


ROAD IMPROVEMENTS COUNTY LINE ROAD LIBERTY COUNTY BOARD OF COMMISSIONERS

OWNER
**LIBERTY COUNTY BOARD OF
COMMISSIONERS**
112 NORTH MAIN STREET, SUITE 201
HINESVILLE, GEORGIA 31313
(912) 368-5664

24-HOUR CONTACT
TRENT LONG
(912) 368-5664
TRLONG@TRLONGENG.COM

Sheet List Table	
Sheet Number	Sheet Title
C1.1	COVER SHEET
C1.2	SHEET INDEX
C1.3	PAVEMENT SECTION & NOTES
C2.1	ROADWAY PLAN SEET
C2.2	ROADWAY PLAN SHEET
C2.3	ROADWAY PLAN SHEET
C2.4	ROADWAY PLAN SHEET
C2.5	ROADWAY PLAN SHEET
C2.6	ROADWAY PLAN SHEET
C2.7	ROADWAY PLAN SHEET
C2.8	ROADWAY PLAN SHEET
C2.9	ROADWAY PLAN SHEET
C2.10	ROADWAY PLAN SHEET
C2.11	ROADWAY PLAN SHEET
C2.12	ROADWAY PLAN SHEET
C2.13	ROADWAY PLAN SHEET
C2.14	ROADWAY PLAN SHEET
C2.15	ROADWAY PLAN SHEET
C2.16	ROADWAY PLAN SHEET
C2.17	ROADWAY PLAN SHEET
C2.18	ROADWAY PLAN SHEET
C2.19	ROADWAY PLAN SHEET
C2.20	ROADWAY PLAN SHEET
C2.21	ROADWAY PLAN SHEET
C2.22	ROADWAY PLAN SHEET
C2.23	ROADWAY PLAN SHEET
C2.24	ROADWAY PLAN SHEET
C2.25	ROADWAY PLAN SHEET
C7.1	EROSION CONTROL GRASSING DETAILS
C7.2	T-11A PAVEMENT MARKING PLACEMENT
C7.3	T-15C RAISED PAVEMENT MAKERS

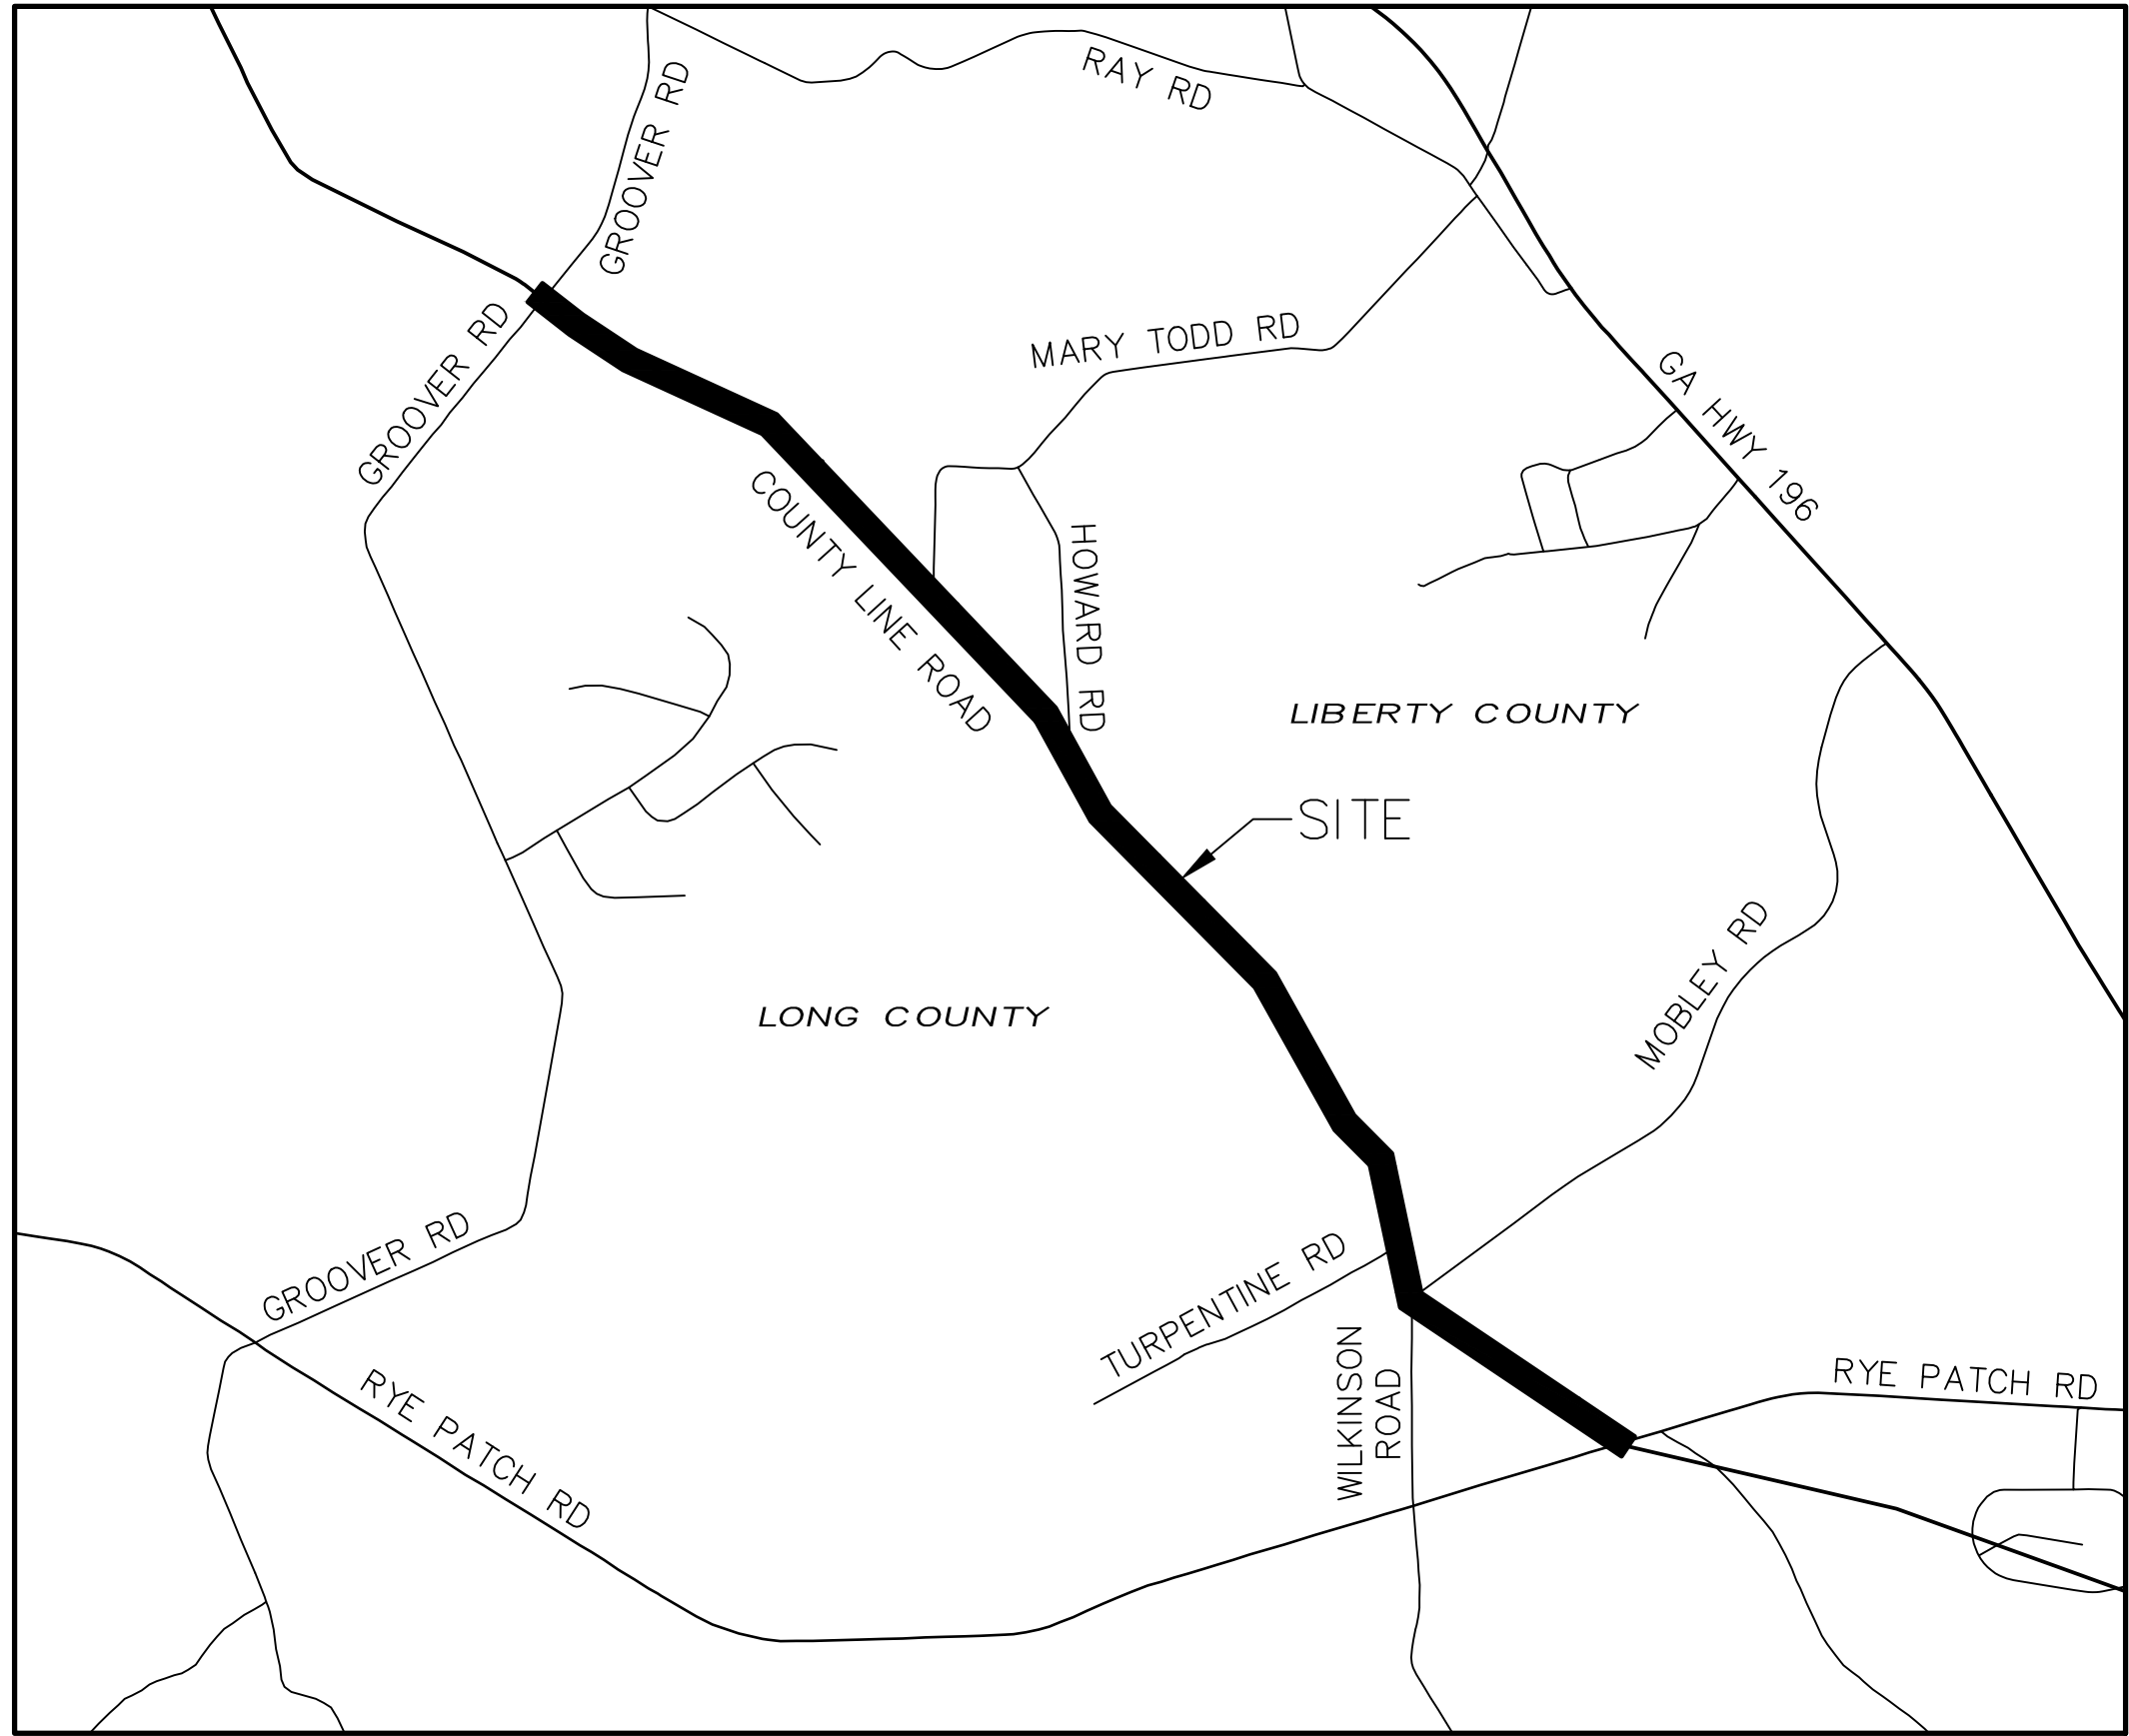

VICINITY MAP N.T.S.

START LOCATION: N31° 50' 17.69", W81° 43' 16.03"
END LOCATION: N31° 48' 32.75", W81° 41' 21.53"

ENGINEER
T. R. LONG ENGINEERING, P.C.
114 NORTH COMMERCE STREET
HINESVILLE, GEORGIA 31313
(912) 368-5664

DRAWING LEGEND		
DESCRIPTION	PROPOSED	EXISTING
RIGHT OF WAY	— R/W —	— R/W —
EDGE OF PAVEMENT	— — — — —	— — — — —
DITCH CENTERLINE	— · · · —	— · · · —
SANITARY SEWER	— 8"S —	— 8"S —
WATER LINE	— 10"W —	— 10"W —
FORCE MAIN	— FM —	— FM —
UNDERGROUND GAS LINE	— 8"G —	— 8"G —
CONTOURS	— 81 —	— 81 —
STORM DRAINAGE PIPE	— — — — —	— — — — —
ELEVATION	± FG: 78.15	X 81.90
SILT FENCE NON-SENSITIVE	Sd1-NS	
SILT FENCE SENSITIVE	Sd1-S	
INLET PROTECTION	Sd2-F	
CHECK DAM- HAY BALE	Cd-Hb	
CHECK DAM - RIP RAP	Cd-Rp	
CONSTRUCTION EXIT	Cc	
STORM OUTLET PROTECTION	St	
SILT FENCE	— — — — —	
MULCHING	Ds1	
TEMPORARY GRASSING	Ds2	
PERMANENT GRASSING	Ds3	
FIRE HYDRANT	— — — — —	
WATER VALVE	— — — — —	
WATER METER	— — — — —	
WELL	— — — — —	
SEWER MANHOLE	— — — — —	
DRAINAGE FLOW	— — — — —	
GUY POLE	— — — — —	
POWER POLE	— — — — —	
TELEPHONE PEDESTAL	— — — — —	
BENCHMARK	— — — — —	
IRON PIN	— — — — —	
PROPOSED ASPHALT OVERLAY	— — — — —	
PROPOSED ASPHALT OVERLAY WITH DEEP PATCH	— — — — —	

THIS DRAWING IS THE PROPERTY OF T. R. LONG ENGINEERING, P.C. AND MAY NOT BE REPRODUCED, COPIED, OR TRANSMITTED IN ANY MANNER WITHOUT THE EXPRESS WRITTEN PERMISSION OF T. R. LONG ENGINEERING, P.C.

THE CONTRACTOR SHALL VERIFY ALL DIMENSIONS CONTAINED WITHIN THIS SET OF DOCUMENTS AND SHALL REPORT ANY DISCREPANCIES TO T. R. LONG ENGINEERING, P.C. FOR IMMEDIATE RESOLUTION.

GSWCC# 0000002134

HINESVILLE:
114 North Commerce Street
Hinesville, Georgia 31313
(912) 368-5664

STATESBORO:
302 S Zettrower Avenue
Statesboro, Georgia 30458
(912) 335-1046

TRLONG
ENGINEERING, P.C.

www.trlongeng.com

ROAD IMPROVEMENTS
COUNTY LINE ROAD
LIBERTY COUNTY BOARD OF
COMMISSIONERS

SHEET NAME:
COVER SHEET



REVISIONS:

1.	
2.	
3.	
4.	
5.	
6.	
7.	
8.	
9.	
10	

INITIAL DATE: 5/21/2026
DRAWN BY: TRL
CHECKED BY: TRL
PROJECT #: 2001-15.001

SHEET NUMBER:
C1.1

Drawing File: C:\ACTIVE PROJECTS\2001-15.001 - H - County Line Rd\900-DRAWINGS\DWG\0001-15.001.dwg
Plotted Date: Jun 29, 2026 - 2:51pm

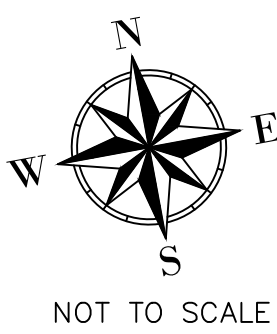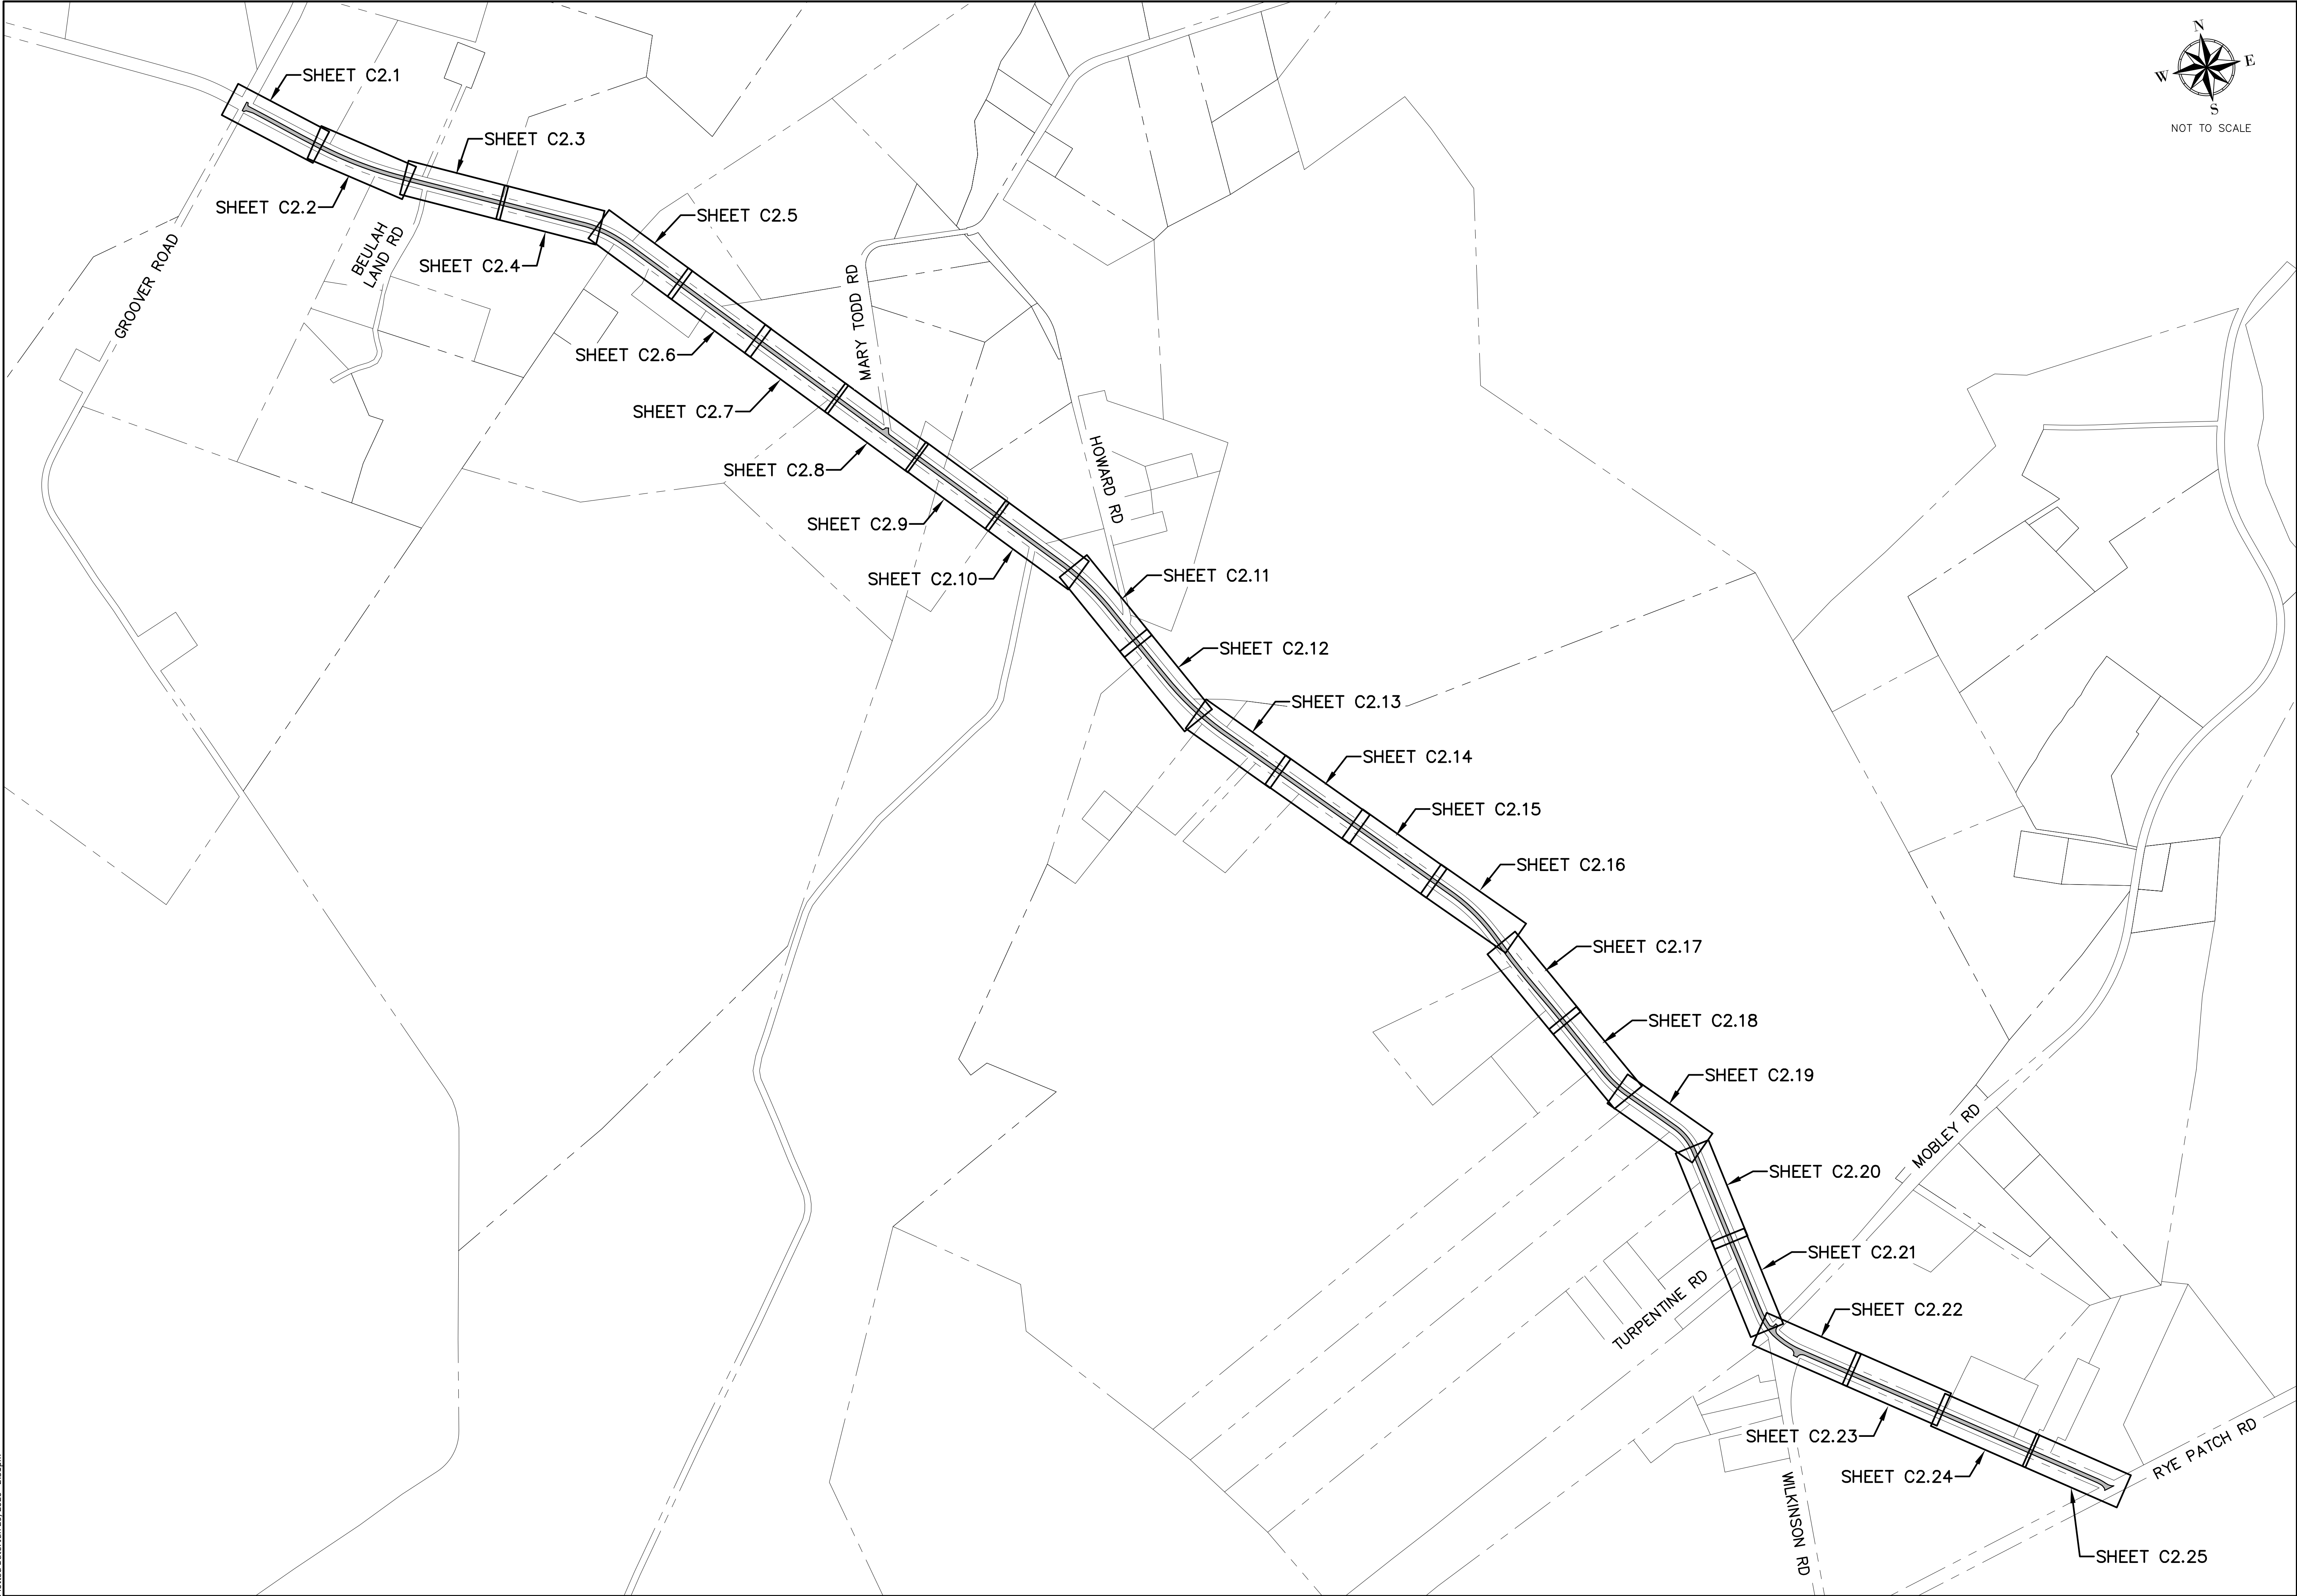

THIS DRAWING IS THE PROPERTY OF T. R. LONG ENGINEERING, P.C. AND MAY NOT BE REPRODUCED, COPIED, OR TRANSMITTED IN ANY MANNER WITHOUT THE EXPRESS WRITTEN PERMISSION OF T. R. LONG ENGINEERING, P.C.

THE CONTRACTOR SHALL VERIFY ALL DIMENSIONS CONTAINED WITHIN THIS SET OF DOCUMENTS AND SHALL REPORT ANY DISCREPANCIES TO T. R. LONG ENGINEERING, P.C. FOR IMMEDIATE RESOLUTION.

GSWCC# 00000202134

HINESVILLE:
114 North Commerce Street
Hinesville, Georgia 31313
(912) 366-5664

STATESBORO:
302 S Zettrower Avenue
Statesboro, Georgia 30458
(912) 335-1046

www.trlongeng.com


ROAD IMPROVEMENTS
COUNTY LINE ROAD
LIBERTY COUNTY BOARD OF
COMMISSIONERS

SHEET NAME:
SHEET INDEX


REVISIONS:	
1.	
2.	
3.	
4.	
5.	
6.	
7.	
8.	
9.	
10.	

INITIAL DATE: 5/21/2026
DRAWN BY: TRL
CHECKED BY: TRL
PROJECT #: 2001-15.001

SHEET NUMBER:
C1.2

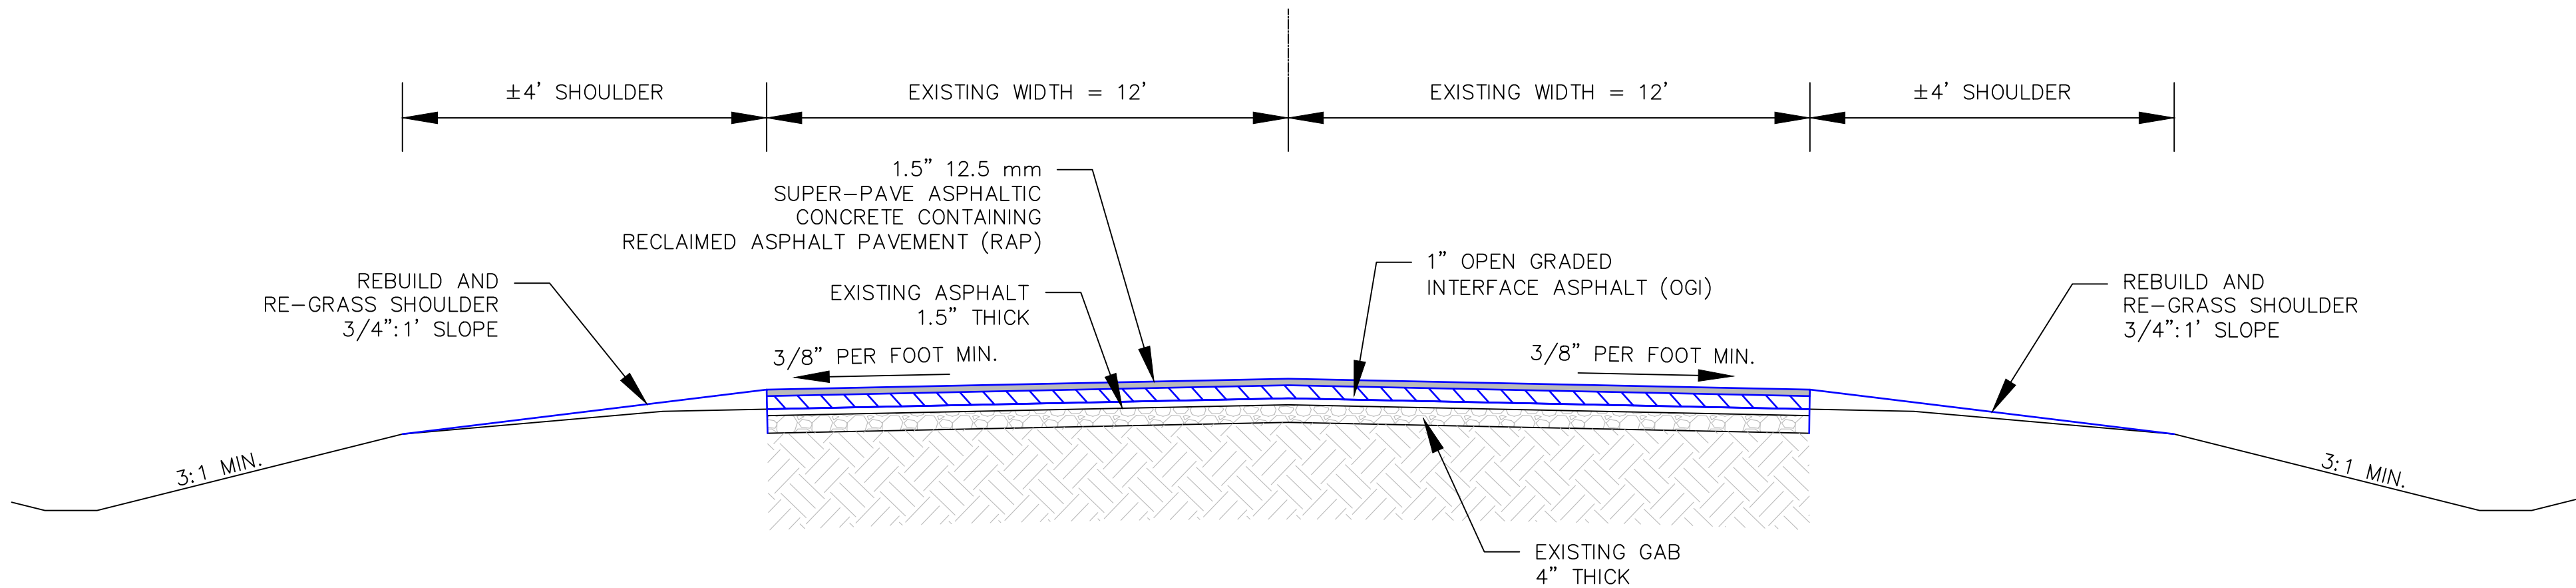


ROADWAY CROSS SECTION DETAIL
N.T.S.

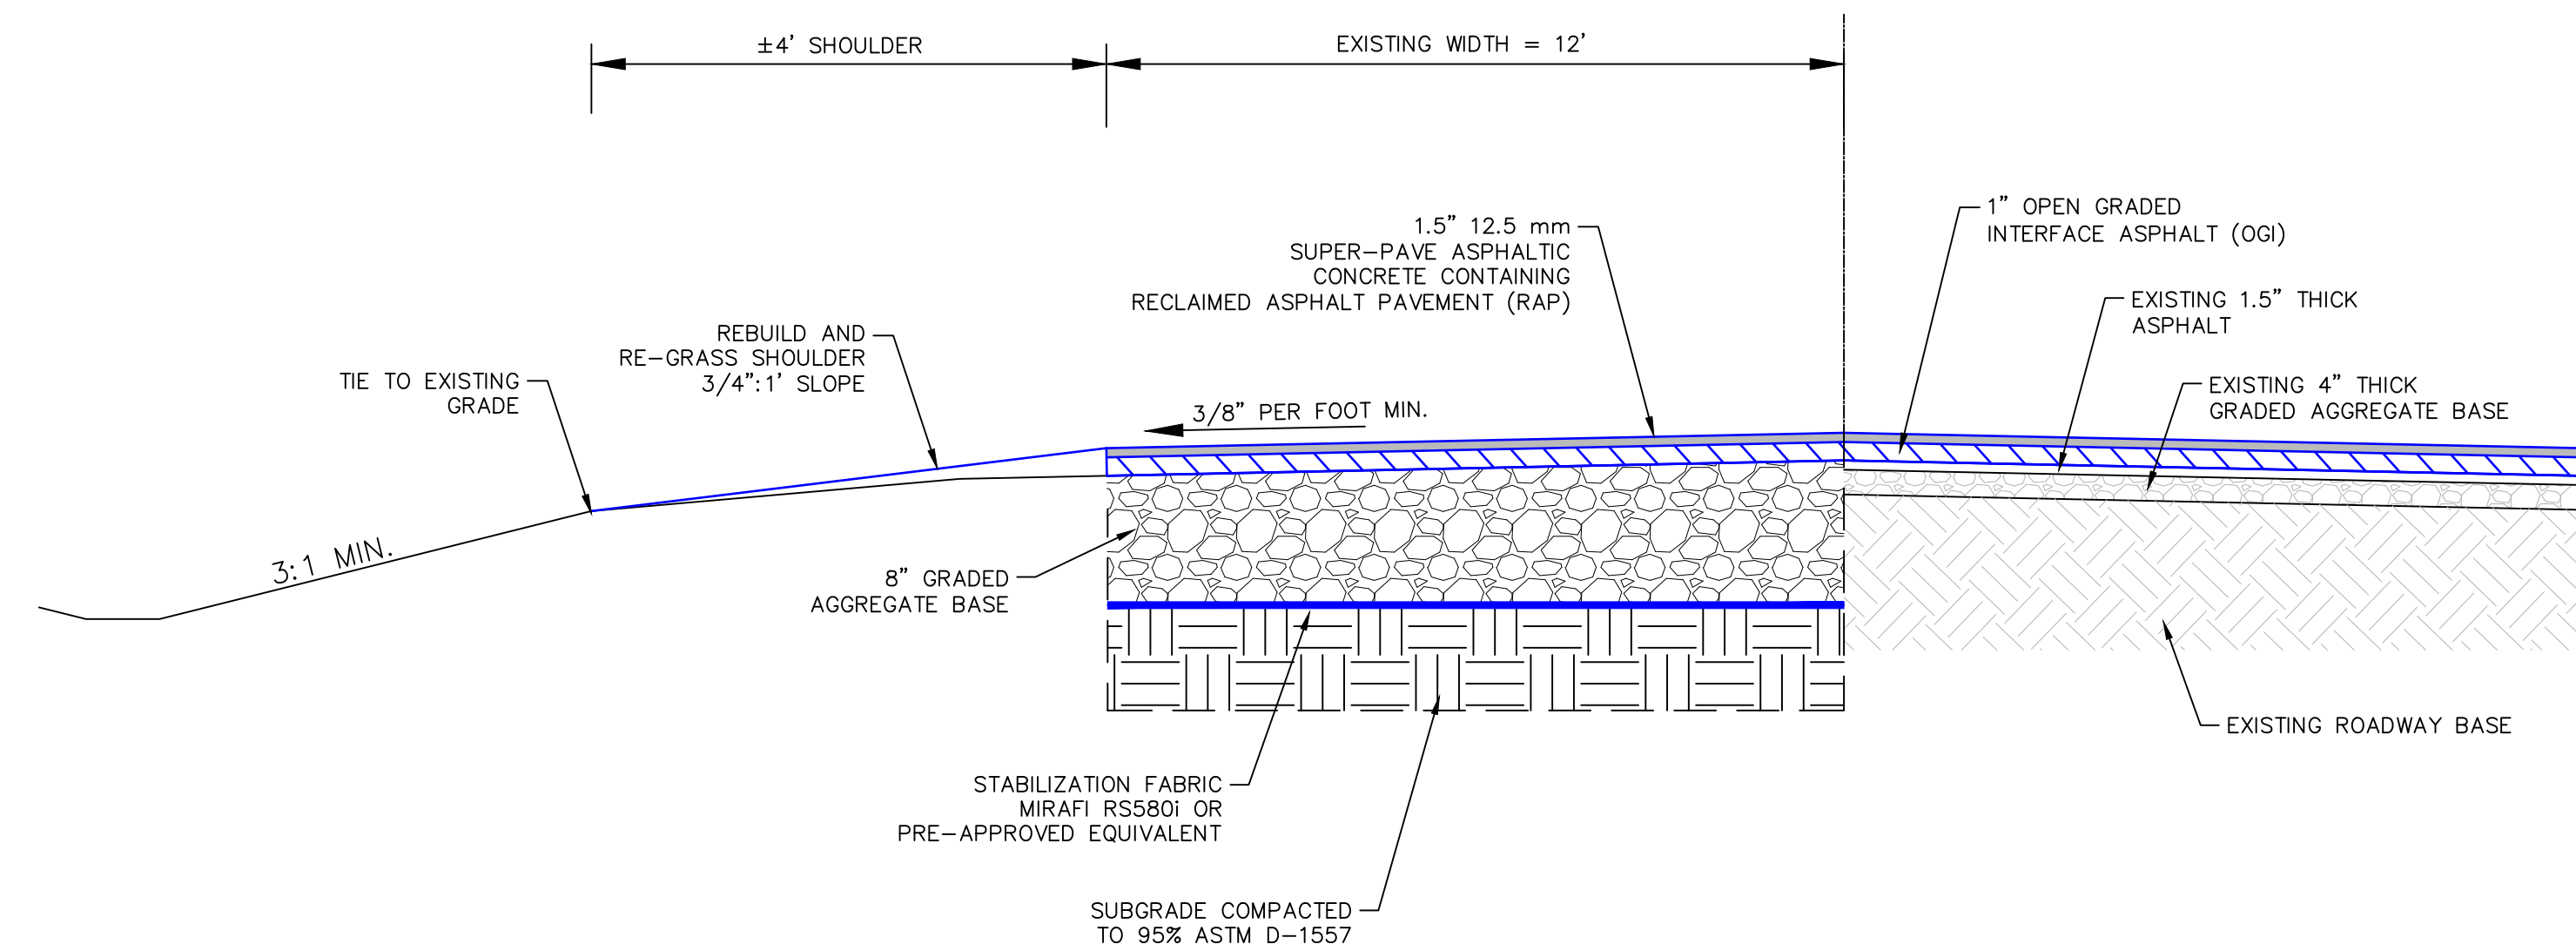

DEEP PATCH DETAIL
N.T.S.

NOTE:

1. SINCE THE LAND USE IS PRIMARILY RESIDENTIAL, ALL WORK WILL BE COMPLETED DURING DAYLIGHT HOURS. THE COUNTY DOES NOT DESIRE TO CONDUCT NIGHT TIME OPERATIONS IN THIS AREA.
2. IT IS PREFERRED THAT ALL ROAD CLOSURES BE COMPLETED PRIOR TO XXXXXX, 2026.
3. COUNTY LINE ROAD CAN BE CLOSED TO THRU TRAFFIC FOR UP TO 14 CALENDAR DAYS.
4. CONTRACTOR SHALL MAKE THE ROADWAY ACCESSIBLE TO RESIDENTS, THE PUBLIC WORKS DEPARTMENT AND EMERGENCY VEHICLES DURING CLOSURES.
5. ALL ROAD CLOSURES MUST BE ADVERTISED FOR 7-DAYS PRIOR TO CLOSURE.
6. CONTRACTOR SHALL PROVIDE VARIABLE MESSAGE BOARDS FOR EACH DIRECTION OF TRAVEL ALONG COUNTY LINE ROAD (2 EACH) FOR TWO WEEKS PRIOR TO CLOSURE AND DURING CLOSURE.
7. THE CONTRACTOR SHALL BE RESPONSIBLE FOR PLACEMENT, MAINTENANCE AND INSPECTION OF ALL TRAFFIC CONTROL DEVICES. SEE INSTRUCTIONS TO BIDDERS.
8. USE SECTION 402 HOT MIX RECYCLED ASPHALTIC CONCRETE OF THE PUBLICATION ENTITLED STANDARD SPECIFICATIONS CONSTRUCTION OF TRANSPORTATION SYSTEMS MOST RECENT VERSION FOR ASPHALT CONSTRUCTION.
9. ALL STRIPING TO BE REPLACED WITH THERMOPLASTIC PAINT MEETING GEORGIA D.O.T. STANDARD SPECIFICATIONS.
10. ALL WORK SHALL COMPLY WITH THE MOST CURRENT GEORGIA DEPARTMENT OF TRANSPORTATION STANDARD SPECIFICATIONS FOR CONSTRUCTION OF ROADS AND BRIDGES.
11. 6" WHITE STRIPING SHALL BE 4" FROM EDGE OF NEW PAVEMENT.
12. ALL ROADWAYS SHALL BE CLEARED OF DUST, DIRT, GREASE, OIL AND ALL FOREIGN MATTER BY CONTRACTOR PRIOR TO STRIPING.
13. ALL STRIPING TO BE IN ACCORDANCE WITH THE MOST CURRENT GDOT STANDARD SPECIFICATIONS CONSTRUCTION OF TRANSPROATION SYSTEMS, SECTION 653 THERMOPLASTIC TRAFFIC STRIPE.
14. ENSURE THAT THE TRAFFIC STRIPE IS THE SPECIFIED LENGTH, WIDTH, AND PLACEMENT OF SECTIONS WHERE NO PREVIOUSLY APPLIED MARKING ARE PRESENT, ENSURE ACCURATE STRIPE LOCATION BY ESTABLISHING CONTROL POINTS AT SPACE INTERVALS. THE ENGINEER WILL APPROVE CONTROL POINTS.
15. RAISED PAVEMENT MARKERS TO BE INSTALLED ON CENTERLINE PER DETAIL.
16. THE COST FOR TACK SHOULD BE INCLUDED IN THE ASPHALT PRICE.

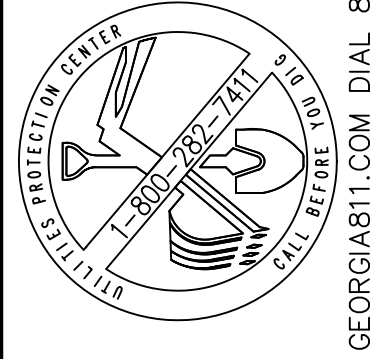

THIS DRAWING IS THE PROPERTY OF T. R. LONG ENGINEERING, P.C. AND MAY NOT BE REPRODUCED, COPIED, EITHER IN PART OR WHOLLY, IN ANY MANNER WITHOUT THE EXPRESS WRITTEN PERMISSION OF T. R. LONG ENGINEERING, P.C.

THE CONTRACTOR SHALL VERIFY ALL DIMENSIONS CONTAINED WITHIN THIS SET OF DOCUMENTS AND SHALL REPORT ANY DISCREPANCIES TO T. R. LONG ENGINEERING, P.C. FOR IMMEDIATE RESOLUTION.

GSWCC# 0000002134

HINESVILLE:
114 North Commerce Street
Hinesville, Georgia 31013
(912) 366-5664

STATESBORO:
302 S Zettrower Avenue
Statesboro, Georgia 30458
(912) 335-1046



ROAD IMPROVEMENTS
COUNTY LINE ROAD
LIBERTY COUNTY BOARD OF
COMMISSIONERS


SHEET NAME:
PAVEMENT SECTION
& NOTES

REVISIONS:	
1.	
2.	
3.	
4.	
5.	
6.	
7.	
8.	
9.	
10.	

INITIAL DATE: 5/21/2026
DRAWN BY: TRL
CHECKED BY: TRL
PROJECT #: 2001-15.001

SHEET NUMBER:

C1.3

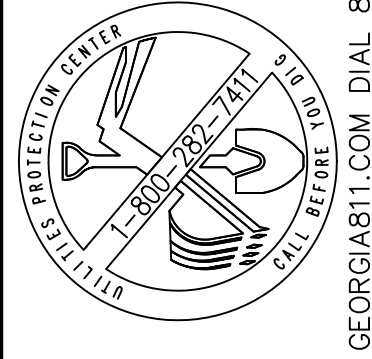

THIS DRAWING IS THE PROPERTY OF T. R. LONG ENGINEERING, P.C. AND MAY NOT BE REPRODUCED, COPIED, OR OTHERWISE USED IN ANY MANNER WITHOUT THE WRITTEN PERMISSION OF T. R. LONG ENGINEERING, P.C.

THE CONTRACTOR SHALL VERIFY ALL DIMENSIONS CONTAINED WITHIN THIS SET OF DOCUMENTS AND SHALL REPORT ANY DISCREPANCIES TO T. R. LONG ENGINEERING, P.C. FOR IMMEDIATE RESOLUTION.

GSWC# 000002134

HINESVILLE:
114 North Commerce Street
Hinesville, Georgia 31313
(912) 365-5664

STATESBORO:
302 S Zettrower Avenue
Statesboro, Georgia 30458
(912) 335-1046



ROAD IMPROVEMENTS
COUNTY LINE ROAD
LIBERTY COUNTY BOARD OF
COMMISSIONERS


SHEET NAME:
ROADWAY PLAN
SEET

REVISIONS:	
1.	
2.	
3.	
4.	
5.	
6.	
7.	
8.	
9.	
10.	

INITIAL DATE: 5/21/2026
DRAWN BY: TRL
CHECKED BY: TRL
PROJECT #: 2001-15.001

SHEET NUMBER:

C2.1

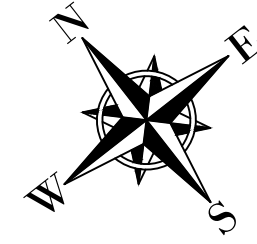

N/F MARIE GASKIN & ALFRED GROOVER
PARCEL # 012005

N/F MARY DUPREE GROOVER
PARCEL # 052013

COUNTY LINE ROAD
(80' R/W)

GROOVER RD
(80' R/W)

GROOVER RD
(30' R/W)

BEGIN CONSTRUCTION
N: 668860.6890
E: 794522.5320

BEGIN 6" SOLID WHITE
LINE STRIPING
MATCH TO EXISTING
STRIPING ON GROVER ROAD

24" WHITE STOP BAR

MILL 50-FT WIDE STRIP (216 S.Y.)
BEGIN ASPHALT OVERLAY
MATCH EXISTING SURFACE AT THE
INTERSECTION
OF GROOVER ROAD AND COUNTY LINE ROAD
TO FORM CLEAN EDGE

STA. 0+39
BEGIN 6" SOLID
DOUBLE YELLOW LINE

BEGIN 6" SOLID WHITE
LINE STRIPING
MATCH TO EXISTING
STRIPING ON GROVER ROAD

REBUILD SHOULDERS
4' WIDE (TYP.)

REBUILD SHOULDERS
4' WIDE (TYP.)


COUNTY LINE ROAD
(80' R/W)

CONTINUED ON SHEET C2.2

GRAPHIC SCALE



(IN FEET)
1 inch = 20 ft.

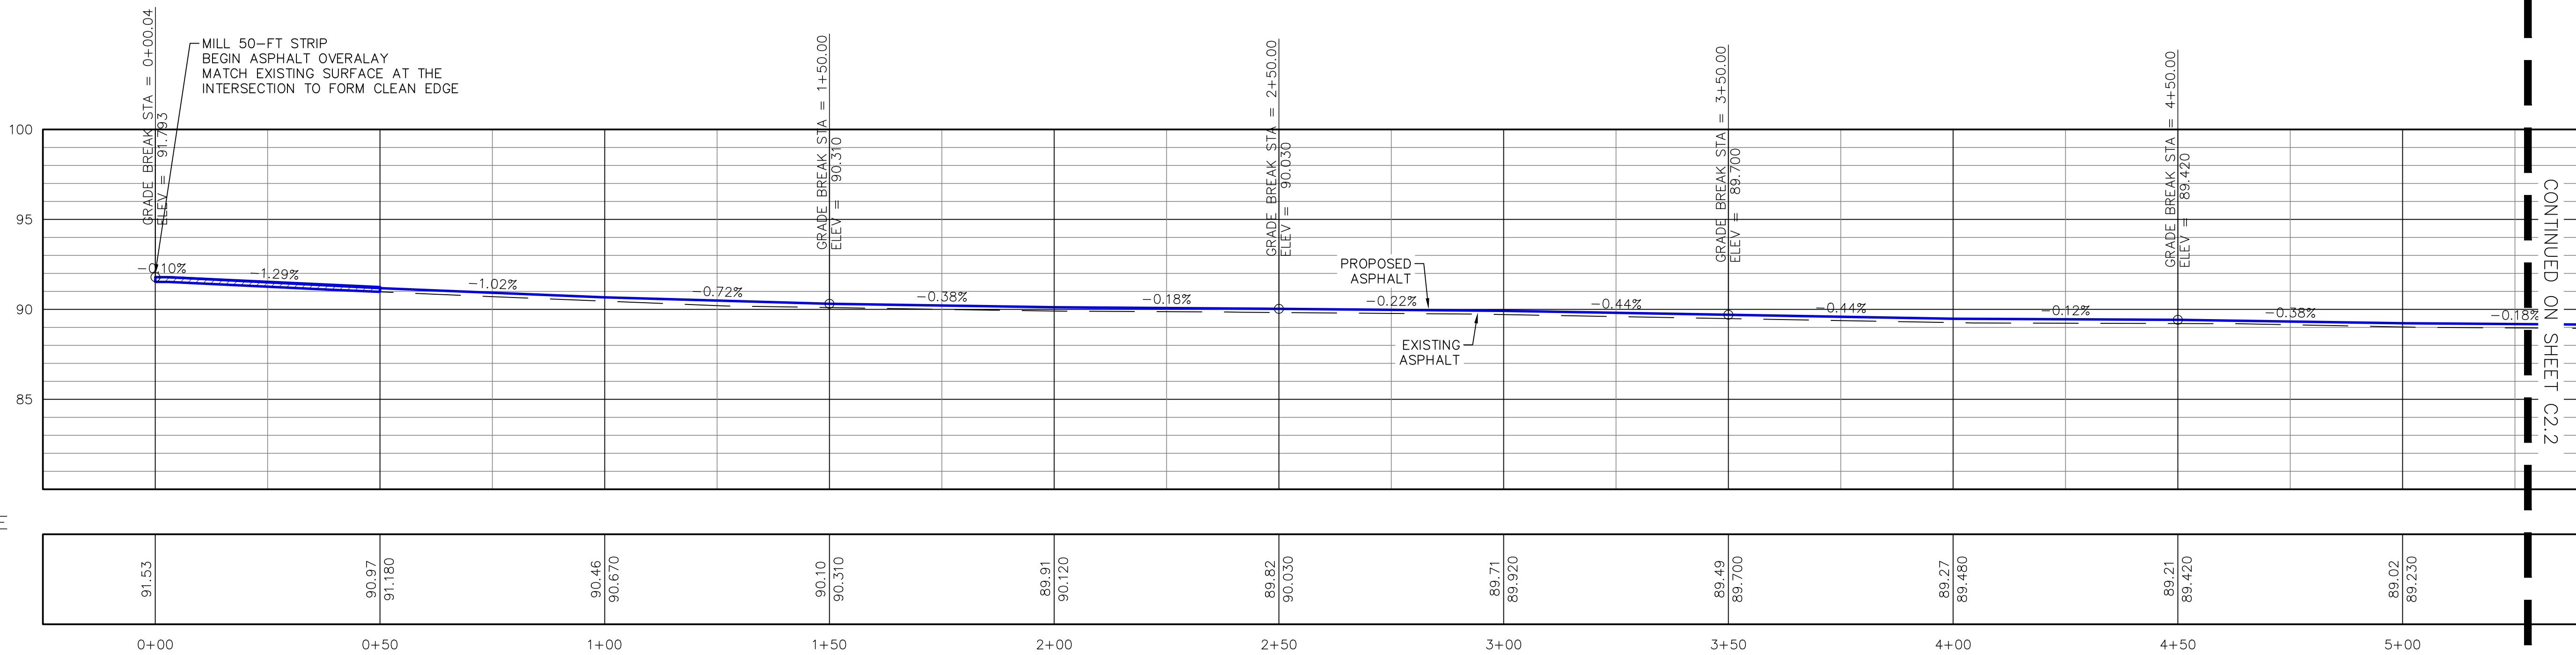

DATUM ELEV.
80.000

COUNTY LINE ROAD PROFILE



CONTINUED ON SHEET C2.2

GRAPHIC SCALE



(IN FEET)
HORIZONTAL SCALE: 1 inch = 20 ft.
VERTICAL SCALE: 1 inch = 5 ft.

Drawing File: C:\ACTIVE PROJECTS\2001-15.001 - County Line Rd\900-DRAWING\DWG\0001-15.001.dwg
Plotted Date: Jun 29, 2026 - 2:55pm

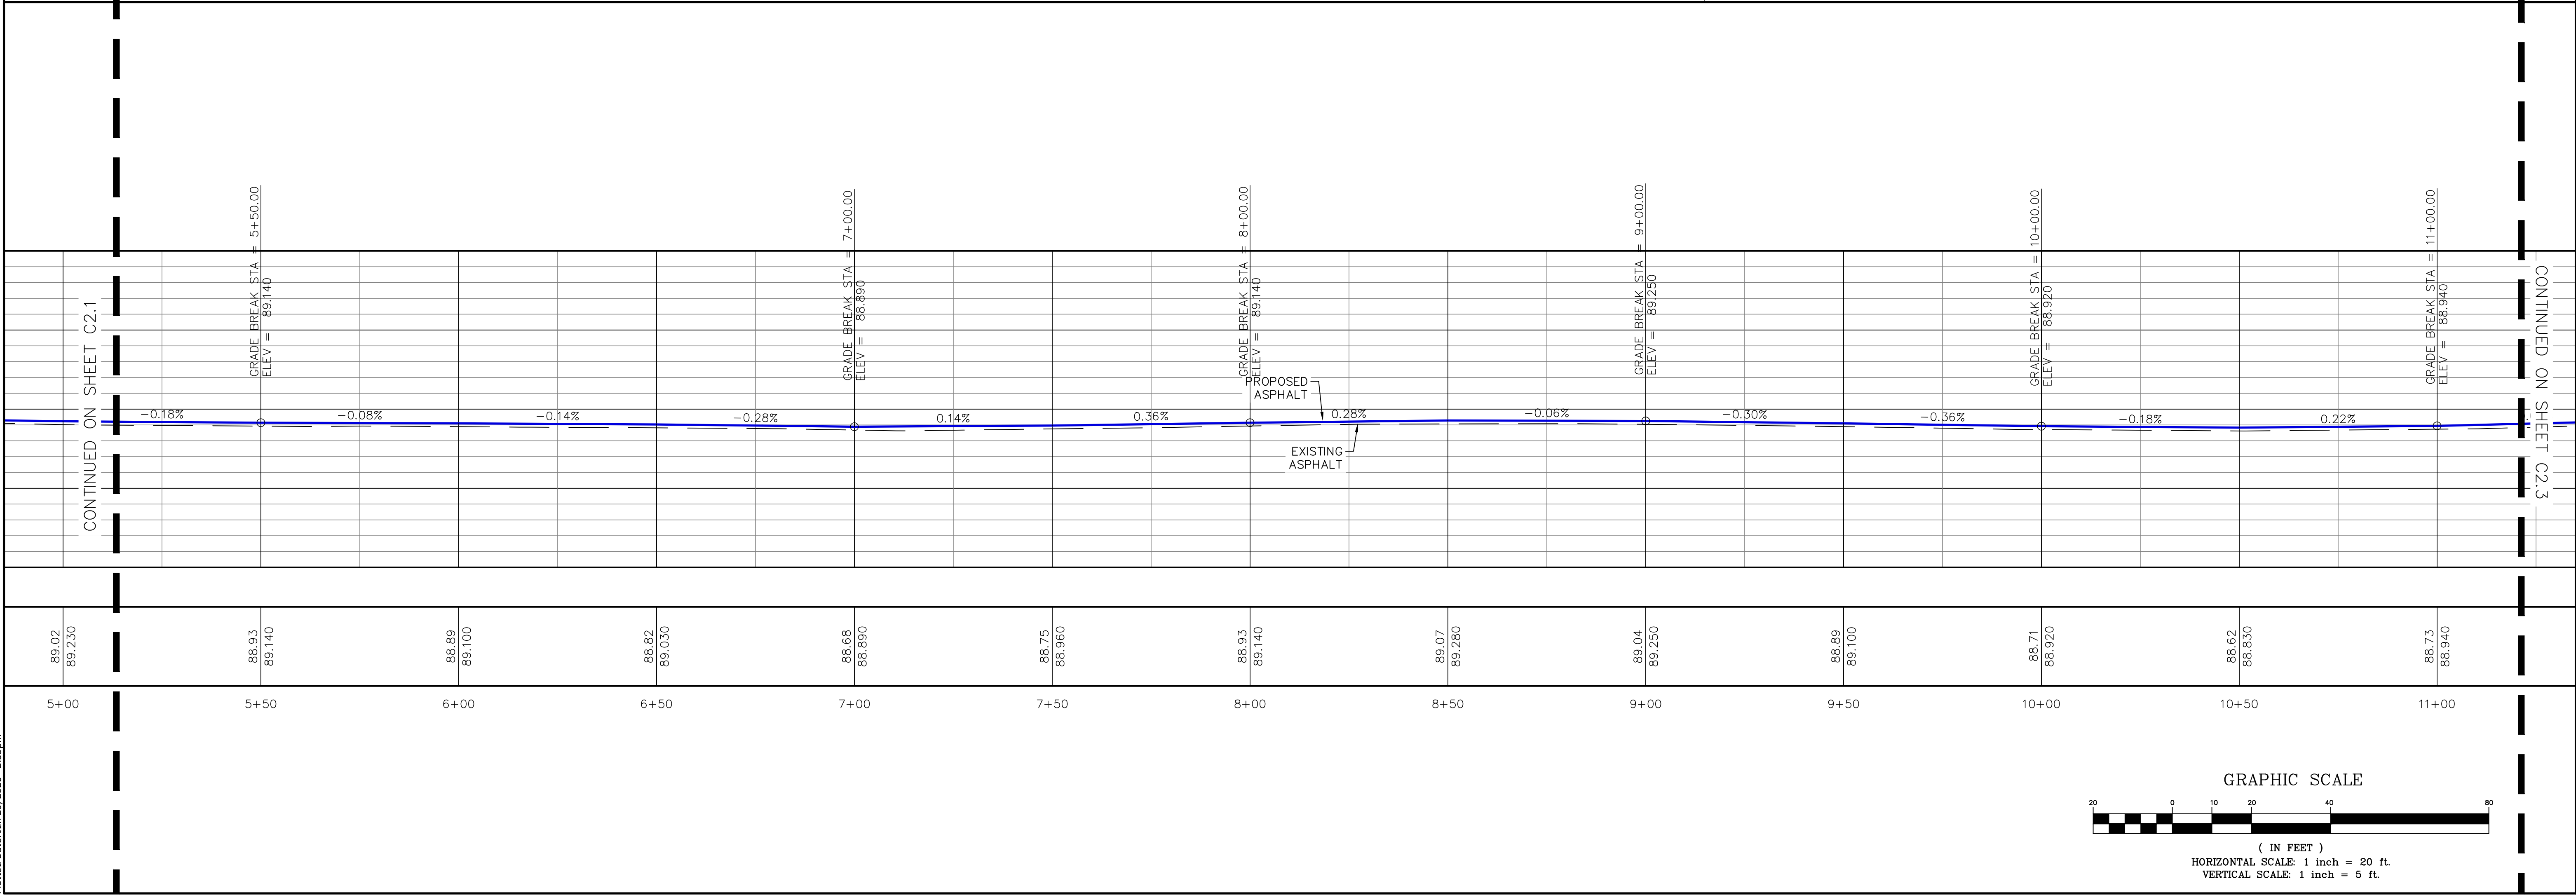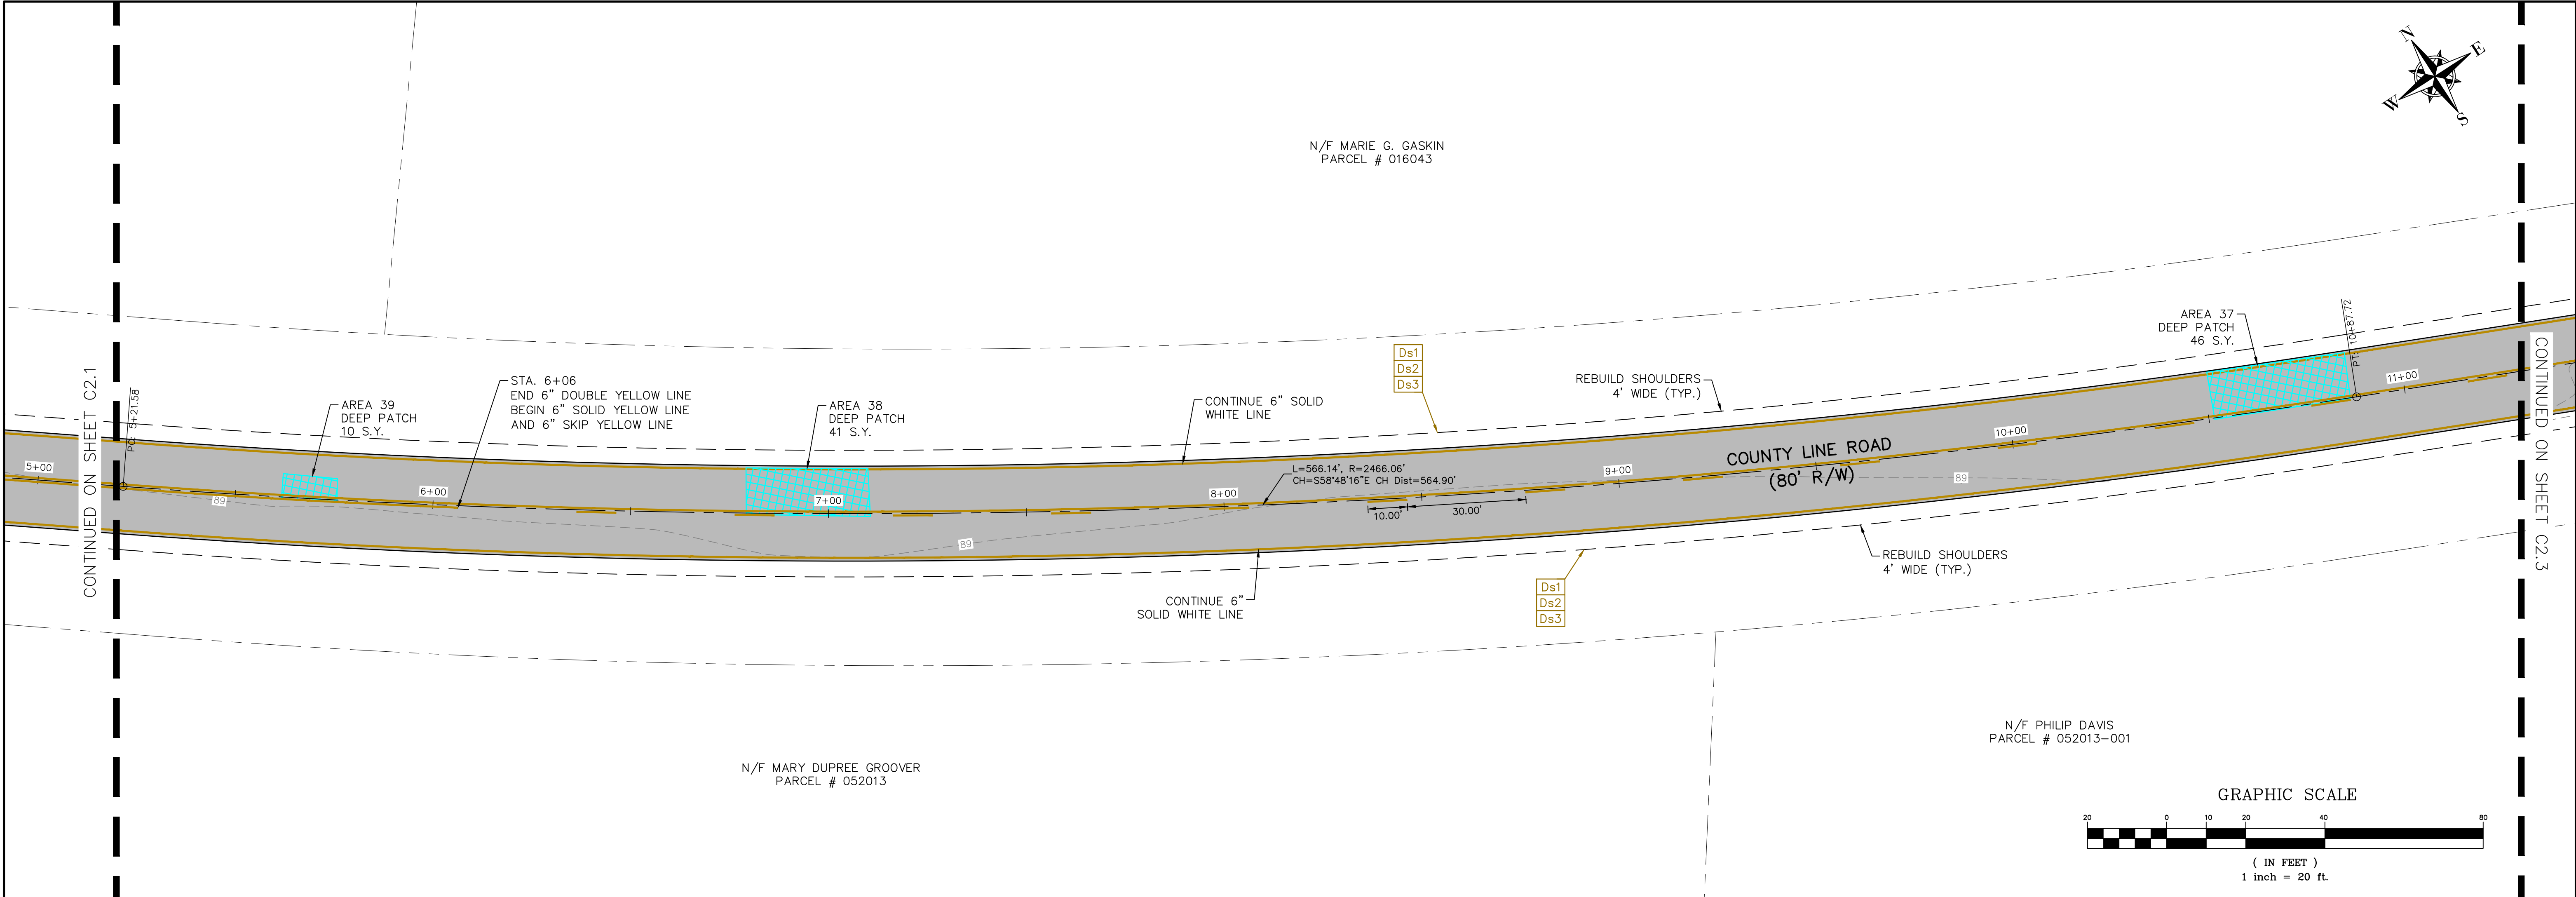

PROTECTION CENTER
1500-15-001
CALL BEFORE
EXCAVATING

THIS DRAWING IS THE PROPERTY OF T. R. LONG ENGINEERING, P.C. AND MAY NOT BE REPRODUCED, COPIED, OR LOANED IN ANY MANNER WITHOUT THE WRITTEN PERMISSION OF T. R. LONG ENGINEERING, P.C.

THE CONTRACTOR SHALL VERIFY ALL DIMENSIONS CONTAINED WITHIN THIS SET OF DOCUMENTS AND SHALL REPORT ANY DISCREPANCIES TO T. R. LONG ENGINEERING, P.C. FOR IMMEDIATE RESOLUTION.

GSWC# 00000202134

HINESVILLE:
114 North Commerce Street
Hinesville, Georgia 31313
(912) 368-5664

STATESBORO:
302 S Zettrower Avenue
Statesboro, Georgia 30458
(912) 335-1046

TR LONG
ENGINEERING, P.C.

www.trlongeng.com

ROAD IMPROVEMENTS
COUNTY LINE ROAD
LIBERTY COUNTY BOARD OF
COMMISSIONERS

SHEET NAME:
ROADWAY PLAN
SHEET


REVISIONS:

1.	
2.	
3.	
4.	
5.	
6.	
7.	
8.	
9.	
10.	

INITIAL DATE: 5/21/2026
DRAWN BY: TRL
CHECKED BY: TRL
PROJECT #: 2001-15.001

SHEET NUMBER:
C2.2

Drawing File: C:\ACTIVE PROJECTS\2001-15.001 - H - County Line Rd\900-DRAWING\GS\DWG\0001-15.001.dwg
Plotted Date: Jun 29, 2026 - 2:57pm

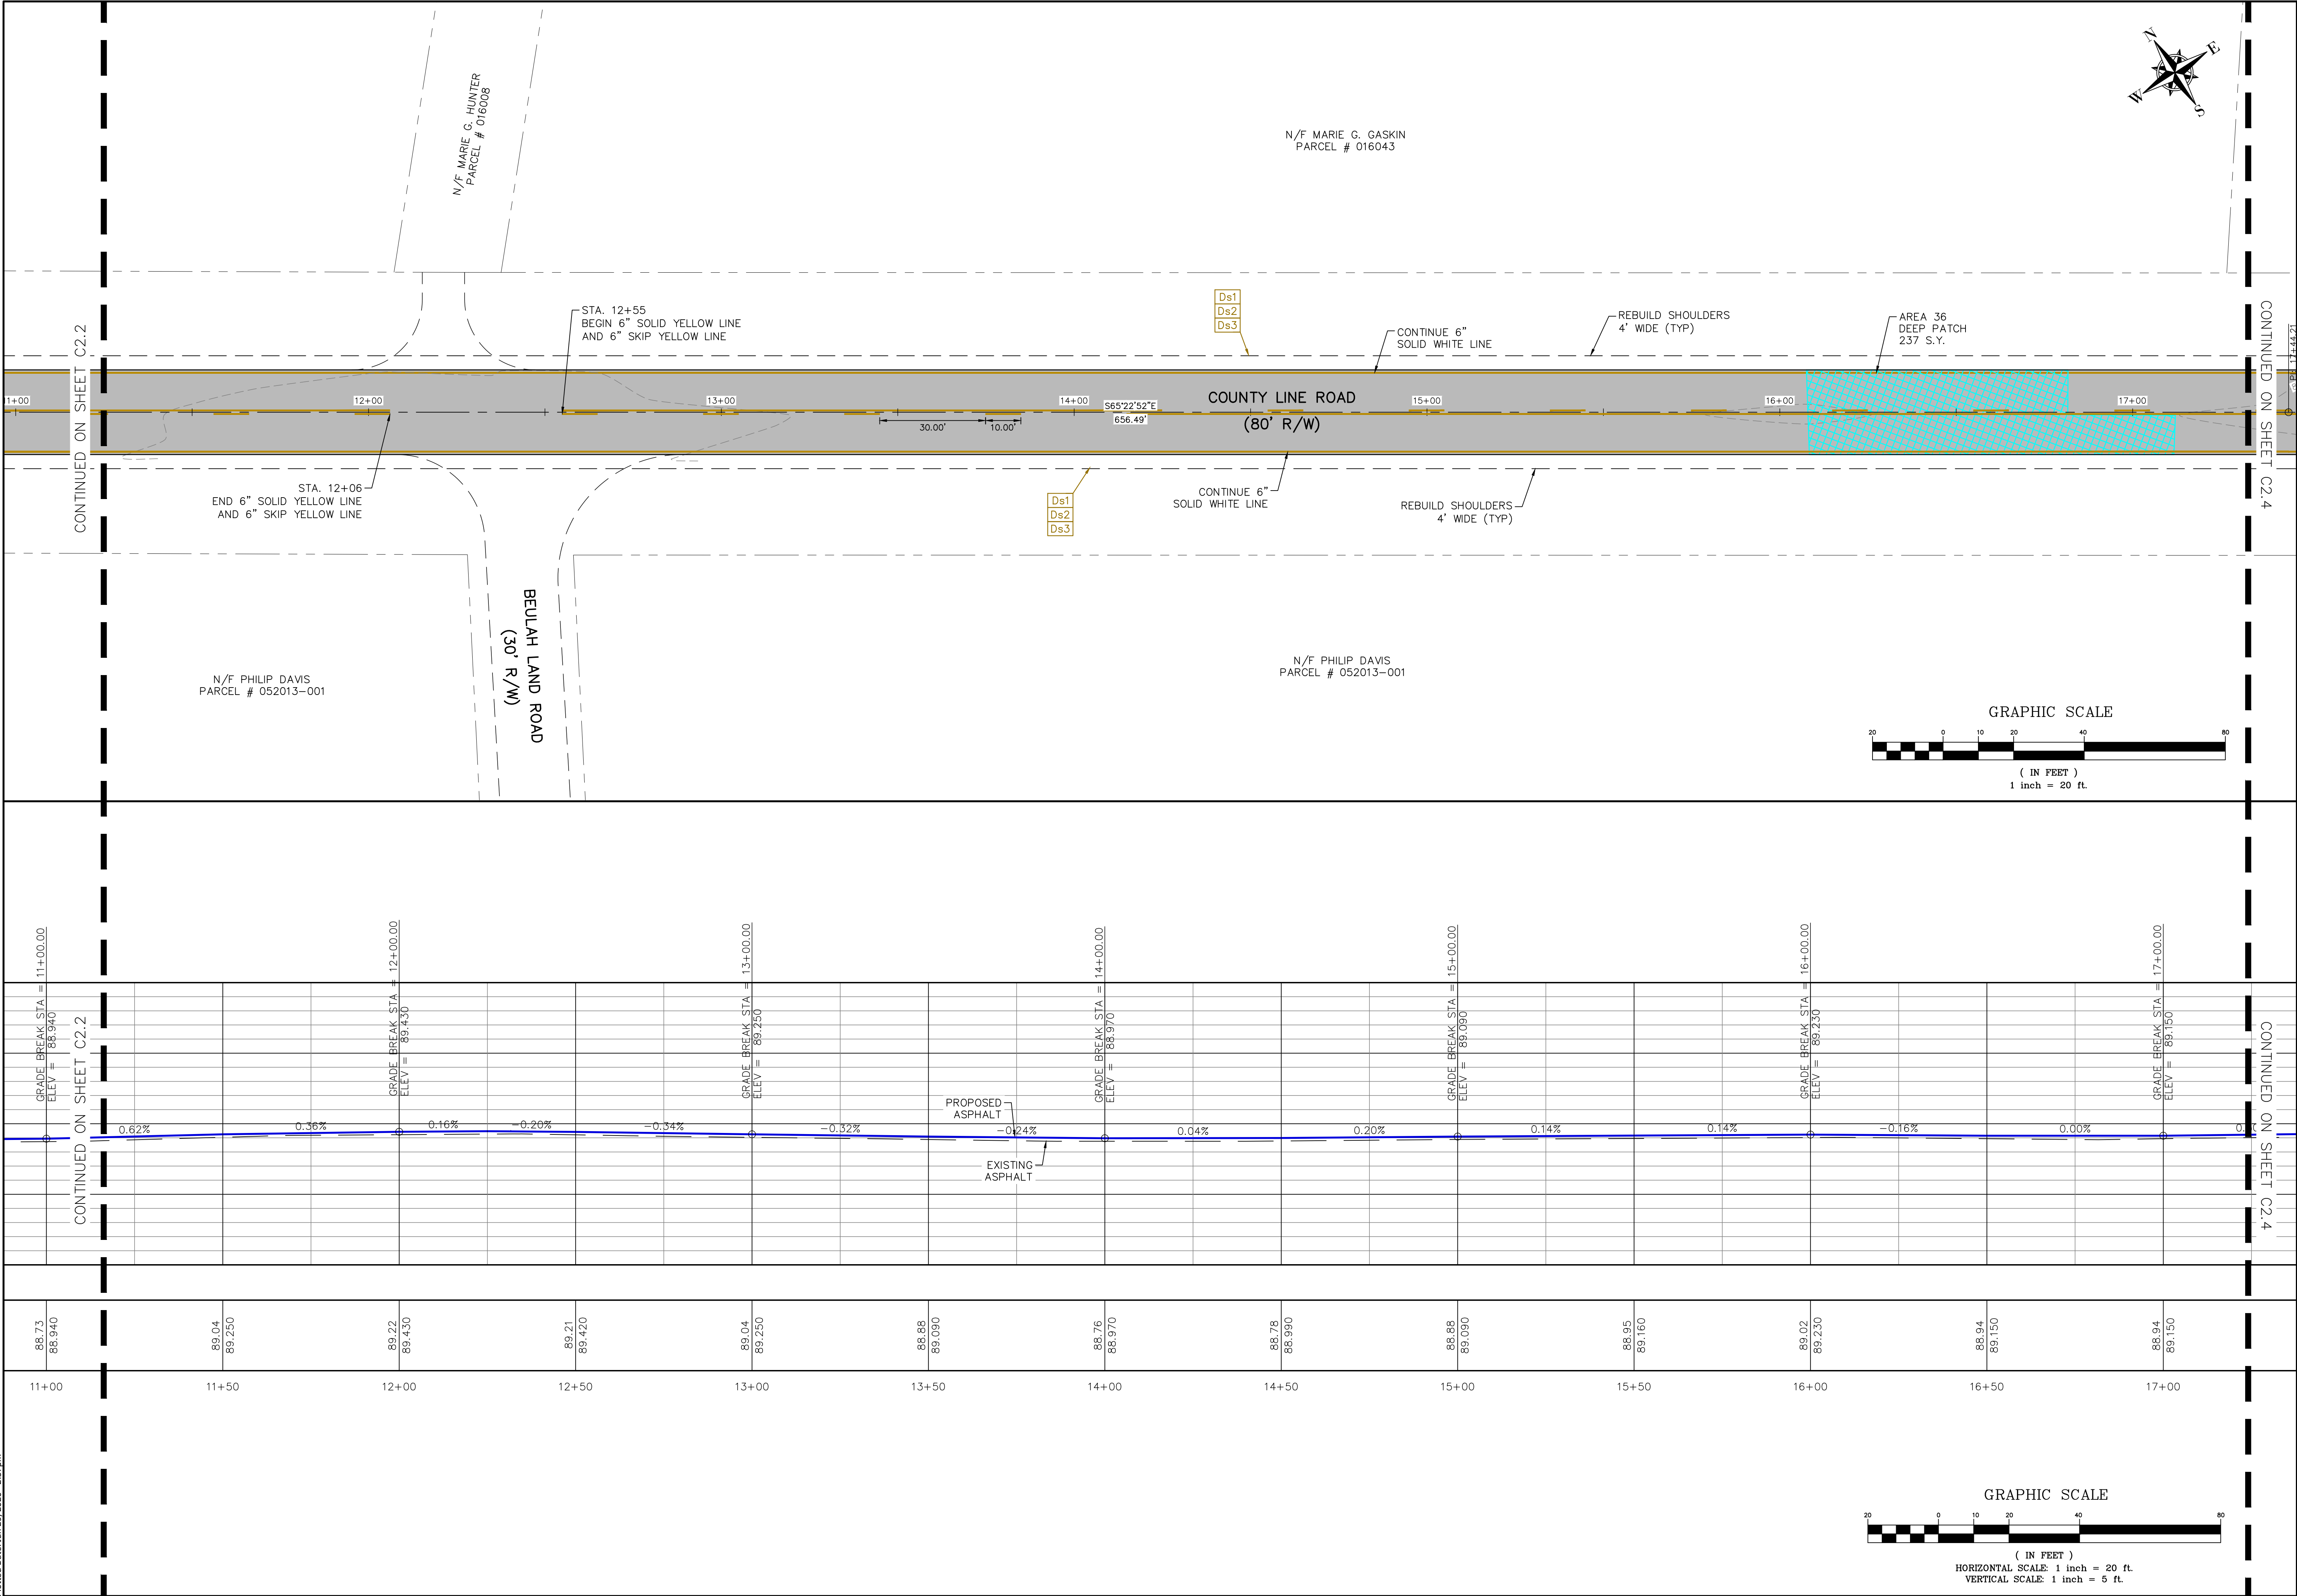

THIS DRAWING IS THE PROPERTY OF T. R. LONG ENGINEERING, P.C. AND MAY NOT BE REPRODUCED, COPIED, OR TRANSMITTED IN ANY MANNER WITHOUT THE WRITTEN PERMISSION OF T. R. LONG ENGINEERING, P.C.

THE CONTRACTOR SHALL VERIFY ALL DIMENSIONS CONTAINED WITHIN THIS SET OF DOCUMENTS AND SHALL REPORT ANY DISCREPANCIES TO T. R. LONG ENGINEERING, P.C. FOR IMMEDIATE RESOLUTION.

GEORGIA 811.COM DIAL 811

GSWCC# 00000202134

TR LONG
ENGINEERING, P.C.

www.trlongeng.com

**ROAD IMPROVEMENTS
COUNTY LINE ROAD
LIBERTY COUNTY BOARD OF
COMMISSIONERS**

SHEET NAME:
ROADWAY PLAN
SHEET




REVISIONS:

1.	
2.	
3.	
4.	
5.	
6.	
7.	
8.	
9.	
10.	

INITIAL DATE: 5/21/2026
DRAWN BY: TRL
CHECKED BY: TRL
PROJECT #: 2001-15.001

SHEET NUMBER:
C2.3

Drawing File: C:\ACTIVE PROJECTS\2001-15.001 - County Line Rd\90-DRAWING\SDWG\0001-15.001.dwg
Plotted Date: Jun 29, 2026 - 2:58pm

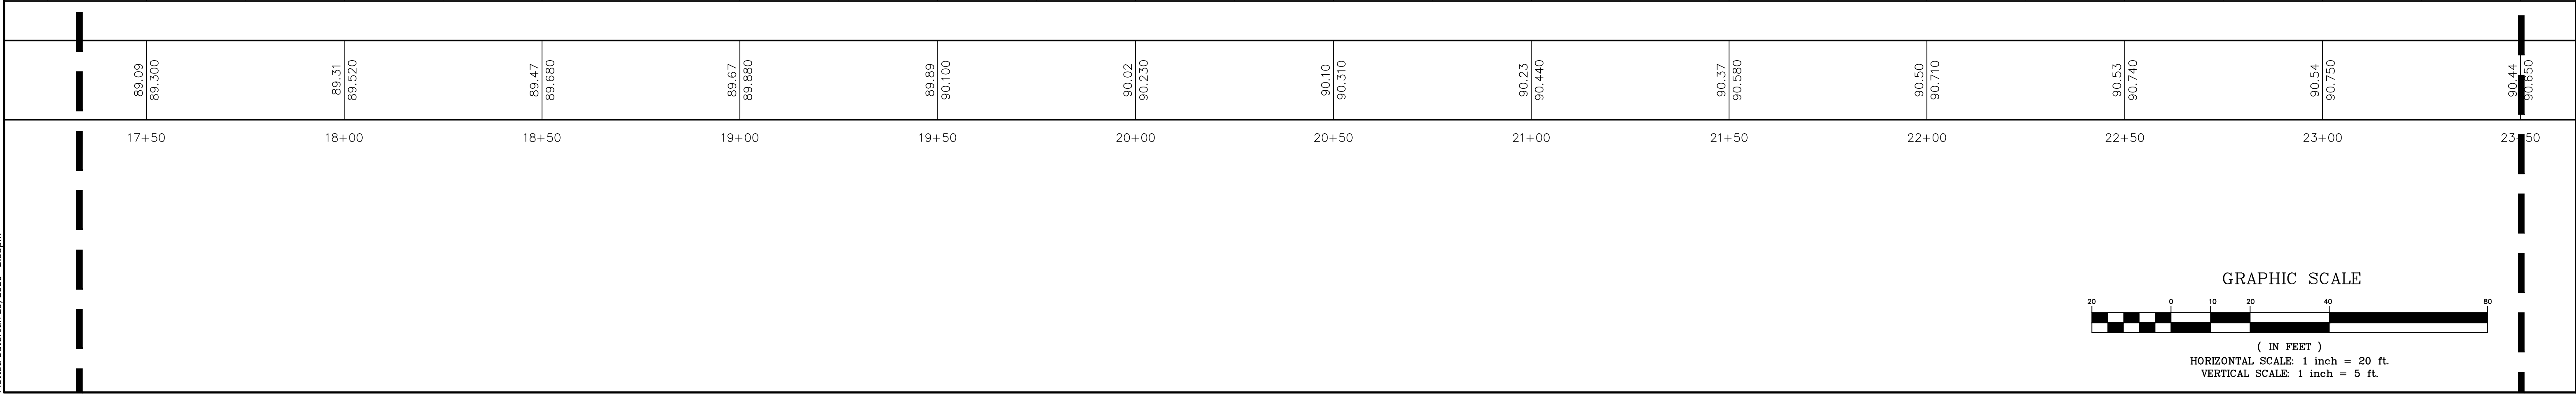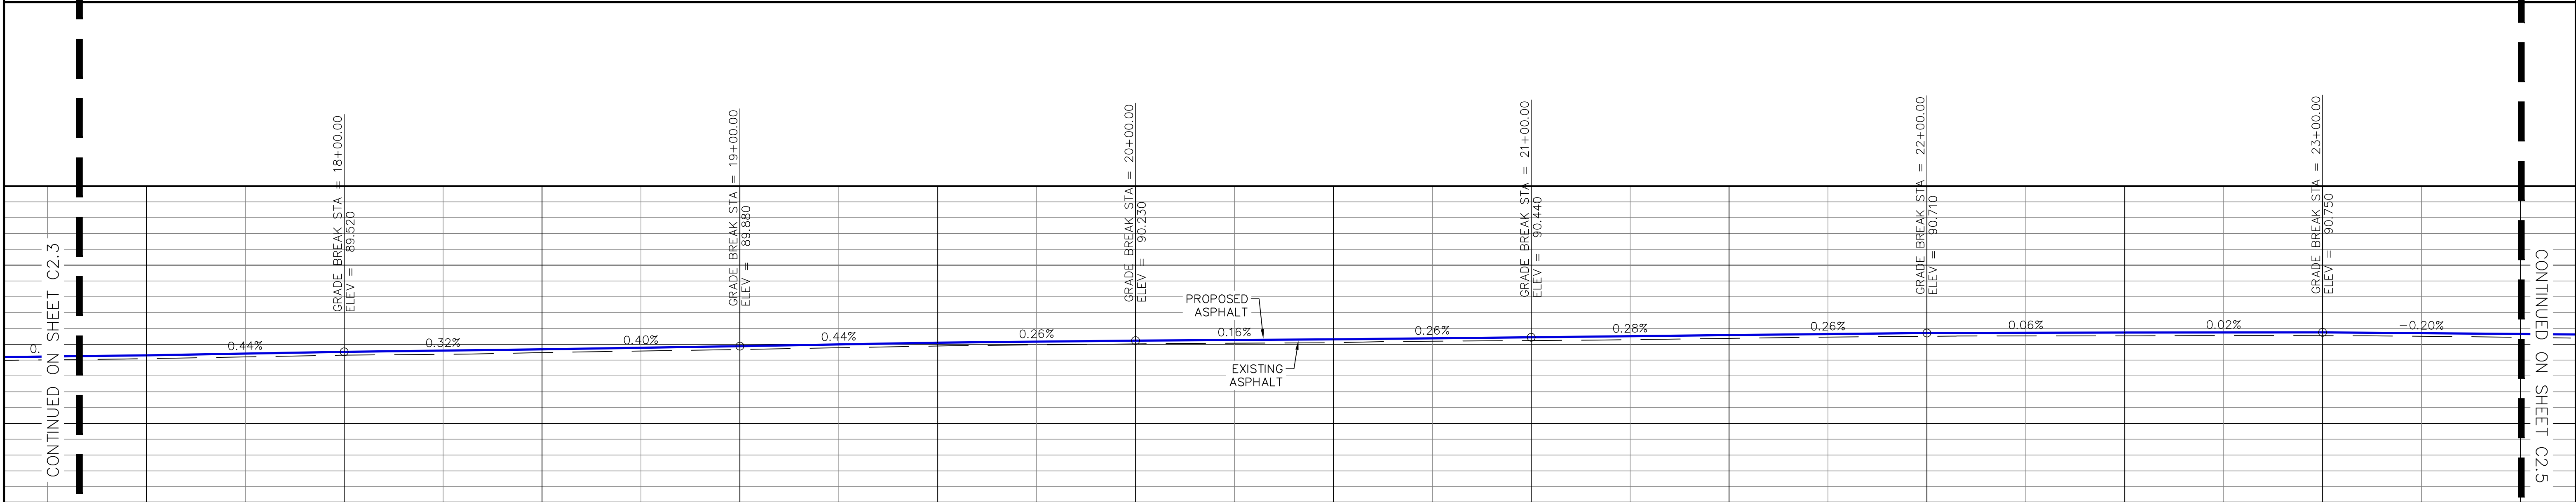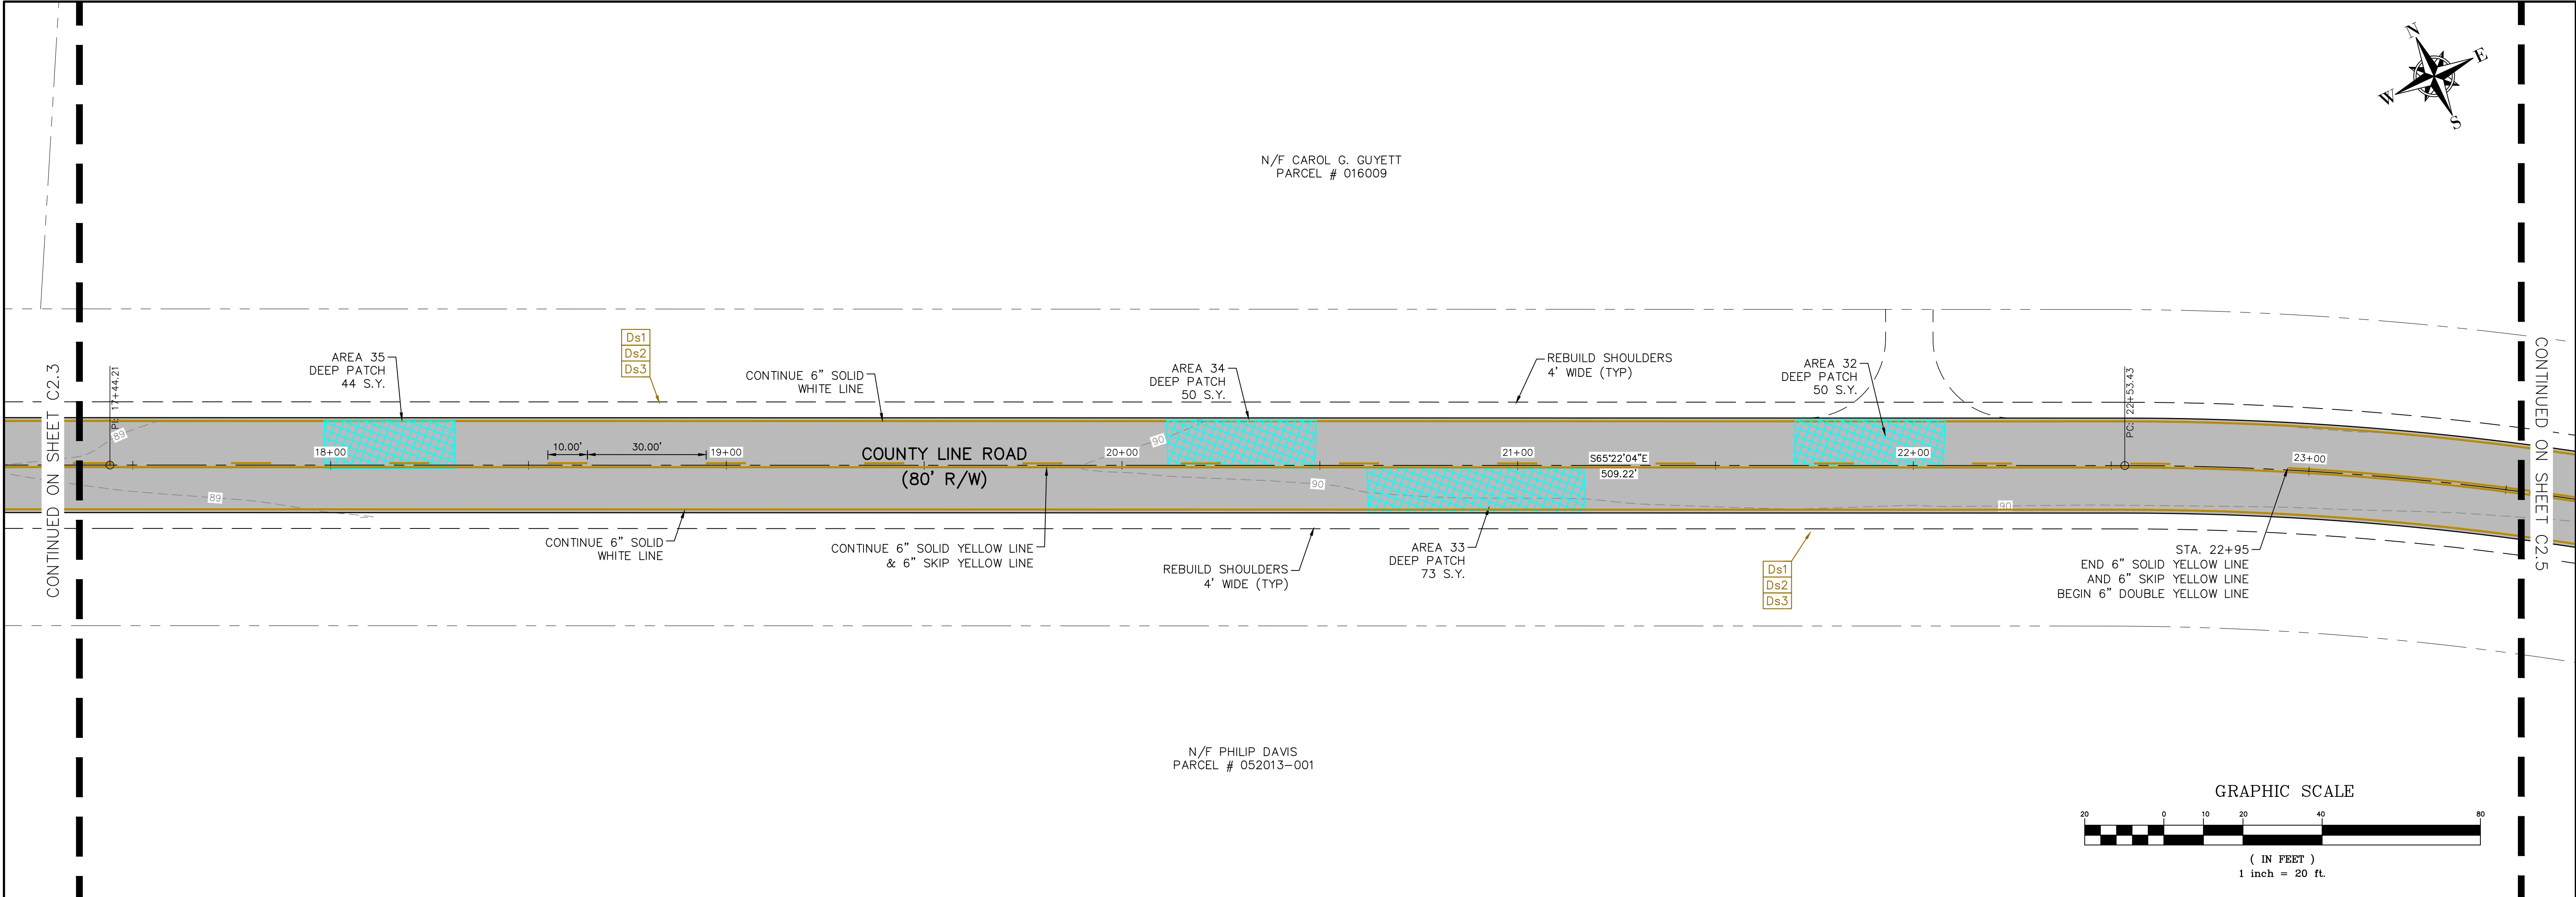

THIS DRAWING IS THE PROPERTY OF T. R. LONG ENGINEERING, P.C. AND MAY NOT BE REPRODUCED, COPIED, OR TRANSMITTED IN ANY MANNER WITHOUT THE WRITTEN PERMISSION OF T. R. LONG ENGINEERING, P.C.

THE CONTRACTOR SHALL VERIFY ALL DIMENSIONS CONTAINED WITHIN THIS SET OF DOCUMENTS AND SHALL REPORT ANY DISCREPANCIES TO T. R. LONG ENGINEERING, P.C. FOR IMMEDIATE RESOLUTION.

GEORGIA811.COM DIAL 811

GSWCC# 00000202134

HINESVILLE:
114 North Commerce Street
Hinesville, Georgia 31313
(912) 365-5664

STATESBORO:
302 S Zettrower Avenue
Statesboro, Georgia 30458
(912) 335-1046

TR LONG
ENGINEERING, P.C.

www.trlongeng.com

ROAD IMPROVEMENTS
COUNTY LINE ROAD
LIBERTY COUNTY BOARD OF
COMMISSIONERS

SHEET NAME:
ROADWAY PLAN
SHEET


REVISIONS:

1.	
2.	
3.	
4.	
5.	
6.	
7.	
8.	
9.	
10.	

INITIAL DATE: 5/21/2026
DRAWN BY: TRL
CHECKED BY: TRL
PROJECT #: 2001-15.001

SHEET NUMBER:
C2.4

Drawing File: C:\ACTIVE PROJECTS\2001-15.001 - County Line Rd\90-DRAWINGS\DWG\001-15.001.dwg
Plotted Date: Jun 29, 2026 - 2:59pm

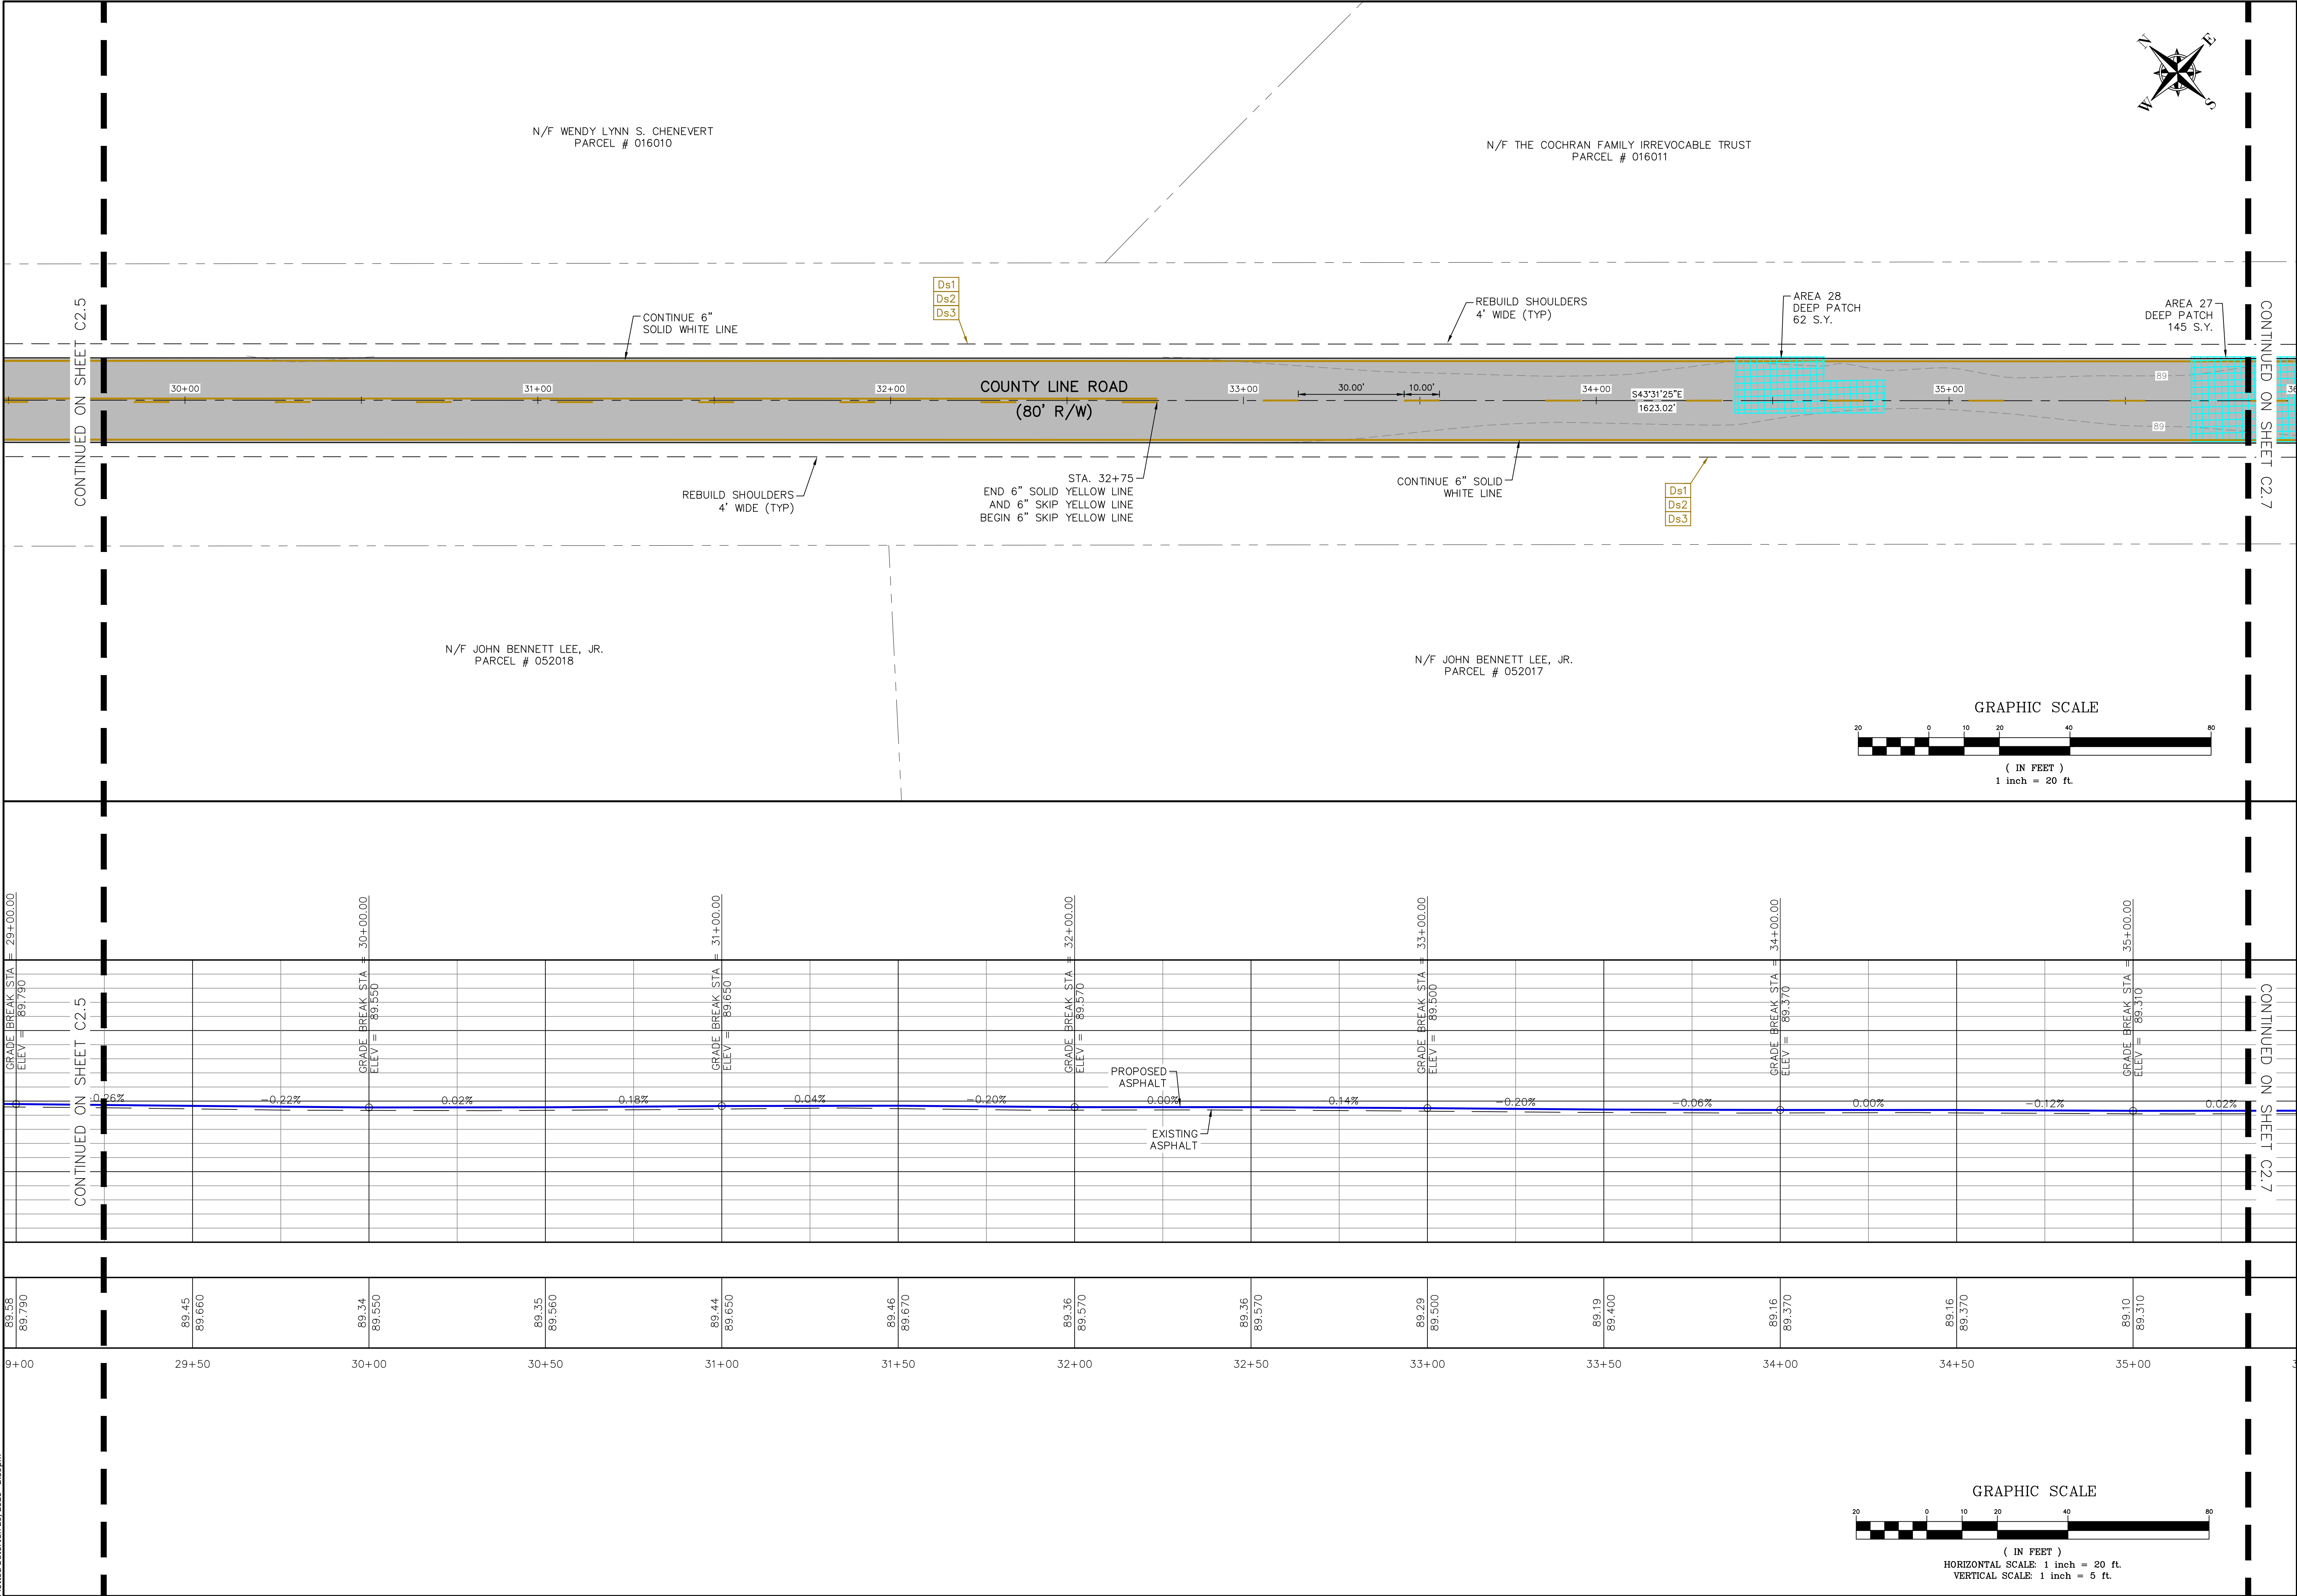

THIS DRAWING IS THE PROPERTY OF T. R. LONG ENGINEERING, P.C. AND MAY NOT BE REPRODUCED, COPIED, OR TRANSMITTED IN ANY MANNER WITHOUT THE WRITTEN PERMISSION OF T. R. LONG ENGINEERING, P.C.

THE CONTRACTOR SHALL VERIFY ALL DIMENSIONS CONTAINED WITHIN THIS SET OF DOCUMENTS AND SHALL REPORT ANY DISCREPANCIES TO T. R. LONG ENGINEERING, P.C. FOR IMMEDIATE RESOLUTION.

GEORGIA811.COM DIAL 811

GSWC# 000002134

HINESVILLE:
114 North Commerce Street
Hinesville, Georgia 31313
(912) 365-5664

STATESBORO:
302 S Zettrower Avenue
Statesboro, Georgia 30458
(912) 335-1046

TR LONG
ENGINEERING, P.C.

www.trlongeng.com

ROAD IMPROVEMENTS
COUNTY LINE ROAD
LIBERTY COUNTY BOARD OF
COMMISSIONERS

SHEET NAME:
ROADWAY PLAN
SHEET


REVISIONS:

1.	
2.	
3.	
4.	
5.	
6.	
7.	
8.	
9.	
10.	

INITIAL DATE: 5/21/2026
DRAWN BY: TRL
CHECKED BY: TRL
PROJECT #: 2001-15.001

SHEET NUMBER:
C2.6

Drawing File: C:\ACTIVE PROJECTS\2001-15.001 - County Line Rd\90-DRAWING\SDWG\0001-15.001.dwg
Plotted Date: Jun 29, 2026 - 3:01pm

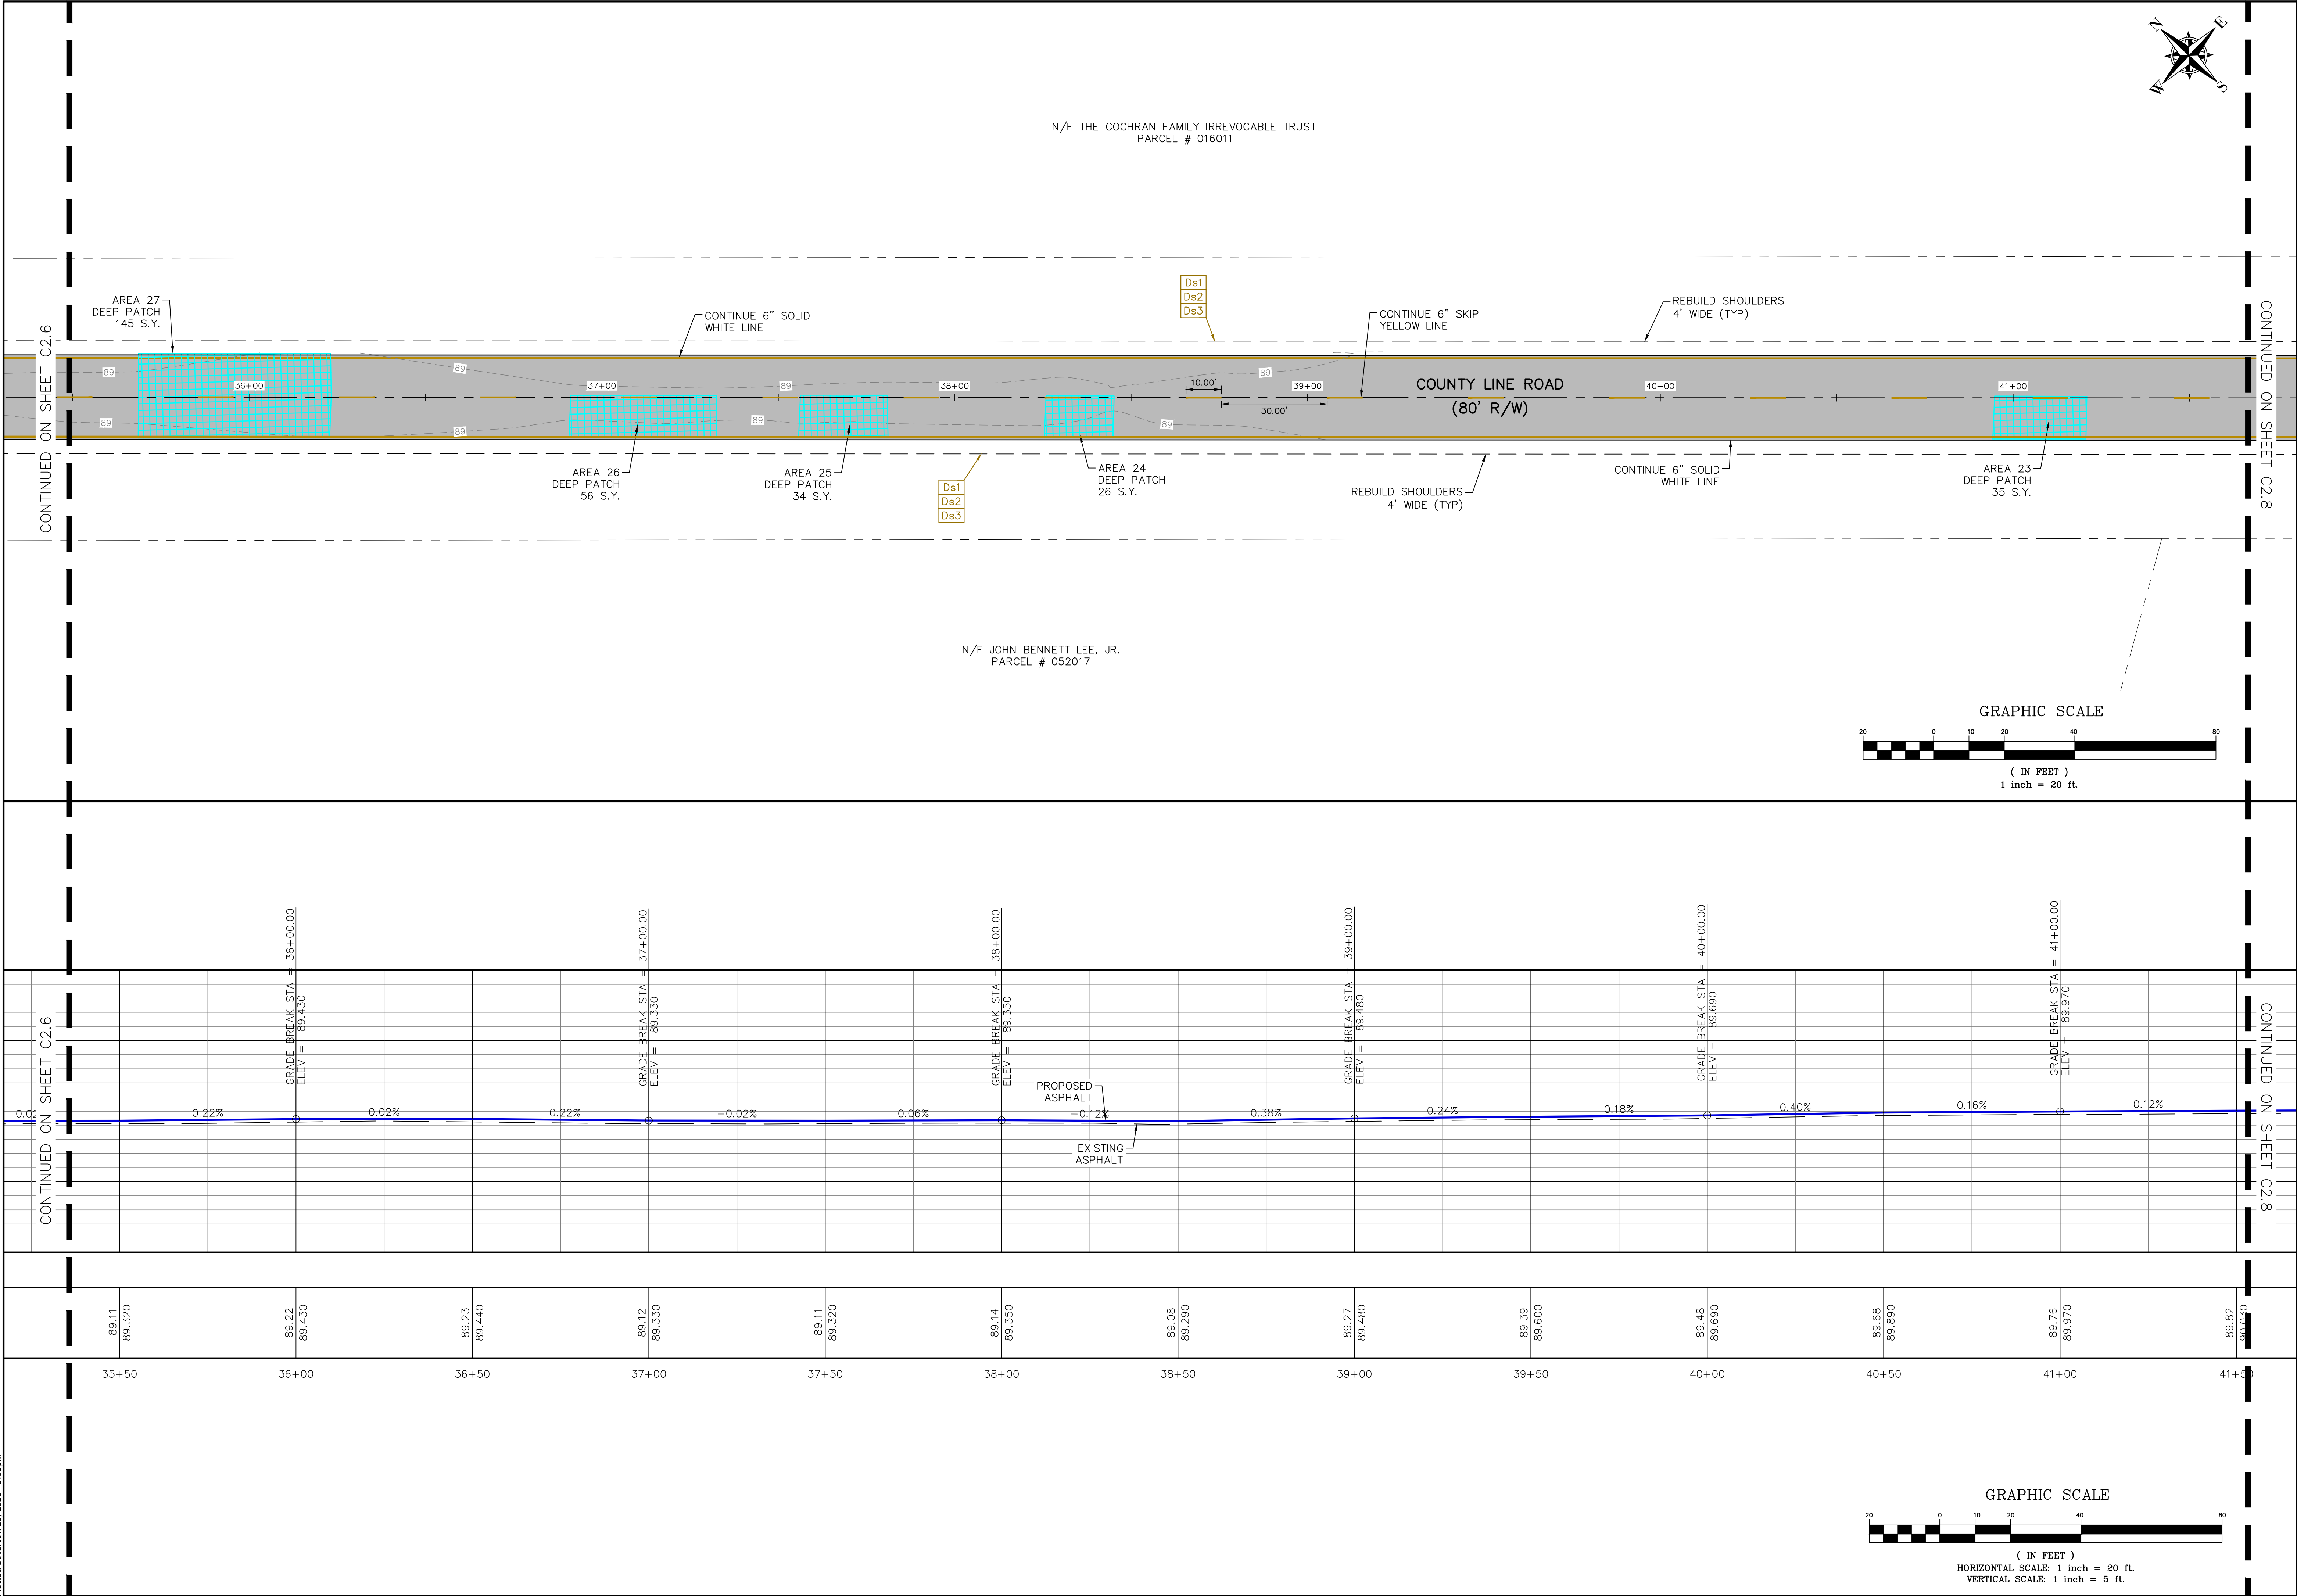

GEORGIA811.COM DIAL 811

GSWC# 000002134

HINESVILLE:
114 North Commerce Street
Hinesville, Georgia 31313
(912) 366-5664

STATESBORO:
302 S Zettrower Avenue
Statesboro, Georgia 30458
(912) 335-1046

www.trlongeng.com

ROAD IMPROVEMENTS
COUNTY LINE ROAD
LIBERTY COUNTY BOARD OF
COMMISSIONERS


SHEET NAME:
ROADWAY PLAN
SHEET

REVISIONS:
1.
2.
3.
4.
5.
6.
7.
8.
9.
10.

INITIAL DATE: 5/21/2026
DRAWN BY: TRL
CHECKED BY: TRL
PROJECT #: 2001-15.001

SHEET NUMBER:
C2.7

Drawing File: C:\ACTIVE PROJECTS\2001-15.001 - County Line Rd\90-DRAWINGS\DWG\0001-15.001.dwg
Plotted Date: Jun 29, 2026 - 3:02pm

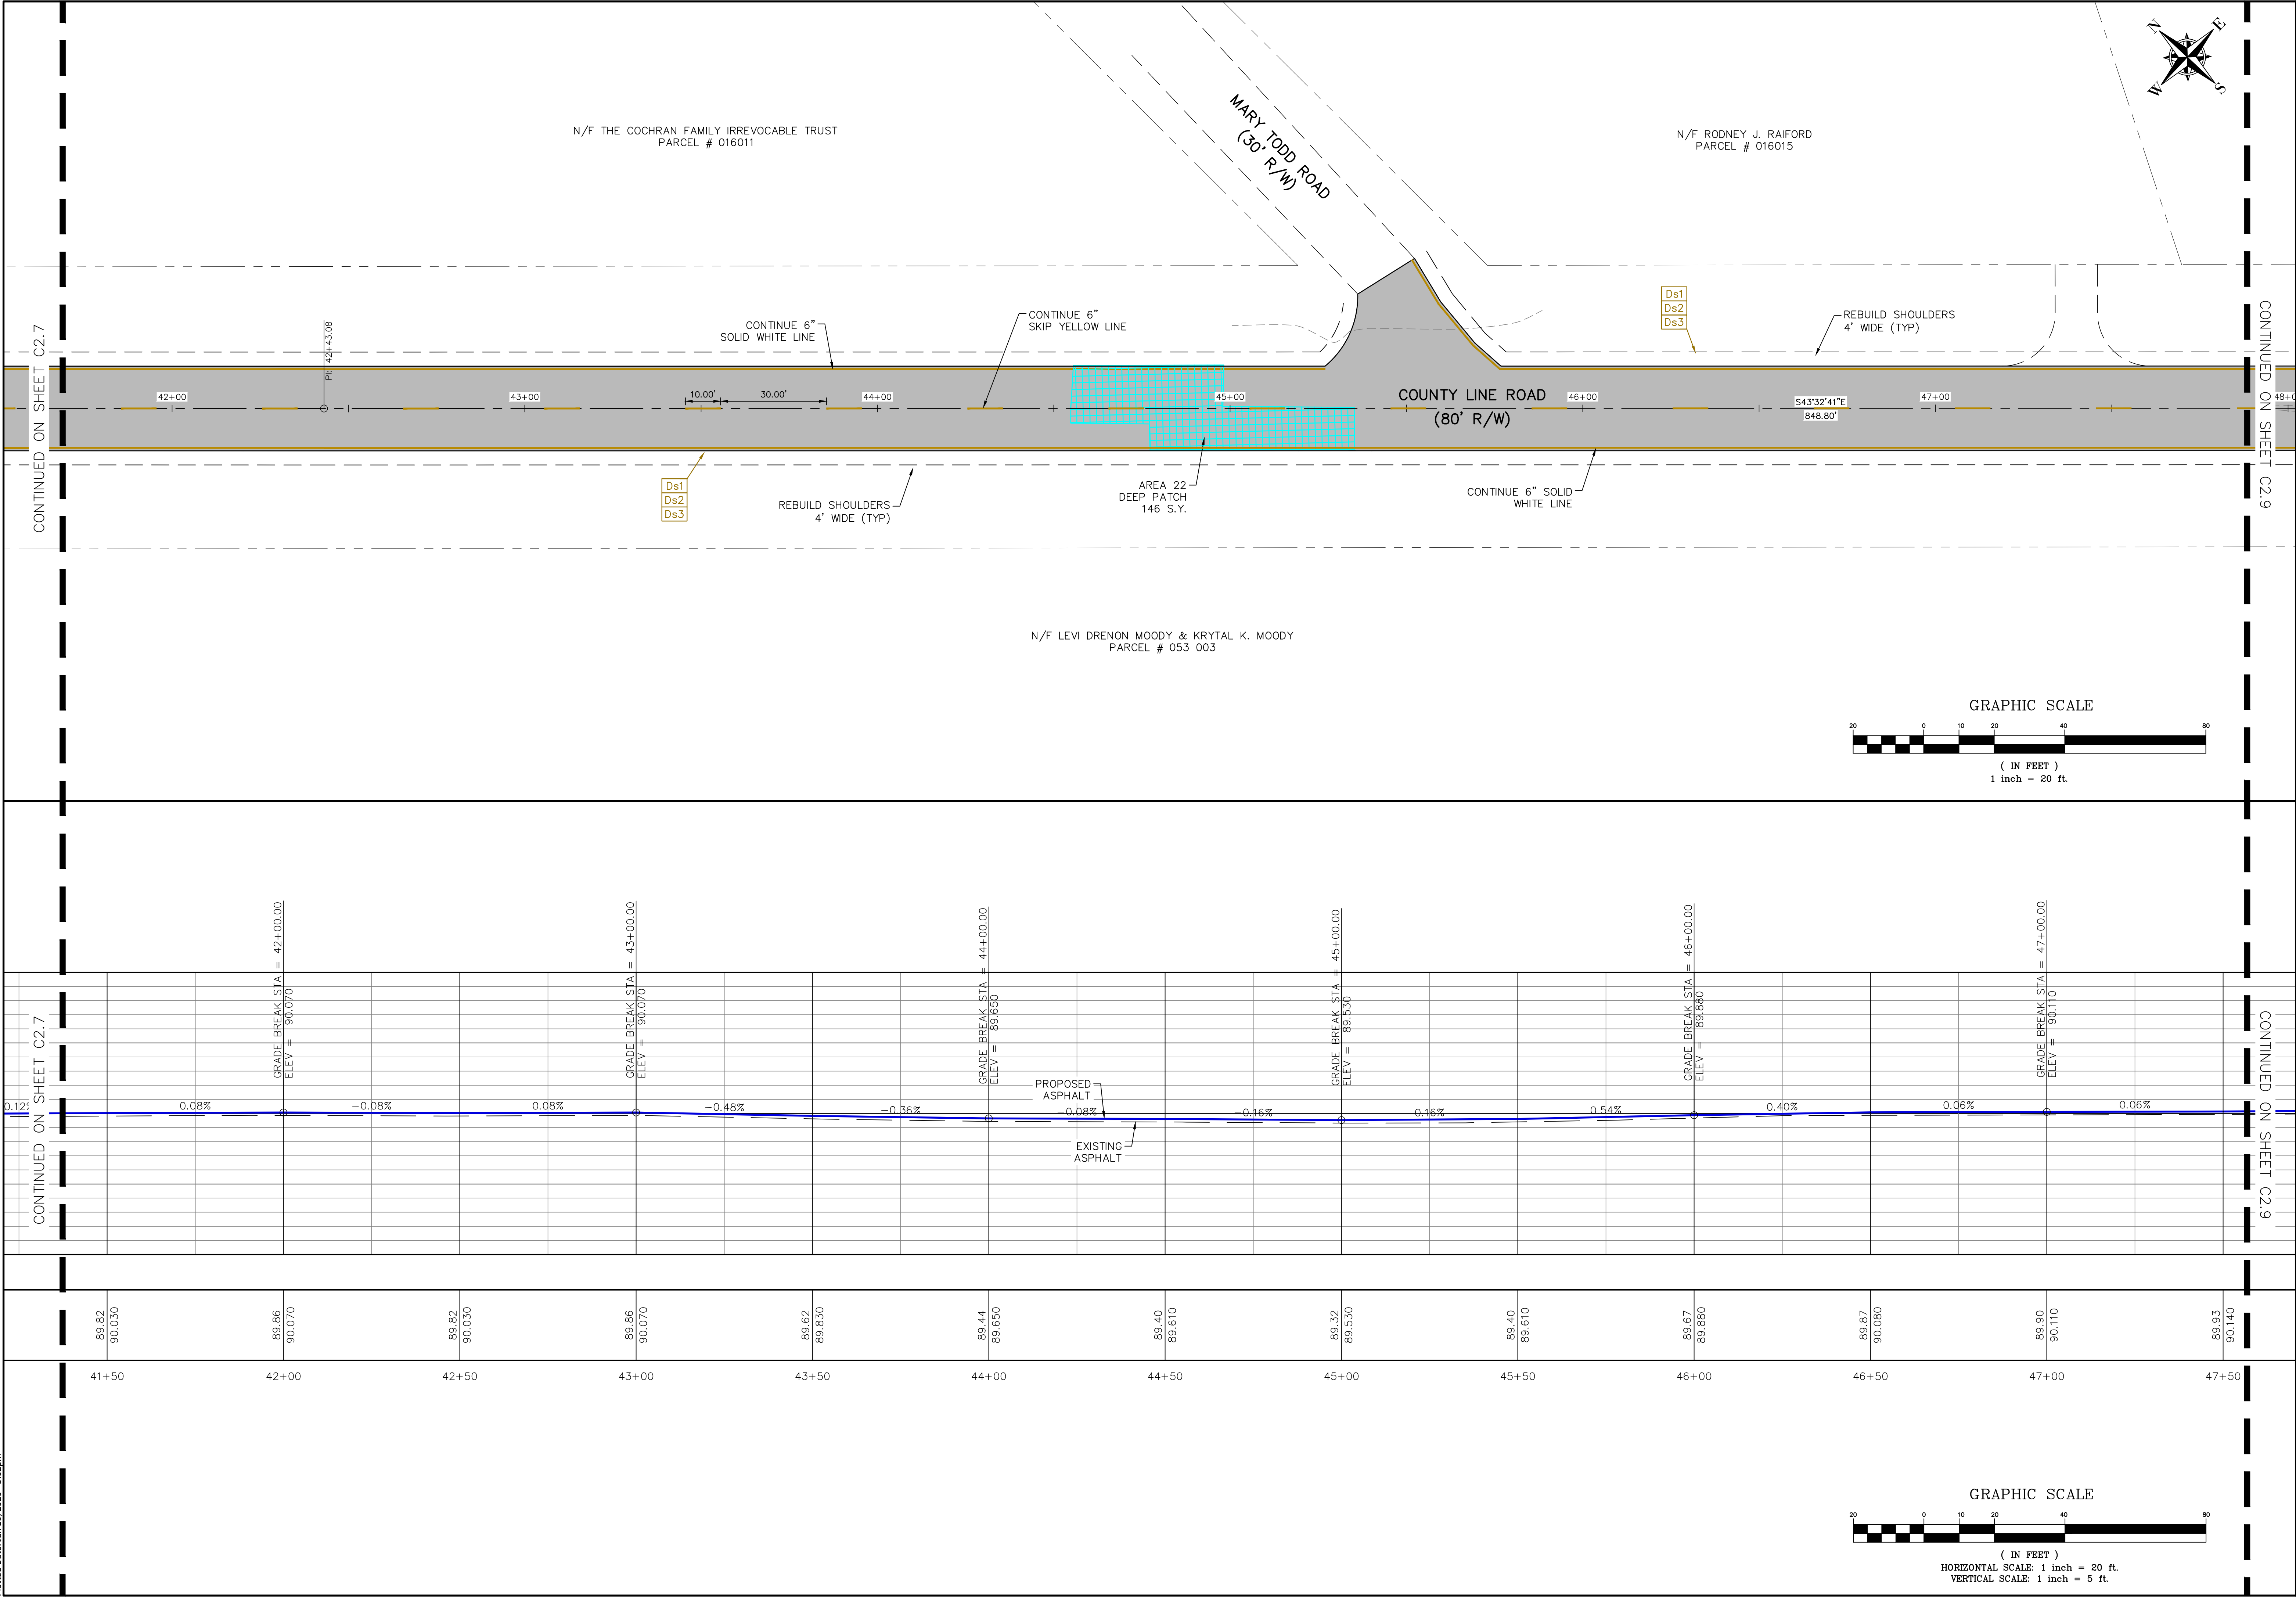

THIS DRAWING IS THE PROPERTY OF T. R. LONG ENGINEERING, P.C. AND MAY NOT BE REPRODUCED, COPIED, OR TRANSMITTED IN ANY MANNER WITHOUT THE WRITTEN PERMISSION OF T. R. LONG ENGINEERING, P.C.

THE CONTRACTOR SHALL VERIFY ALL DIMENSIONS CONTAINED WITHIN THIS SET OF DOCUMENTS AND SHALL REPORT ANY DISCREPANCIES TO T. R. LONG ENGINEERING, P.C. FOR IMMEDIATE RESOLUTION.

GEORGIAE811.COM DIAL 811

GSWCC# 0000020134

HINESVILLE:
114 North Commerce Street
Hinesville, Georgia 31313
(912) 365-5664

STATESBORO:
302 S Zettrower Avenue
Statesboro, Georgia 30458
(912) 335-1046

TRLONG
ENGINEERING, P.C.

www.trlongeng.com

ROAD IMPROVEMENTS
COUNTY LINE ROAD
LIBERTY COUNTY BOARD OF
COMMISSIONERS


SHEET NAME:
ROADWAY PLAN
SHEET

REVISIONS:	
1.	
2.	
3.	
4.	
5.	
6.	
7.	
8.	
9.	
10.	

INITIAL DATE: 5/21/2026
DRAWN BY: TRL
CHECKED BY: TRL
PROJECT #: 2001-15.001

SHEET NUMBER:
C2.8

Drawing File: C:\ACTIVE PROJECTS\2001-15.001 - H - County Line Rd\900-DRAWINGS\DWG\0001-15.001.dwg
Plotted Date: Jun 29, 2026 - 3:02pm

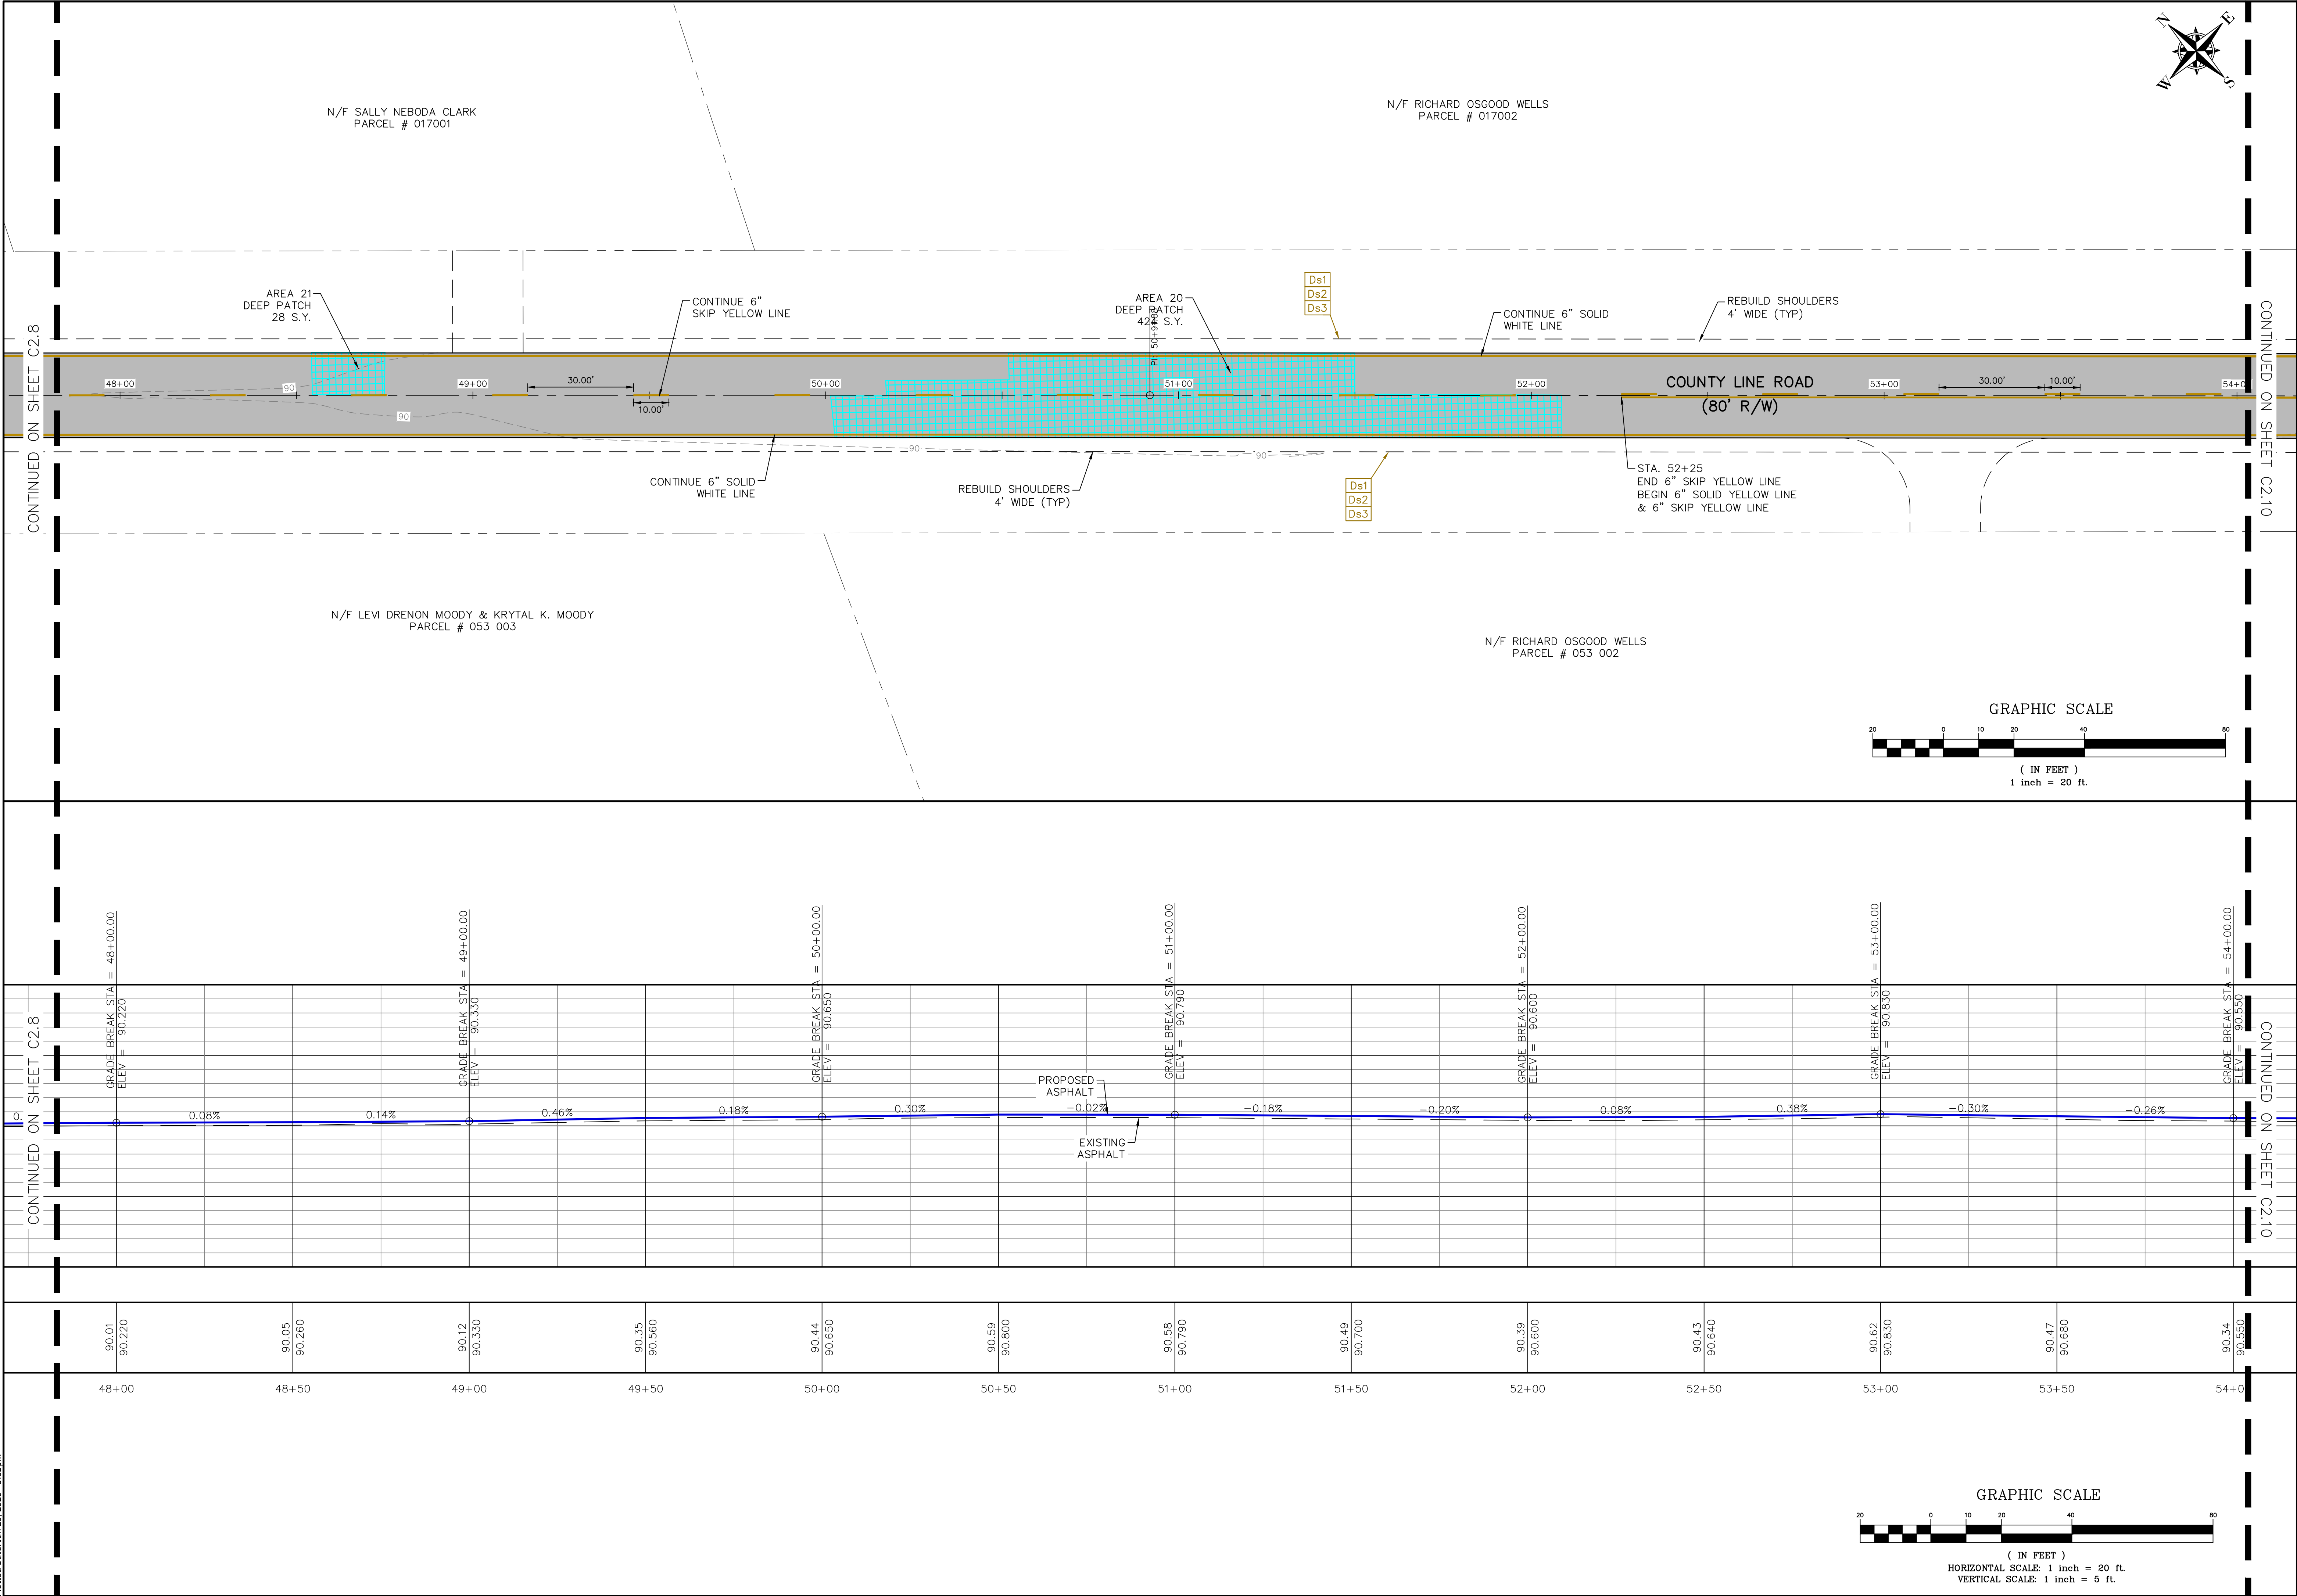

THIS DRAWING IS THE PROPERTY OF T. R. LONG ENGINEERING, P.C. AND MAY NOT BE REPRODUCED, COPIED, OR USED IN ANY MANNER WITHOUT THE WRITTEN PERMISSION OF T. R. LONG ENGINEERING, P.C.

THE CONTRACTOR SHALL VERIFY ALL DIMENSIONS CONTAINED WITHIN THIS SET OF DOCUMENTS AND SHALL REPORT ANY DISCREPANCIES TO T. R. LONG ENGINEERING, P.C. FOR IMMEDIATE RESOLUTION.

GSWCC# 0000002134

HINESVILLE:
114 North Commerce Street
Hinesville, Georgia 31313
(912) 366-5664

STATESBORO:
302 S Zettrower Avenue
Statesboro, Georgia 30458
(912) 335-1046

TRLONG
ENGINEERING, P.C.

www.trlongeng.com

ROAD IMPROVEMENTS
COUNTY LINE ROAD
LIBERTY COUNTY BOARD OF
COMMISSIONERS

SHEET NAME:
ROADWAY PLAN
SHEET



REVISIONS:

1.	
2.	
3.	
4.	
5.	
6.	
7.	
8.	
9.	
10.	

INITIAL DATE: 5/21/2026
DRAWN BY: TRL
CHECKED BY: TRL
PROJECT #: 2001-15.001

SHEET NUMBER:
C2.9

Drawing File: C:\ACTIVE PROJECTS\2001-15.001 - H - County Line Rd\900-DRAWINGS\DWG\0001-15.001.dwg
Plotted Date: Jun 29, 2026 - 3:03pm

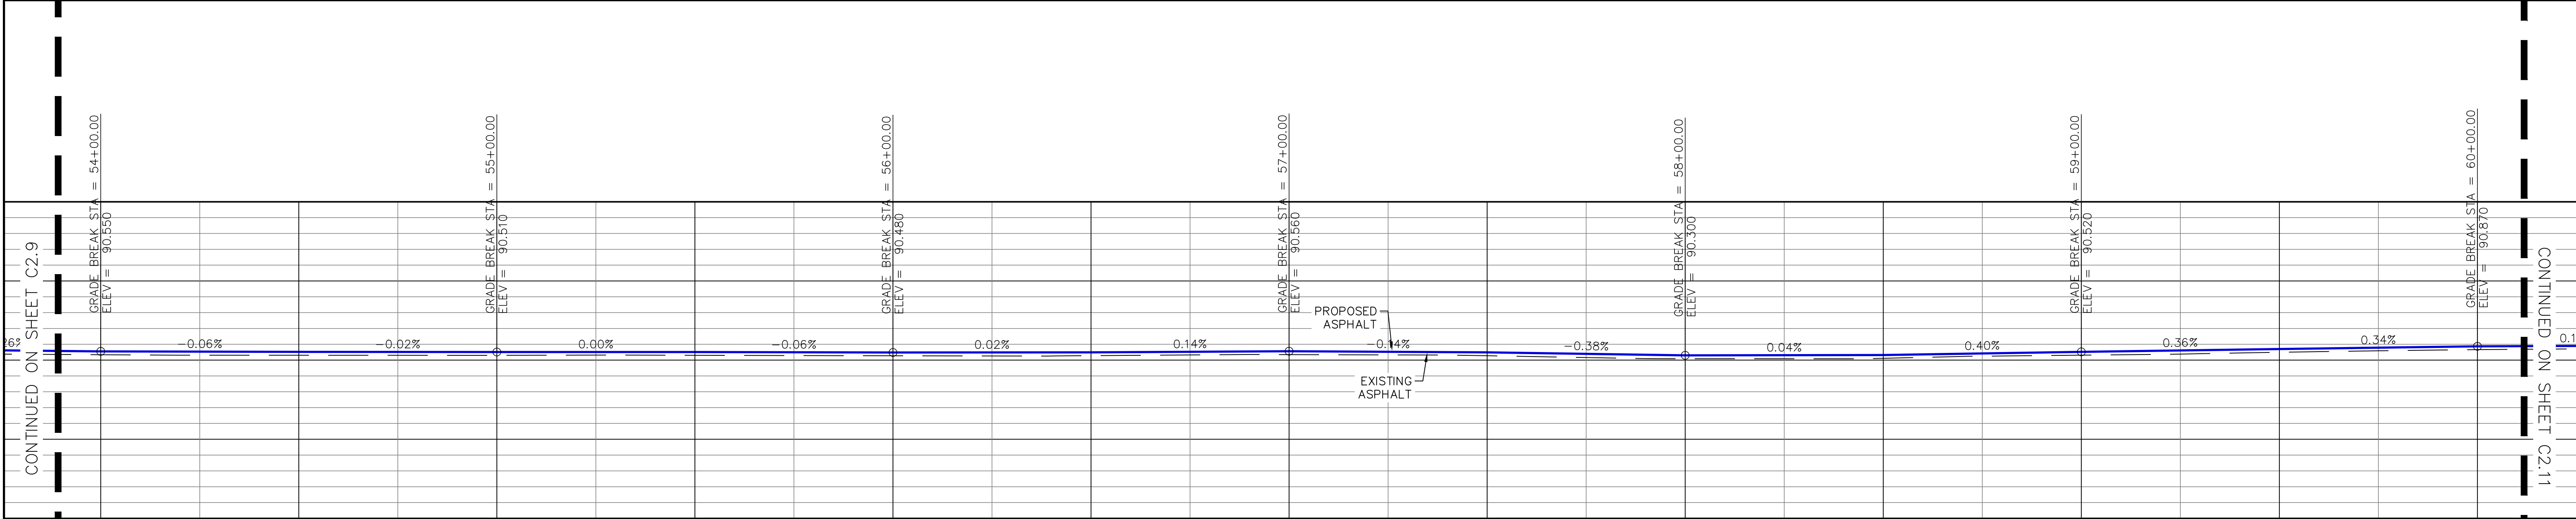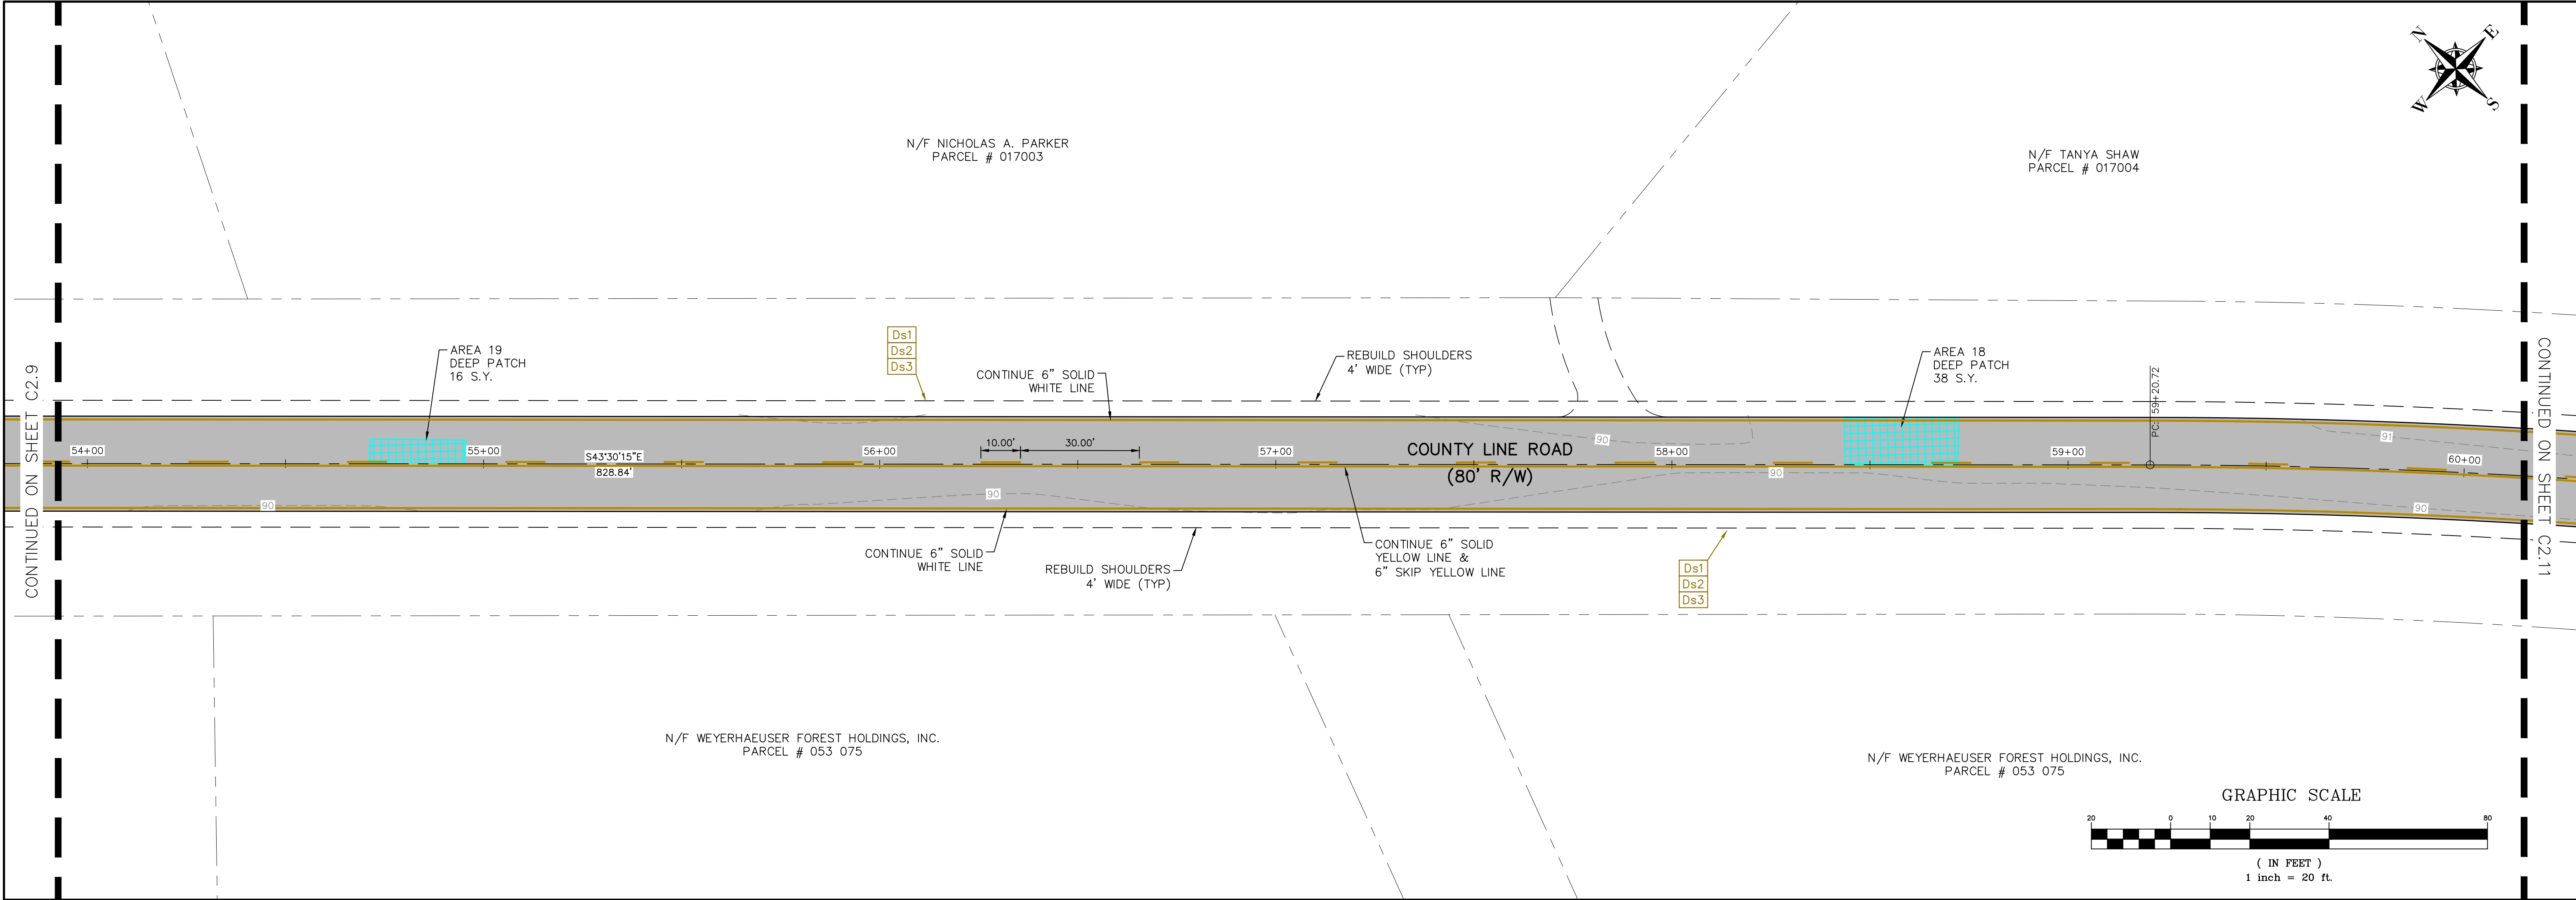

STATION	ELEVATION	GRADE
54+00	90.34	-0.06%
54+50	90.550	-0.02%
55+00	90.31	0.00%
55+50	90.520	-0.06%
56+00	90.30	0.02%
56+50	90.510	0.14%
57+00	90.27	-0.14%
57+50	90.480	-0.38%
58+00	90.28	0.04%
58+50	90.490	0.40%
59+00	90.09	0.36%
59+50	90.300	0.34%
60+00	90.11	

THIS DRAWING IS THE PROPERTY OF T. R. LONG ENGINEERING, P.C. AND MAY NOT BE REPRODUCED, EITHER IN PART OR WHOLLY, IN ANY MANNER WITHOUT THE WRITTEN PERMISSION OF T. R. LONG ENGINEERING, P.C.

THE CONTRACTOR SHALL VERIFY ALL DIMENSIONS CONTAINED WITHIN THIS SET OF DOCUMENTS AND SHALL REPORT ANY DISCREPANCIES TO T. R. LONG ENGINEERING, P.C. FOR IMMEDIATE RESOLUTION.

GEORGIA 811 .COM DIAL 811

GSWCC# 00000202134

HINESVILLE:
114 North Commerce Street
Hinesville, Georgia 31313
(912) 368-5664

STATESBORO:
302 S Zettrower Avenue
Statesboro, Georgia 30458
(912) 335-1046

www.trlongeng.com

ROAD IMPROVEMENTS
COUNTY LINE ROAD
LIBERTY COUNTY BOARD OF
COMMISSIONERS

SHEET NAME:
ROADWAY PLAN
SHEET



REVISIONS:

1.	
2.	
3.	
4.	
5.	
6.	
7.	
8.	
9.	
10.	


INITIAL DATE: 5/21/2026
DRAWN BY: TRL
CHECKED BY: TRL
PROJECT #: 2001-15.001

SHEET NUMBER:
C2.10

Drawing File: C:\ACTIVE PROJECTS\2001-15.001 - H - County Line Rd\90-DRAWING\SDWG\0001-15.001.dwg
Plotted Date: Jun 29, 2026 - 3:04pm

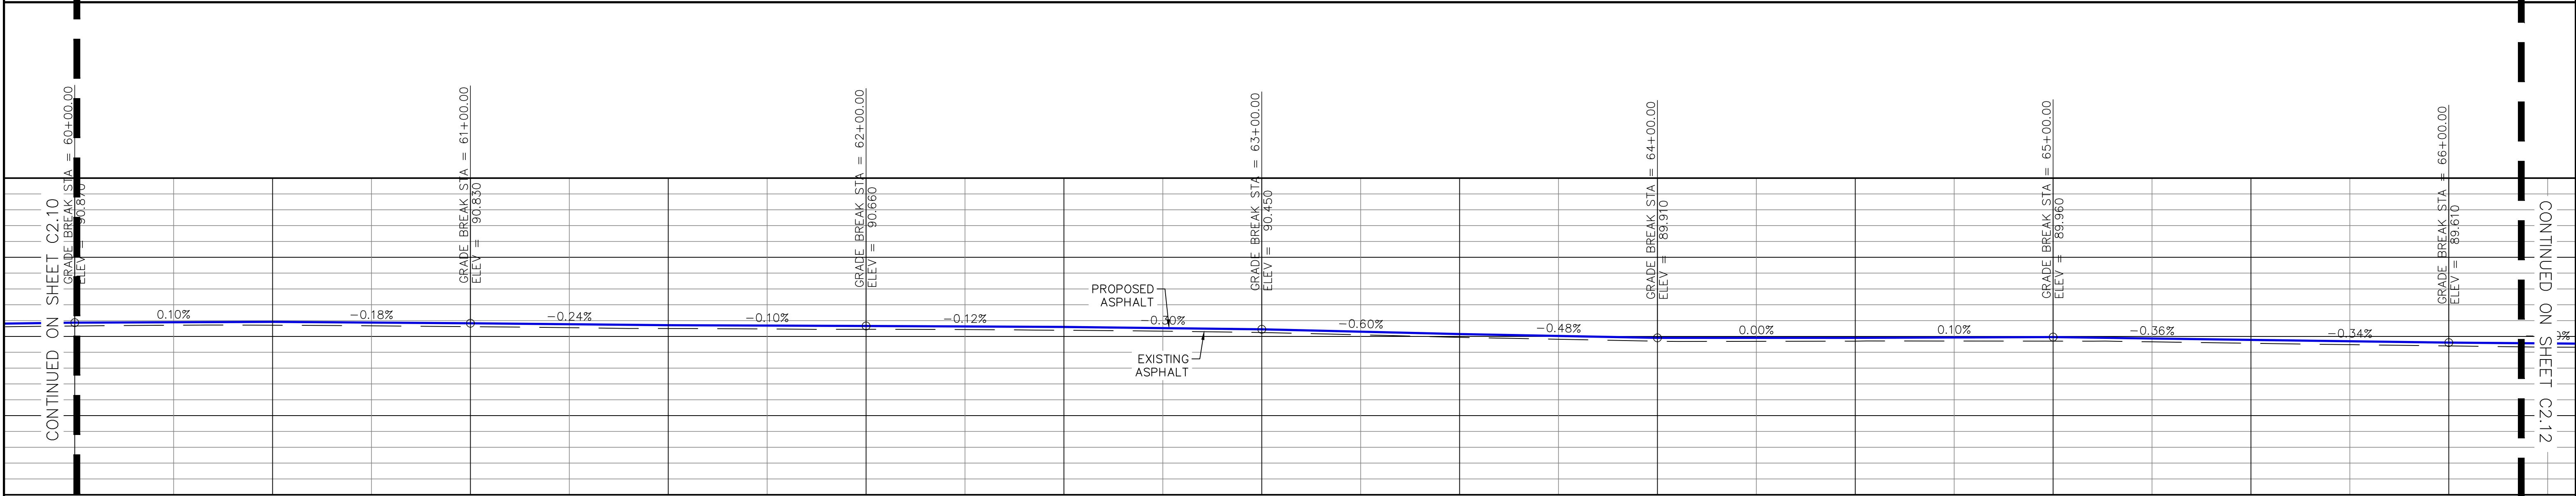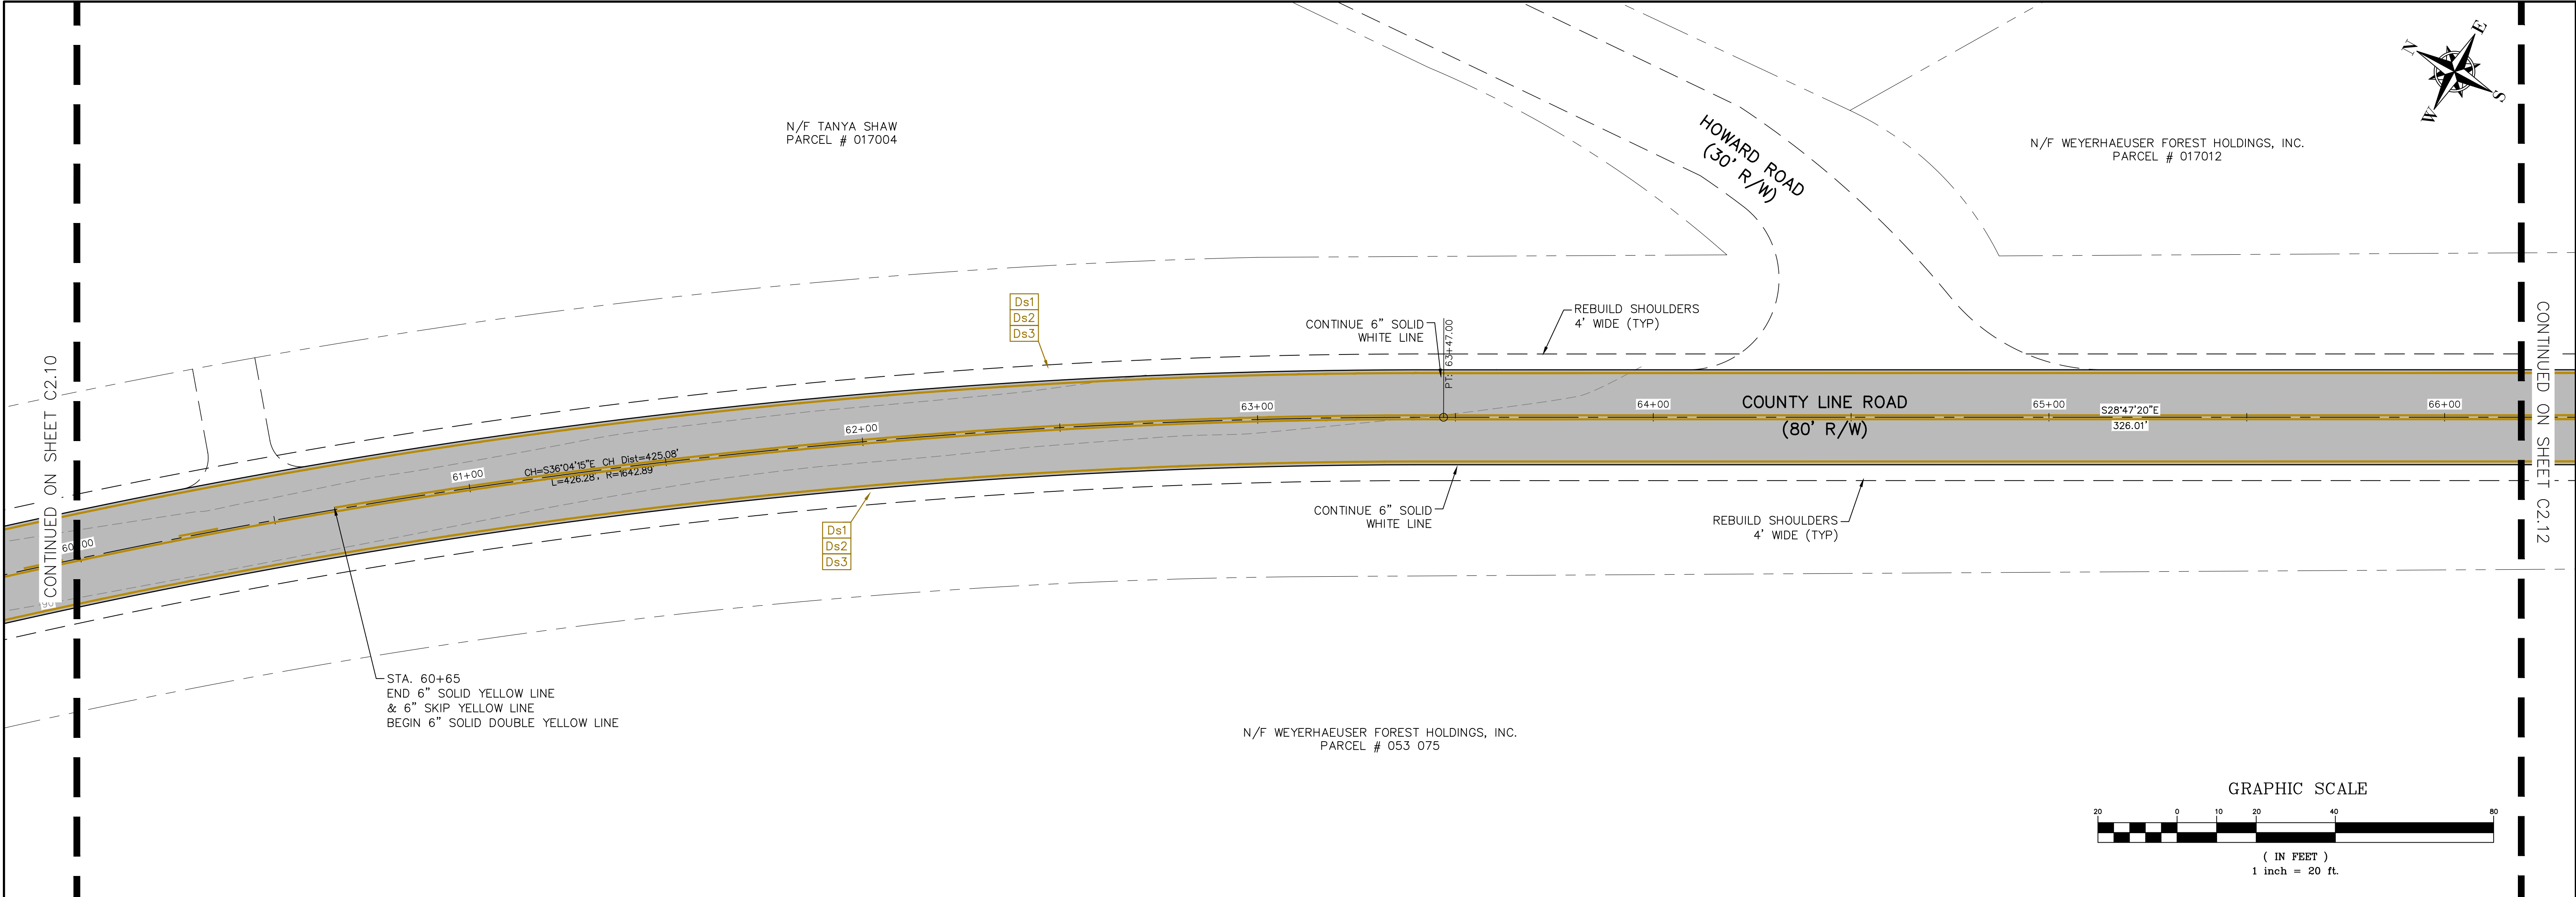

90.66 90.870	90.71 90.920	90.62 90.830	90.50 90.710	90.45 90.660	90.39 90.600	90.24 90.450	89.94 90.150	89.70 89.910	89.70 89.910	89.70 89.960	89.57 89.780	89.40 89.610
60+00	60+50	61+00	61+50	62+00	62+50	63+00	63+50	64+00	64+50	65+00	65+50	66+00

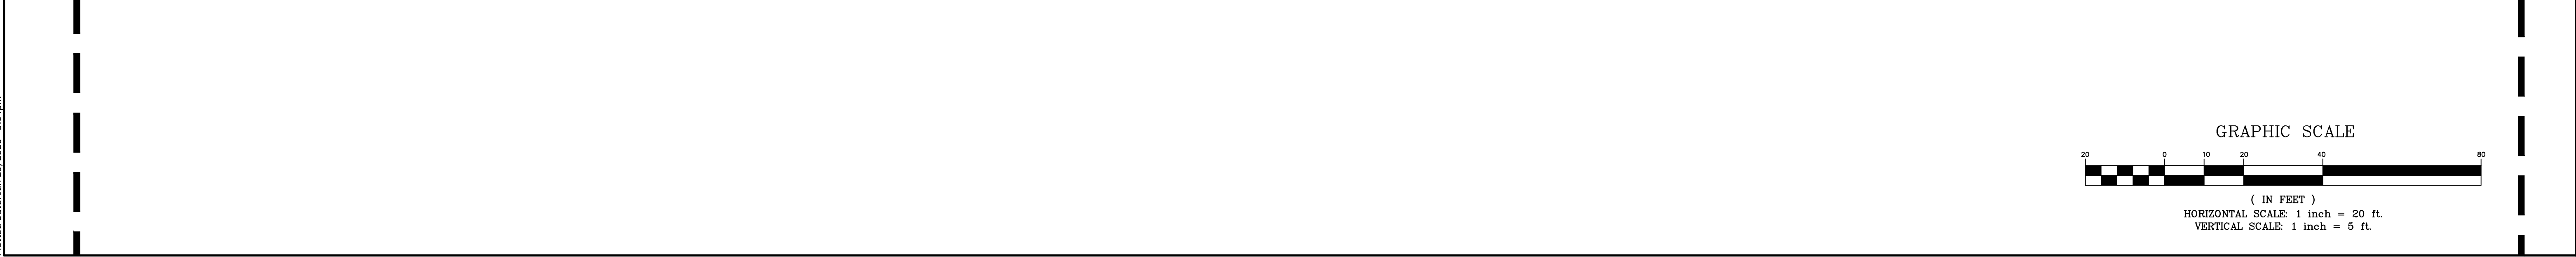

THIS DRAWING IS THE PROPERTY OF T. R. LONG ENGINEERING, P.C. AND MAY NOT BE REPRODUCED, EITHER IN PART OR WHOLLY, IN ANY MANNER WITHOUT THE WRITTEN PERMISSION OF T. R. LONG ENGINEERING, P.C.

THE CONTRACTOR SHALL VERIFY ALL DIMENSIONS CONTAINED WITHIN THIS SET OF DOCUMENTS AND SHALL REPORT ANY DISCREPANCIES TO T. R. LONG ENGINEERING, P.C. FOR IMMEDIATE RESOLUTION.

GSWC# 000002134

HINESVILLE:
114 North Commerce Street
Hinesville, Georgia 31313
(912) 365-5664

STATESBORO:
302 S Zettrower Avenue
Statesboro, Georgia 30458
(912) 335-1046

TRLONG
ENGINEERING, P.C.

www.trlongeng.com

ROAD IMPROVEMENTS
COUNTY LINE ROAD
LIBERTY COUNTY BOARD OF
COMMISSIONERS

SHEET NAME:
ROADWAY PLAN
SHEET




REVISIONS:


1.	
2.	
3.	
4.	
5.	
6.	
7.	
8.	
9.	
10.	

INITIAL DATE: 5/21/2026
DRAWN BY: TRL
CHECKED BY: TRL
PROJECT #: 2001-15.001

SHEET NUMBER:
C2.11

Drawing File: C:\ACTIVE PROJECTS\2001-15.001 - County Line Rd\90-DRAWINGS\DWG\001-15.001.dwg
Plotted Date: Jun 29, 2026 - 3:05pm

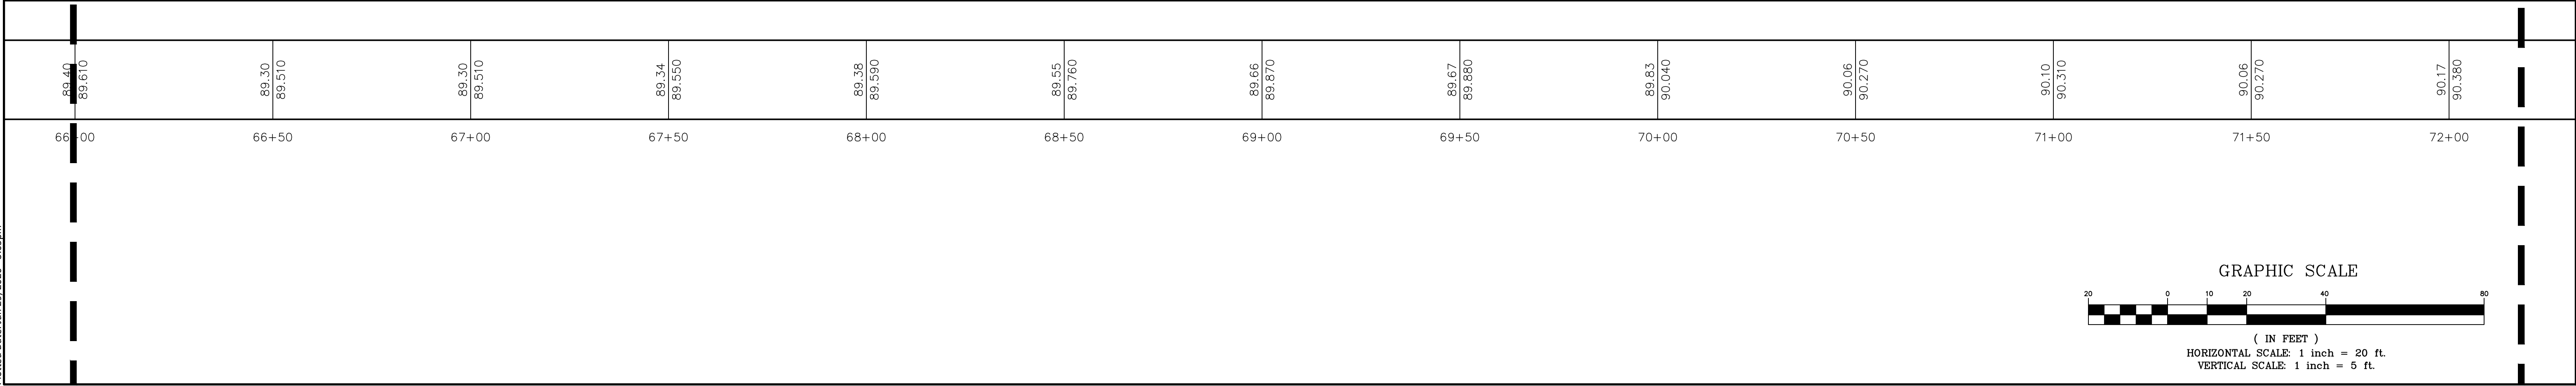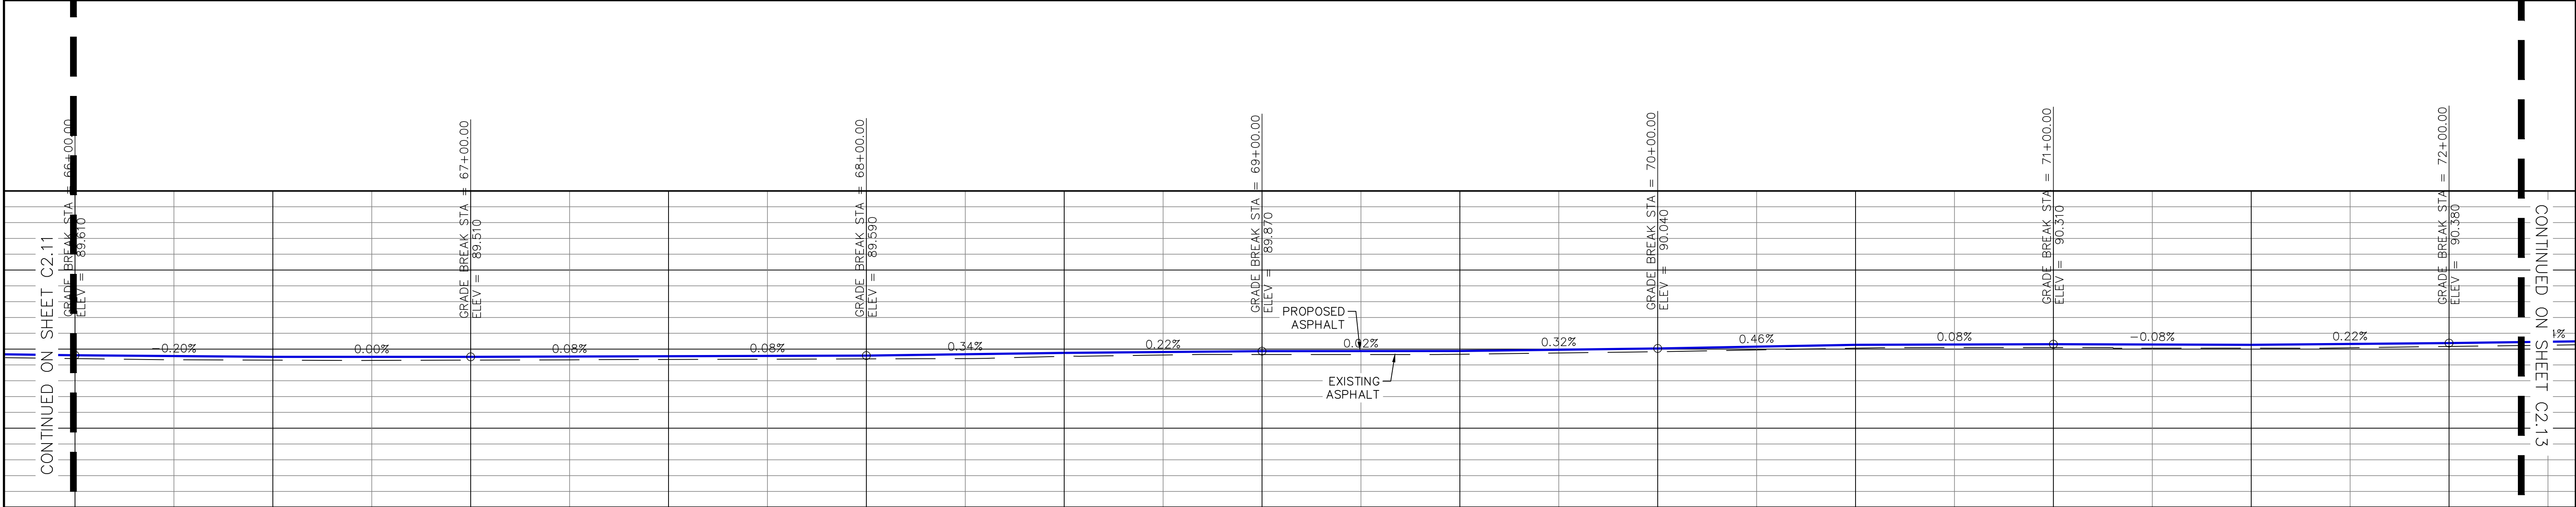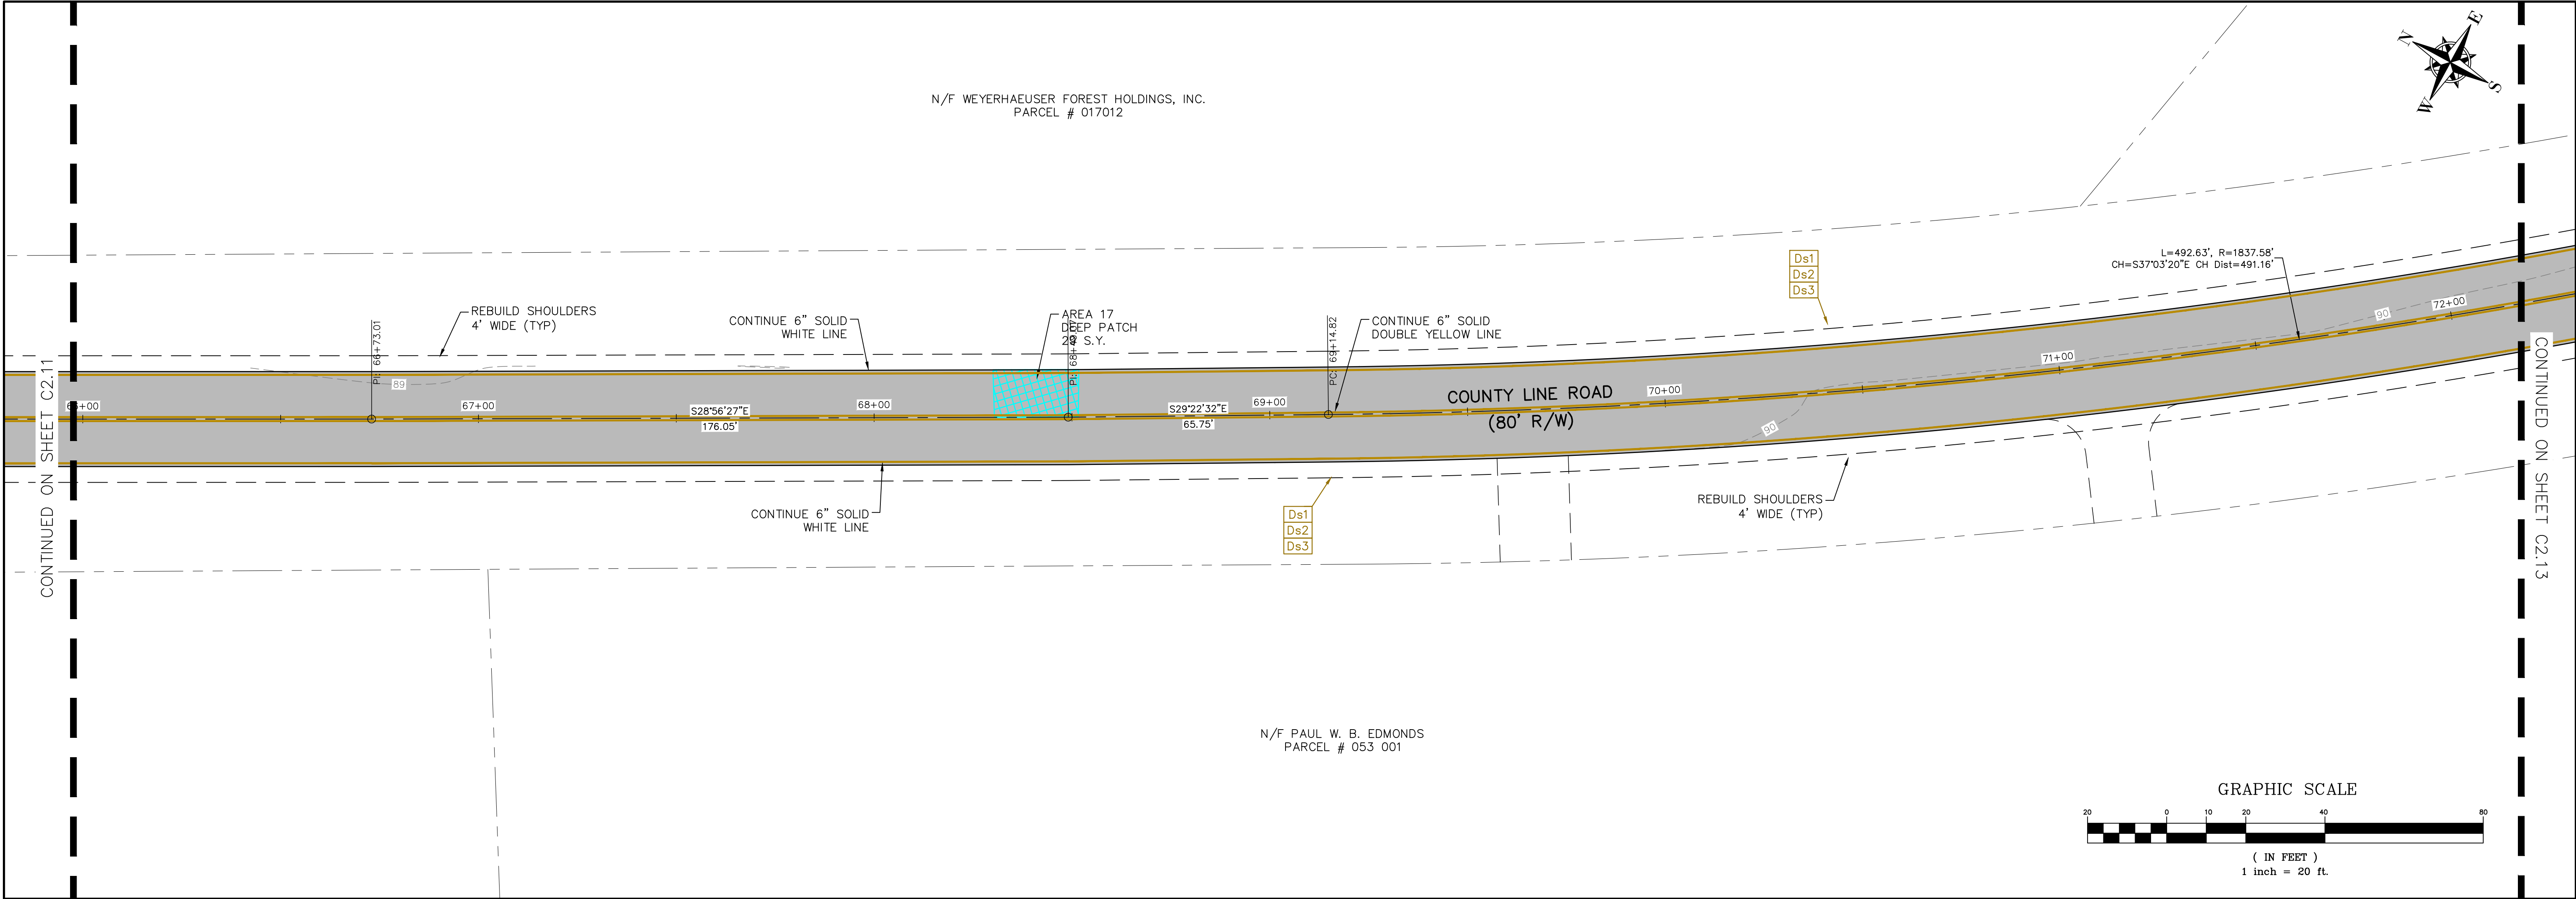

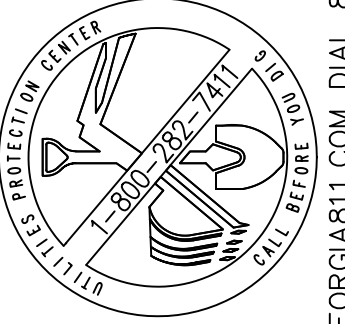

THIS DRAWING IS THE PROPERTY OF T. R. LONG ENGINEERING, P.C. AND MAY NOT BE REPRODUCED, COPIED, OR TRANSMITTED IN ANY MANNER WITHOUT THE WRITTEN PERMISSION OF T. R. LONG ENGINEERING, P.C.

THE CONTRACTOR SHALL VERIFY ALL DIMENSIONS CONTAINED WITHIN THIS SET OF DOCUMENTS AND SHALL REPORT ANY DISCREPANCIES TO T. R. LONG ENGINEERING, P.C. FOR IMMEDIATE RESOLUTION.

GEORGIA811.COM DIAL 811

GSWC# 0000002134

HINESVILLE:
114 North Commerce Street
Hinesville, Georgia 31313
(912) 368-5664

STATESBORO:
302 S Zettrower Avenue
Statesboro, Georgia 30458
(912) 335-1046

TR LONG
ENGINEERING, P.C.

www.trlongeng.com

ROAD IMPROVEMENTS
COUNTY LINE ROAD
LIBERTY COUNTY BOARD OF
COMMISSIONERS

SHEET NAME:
ROADWAY PLAN
SHEET



REVISIONS:

1.	
2.	
3.	
4.	
5.	
6.	
7.	
8.	
9.	
10.	


INITIAL DATE: 5/21/2026
DRAWN BY: TRL
CHECKED BY: TRL
PROJECT #: 2001-15.001

SHEET NUMBER:
C2.12

Drawing File: C:\ACTIVE PROJECTS\2001-15.001 - County Line Rd\90-DRAWINGS\DWG\001-15.001.dwg
Plotted Date: Jun 29, 2026 - 3:08pm

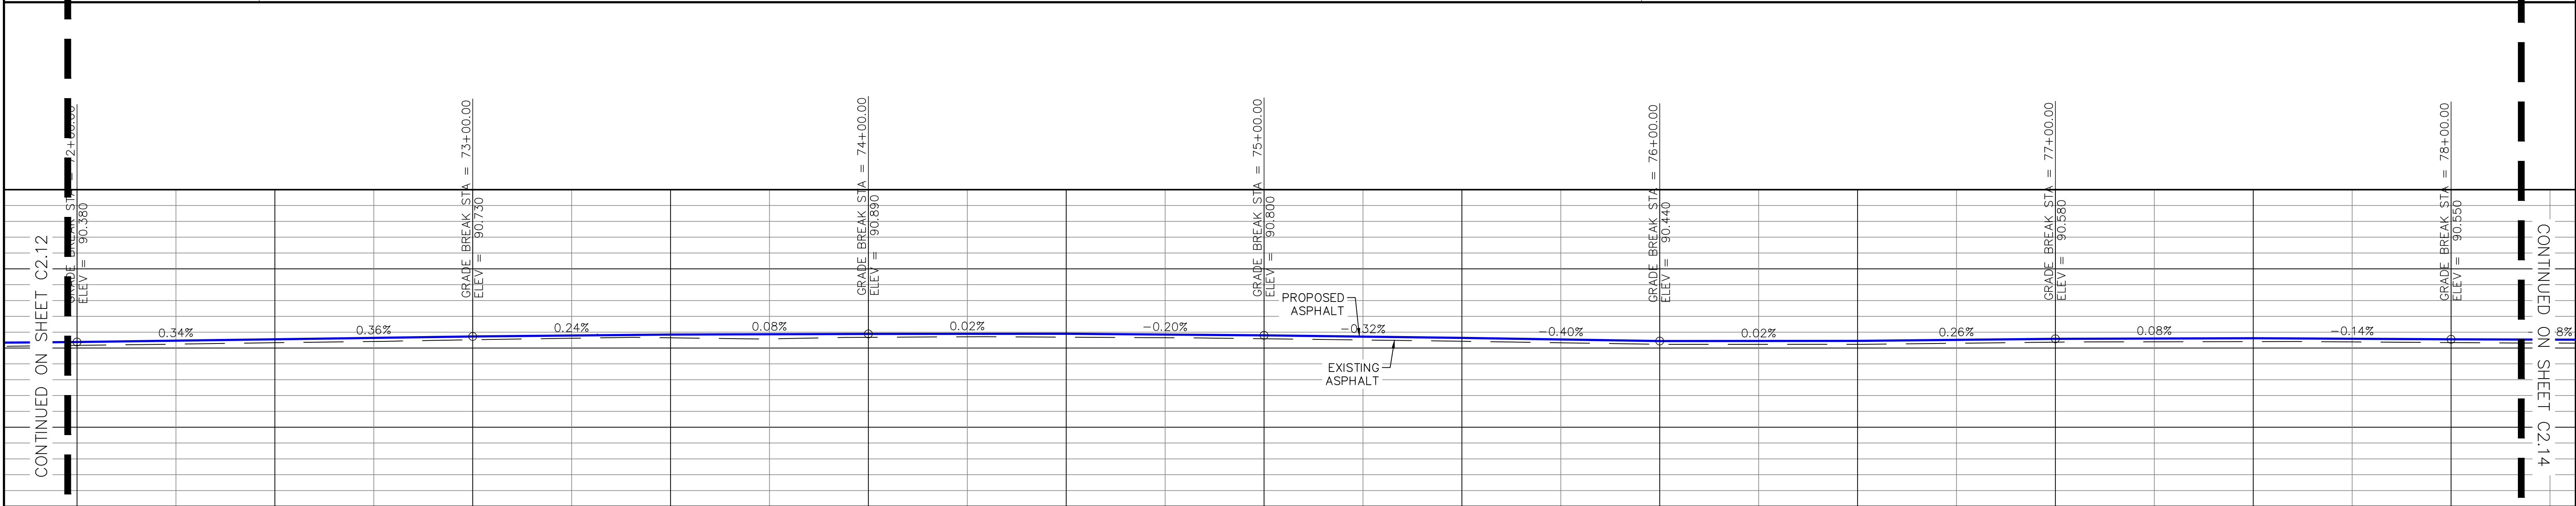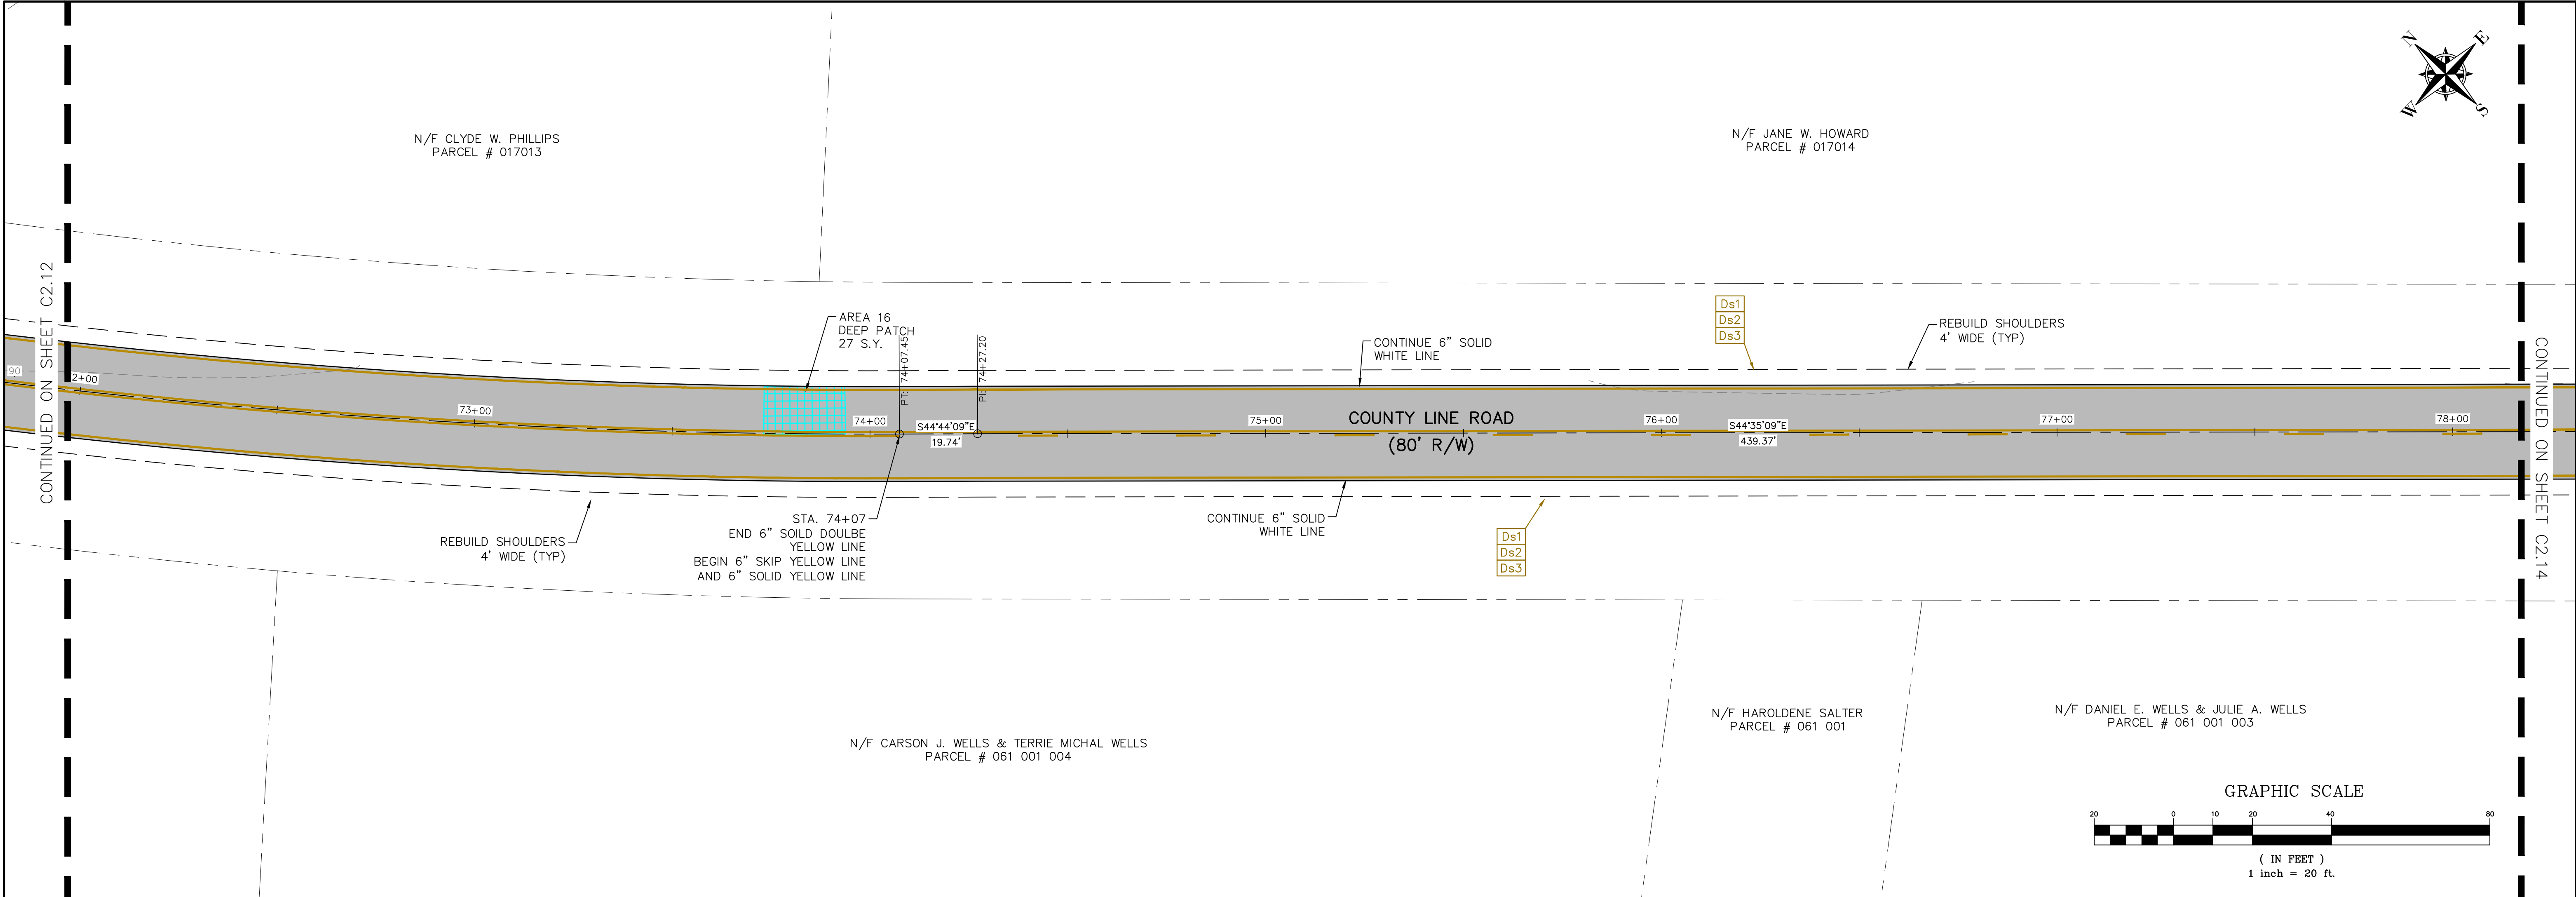

72+00	72+50	73+00	73+50	74+00	74+50	75+00	75+50	76+00	76+50	77+00	77+50	78+00
90.380	90.34	90.52	90.64	90.68	90.69	90.59	90.43	90.23	90.24	90.37	90.41	90.34
90.380	90.550	90.730	90.850	90.890	90.900	90.800	90.640	90.440	90.450	90.580	90.620	90.550

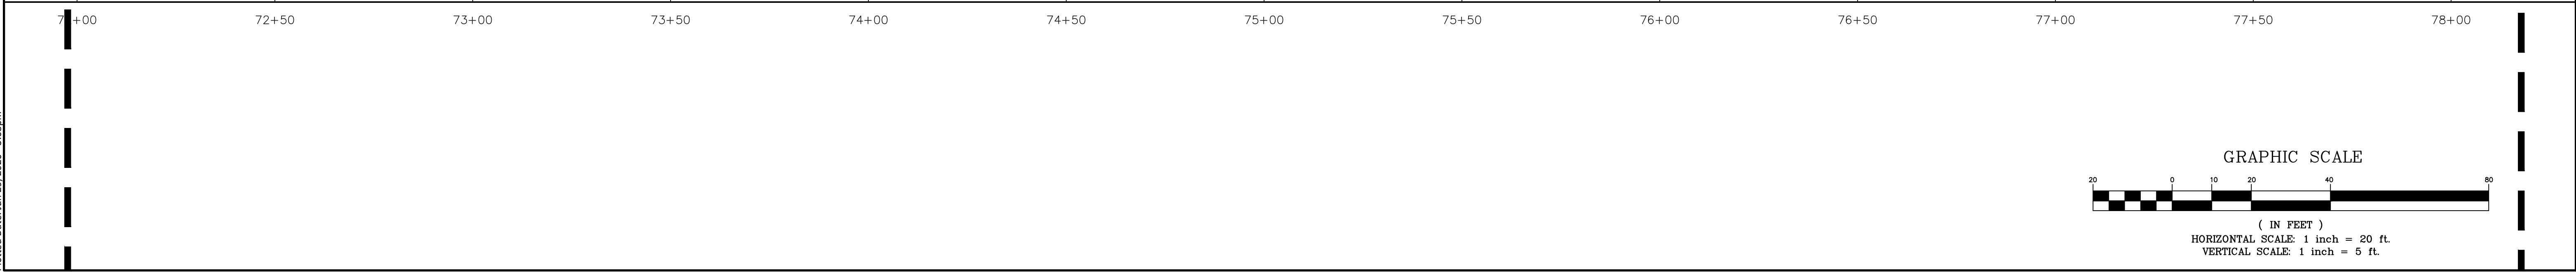

THIS DRAWING IS THE PROPERTY OF T. R. LONG ENGINEERING, P.C. AND MAY NOT BE REPRODUCED, COPIED, OR TRANSMITTED IN ANY MANNER WITHOUT THE WRITTEN PERMISSION OF T. R. LONG ENGINEERING, P.C.

THE CONTRACTOR SHALL VERIFY ALL DIMENSIONS CONTAINED WITHIN THIS SET OF DOCUMENTS AND SHALL REPORT ANY DISCREPANCIES TO T. R. LONG ENGINEERING, P.C. FOR IMMEDIATE RESOLUTION.

GEORGIA811.COM DIAL 811

GSWC# 000002134

HINESVILLE:
114 North Commerce Street
Hinesville, Georgia 31313
(912) 365-5664

STATESBORO:
302 S Zettrower Avenue
Statesboro, Georgia 30458
(912) 335-1046

TRLONG
ENGINEERING, P.C.

www.trlongeng.com

ROAD IMPROVEMENTS
COUNTY LINE ROAD
LIBERTY COUNTY BOARD OF
COMMISSIONERS

SHEET NAME:
ROADWAY PLAN
SHEET


REVISIONS:

1.	
2.	
3.	
4.	
5.	
6.	
7.	
8.	
9.	
10.	

INITIAL DATE: 5/21/2026
DRAWN BY: TRL
CHECKED BY: TRL
PROJECT #: 2001-15.001

SHEET NUMBER:
C2.13

Drawing File: C:\ACTIVE PROJECTS\2001-15.001 - County Line Rd\90-DRAWING\SDWG\0001-15.001.dwg
Plotted Date: Jun 29, 2026 - 3:08pm

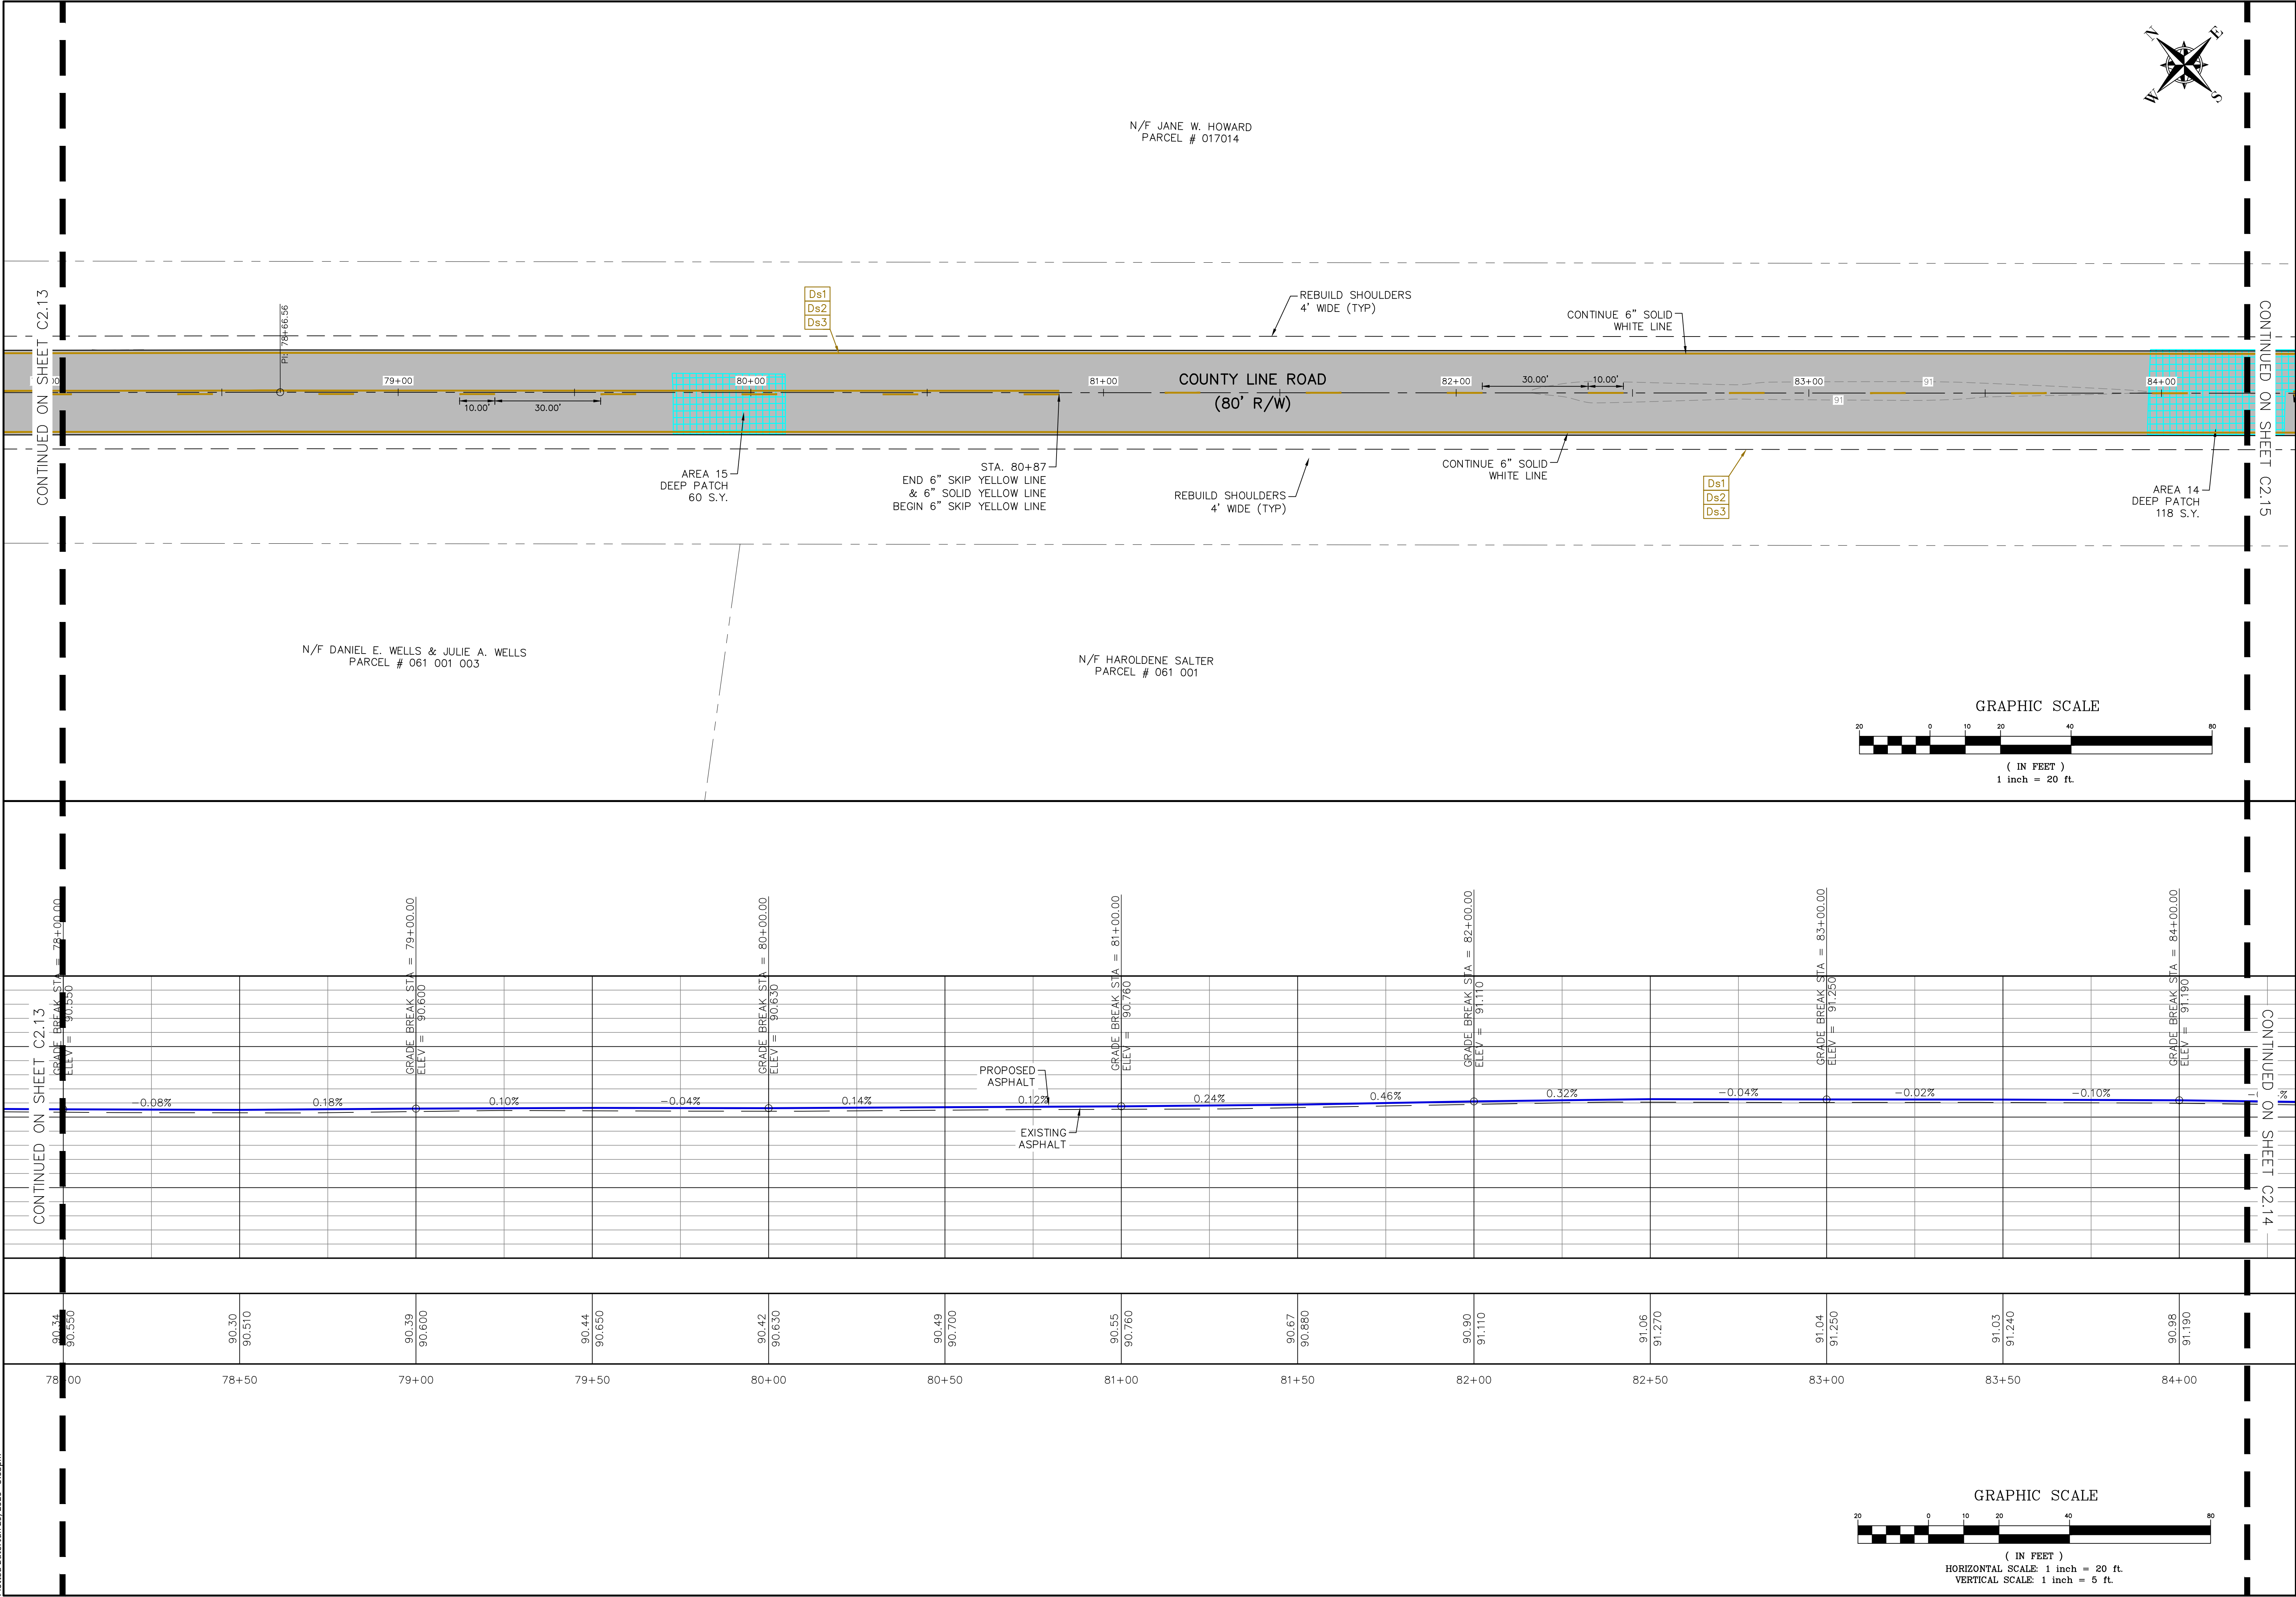

THIS DRAWING IS THE PROPERTY OF T. R. LONG ENGINEERING, P.C. AND MAY NOT BE REPRODUCED, COPIED, OR TRANSMITTED IN ANY MANNER WITHOUT THE WRITTEN PERMISSION OF T. R. LONG ENGINEERING, P.C.

THE CONTRACTOR SHALL VERIFY ALL DIMENSIONS CONTAINED WITHIN THIS SET OF DOCUMENTS AND SHALL REPORT ANY DISCREPANCIES TO T. R. LONG ENGINEERING, P.C. FOR IMMEDIATE RESOLUTION.

GSWCC# 000002134

HINESVILLE:
114 North Commerce Street
Hinesville, Georgia 31313
(912) 366-5664

STATESBORO:
302 S Zettrower Avenue
Statesboro, Georgia 30458
(912) 335-1046

www.trlongeng.com

ROAD IMPROVEMENTS
COUNTY LINE ROAD
LIBERTY COUNTY BOARD OF
COMMISSIONERS



SHEET NAME:
ROADWAY PLAN
SHEET

REVISIONS:
1.
2.
3.
4.
5.
6.
7.
8.
9.
10.

INITIAL DATE: 5/21/2026
DRAWN BY: TRL
CHECKED BY: TRL
PROJECT #: 2001-15.001

SHEET NUMBER:
C2.14

Drawing File: C:\ACTIVE PROJECTS\2001-15.001 - H - County Line Rd\90-DRAWING\SG\DWG\0001-15.001.dwg
Plotted Date: Jun 29, 2026 - 3:08pm

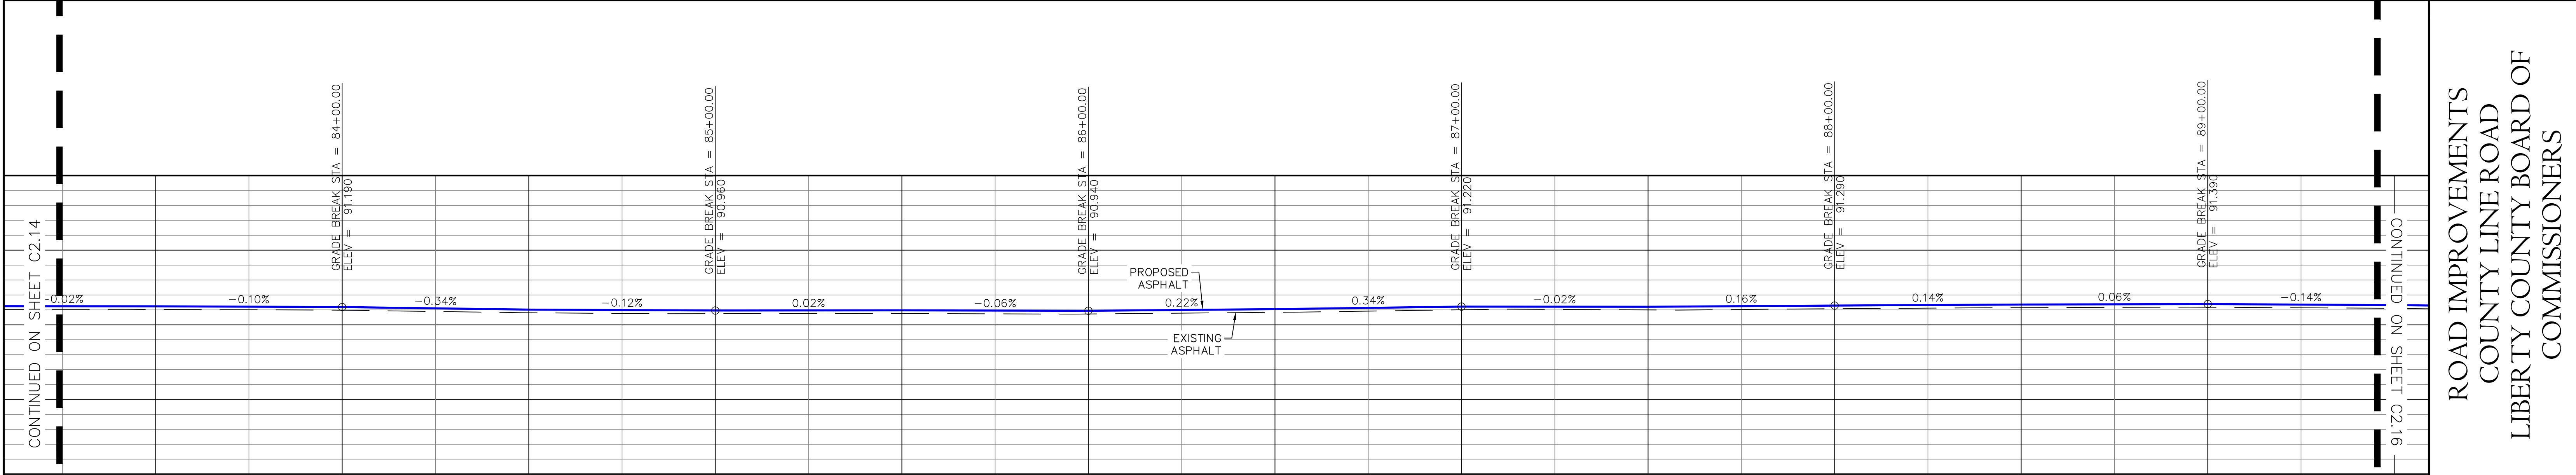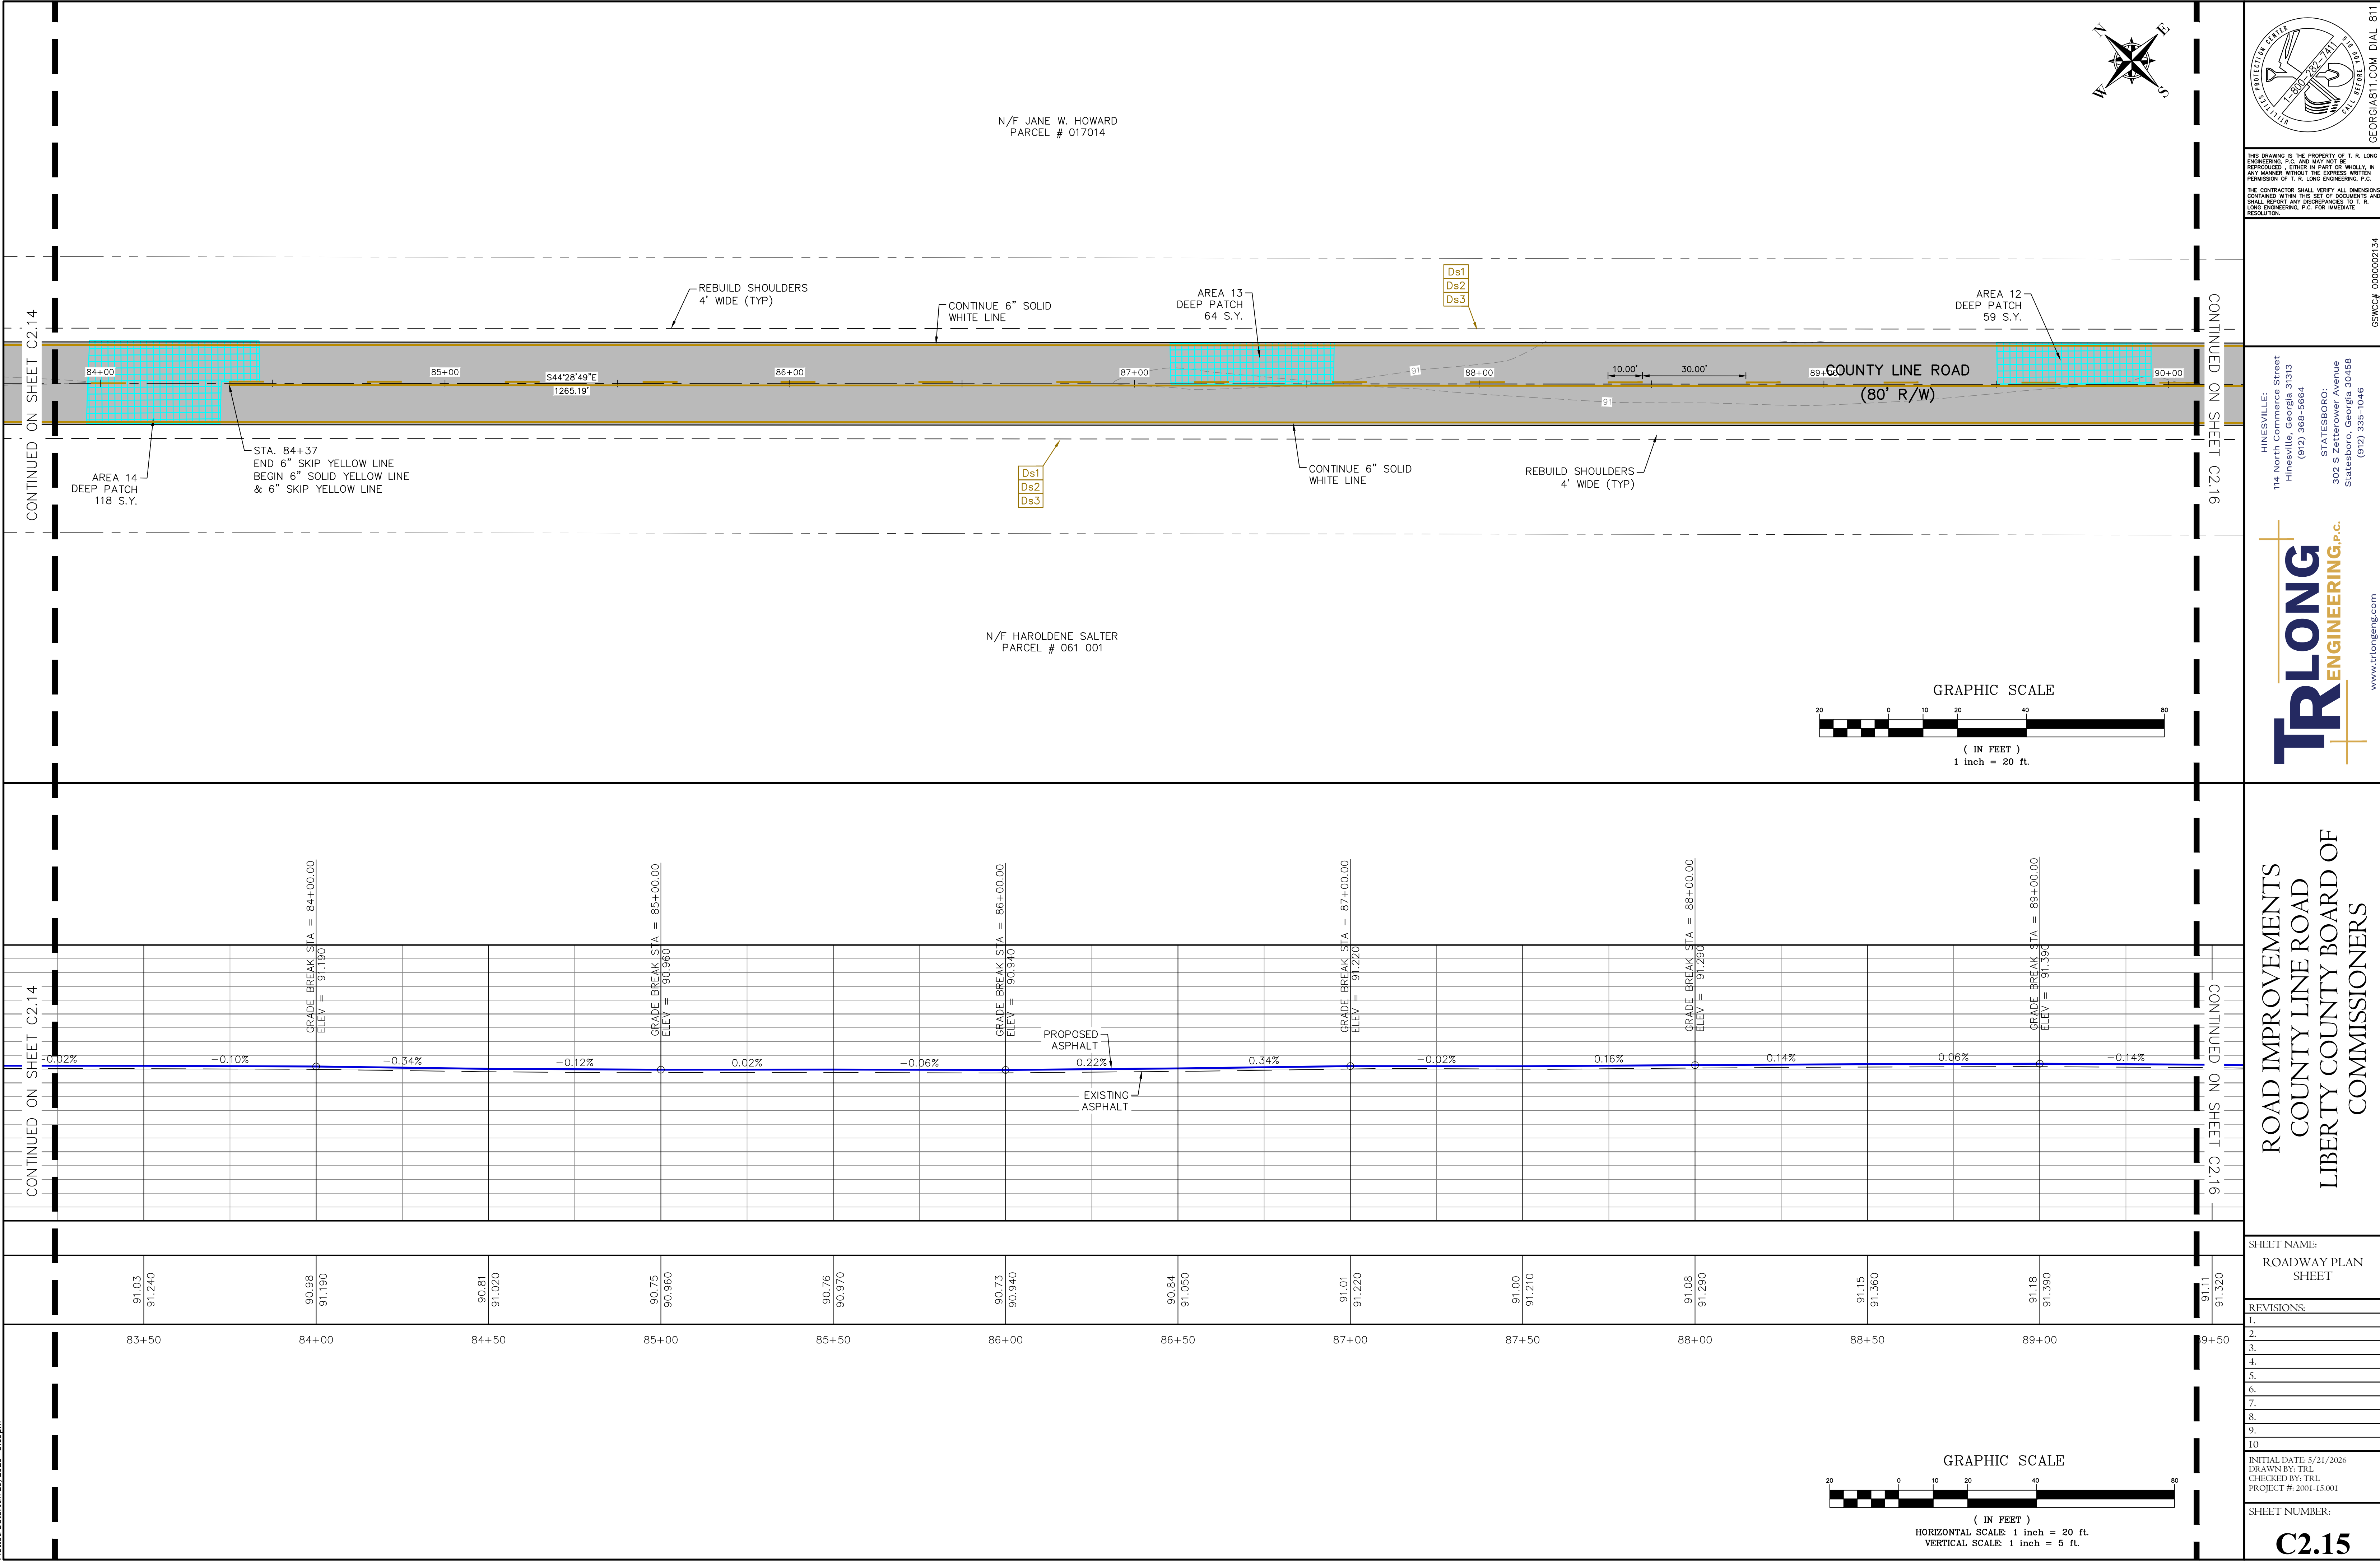

91.03 91.240	90.98 91.190	90.81 91.020	90.75 90.960	90.76 90.970	90.73 90.940	90.84 91.050	91.01 91.220	91.00 91.210	91.08 91.290	91.15 91.360	91.18 91.390	91.11 91.320
-----------------	-----------------	-----------------	-----------------	-----------------	-----------------	-----------------	-----------------	-----------------	-----------------	-----------------	-----------------	-----------------

83+50	84+00	84+50	85+00	85+50	86+00	86+50	87+00	87+50	88+00	88+50	89+00	89+50
-------	-------	-------	-------	-------	-------	-------	-------	-------	-------	-------	-------	-------

PROTECTION CENTER
1-800-767-8111
CALL BEFORE YOU DIG

THIS DRAWING IS THE PROPERTY OF T. R. LONG ENGINEERING, P.C. AND MAY NOT BE REPRODUCED, COPIED, OR TRANSMITTED IN ANY MANNER WITHOUT THE EXPRESS WRITTEN PERMISSION OF T. R. LONG ENGINEERING, P.C.

THE CONTRACTOR SHALL VERIFY ALL DIMENSIONS CONTAINED WITHIN THIS SET OF DOCUMENTS AND SHALL REPORT ANY DISCREPANCIES TO T. R. LONG ENGINEERING, P.C. FOR IMMEDIATE RESOLUTION.

GSWC# 000002134

HINESVILLE:
114 North Commerce Street
Hinesville, Georgia 31313
(912) 365-5664

STATESBORO:
302 S Zettrower Avenue
Statesboro, Georgia 30458
(912) 335-1046

www.trlongeng.com

ROAD IMPROVEMENTS
COUNTY LINE ROAD
LIBERTY COUNTY BOARD OF
COMMISSIONERS



SHEET NAME:
ROADWAY PLAN
SHEET

REVISIONS:



1.	
2.	
3.	
4.	
5.	
6.	
7.	
8.	
9.	
10.	

INITIAL DATE: 5/21/2026
DRAWN BY: TRL
CHECKED BY: TRL
PROJECT #: 2001-15.001

SHEET NUMBER:
C2.15

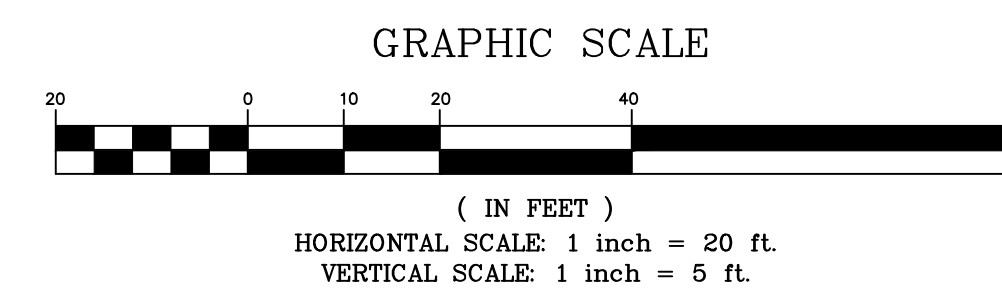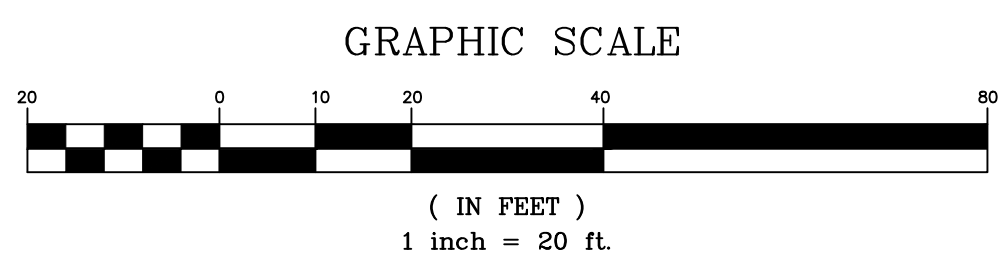

Drawing File: C:\ACTIVE PROJECTS\2001-15.001 - County Line Rd\900-DRAWINGS\DWG\0001-15.001.dwg
Plotted Date: Jun 29, 2026 - 3:11pm

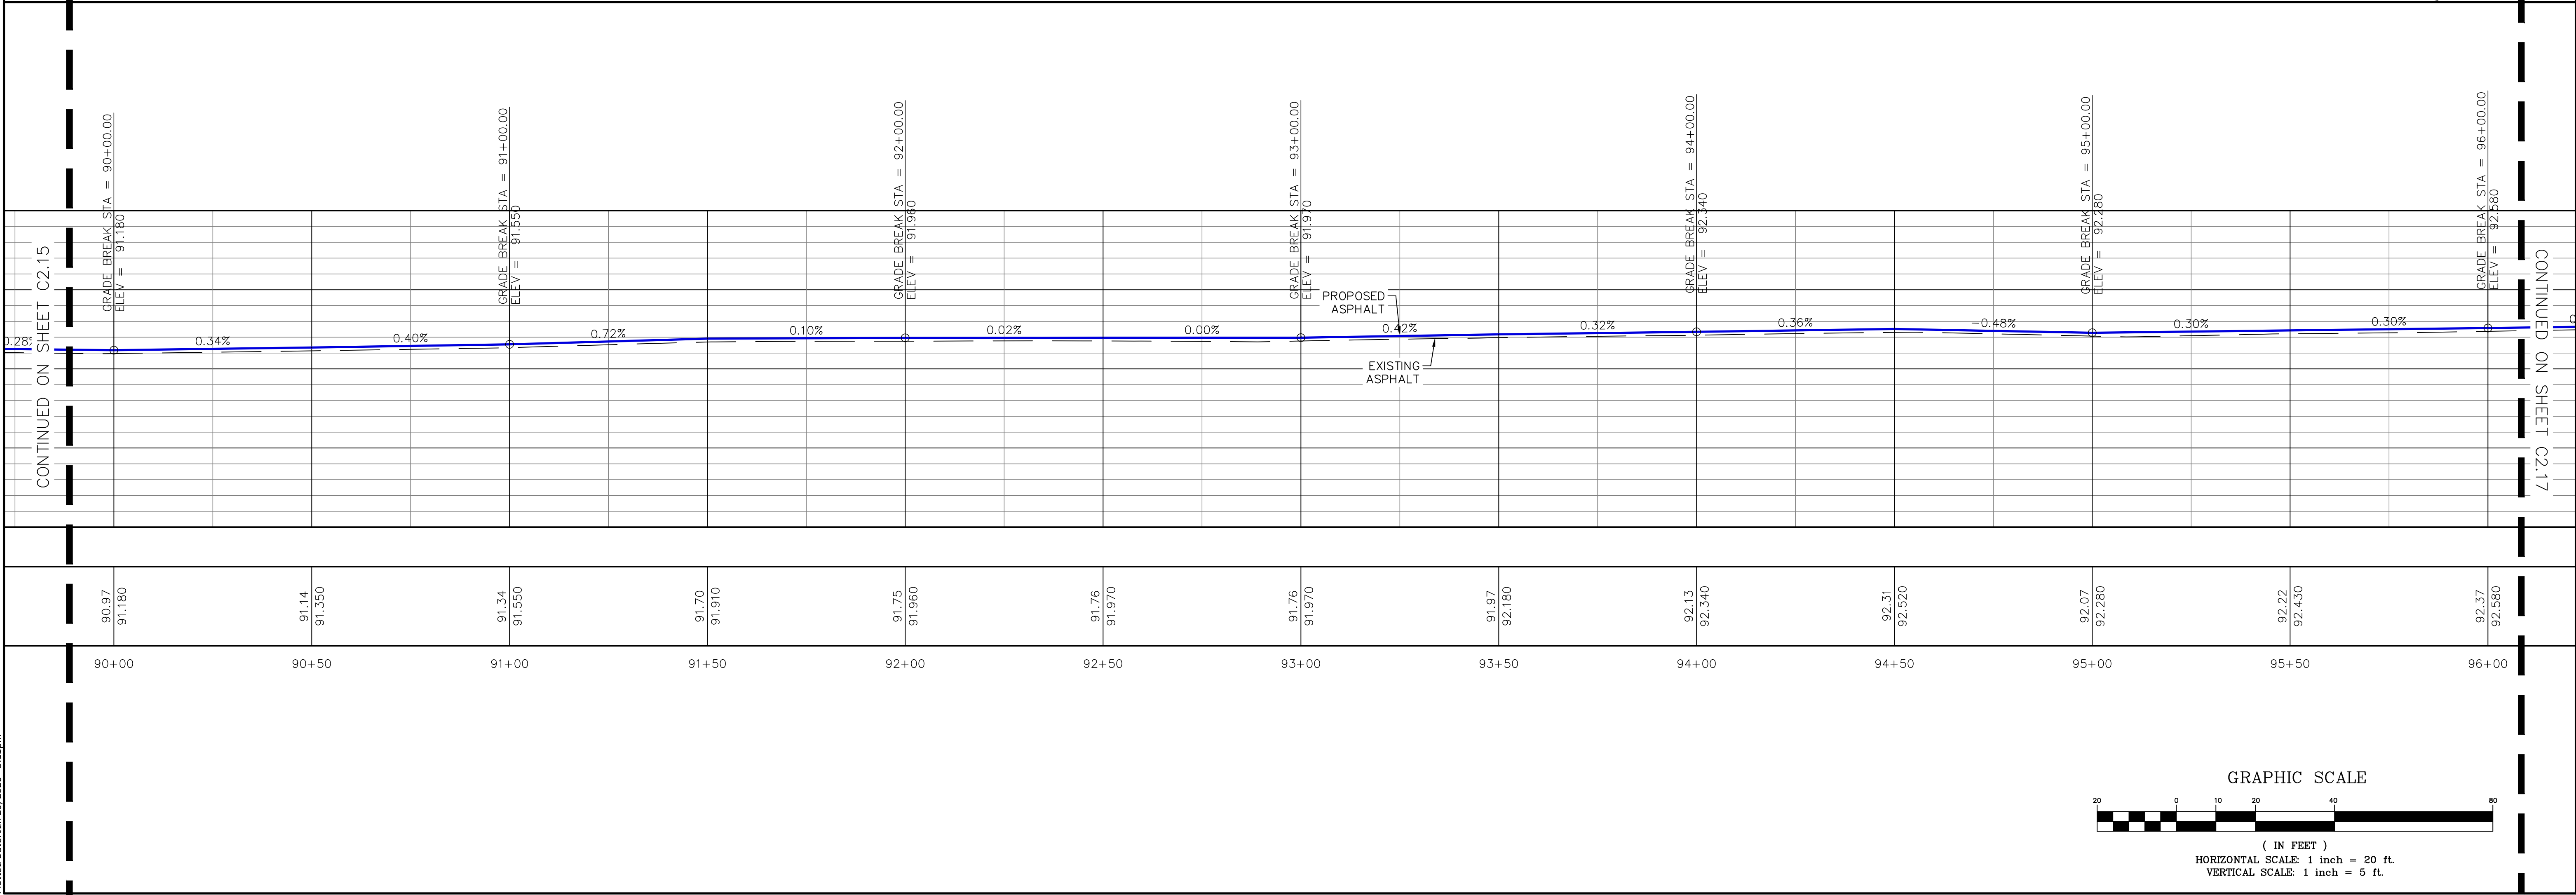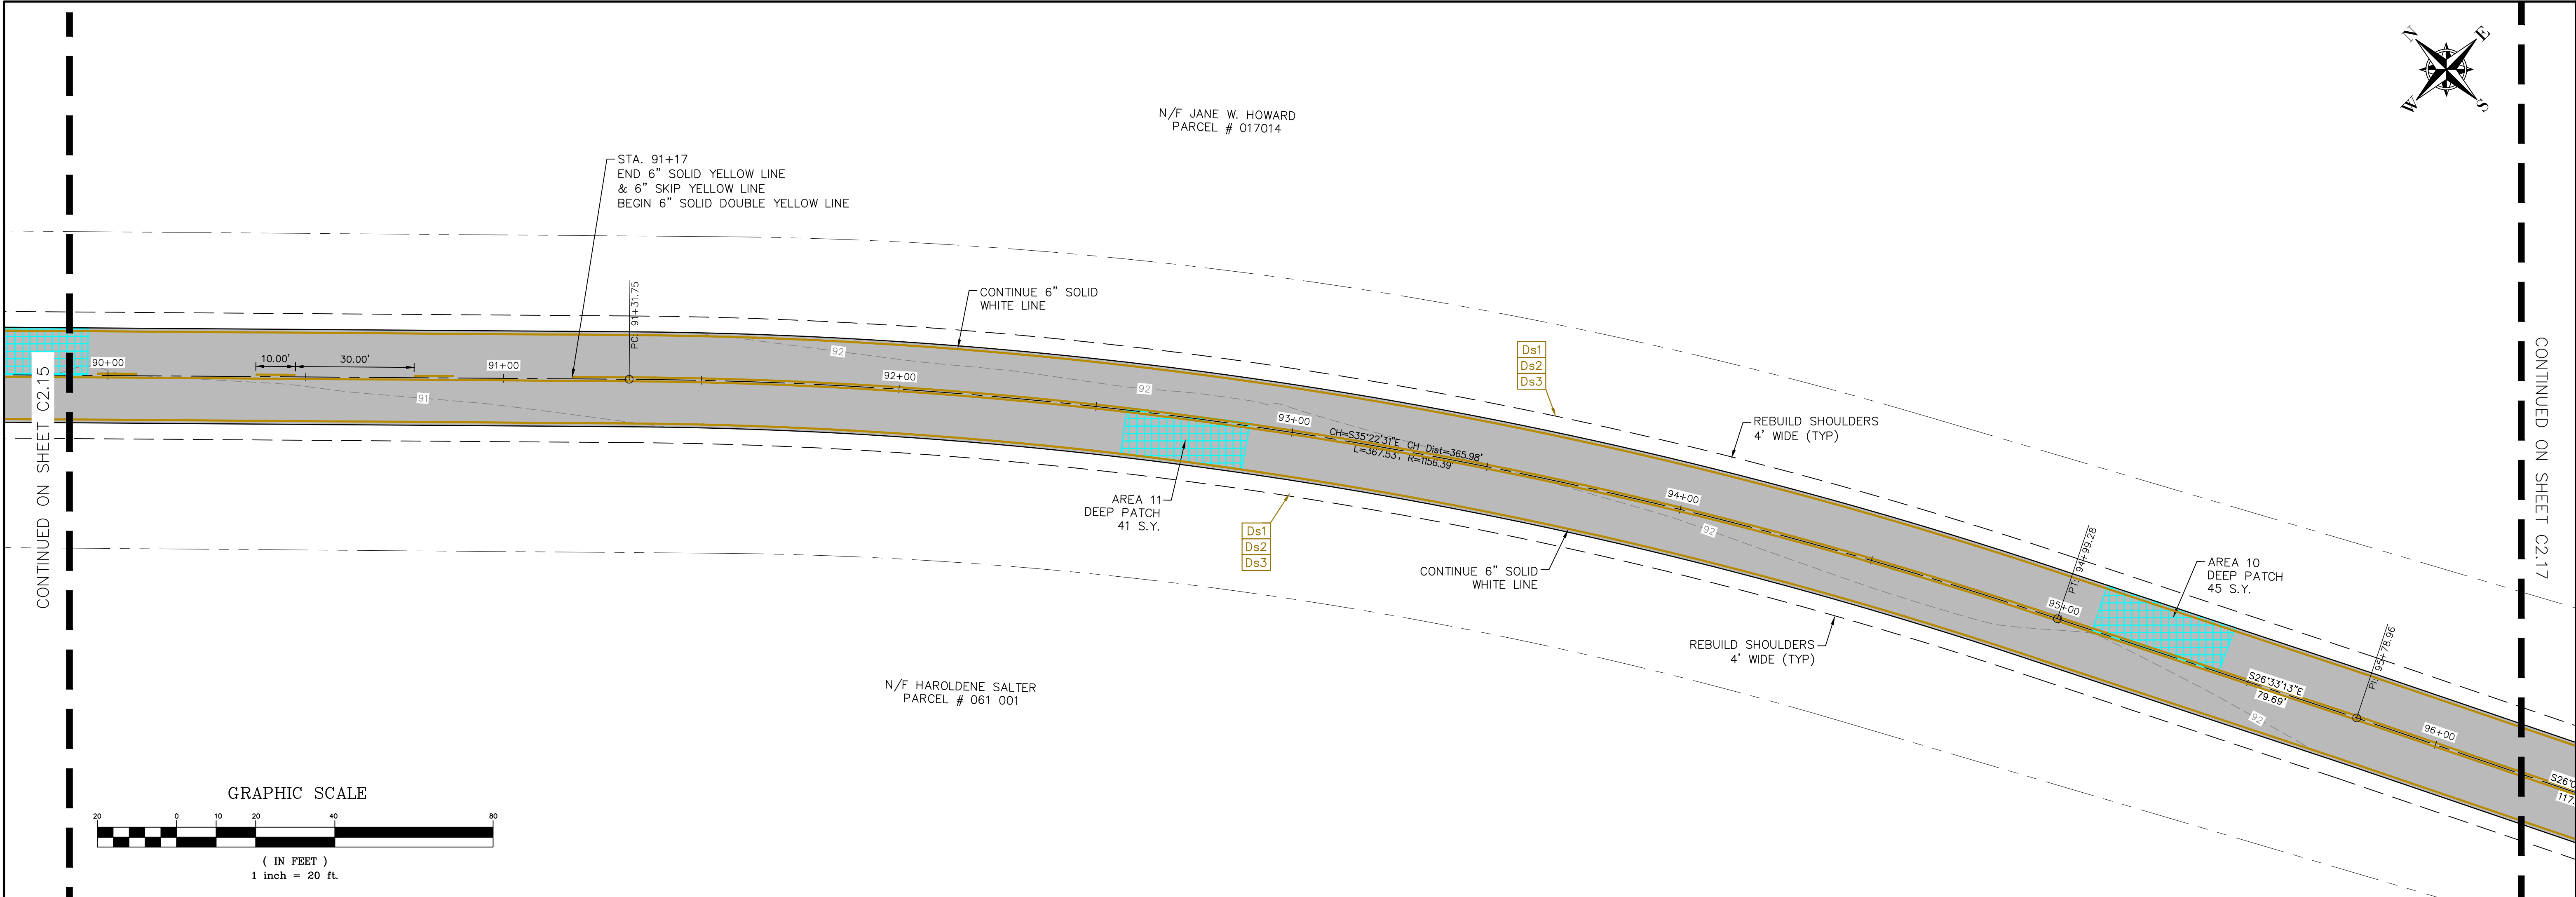

THIS DRAWING IS THE PROPERTY OF T. R. LONG ENGINEERING, P.C. AND MAY NOT BE REPRODUCED, COPIED, OR TRANSMITTED IN ANY MANNER WITHOUT THE WRITTEN PERMISSION OF T. R. LONG ENGINEERING, P.C.

THE CONTRACTOR SHALL VERIFY ALL DIMENSIONS CONTAINED WITHIN THIS SET OF DOCUMENTS AND SHALL REPORT ANY DISCREPANCIES TO T. R. LONG ENGINEERING, P.C. FOR IMMEDIATE RESOLUTION.

GEORGIA811.COM DIAL 811

GSWC# 00000202134

HINESVILLE:
114 North Commerce Street
Hinesville, Georgia 31313
(912) 365-5664

STATESBORO:
302 S Zettrower Avenue
Statesboro, Georgia 30458
(912) 335-1046

TRLONG
ENGINEERING, P.C.

www.trlongeng.com

ROAD IMPROVEMENTS
COUNTY LINE ROAD
LIBERTY COUNTY BOARD OF
COMMISSIONERS

SHEET NAME:
ROADWAY PLAN
SHEET



REVISIONS:

1.	
2.	
3.	
4.	
5.	
6.	
7.	
8.	
9.	
10.	

INITIAL DATE: 5/21/2026
DRAWN BY: TRL
CHECKED BY: TRL
PROJECT #: 2001-15.001

SHEET NUMBER:
C2.16

Drawing File: C:\ACTIVE PROJECTS\2001-15.001 - County Line Rd\900-DRAWINGS\DWG\0001-15.001.dwg
Plotted Date: Jun 29, 2026 - 3:12pm

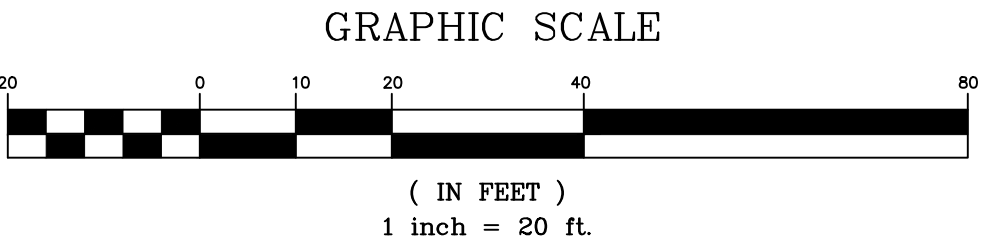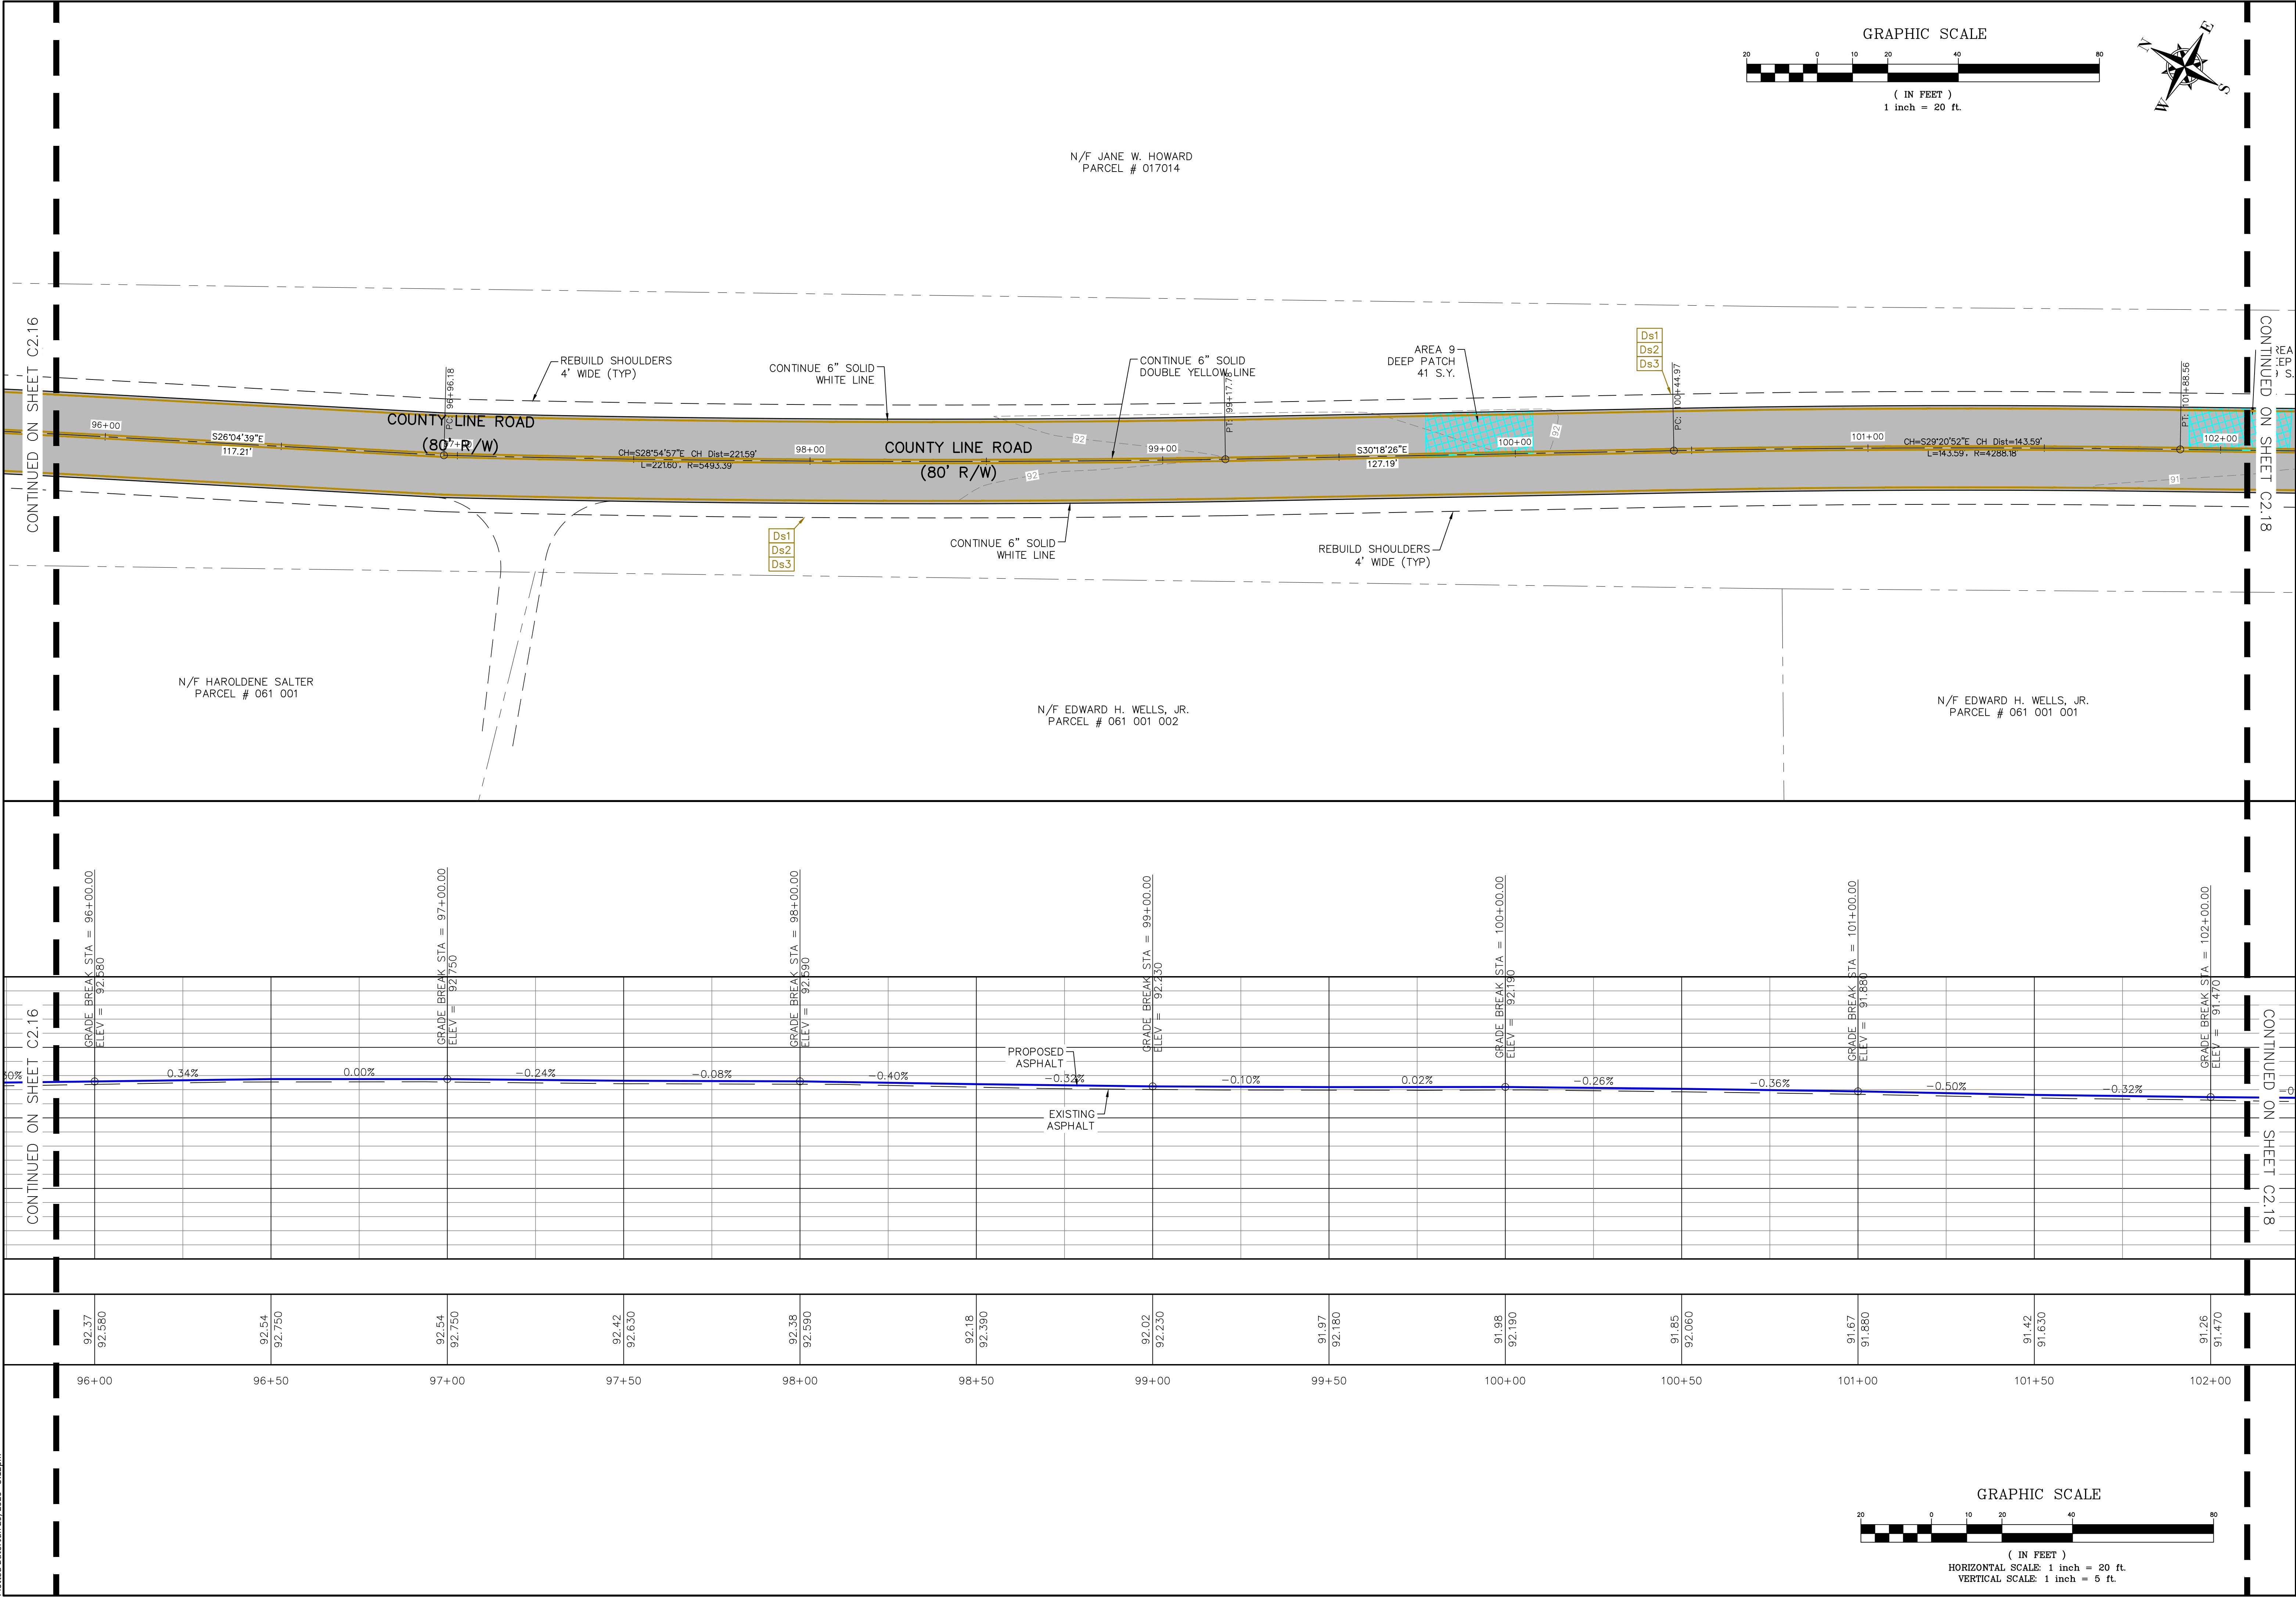


N/F JANE W. HOWARD
PARCEL # 017014

N/F HAROLDENE SALTER
PARCEL # 061 001

N/F EDWARD H. WELLS, JR.
PARCEL # 061 001 002

N/F EDWARD H. WELLS, JR.
PARCEL # 061 001 001

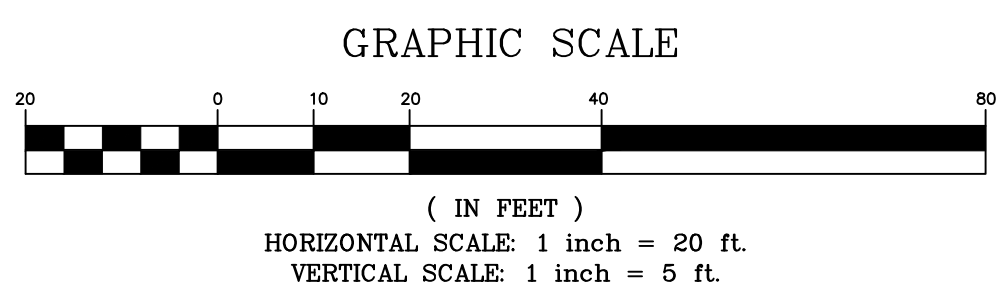

THIS DRAWING IS THE PROPERTY OF T. R. LONG ENGINEERING, P.C. AND MAY NOT BE REPRODUCED, COPIED, OR TRANSMITTED IN ANY MANNER WITHOUT THE WRITTEN PERMISSION OF T. R. LONG ENGINEERING, P.C.

THE CONTRACTOR SHALL VERIFY ALL DIMENSIONS CONTAINED WITHIN THIS SET OF DOCUMENTS AND SHALL REPORT ANY DISCREPANCIES TO T. R. LONG ENGINEERING, P.C. FOR IMMEDIATE RESOLUTION.

GEORGIA811.COM DIAL 811

GSMC# 00000202134

HINESVILLE:
114 North Commerce Street
Hinesville, Georgia 31313
(912) 368-5664

STATESBORO:
302 S Zettrower Avenue
Statesboro, Georgia 30458
(912) 335-1046

www.trlongeng.com

ROAD IMPROVEMENTS
COUNTY LINE ROAD
LIBERTY COUNTY BOARD OF
COMMISSIONERS




SHEET NAME:
ROADWAY PLAN
SHEET

REVISIONS:	
1.	
2.	
3.	
4.	
5.	
6.	
7.	
8.	
9.	
10.	

INITIAL DATE: 5/21/2026
DRAWN BY: TRL
CHECKED BY: TRL
PROJECT #: 2001-15.001

SHEET NUMBER:
C2.17

Drawing File: C:\ACTIVE PROJECTS\2001-15.001 - H - County Line Rd\900-DRAWING\SDWG\0001-15.001.dwg
Plotted Date: Jun 29, 2026 - 3:13pm

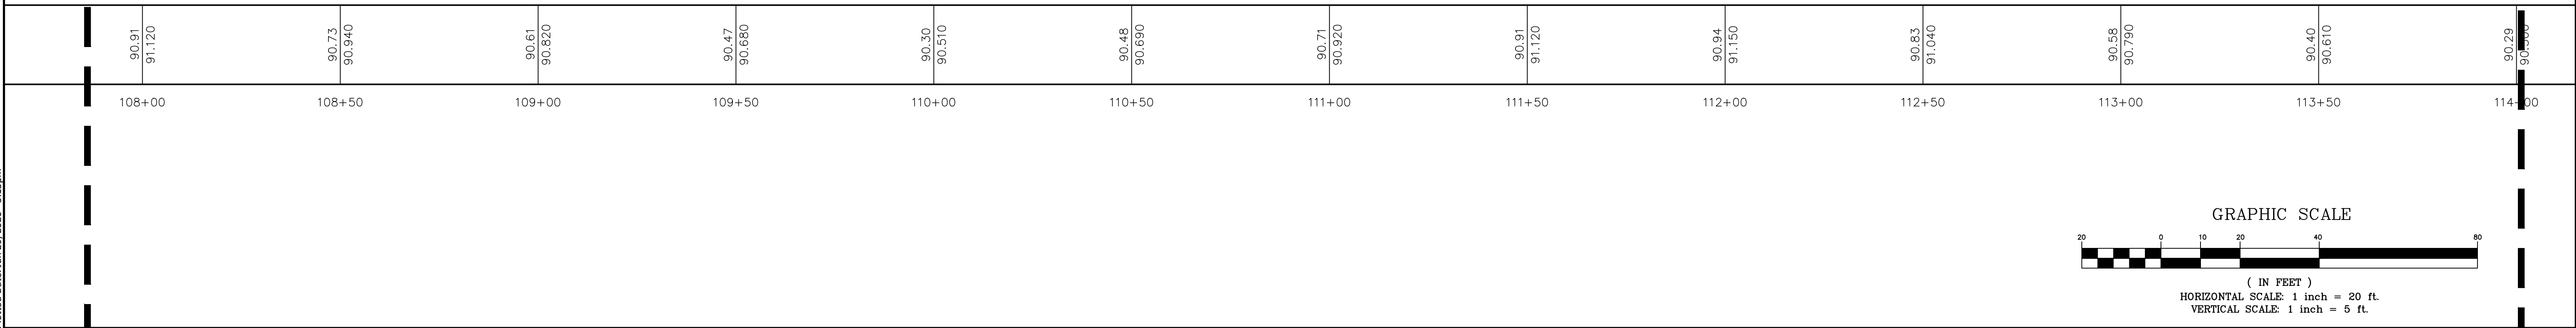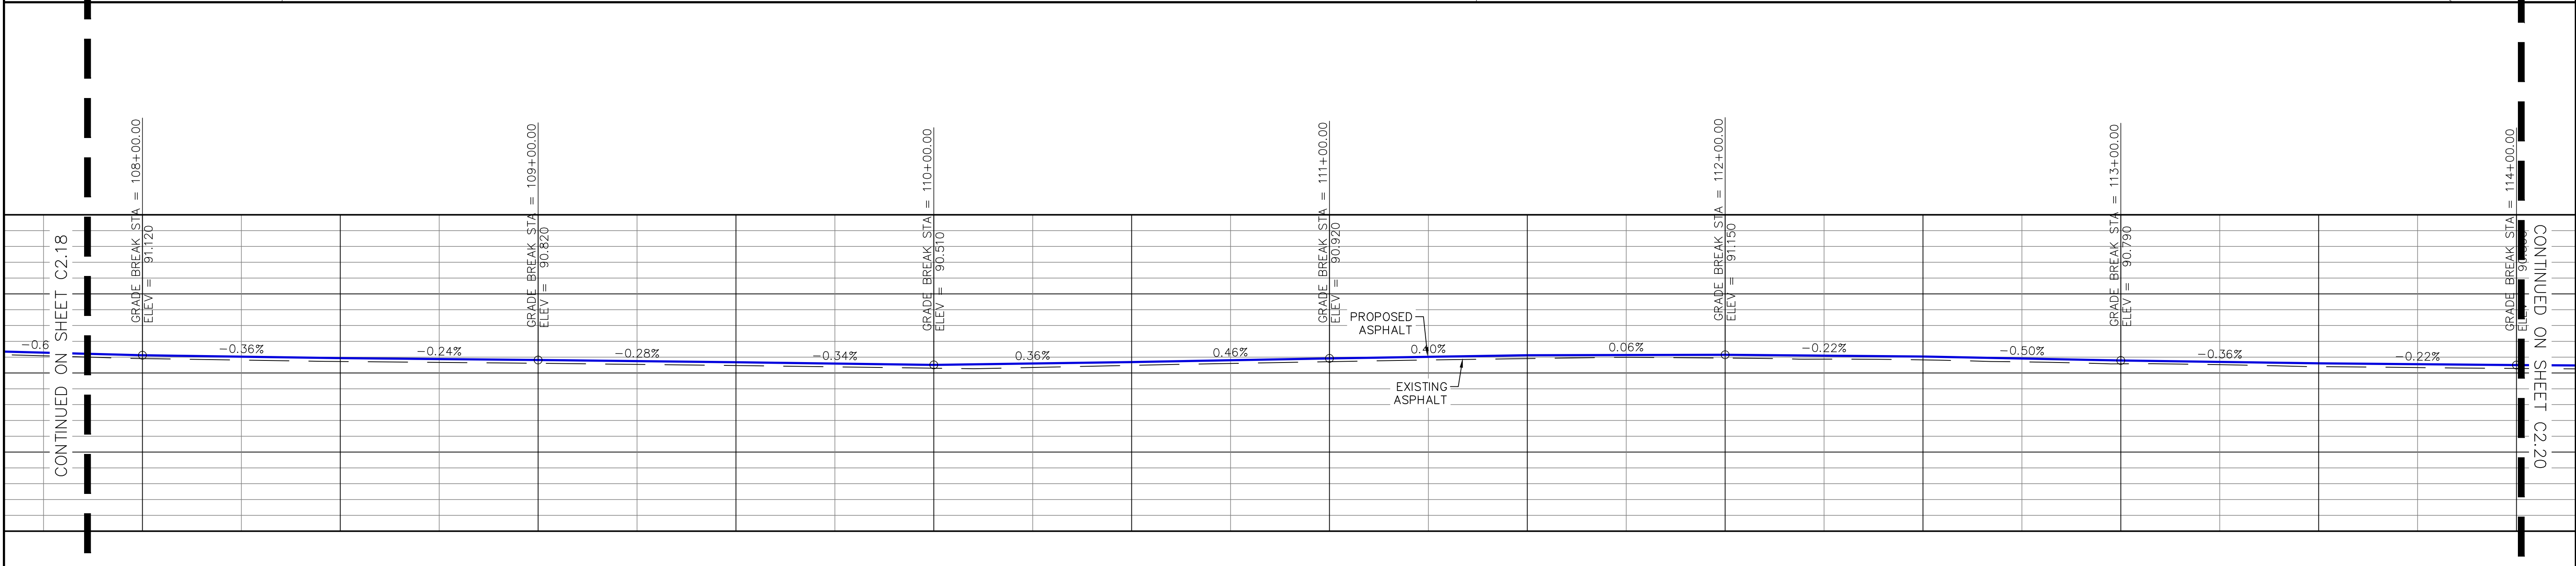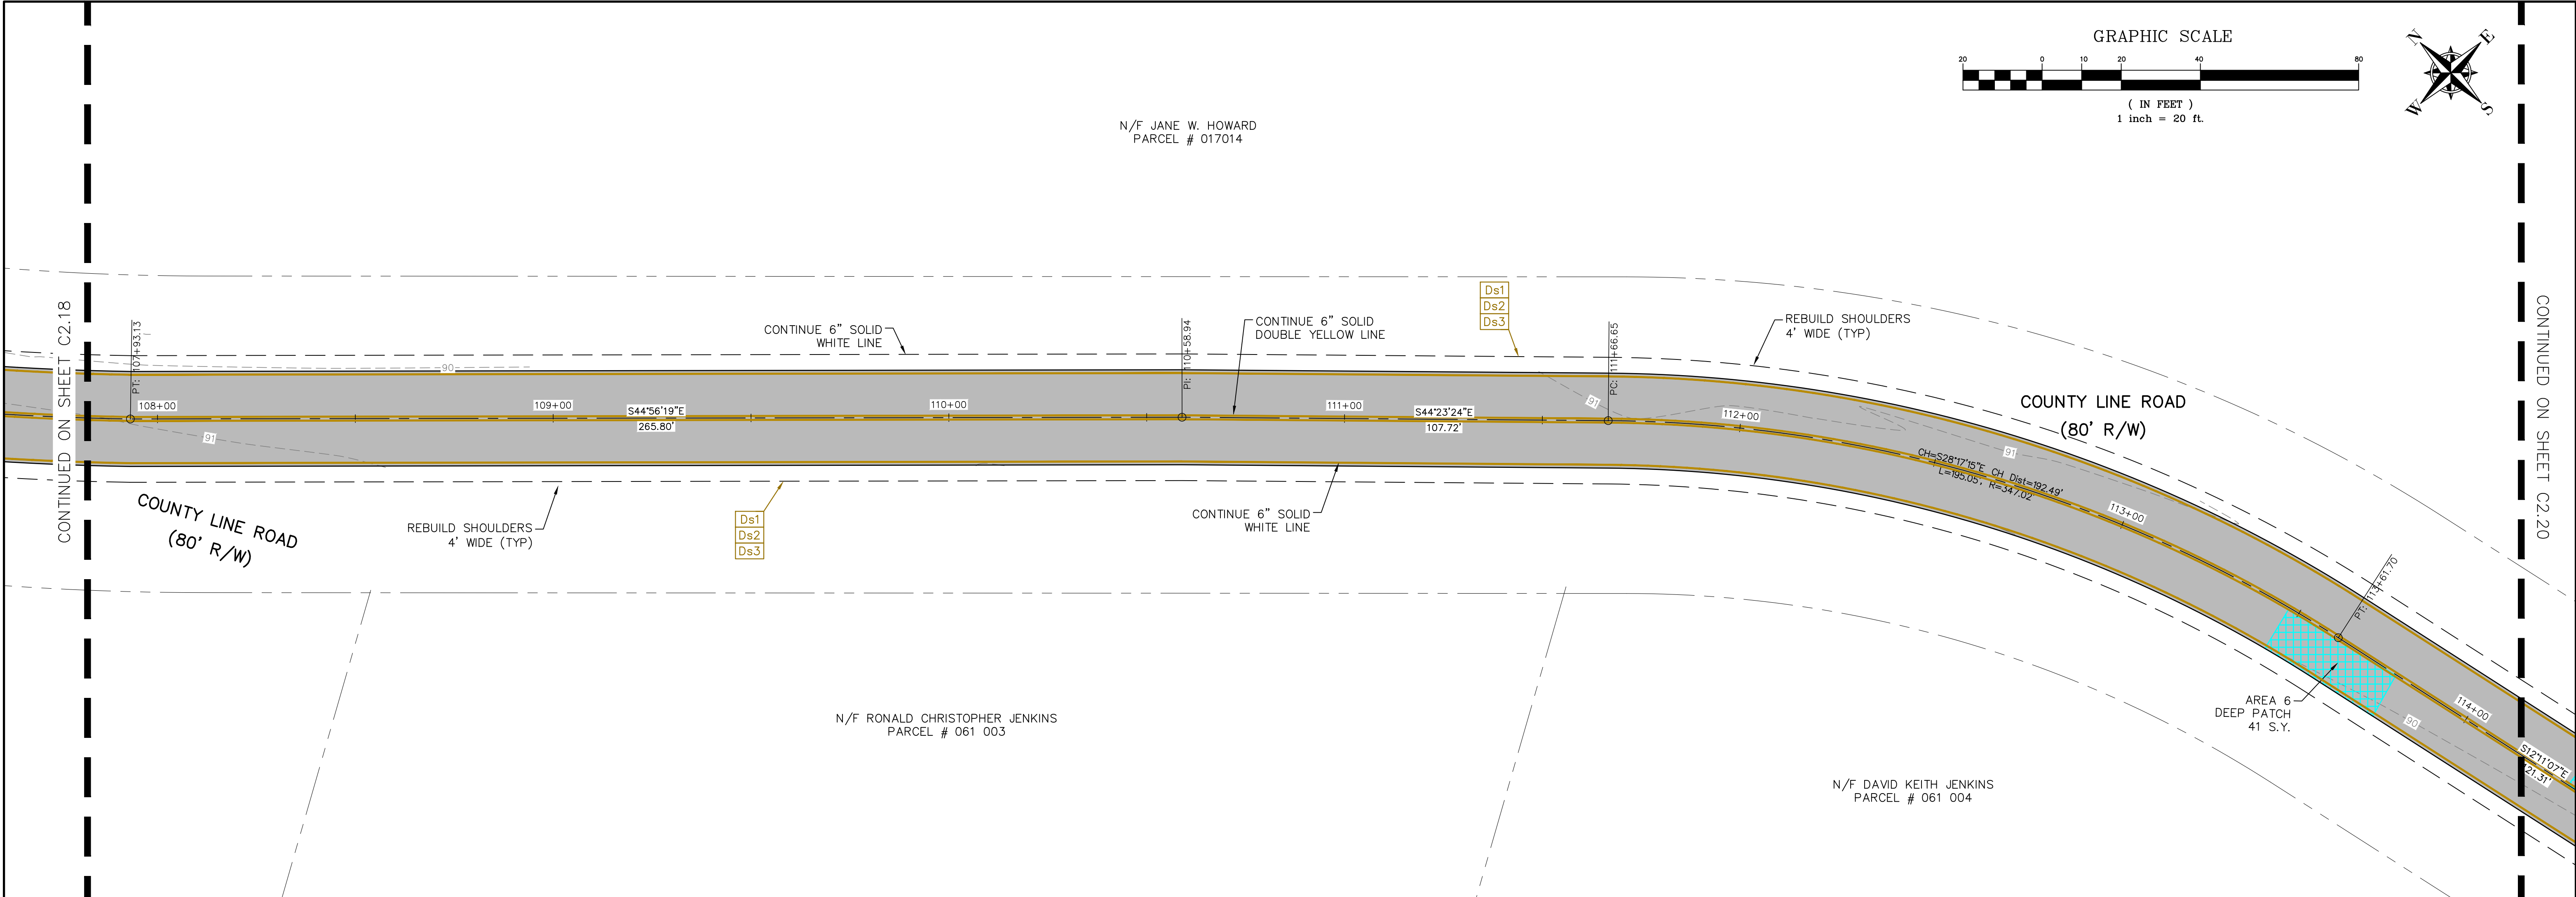

THIS DRAWING IS THE PROPERTY OF T. R. LONG ENGINEERING, P.C. AND MAY NOT BE REPRODUCED, COPIED, OR TRANSMITTED IN ANY MANNER WITHOUT THE WRITTEN PERMISSION OF T. R. LONG ENGINEERING, P.C.

THE CONTRACTOR SHALL VERIFY ALL DIMENSIONS CONTAINED WITHIN THIS SET OF DOCUMENTS AND SHALL REPORT ANY DISCREPANCIES TO T. R. LONG ENGINEERING, P.C. FOR IMMEDIATE RESOLUTION.

GEORGIA 811.COM DIAL 811

GSMC# 0000002134

HINESVILLE:
114 North Commerce Street
Hinesville, Georgia 31313
(912) 365-5664

STATESBORO:
302 S Zettrower Avenue
Statesboro, Georgia 30458
(912) 335-1046

TRLONG
ENGINEERING, P.C.

www.trlongeng.com

ROAD IMPROVEMENTS
COUNTY LINE ROAD
LIBERTY COUNTY BOARD OF
COMMISSIONERS

SHEET NAME:
ROADWAY PLAN
SHEET




REVISIONS:

1.	
2.	
3.	
4.	
5.	
6.	
7.	
8.	
9.	
10.	

INITIAL DATE: 5/21/2026
DRAWN BY: TRL
CHECKED BY: TRL
PROJECT #: 2001-15.001

SHEET NUMBER:
C2.19

Drawing File: C:\ACTIVE PROJECTS\2001-15.001 - County Line Rd\900-DRAWINGS\DWG\0001-15.001.dwg
Plotted Date: Jun 29, 2026 - 3:14pm

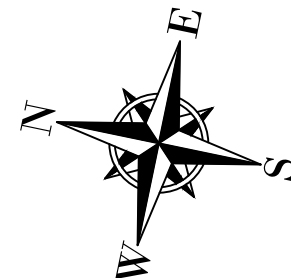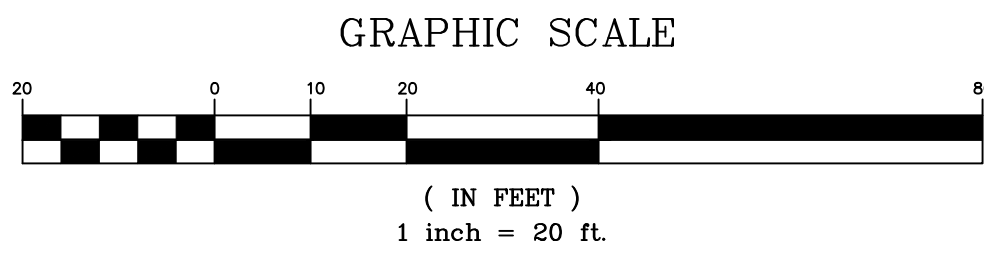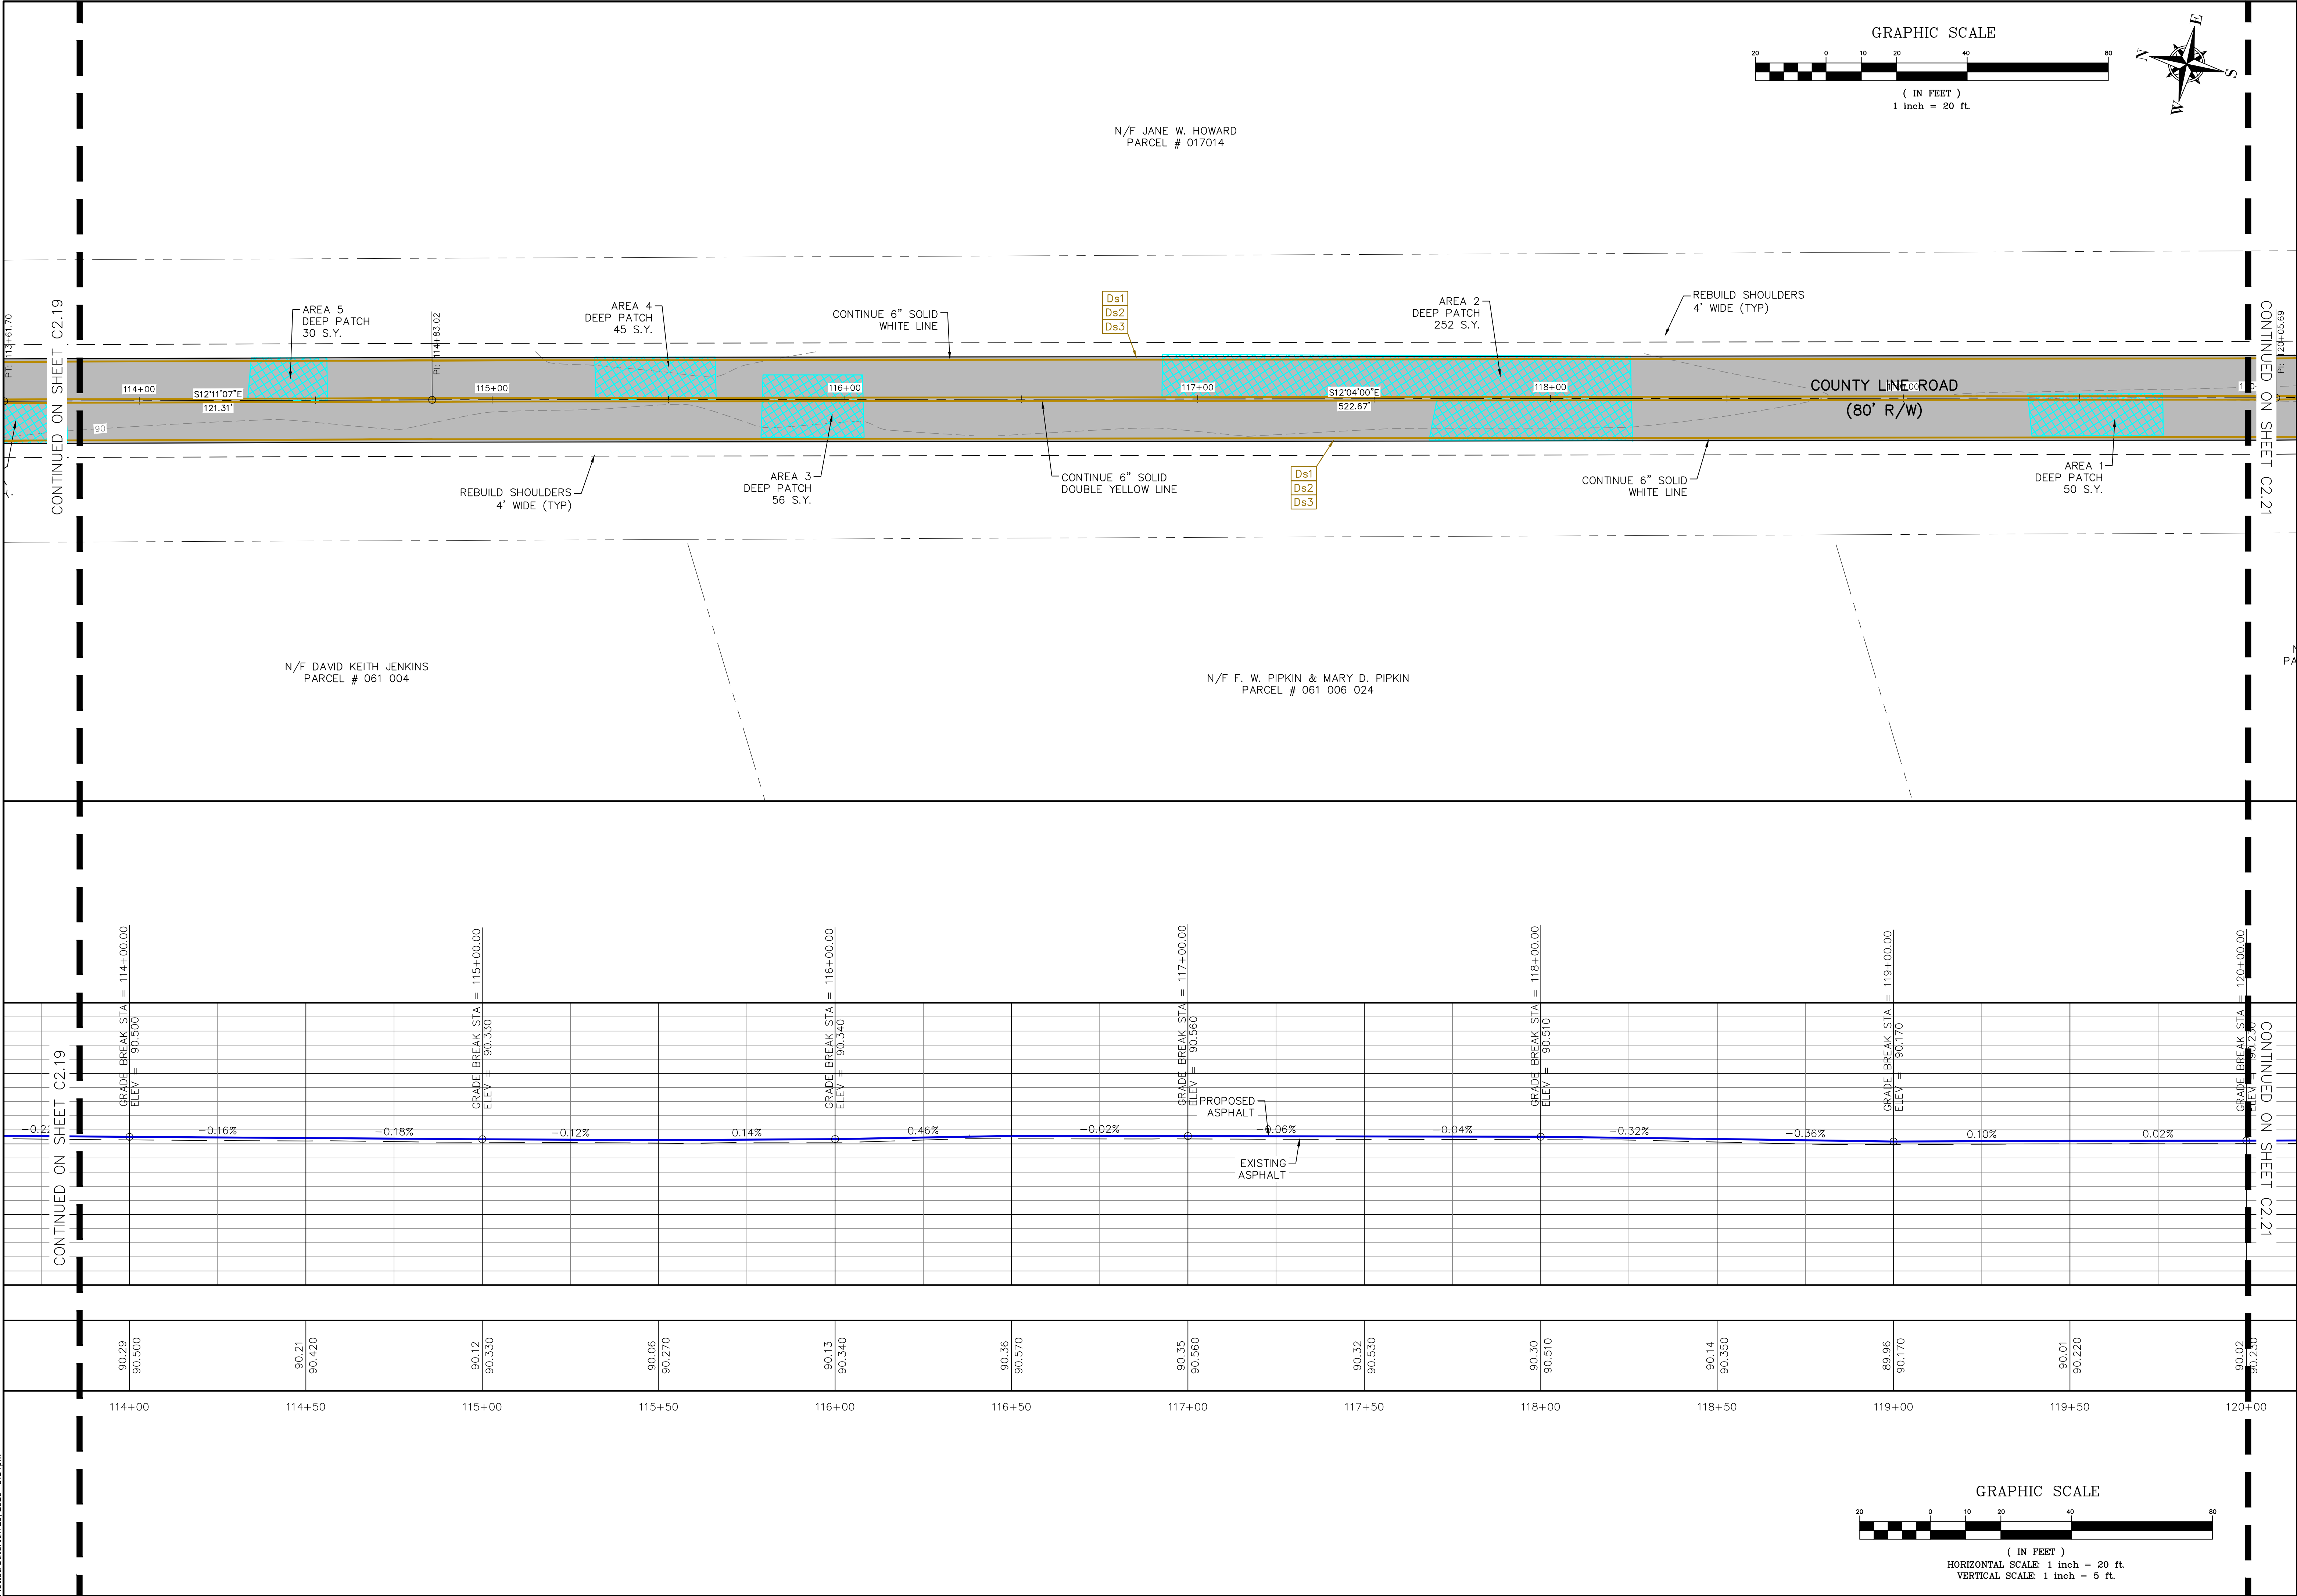

THIS DRAWING IS THE PROPERTY OF T. R. LONG ENGINEERING, P.C. AND MAY NOT BE REPRODUCED, COPIED, EITHER IN PART OR WHOLLY, IN ANY MANNER, WITHOUT THE EXPRESS WRITTEN PERMISSION OF T. R. LONG ENGINEERING, P.C.

THE CONTRACTOR SHALL VERIFY ALL DIMENSIONS CONTAINED WITHIN THIS SET OF DOCUMENTS AND SHALL REPORT ANY DISCREPANCIES TO T. R. LONG ENGINEERING, P.C. FOR IMMEDIATE RESOLUTION.

GEORGIA811.COM DIAL 811

GSWC# 000002134

HINESVILLE:
114 North Commerce Street
Hinesville, Georgia 31313
(912) 365-5664

STATESBORO:
302 S Zettrower Avenue
Statesboro, Georgia 30458
(912) 335-1046

TR LONG ENGINEERING, P.C.
www.trlongeng.com

**ROAD IMPROVEMENTS
COUNTY LINE ROAD
LIBERTY COUNTY BOARD OF
COMMISSIONERS**

SHEET NAME:
ROADWAY PLAN
SHEET



REVISIONS:

1.	
2.	
3.	
4.	
5.	
6.	
7.	
8.	
9.	
10.	

INITIAL DATE: 5/21/2026
DRAWN BY: TRL
CHECKED BY: TRL
PROJECT #: 2001-15.001

SHEET NUMBER:
C2.20

Drawing File: C:\ACTIVE PROJECTS\2001-15.001 - County Line Rd\90-DRAWINGS\DWG\001-15.001.dwg
Plotted Date: Jun 29, 2026 - 3:15pm

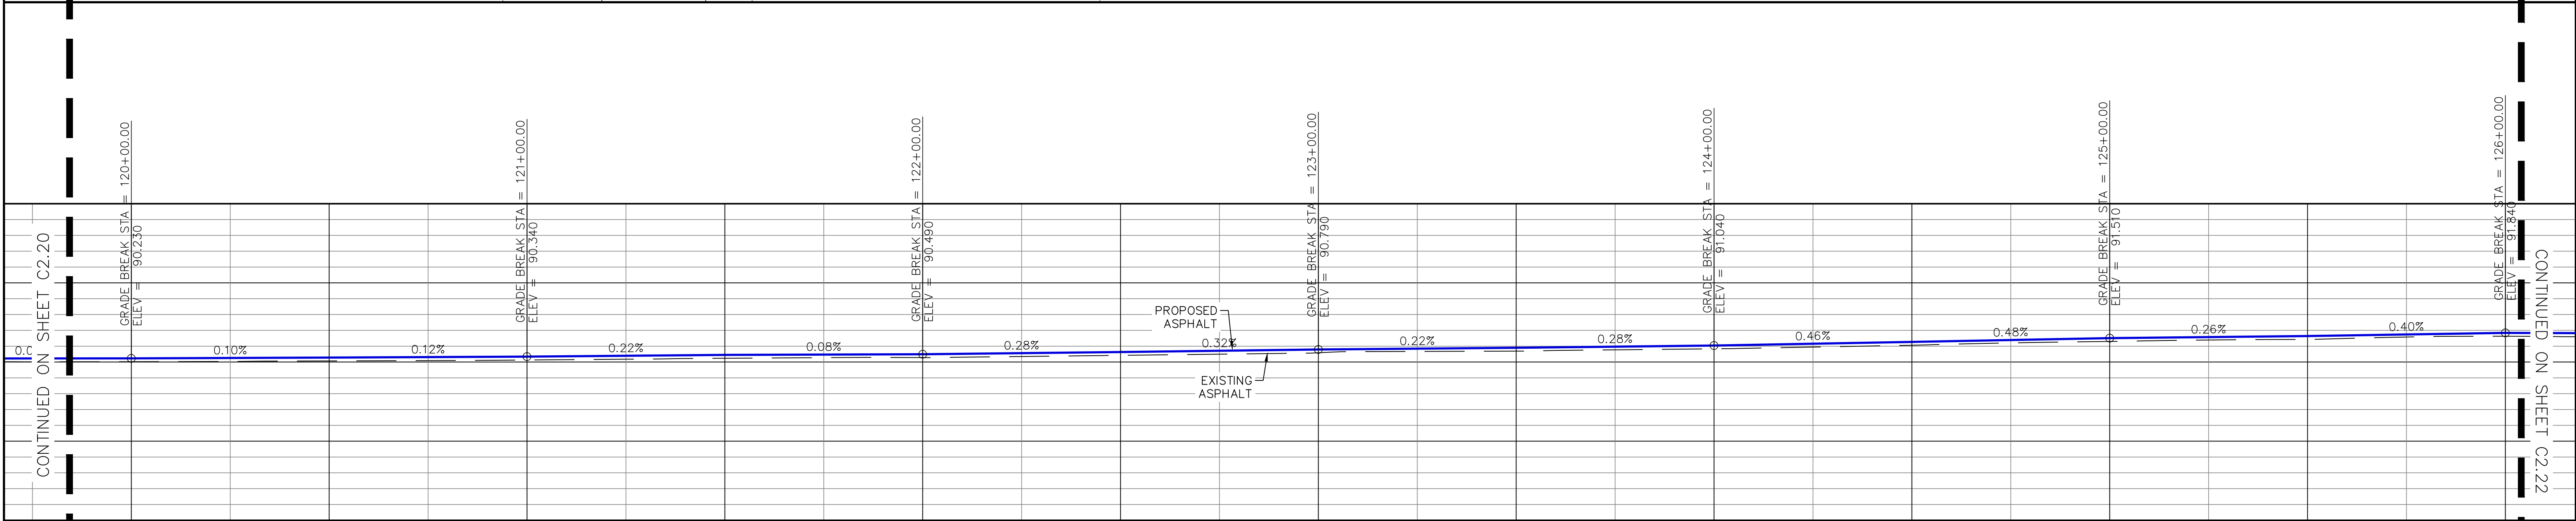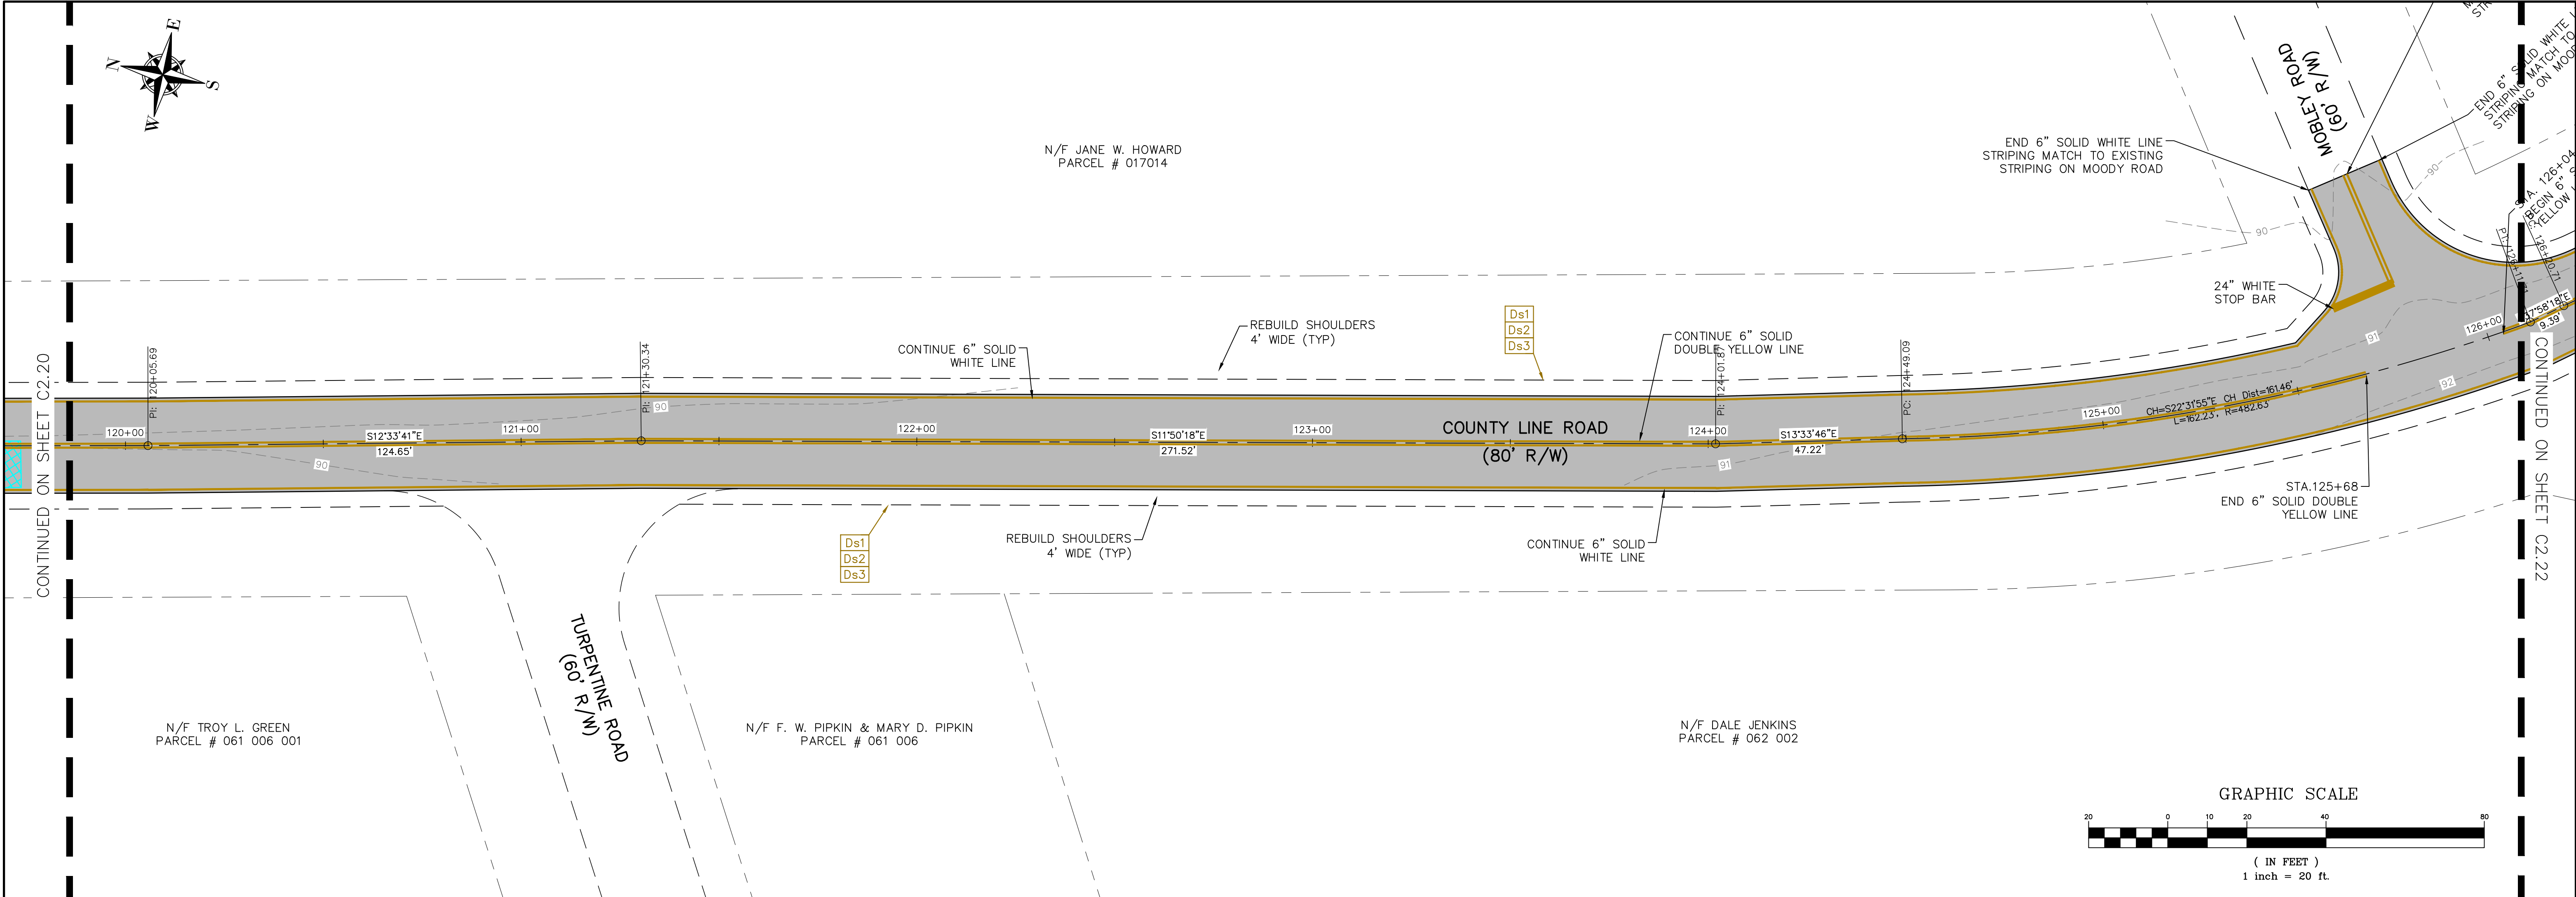

Station	Elevation
120+00	90.02 90.230
120+50	90.07 90.280
121+00	90.13 90.340
121+50	90.24 90.450
122+00	90.28 90.490
122+50	90.42 90.630
123+00	90.58 90.790
123+50	90.69 90.900
124+00	90.83 91.040
124+50	91.06 91.270
125+00	91.30 91.510
125+50	91.43 91.640
126+00	91.63 91.840

THIS DRAWING IS THE PROPERTY OF T. R. LONG ENGINEERING, P.C. AND MAY NOT BE REPRODUCED, COPIED, OR OTHERWISE TRANSMITTED IN ANY MANNER WITHOUT THE WRITTEN PERMISSION OF T. R. LONG ENGINEERING, P.C.

THE CONTRACTOR SHALL VERIFY ALL DIMENSIONS CONTAINED WITHIN THIS SET OF DOCUMENTS AND SHALL REPORT ANY DISCREPANCIES TO T. R. LONG ENGINEERING, P.C. FOR IMMEDIATE RESOLUTION.

GSWC# 0000002134

HINESVILLE:
114 North Commerce Street
Hinesville, Georgia 31313
(912) 368-5664

STATESBORO:
302 S Zettrower Avenue
Statesboro, Georgia 30458
(912) 335-1046

TR LONG
ENGINEERING, P.C.

www.trlongeng.com

ROAD IMPROVEMENTS
COUNTY LINE ROAD
LIBERTY COUNTY BOARD OF
COMMISSIONERS

SHEET NAME:
ROADWAY PLAN
SHEET



REVISIONS:

1.	
2.	
3.	
4.	
5.	
6.	
7.	
8.	
9.	
10.	

INITIAL DATE: 5/21/2026
DRAWN BY: TRL
CHECKED BY: TRL
PROJECT #: 2001-15.001


SHEET NUMBER:
C2.21

Drawing File: C:\ACTIVE PROJECTS\2001-15.001 - County Line Rd\900-DRAWINGS\DWG\0001-15.001.dwg
Plotted Date: Jun 29, 2026 - 3:15pm

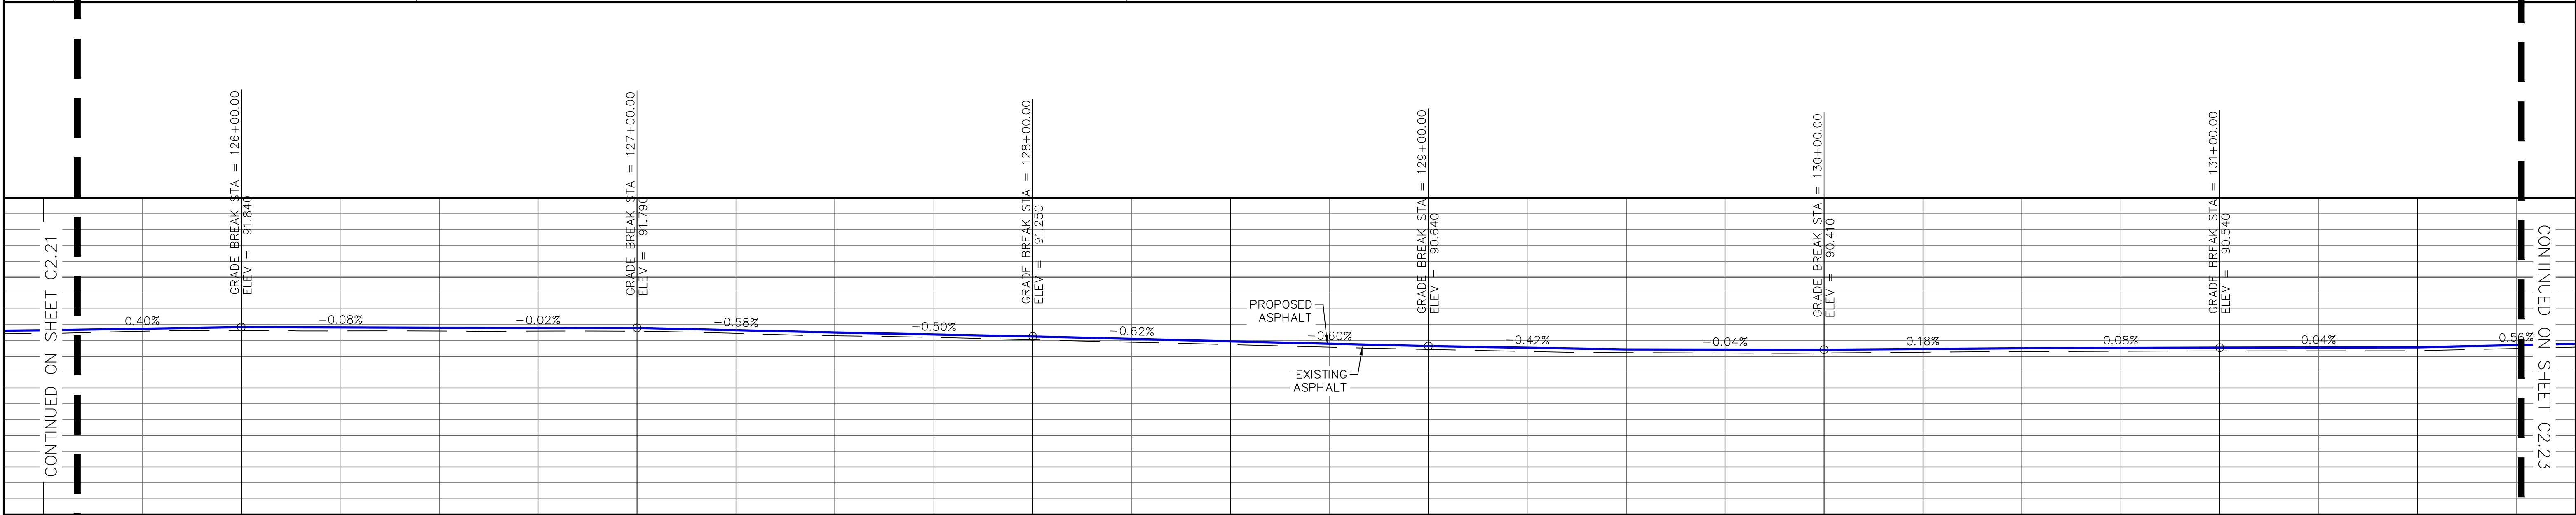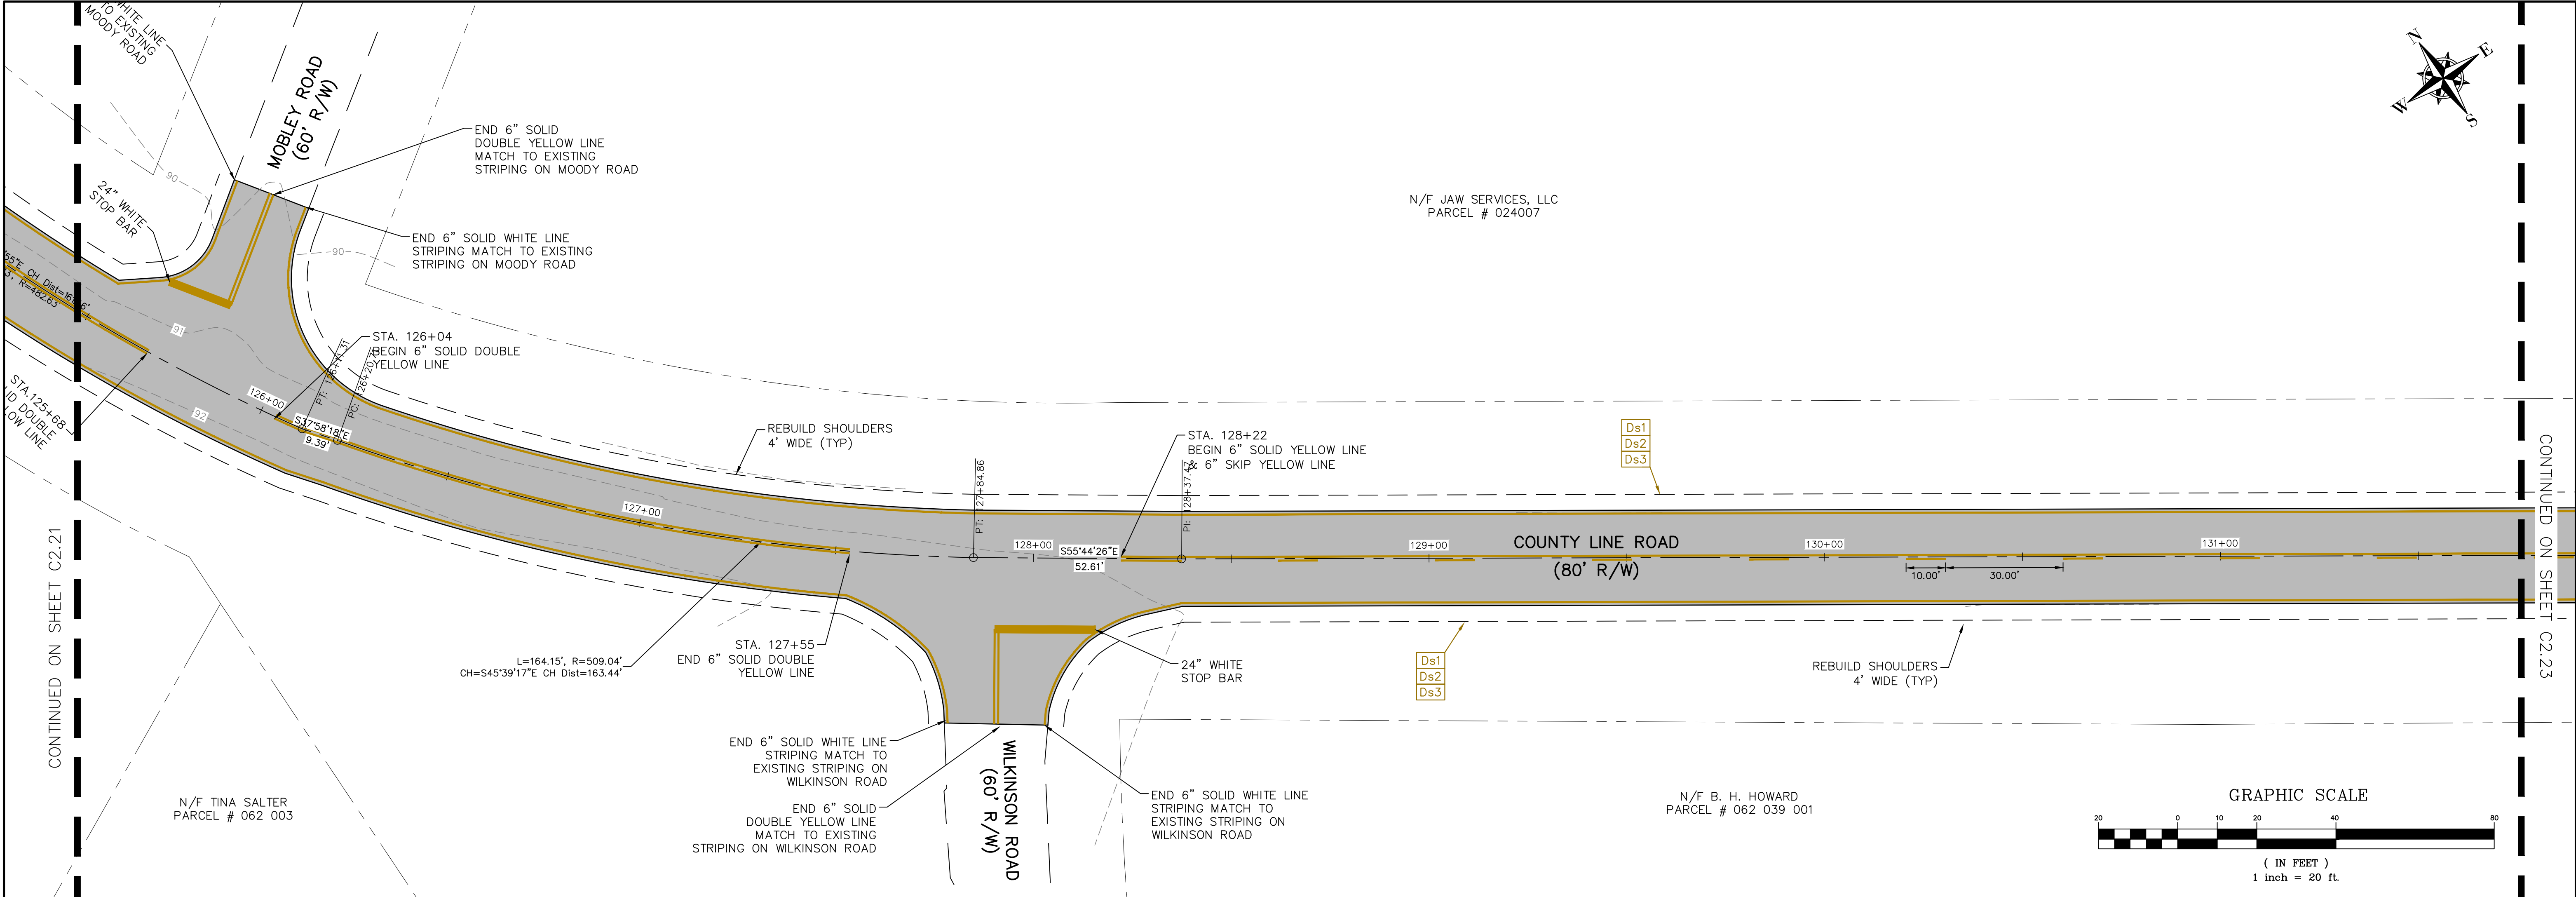

91.43 91.640	91.63 91.840	91.59 91.800	91.58 91.790	91.29 91.500	91.04 91.250	90.73 90.940	90.43 90.640	90.22 90.430	90.20 90.410	90.29 90.500	90.33 90.540	90.35 90.560
-----------------	-----------------	-----------------	-----------------	-----------------	-----------------	-----------------	-----------------	-----------------	-----------------	-----------------	-----------------	-----------------

125+50	126+00	126+50	127+00	127+50	128+00	128+50	129+00	129+50	130+00	130+50	131+00	131+50
--------	--------	--------	--------	--------	--------	--------	--------	--------	--------	--------	--------	--------

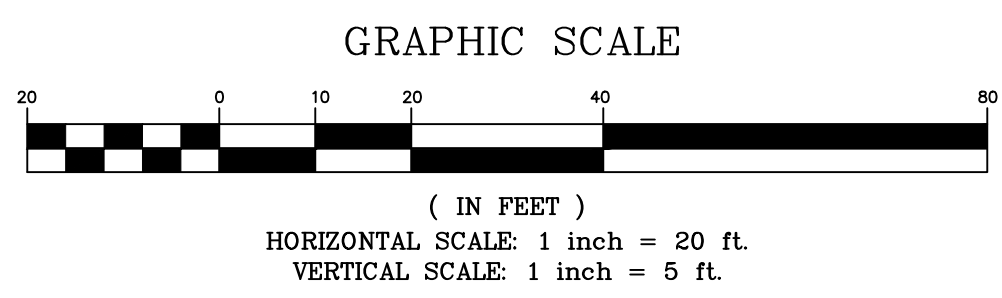

THIS DRAWING IS THE PROPERTY OF T. R. LONG ENGINEERING, P.C. AND MAY NOT BE REPRODUCED, COPIED, OR TRANSMITTED IN ANY MANNER WITHOUT THE WRITTEN PERMISSION OF T. R. LONG ENGINEERING, P.C.

THE CONTRACTOR SHALL VERIFY ALL DIMENSIONS CONTAINED WITHIN THIS SET OF DOCUMENTS AND SHALL REPORT ANY DISCREPANCIES TO T. R. LONG ENGINEERING, P.C. FOR IMMEDIATE RESOLUTION.

HINESVILLE:
114 North Commerce Street
Hinesville, Georgia 31313
(912) 366-5664

STATESBORO:
302 S Zettlerover Avenue
Statesboro, Georgia 30458
(912) 335-1046

TRLONG
ENGINEERING, P.C.

www.trlongeng.com

ROAD IMPROVEMENTS
COUNTY LINE ROAD
LIBERTY COUNTY BOARD OF
COMMISSIONERS

SHEET NAME:
ROADWAY PLAN
SHEET


REVISIONS:

1.	
2.	
3.	
4.	
5.	
6.	
7.	
8.	
9.	
10.	

INITIAL DATE: 5/21/2026
DRAWN BY: TRL
CHECKED BY: TRL
PROJECT #: 2001-15.001

SHEET NUMBER:
C2.22

Drawing File: C:\ACTIVE PROJECTS\2001-15.001 - H - County Line Rd\90-DRAWING\SDWG\0001-15.001.dwg
Plotted Date: Jun 29, 2026 - 3:16pm

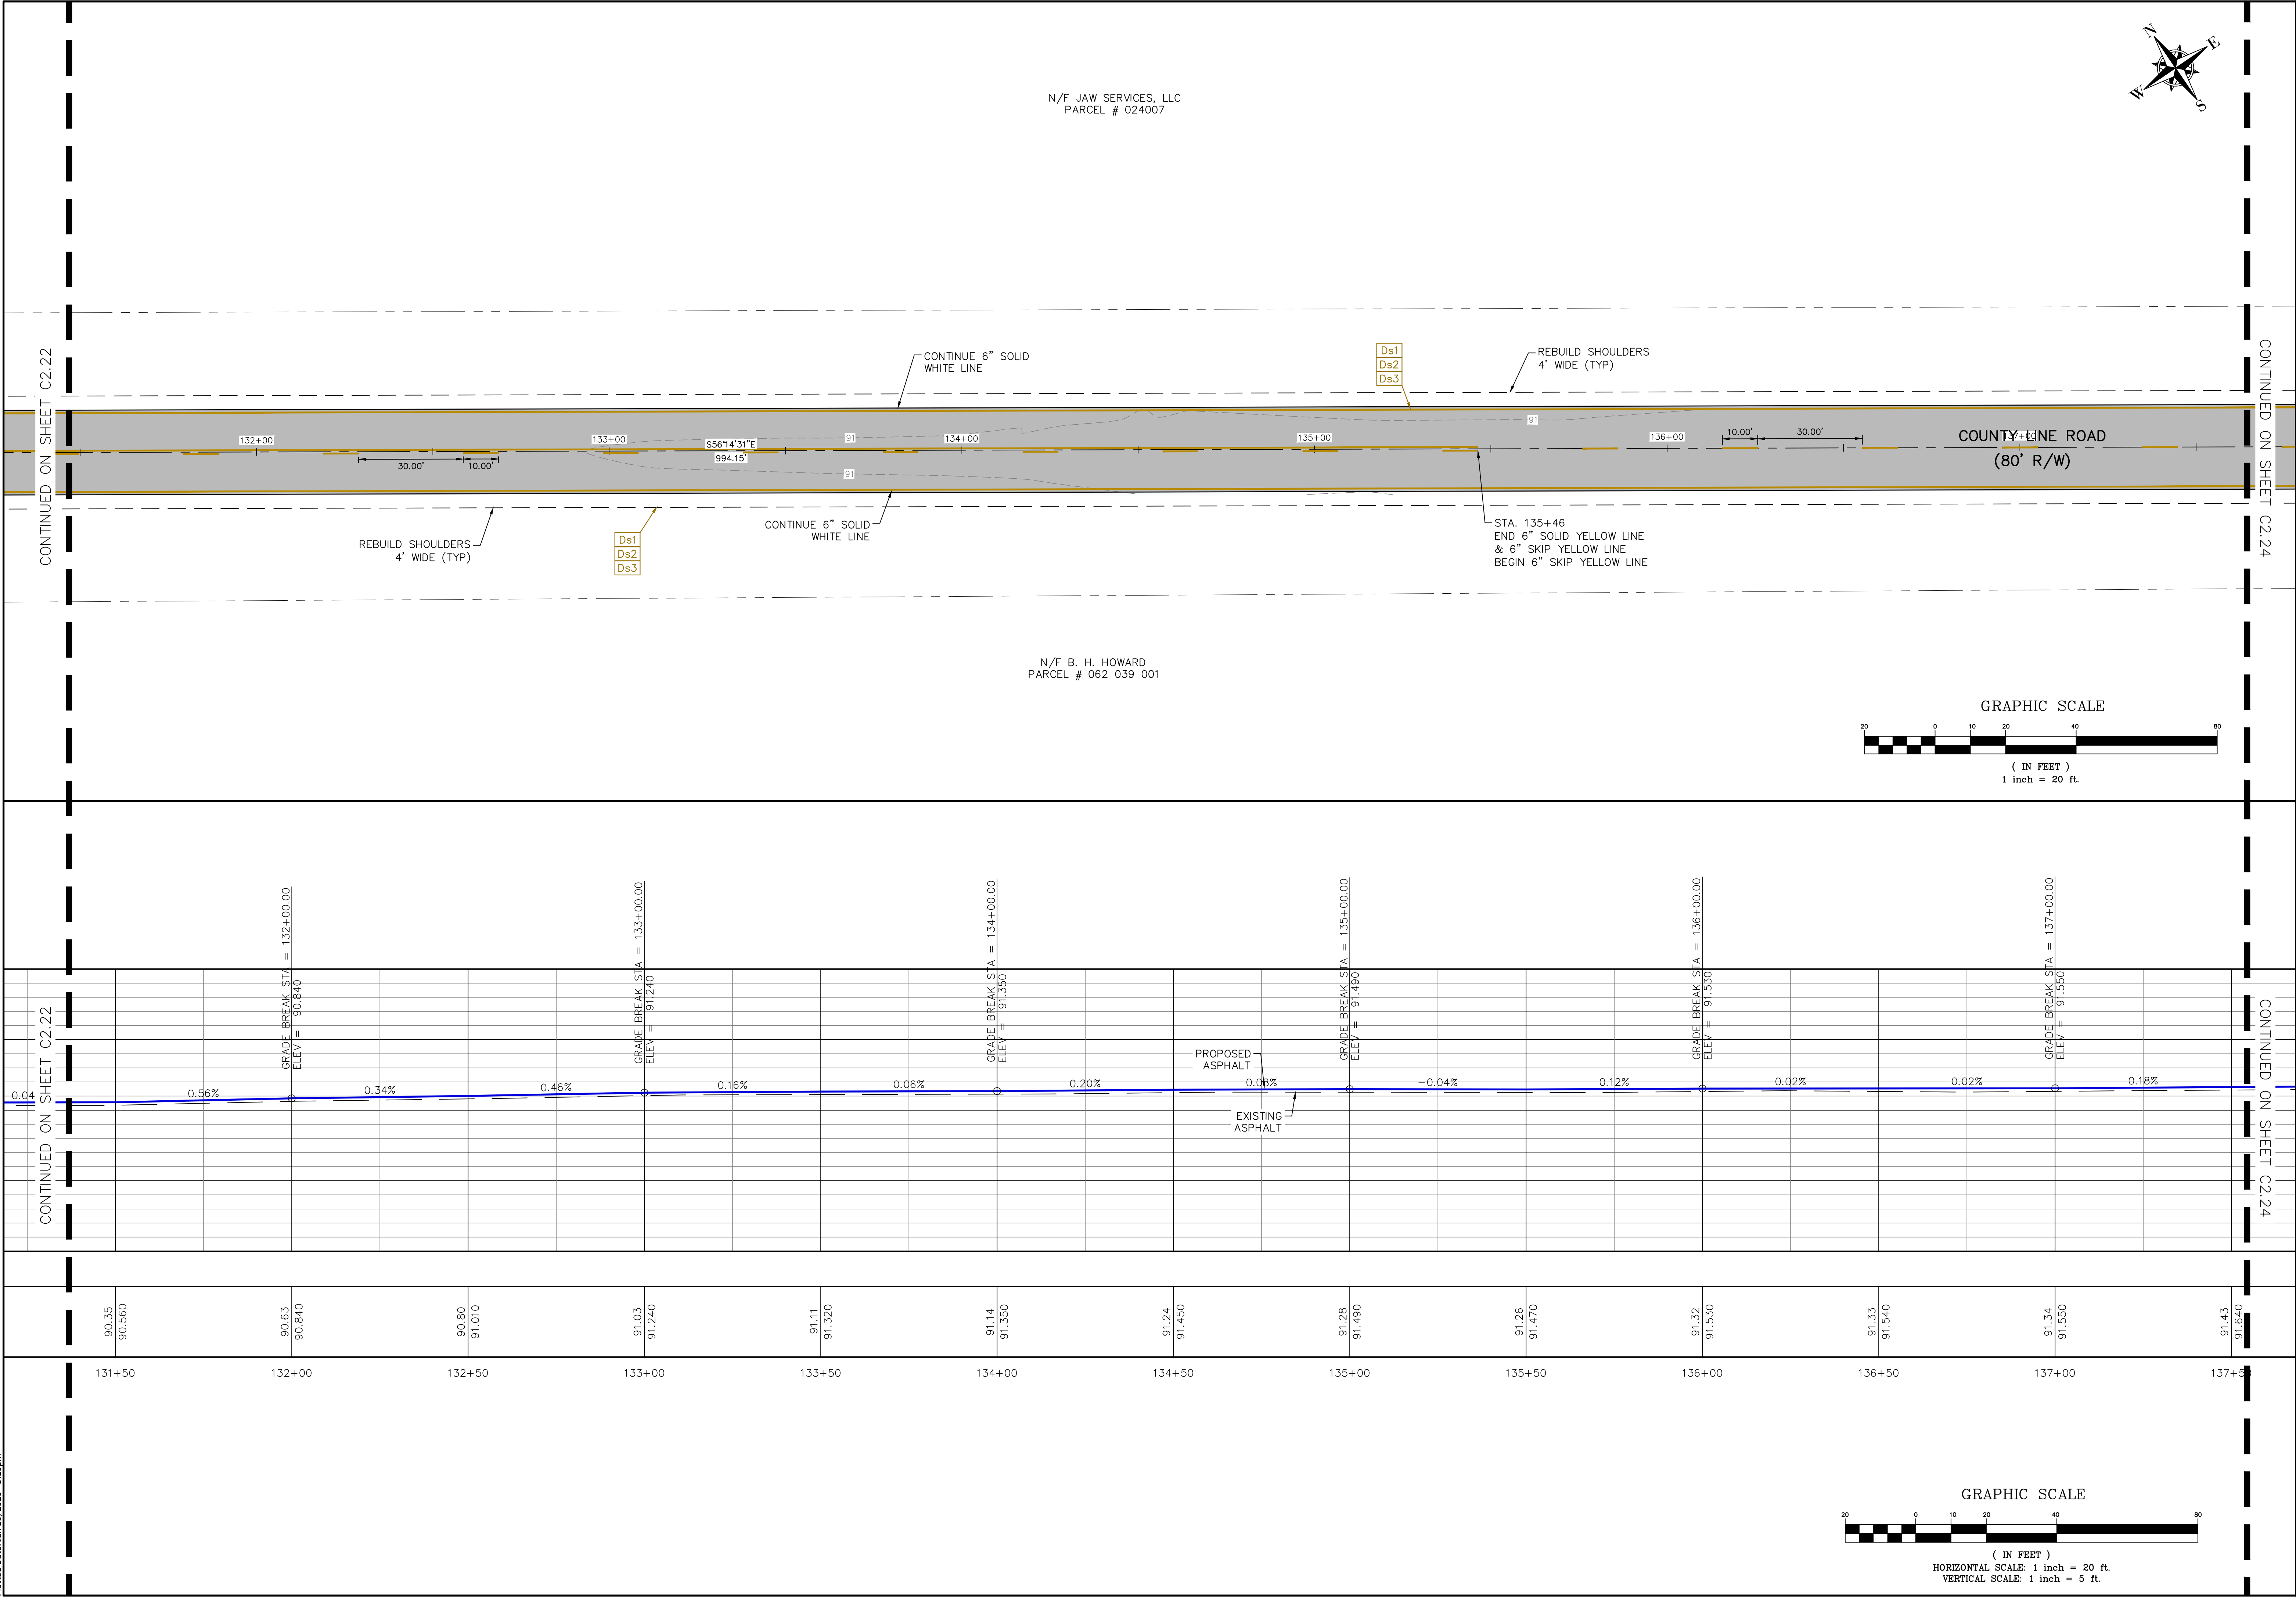

THIS DRAWING IS THE PROPERTY OF T. R. LONG ENGINEERING, P.C. AND MAY NOT BE REPRODUCED, COPIED, OR TRANSMITTED IN ANY MANNER WITHOUT THE WRITTEN PERMISSION OF T. R. LONG ENGINEERING, P.C.

THE CONTRACTOR SHALL VERIFY ALL DIMENSIONS CONTAINED WITHIN THIS SET OF DOCUMENTS AND SHALL REPORT ANY DISCREPANCIES TO T. R. LONG ENGINEERING, P.C. FOR IMMEDIATE RESOLUTION.

GSWC# 00000202134

HINESVILLE:
114 North Commerce Street
Hinesville, Georgia 31013
(912) 365-5664

STATESBORO:
302 S Zettrower Avenue
Statesboro, Georgia 30458
(912) 335-1046

www.trlongeng.com

ROAD IMPROVEMENTS
COUNTY LINE ROAD
LIBERTY COUNTY BOARD OF
COMMISSIONERS


SHEET NAME:
ROADWAY PLAN
SHEET

REVISIONS:
1.
2.
3.
4.
5.
6.
7.
8.
9.
10.

INITIAL DATE: 5/21/2026
DRAWN BY: TRL
CHECKED BY: TRL
PROJECT #: 2001-15.001

SHEET NUMBER:
C2.23

Drawing File: C:\ACTIVE PROJECTS\2001-15.001 - H - County Line Rd\900-DRAWINGS\DWG\0001-15.001.dwg
Plotted Date: Jun 29, 2026 - 3:17pm

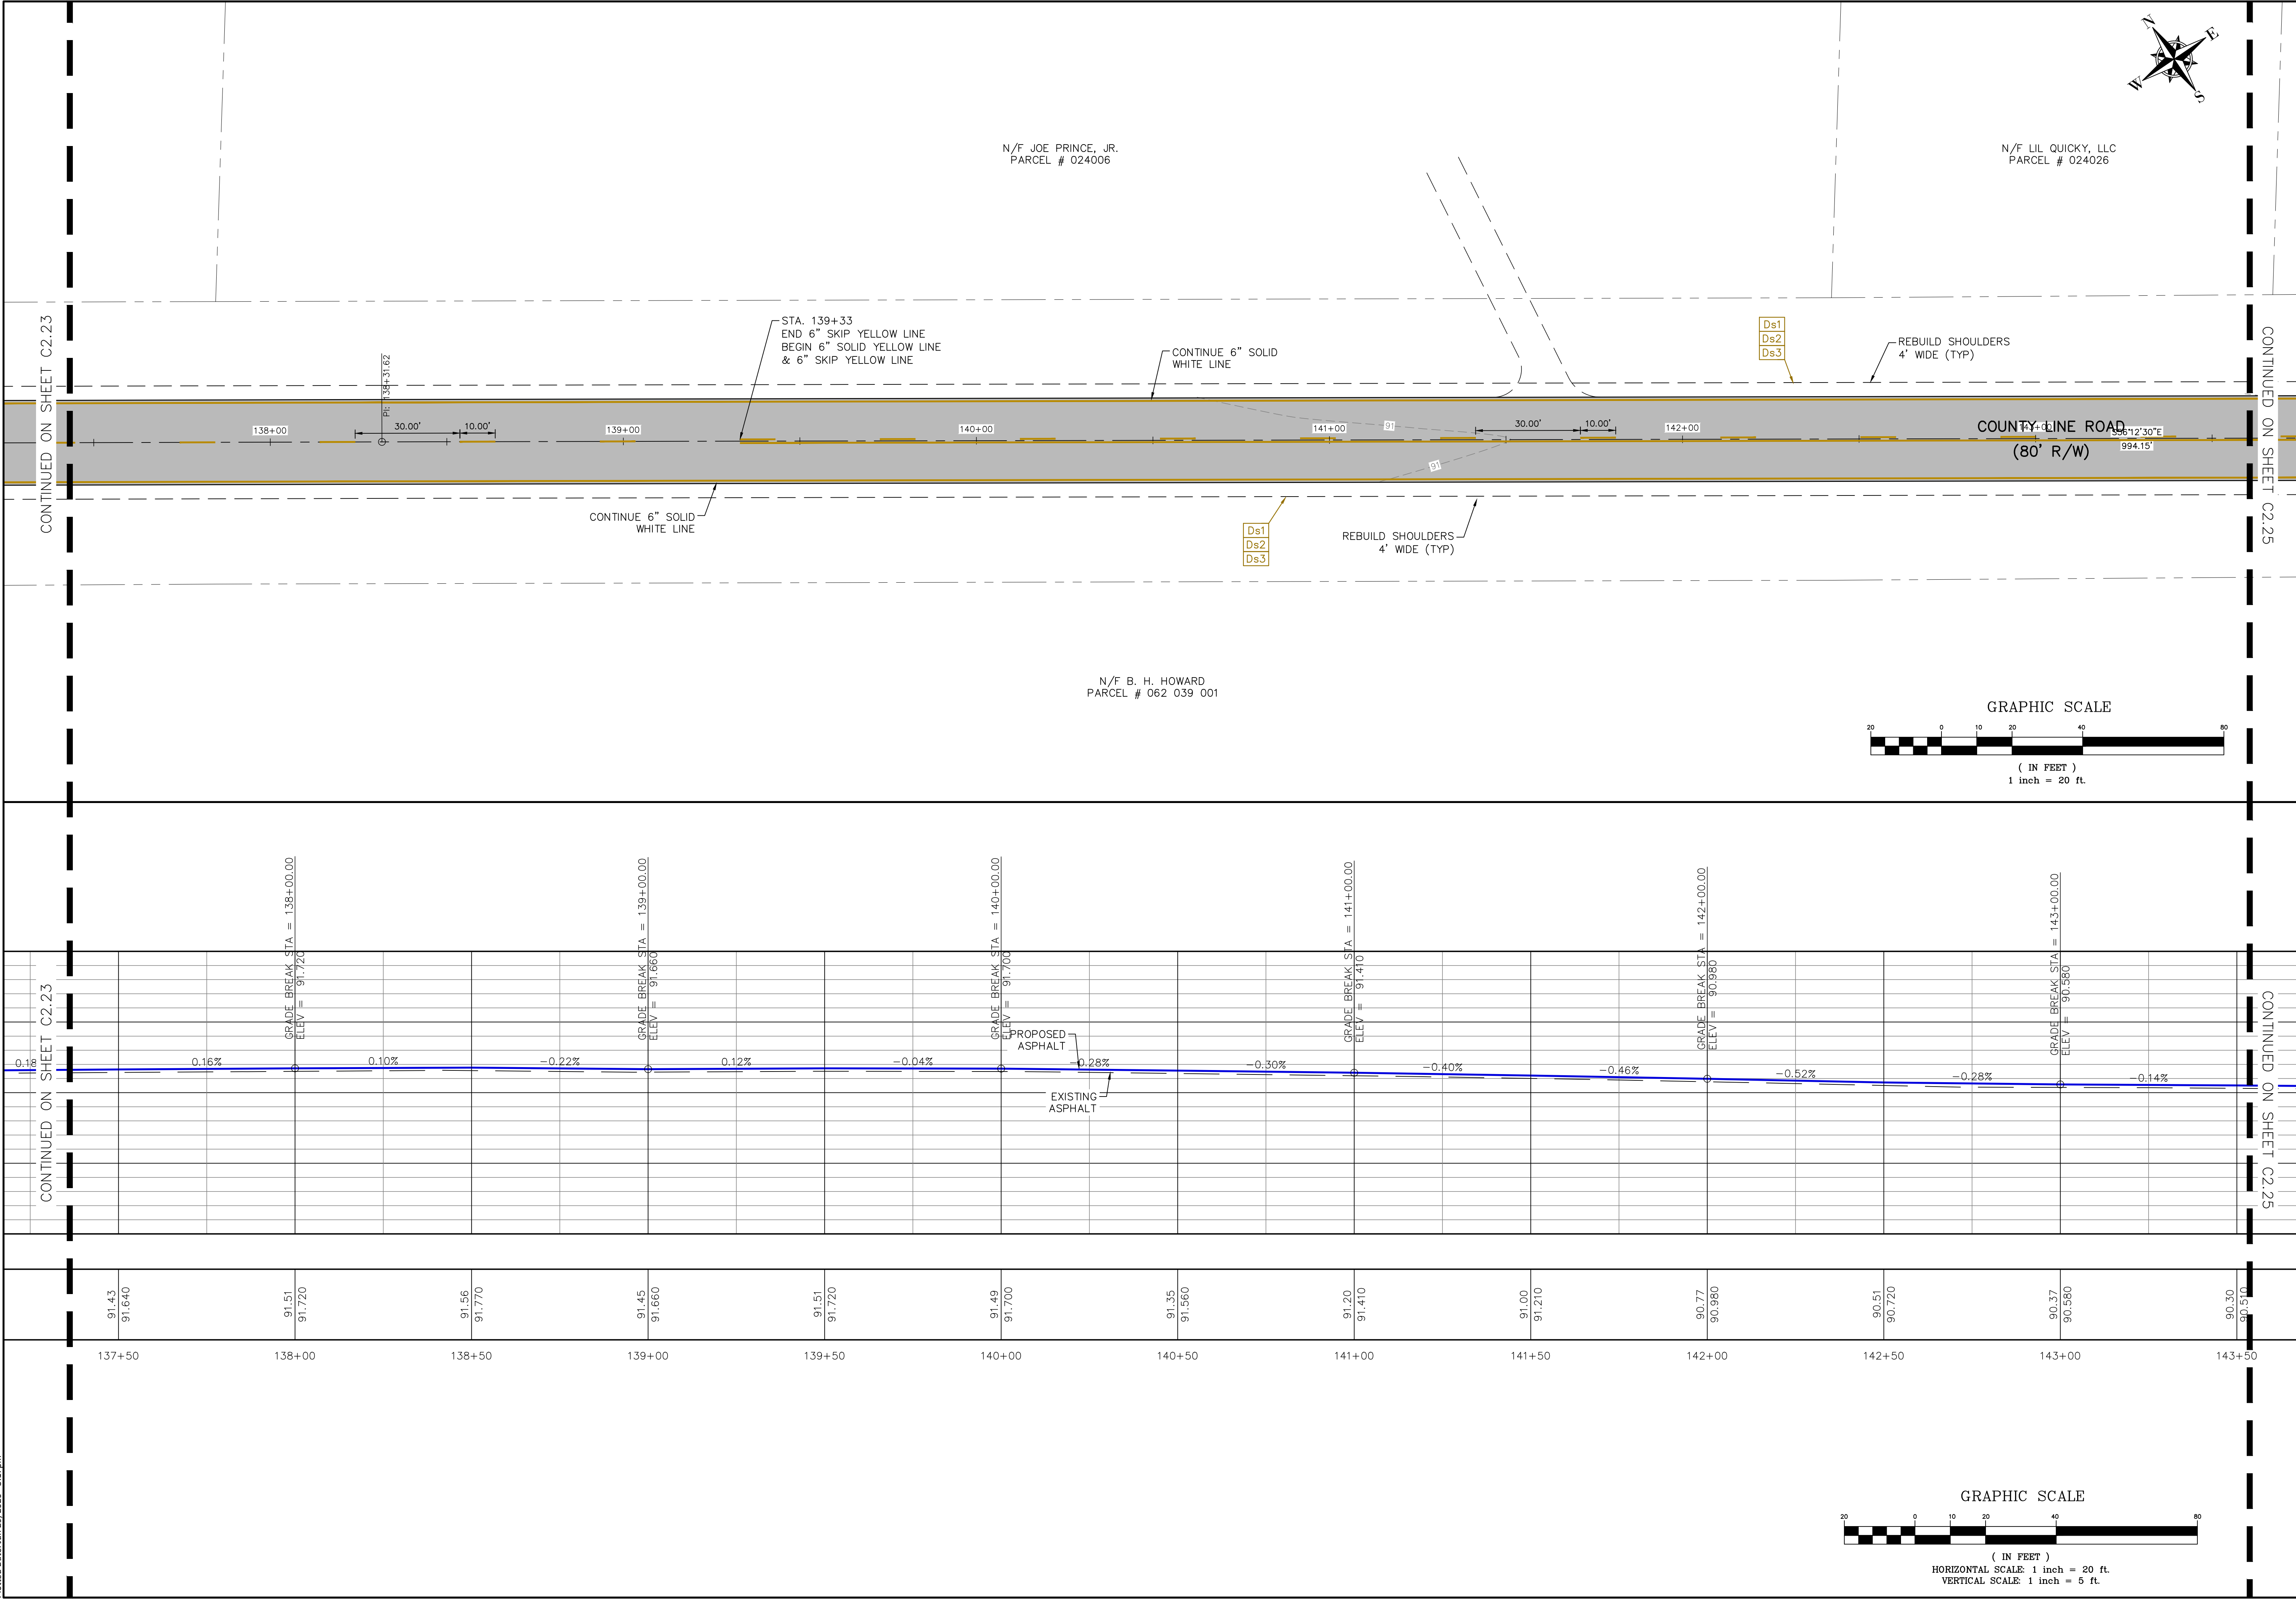

THIS DRAWING IS THE PROPERTY OF T. R. LONG ENGINEERING, P.C. AND MAY NOT BE REPRODUCED, COPIED, OR USED IN ANY MANNER WITHOUT THE WRITTEN PERMISSION OF T. R. LONG ENGINEERING, P.C.

THE CONTRACTOR SHALL VERIFY ALL DIMENSIONS CONTAINED WITHIN THIS SET OF DOCUMENTS AND SHALL REPORT ANY DISCREPANCIES TO T. R. LONG ENGINEERING, P.C. FOR IMMEDIATE RESOLUTION.

GSWCC# 00000202134

HINESVILLE:
114 North Commerce Street
Hinesville, Georgia 31313
(912) 365-5664

STATESBORO:
302 S Zettrower Avenue
Statesboro, Georgia 30458
(912) 335-1046

TR LONG
ENGINEERING, P.C.

www.trlongeng.com

ROAD IMPROVEMENTS
COUNTY LINE ROAD
LIBERTY COUNTY BOARD OF
COMMISSIONERS

SHEET NAME:
ROADWAY PLAN
SHEET



REVISIONS:

1.	
2.	
3.	
4.	
5.	
6.	
7.	
8.	
9.	
10.	

INITIAL DATE: 5/21/2026
DRAWN BY: TRL
CHECKED BY: TRL
PROJECT #: 2001-15.001

SHEET NUMBER:
C2.24

Drawing File: C:\ACTIVE PROJECTS\2001-15.001 - H - County Line Rd\900-DRAWINGS\DWG\0001-15.001.dwg
Plotted Date: Jun 29, 2026 - 3:17pm

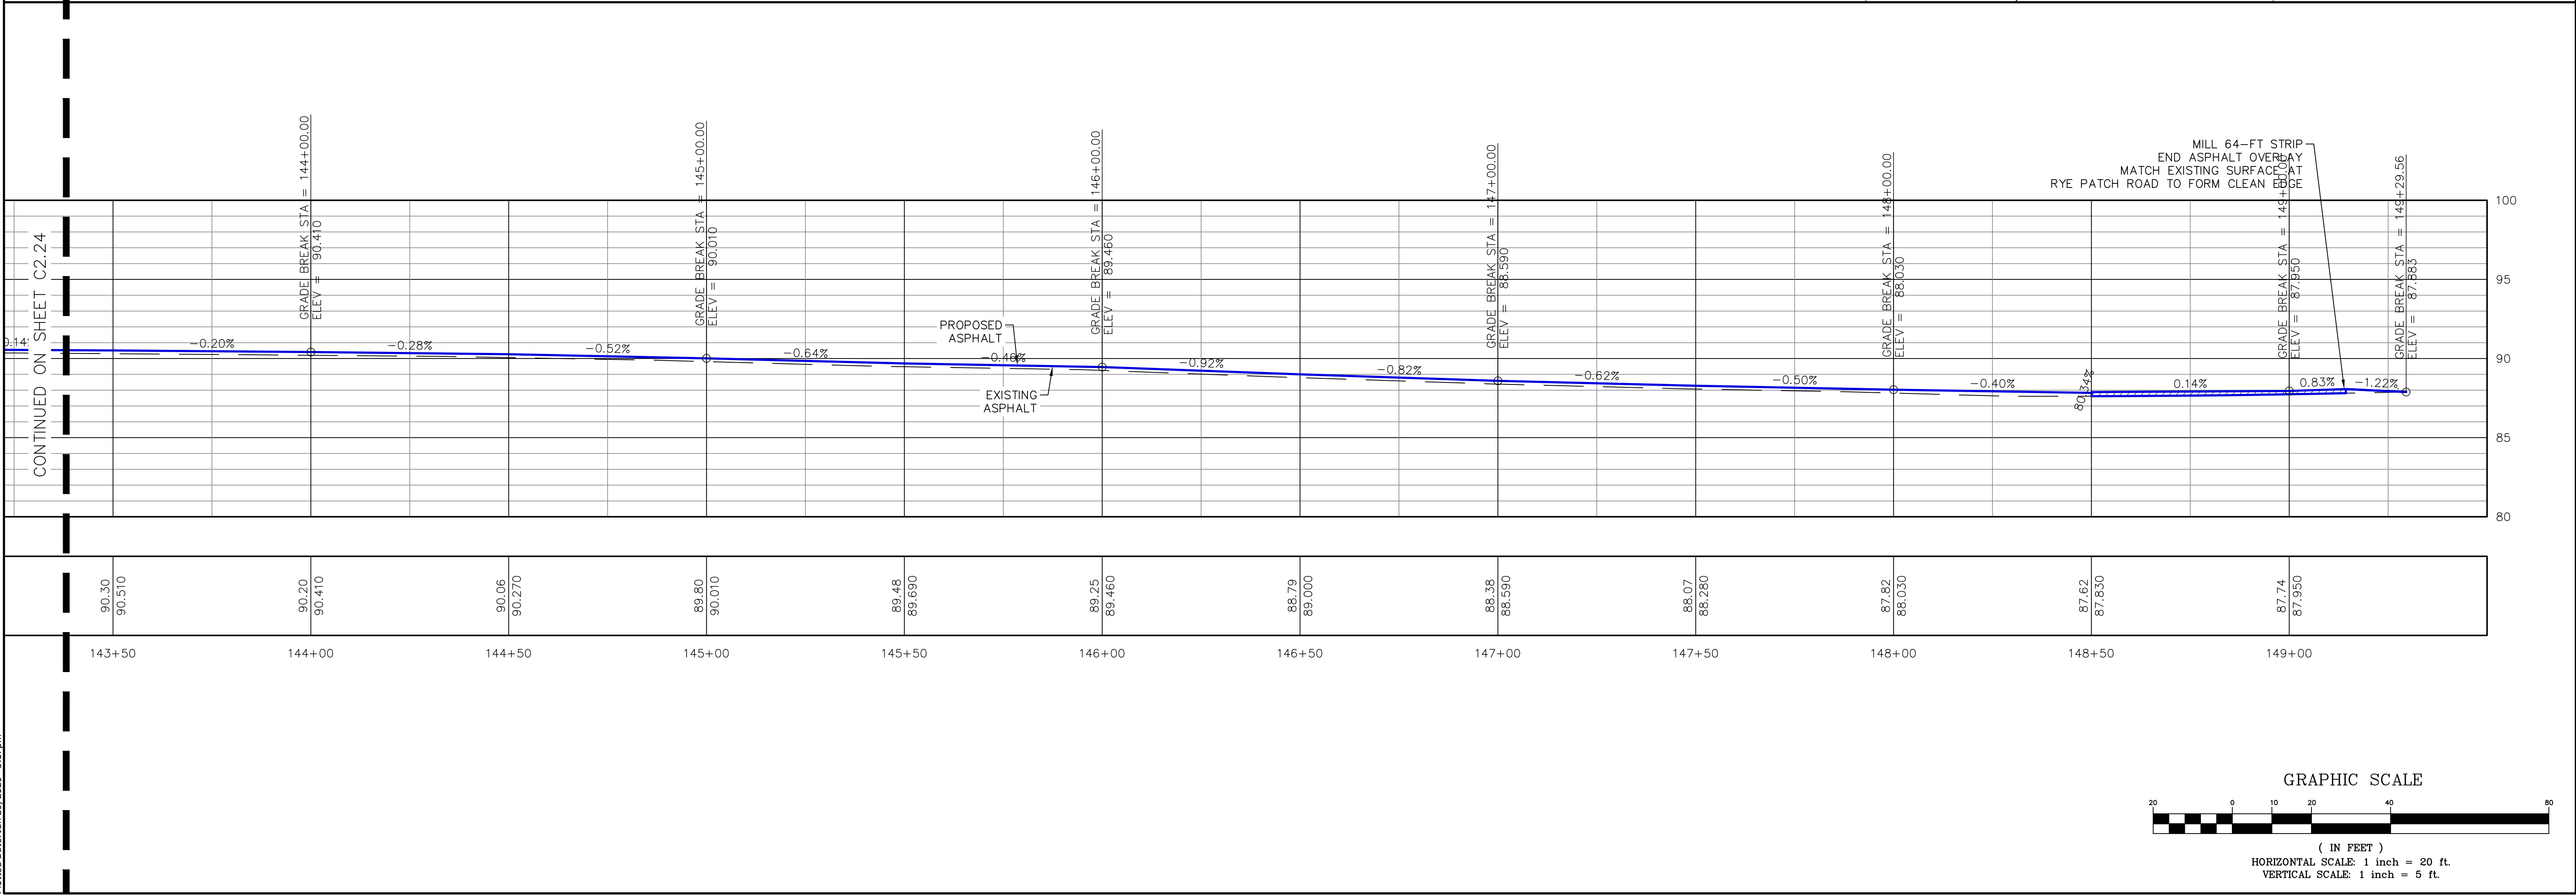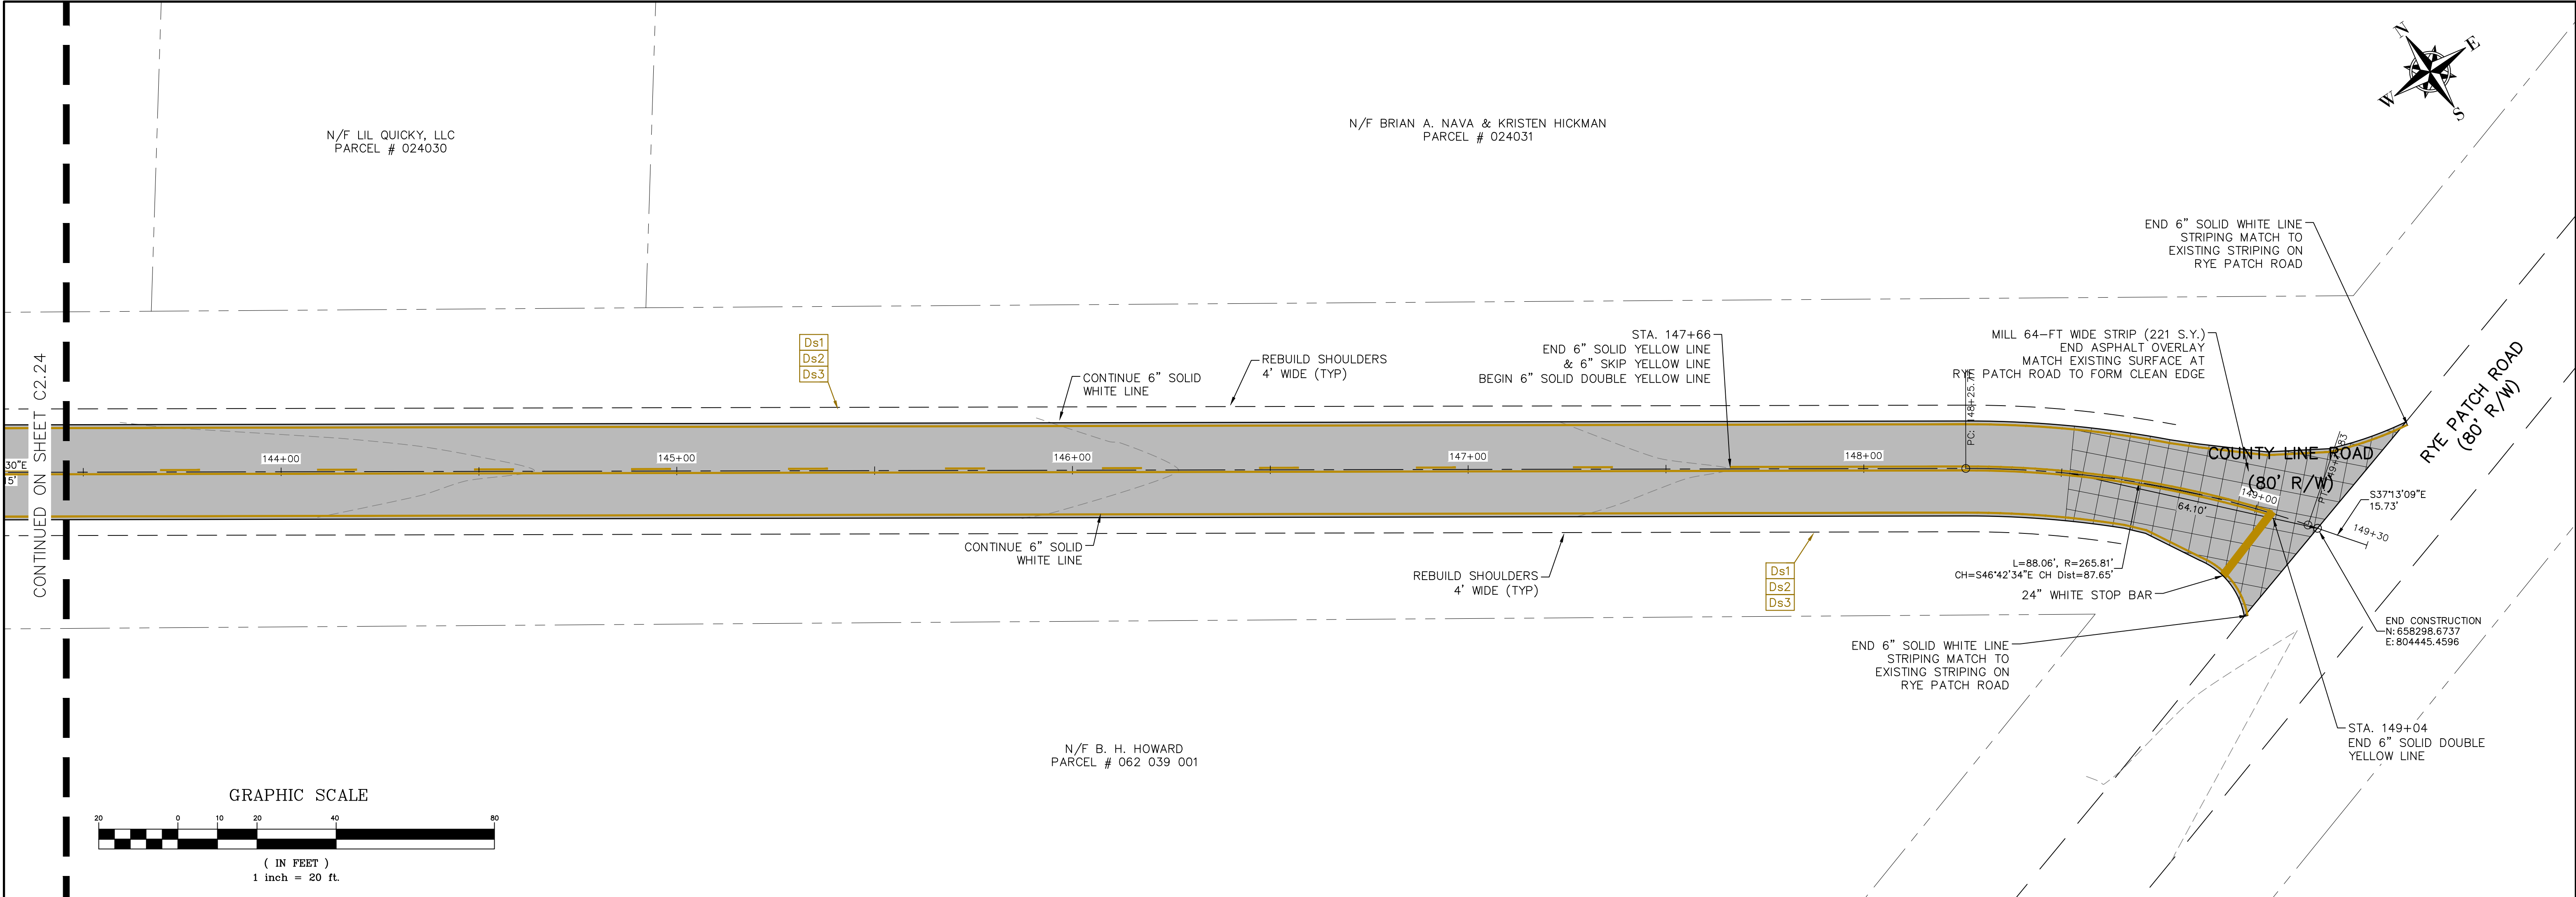

THIS DRAWING IS THE PROPERTY OF T. R. LONG ENGINEERING, P.C. AND MAY NOT BE REPRODUCED, COPIED, OR TRANSMITTED IN ANY MANNER WITHOUT THE WRITTEN PERMISSION OF T. R. LONG ENGINEERING, P.C.

THE CONTRACTOR SHALL VERIFY ALL DIMENSIONS CONTAINED WITHIN THIS SET OF DOCUMENTS AND SHALL REPORT ANY DISCREPANCIES TO T. R. LONG ENGINEERING, P.C. FOR IMMEDIATE RESOLUTION.

GEORGIA811.COM DIAL 811

GSWCC# 00000202134

HINESVILLE:
114 North Commerce Street
Hinesville, Georgia 31313
(912) 368-5664

STATESBORO:
302 S Zettrower Avenue
Statesboro, Georgia 30458
(912) 335-1046

www.trlongeng.com

ROAD IMPROVEMENTS
COUNTY LINE ROAD
LIBERTY COUNTY BOARD OF
COMMISSIONERS


SHEET NAME:
ROADWAY PLAN
SHEET

REVISIONS:

1.	
2.	
3.	
4.	
5.	
6.	
7.	
8.	
9.	
10.	

INITIAL DATE: 5/21/2026
DRAWN BY: TRL
CHECKED BY: TRL
PROJECT #: 2001-15.001

SHEET NUMBER:
C2.25

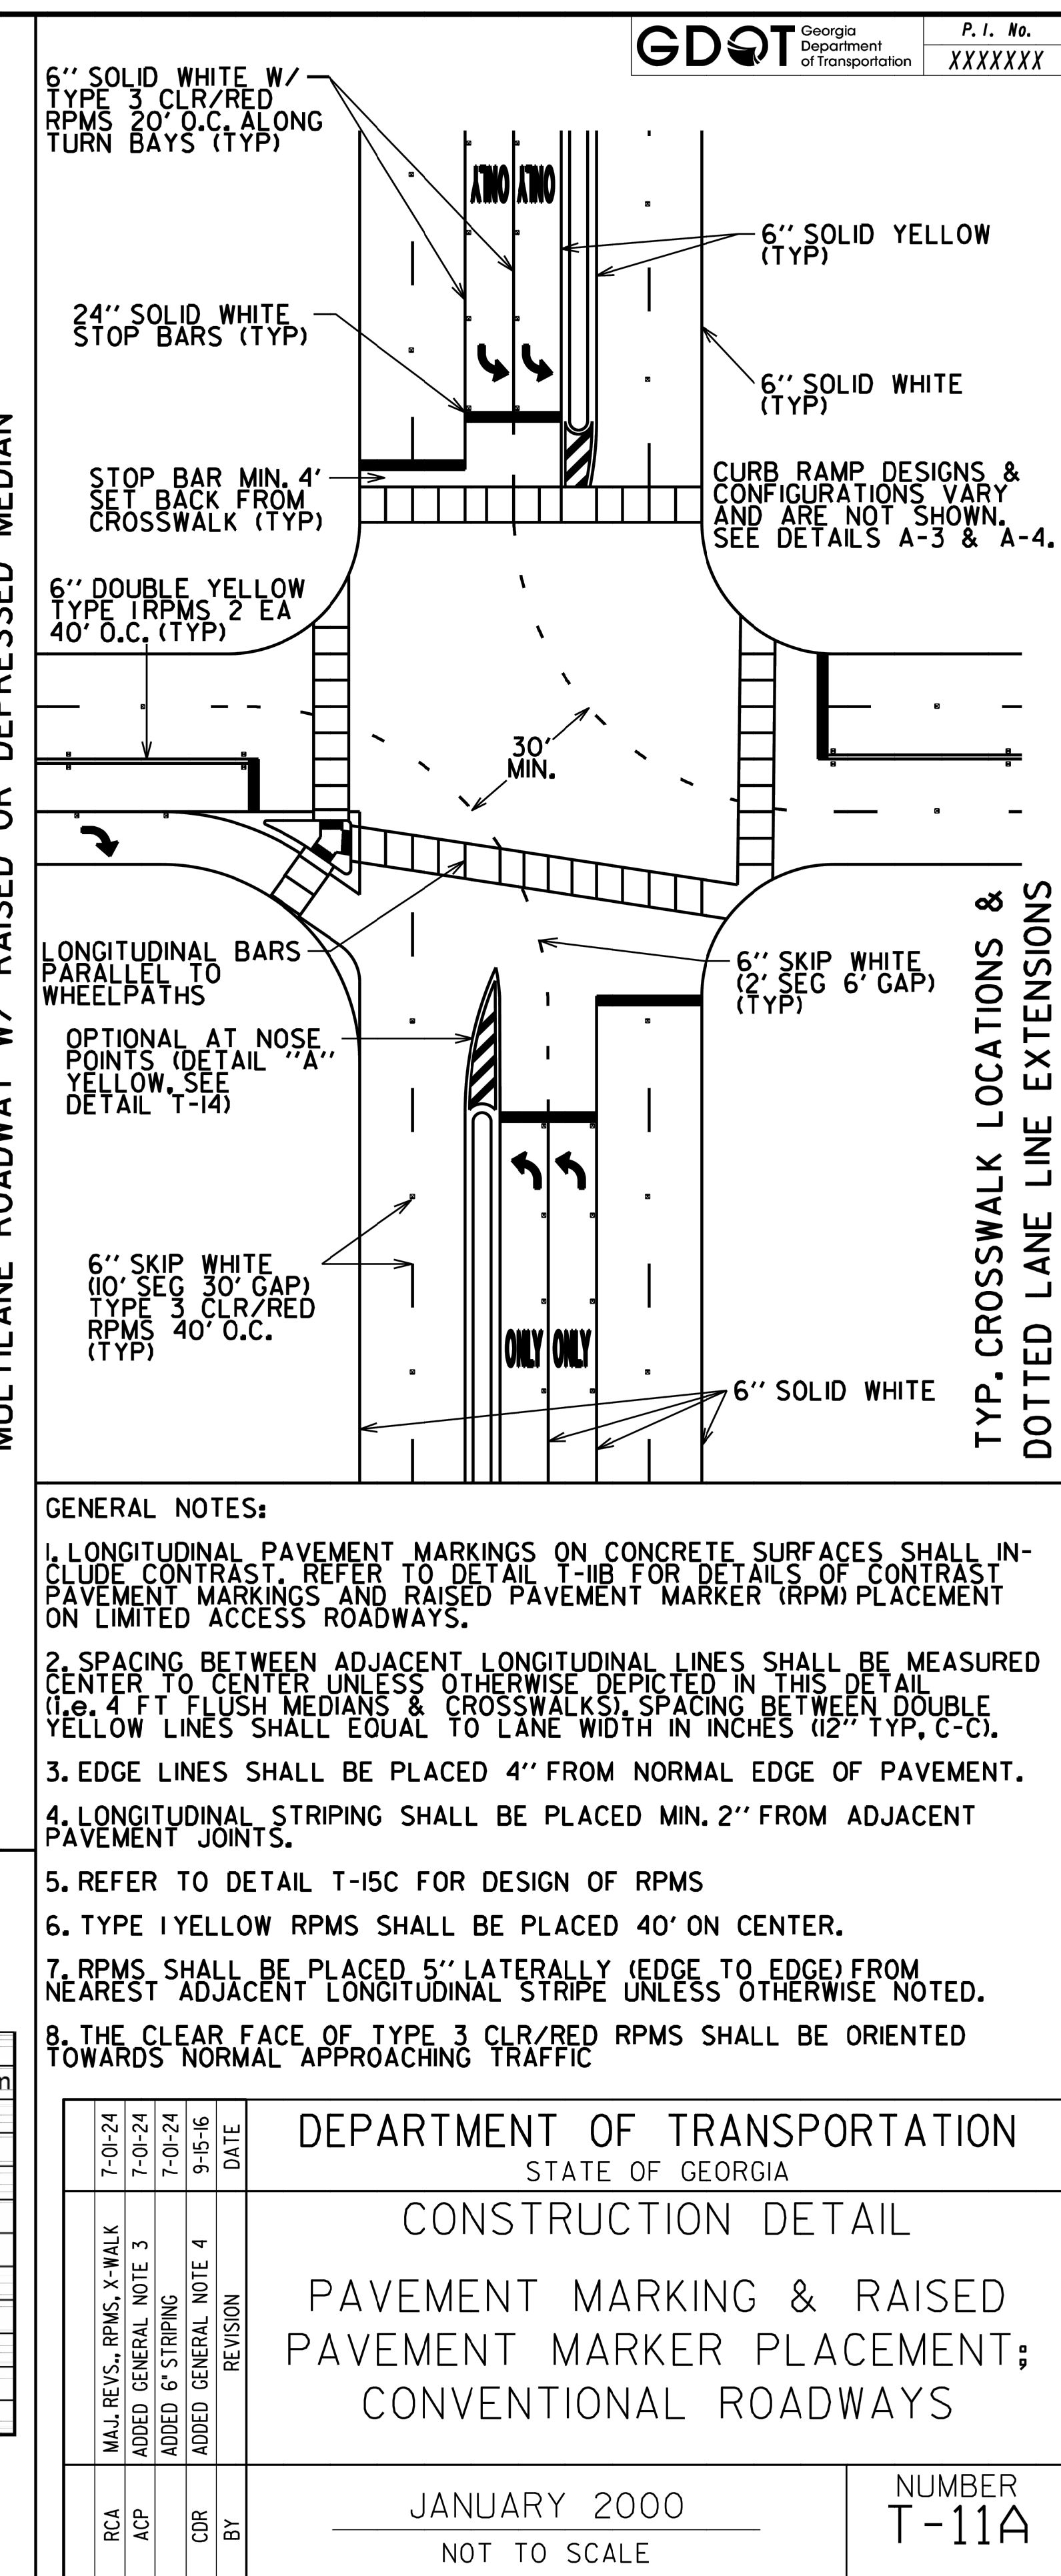

CROSSWALK DETAIL

LANE WIDTH (L) LANE WIDTH (L) LANE WIDTH (L)

8" SOLID WHITE


24" SOLID WHITE (TYP)

*4' *4' *4' *4'

SPACING = $(L/2) - 2$
 * 4' TYP (L = 12')

SEE TABLE

Sidewalk or Path Width (FT)	Crosswalk Width (FT)		
	Minimum	Preferred	Maximum
5	8	8	8
6	8	10	10
7	8	10	10
8	8	10	10
9	9	10	11
10	10	11	12
11	11	11	13
12	12	12	14
13	13	13	15
14	14	14	16

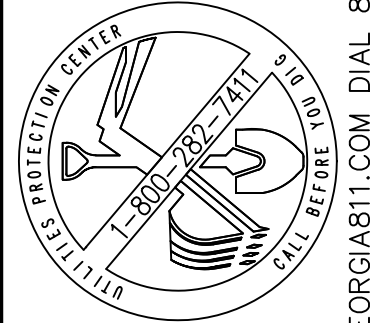

THIS DRAWING IS THE PROPERTY OF T. R. LONG ENGINEERING, P.C. AND MAY NOT BE REPRODUCED, COPIED, OR TRANSMITTED IN ANY MANNER WITHOUT THE EXPRESS WRITTEN PERMISSION OF T. R. LONG ENGINEERING, P.C. THE CONTRACTOR SHALL VERIFY ALL DIMENSIONS CONTAINED WITHIN THIS SET OF DOCUMENTS AND SHALL REPORT ANY DISCREPANCIES TO T. R. LONG ENGINEERING, P.C. FOR IMMEDIATE RESOLUTION.

GSWC# 000002134

HINESVILLE:
114 North Commerce Street
Hinesville, Georgia 31313
(912) 365-5664
STATESBORO:
302 S Zettrower Avenue
Statesboro, Georgia 30458
(912) 335-1046



ROAD IMPROVEMENTS
COUNTY LINE ROAD
LIBERTY COUNTY BOARD OF
COMMISSIONERS

SHEET NAME:
T-15C RAISED
PAVEMENT MAKERS


REVISIONS:	
1.	
2.	
3.	
4.	
5.	
6.	
7.	
8.	
9.	
10.	

INITIAL DATE: 5/21/2006
DRAWN BY: TRL
CHECKED BY: TRL
PROJECT #: 2001-15.001


SHEET NUMBER:

C7.3


STATE	PROJECT NUMBER	SHEET NO.	TOTAL SHEETS
GA.			

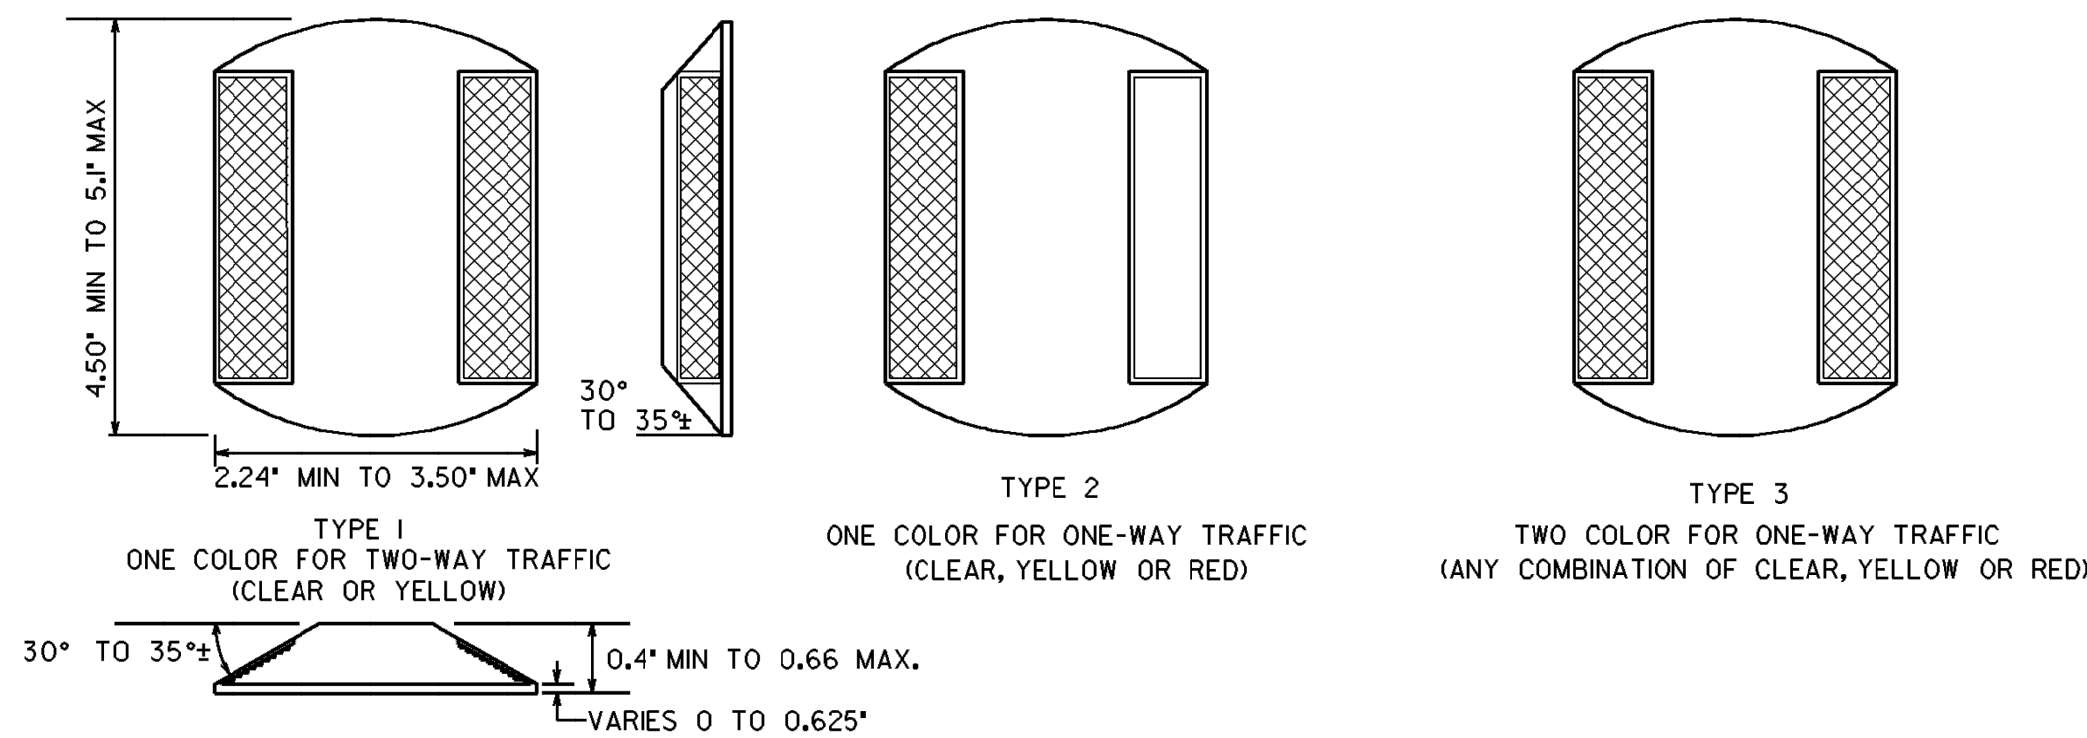



RAISED REFLECTIVE MARKERS

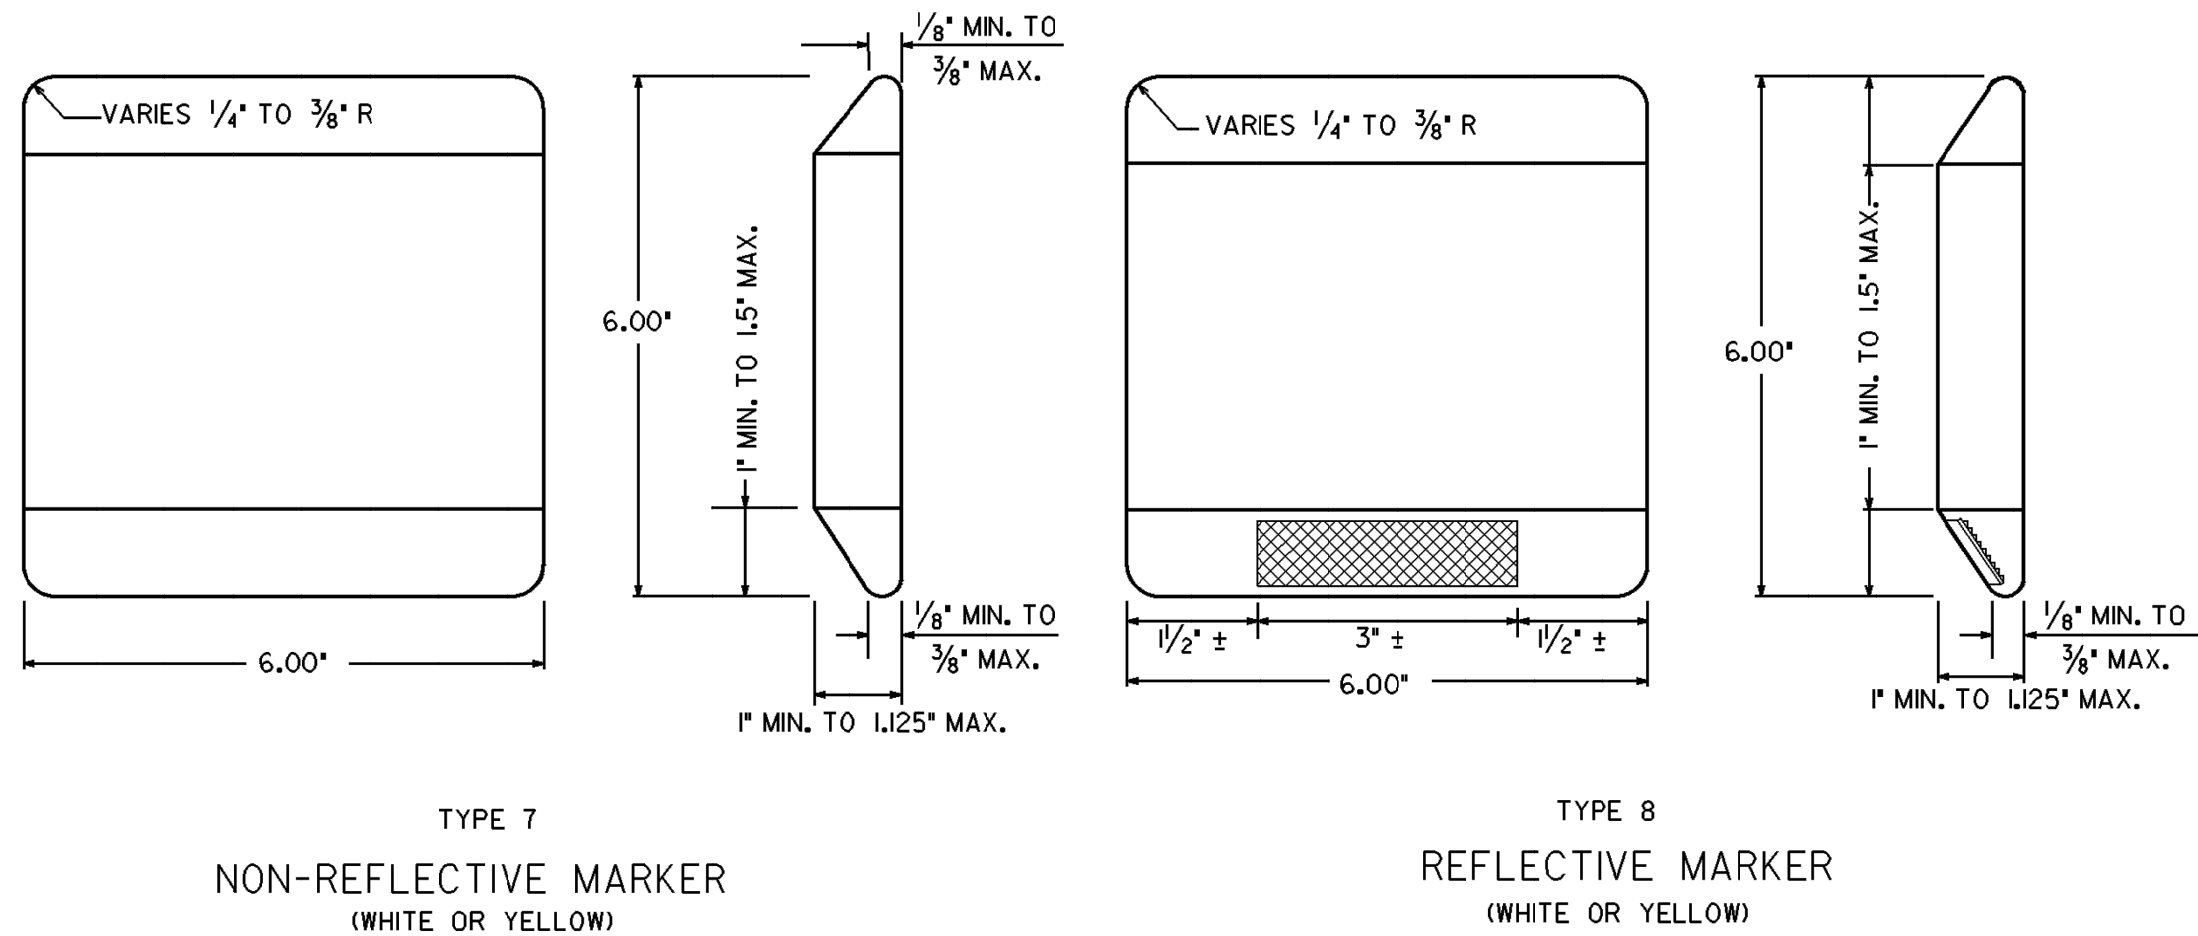

CERAMIC JIGGLE BAR MARKER

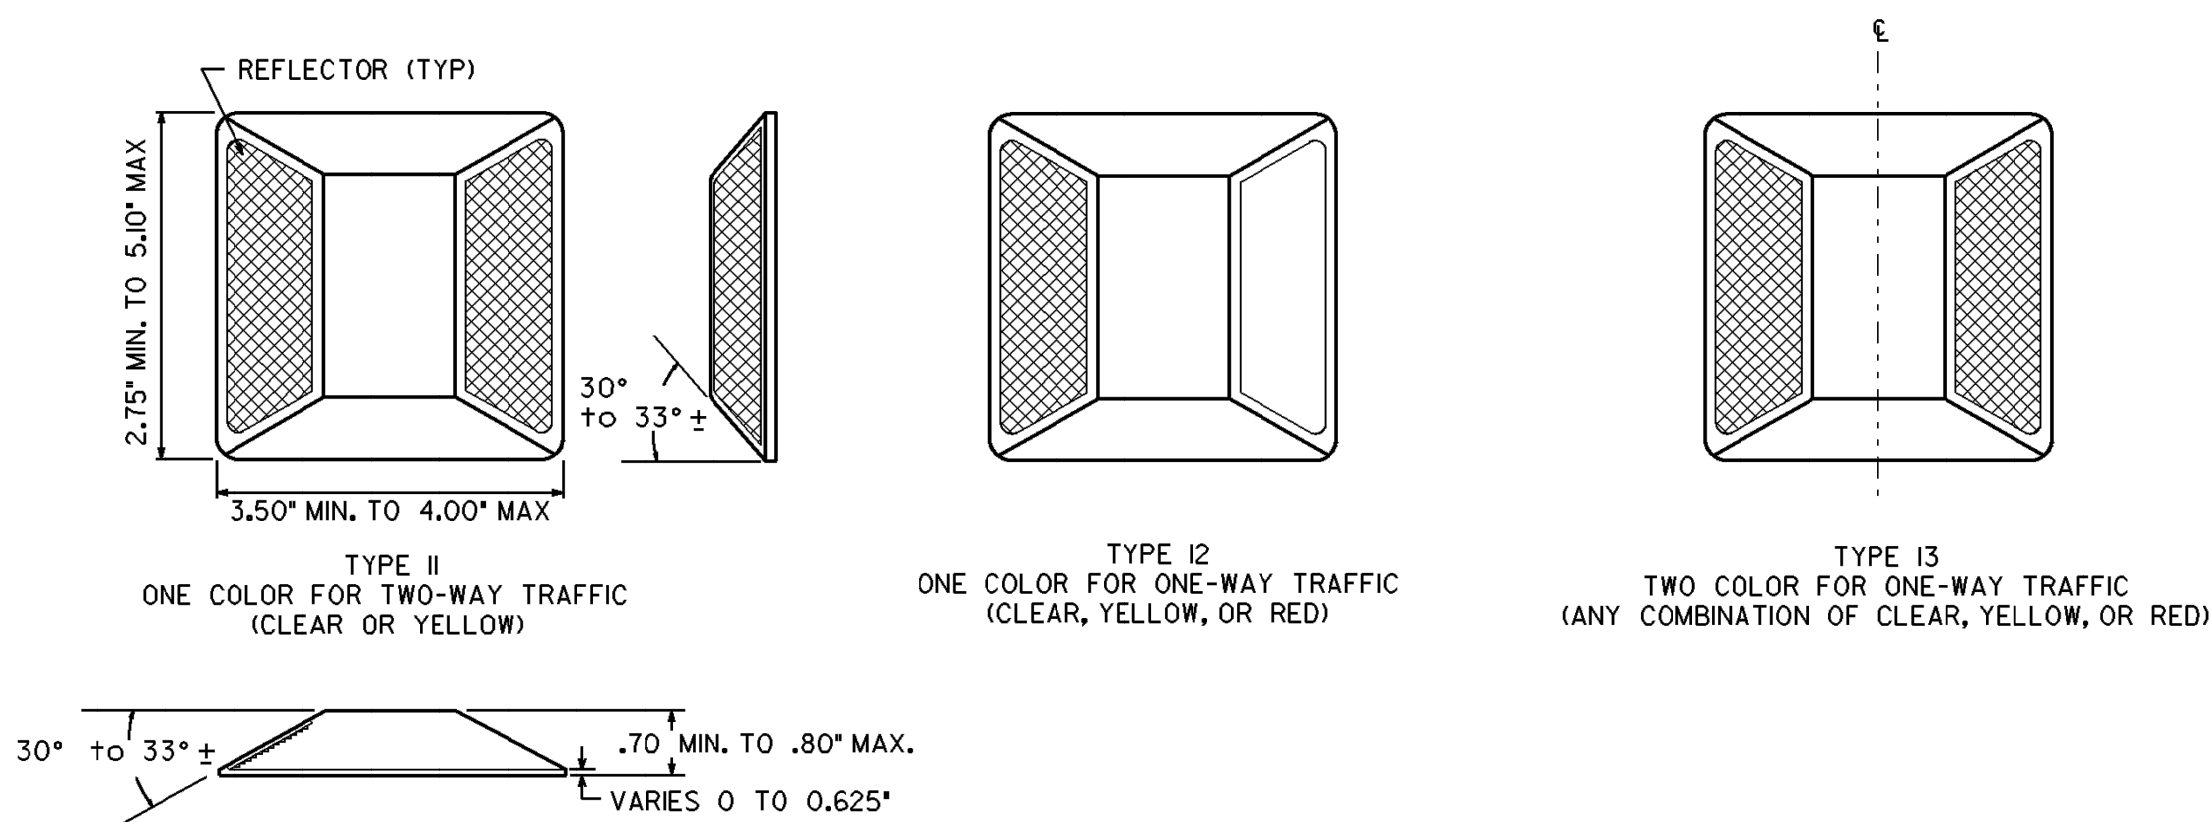

ALTERNATE RAISED REFLECTIVE MARKERS

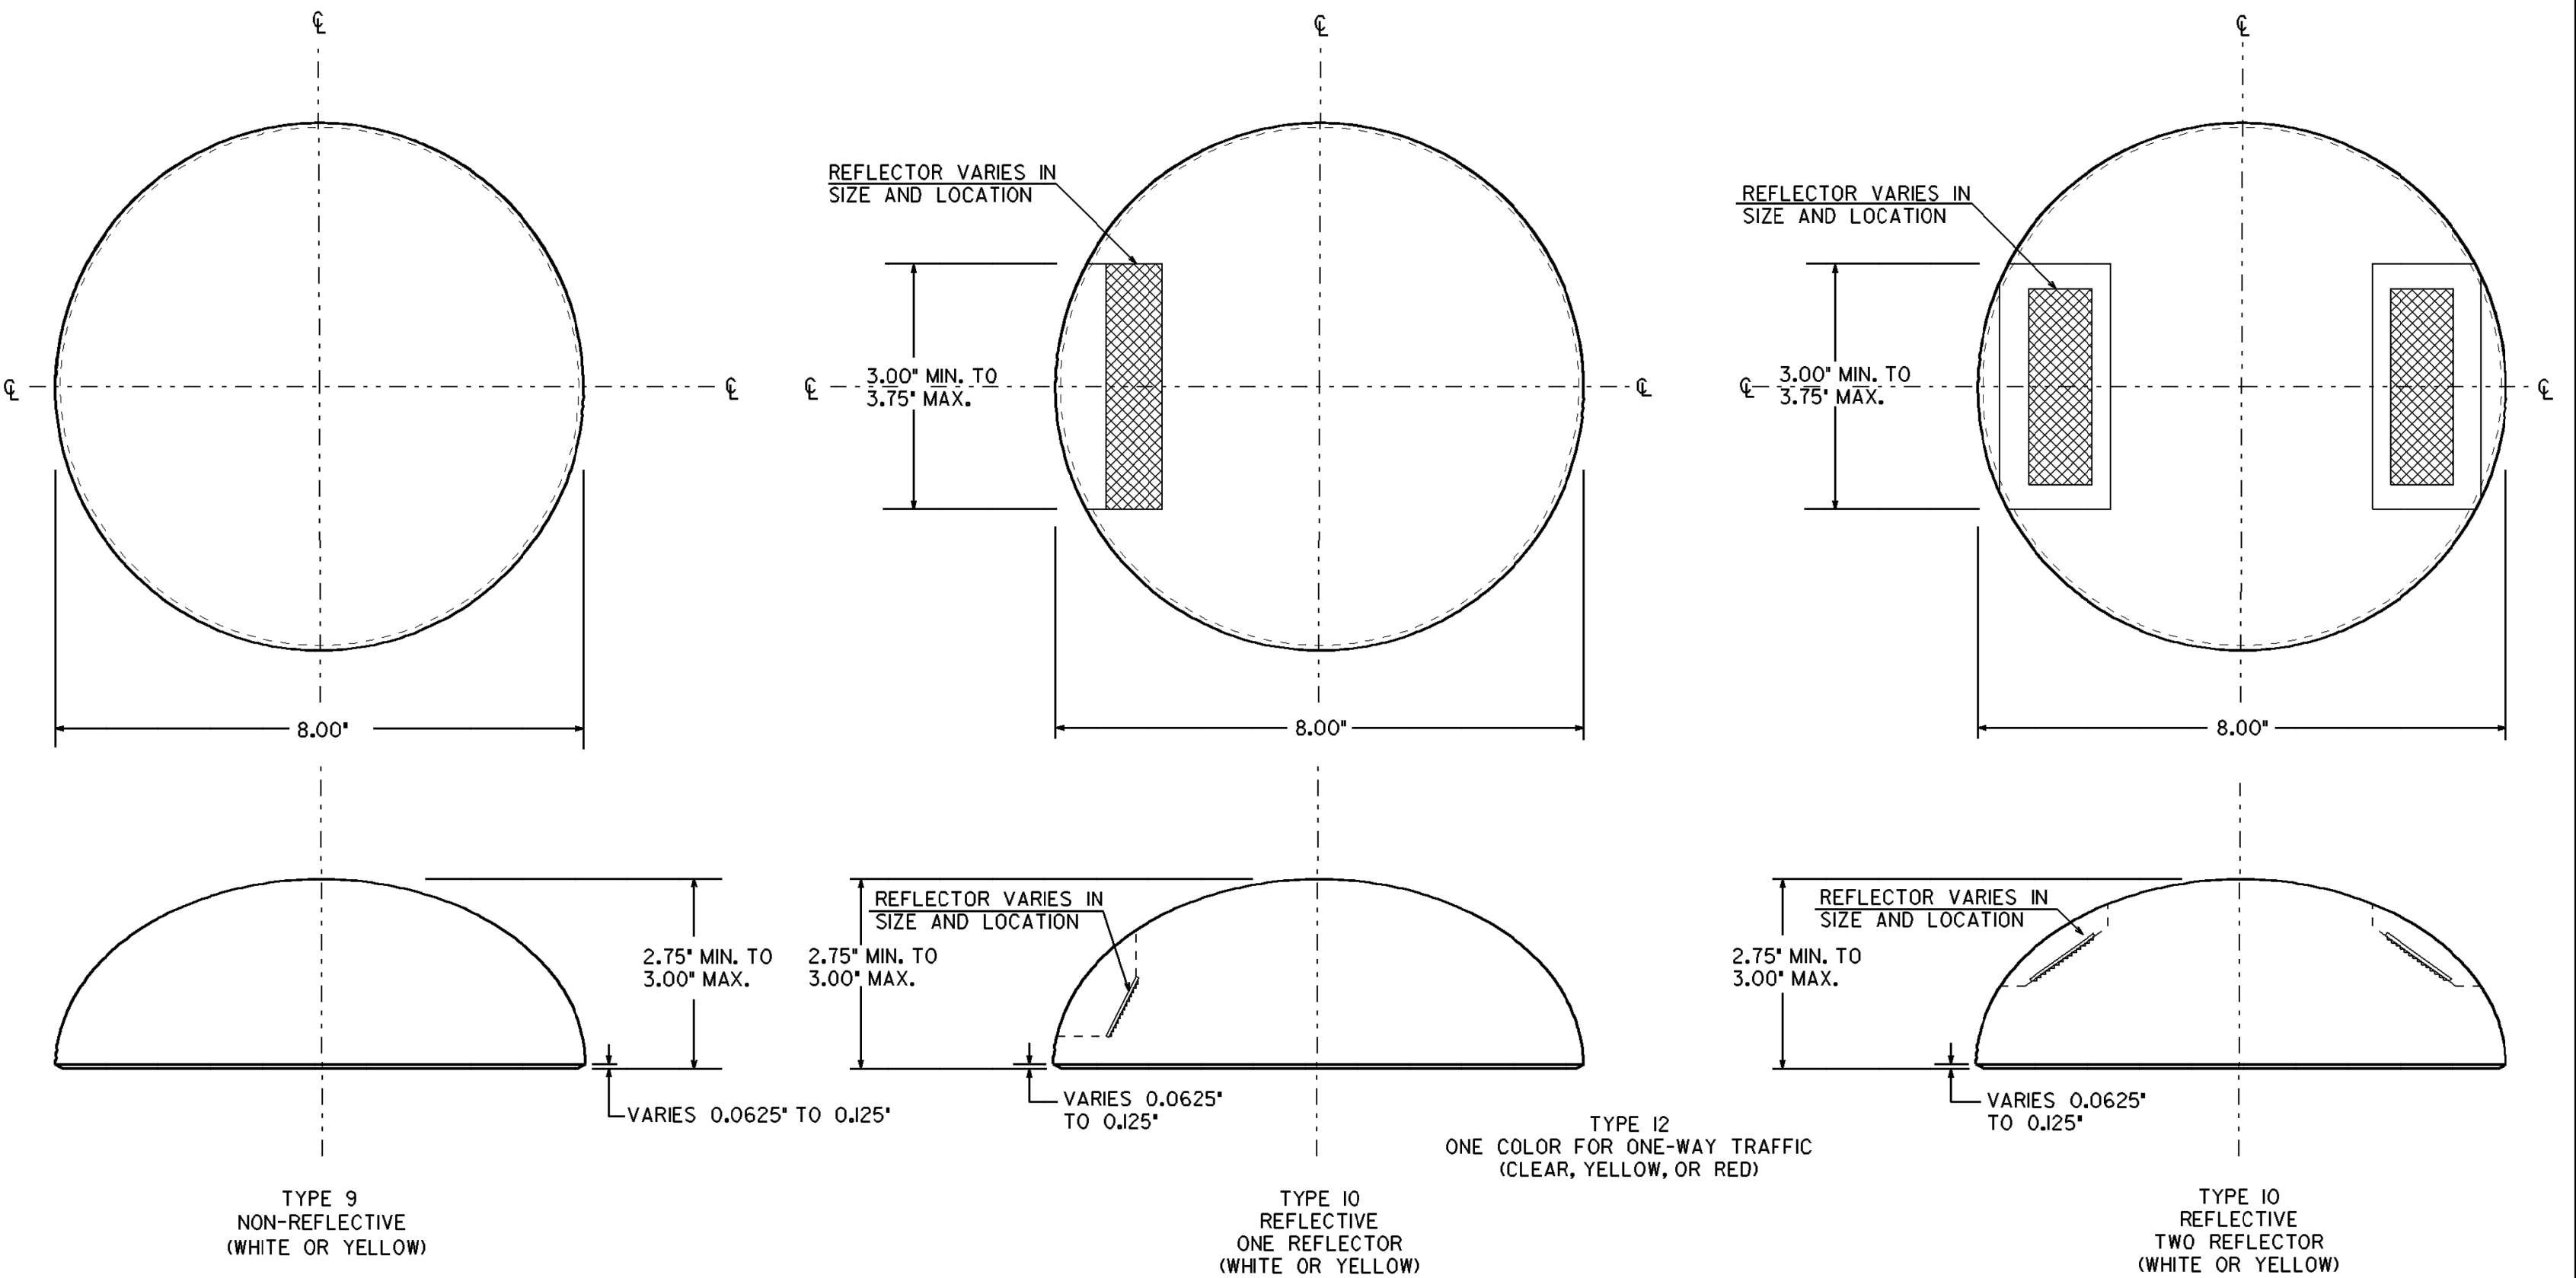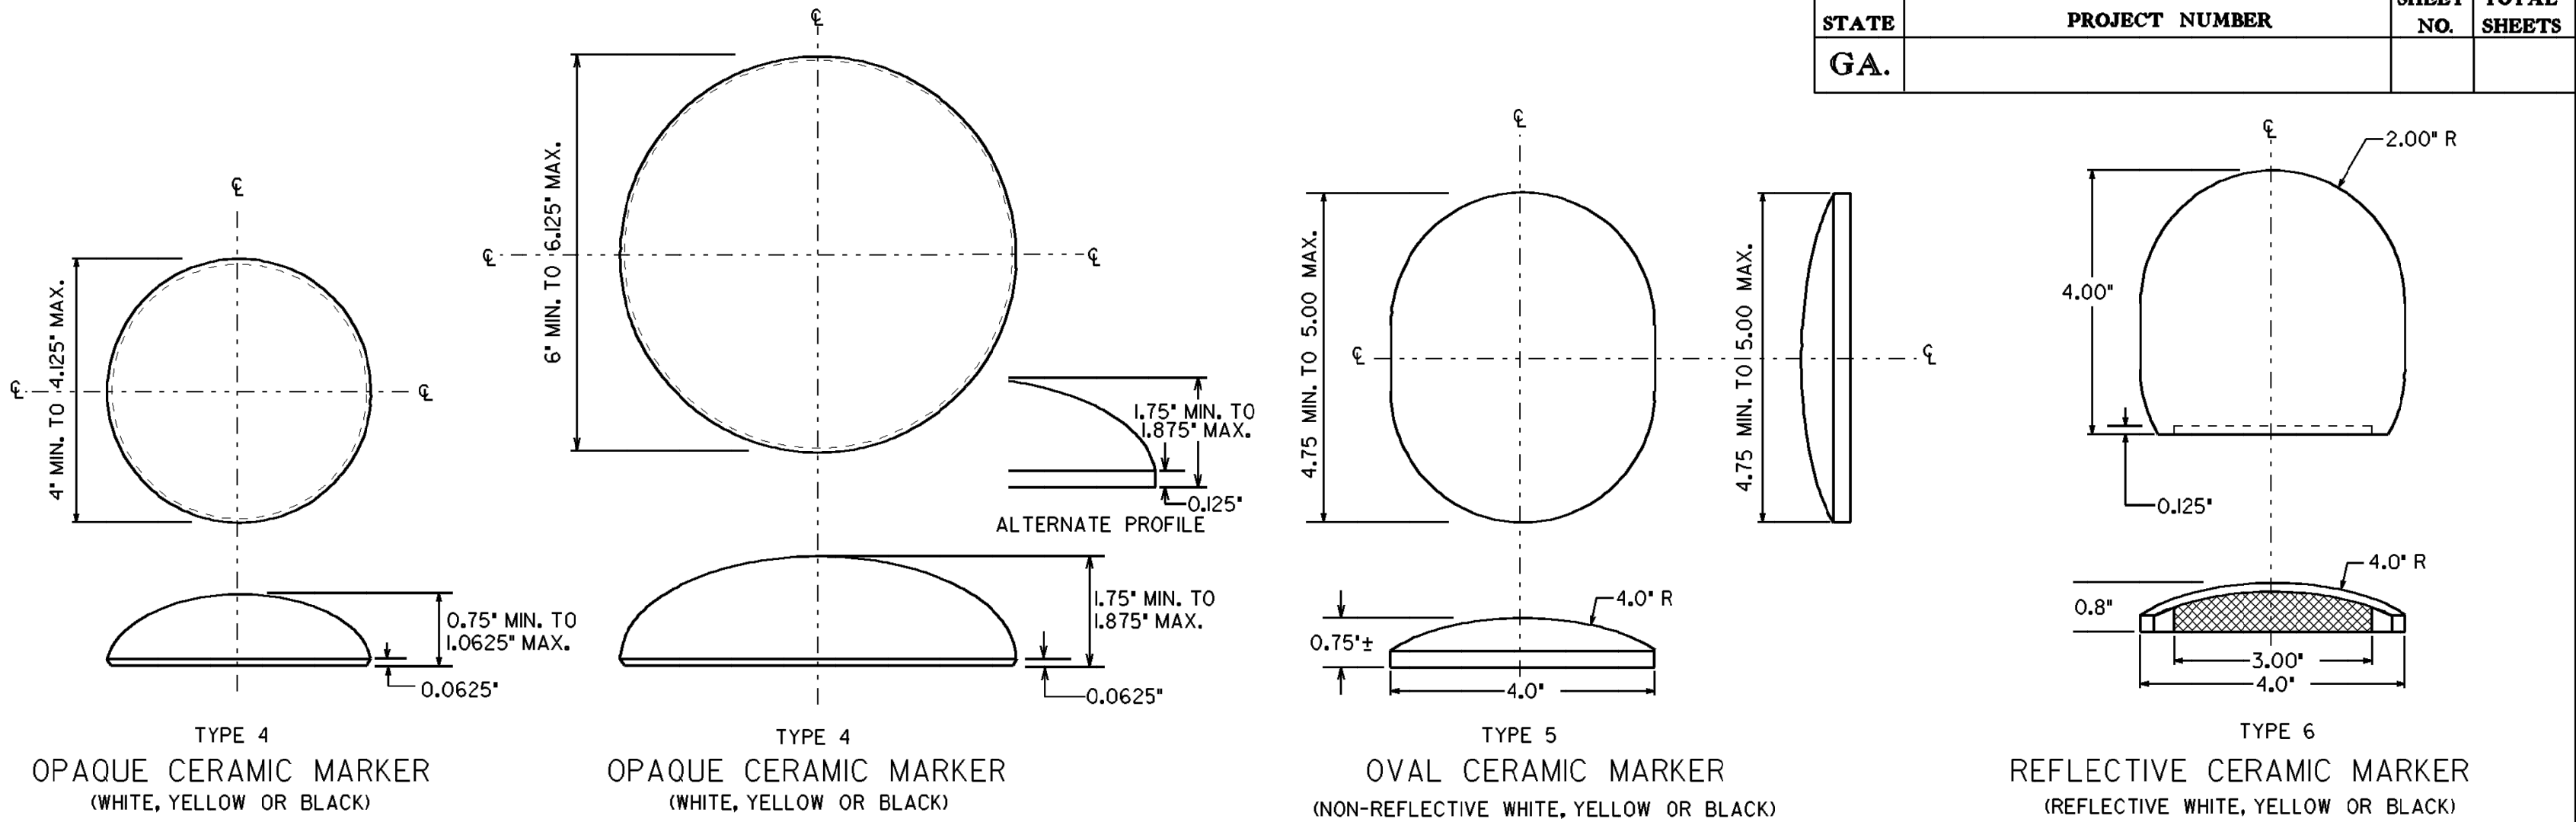

CERAMIC CHANNEL MARKER

GENERAL NOTES:

- SPECIFICATIONS: GEORGIA STANDARD, CURRENT EDITION, AND SUPPLEMENTS THERE TO.
- THE CONTRACTOR SHALL USE RAISED PAVEMENT MAKER SOURCES AS LISTED IN OPL 76.
- COLORS FOR REFLECTIVE ELEMENTS SHALL BE EITHER CLEAR, YELLOW, OR RED AS SPECIFIED.
- THE SHELL OF THE REFLECTIVE MARKERS SHALL BE OF ONE COLOR OR OF A COMBINATION OF TWO COLORS, WHICH SHALL BE THE SAME AS THE REFLECTIVE ELEMENT.
- THE SURFACE OF OPAQUE CERAMIC MARKERS SHALL BE GLAZED AND OF THE COLOR SPECIFIED IN THE PLANS WITH A WHITE, VITREOUS, CERAMIC BASE.
- COLORS FOR ALL RAISED PAVEMENT MARKERS SHALL BE AS SPECIFIED IN THE PLANS.

DATE	REVISIONS	GEORGIA DEPARTMENT OF TRANSPORTATION OFFICE OF TRAFFIC SAFETY & DESIGN DETAILS OF RAISED PAVEMENT MARKERS NO SCALE JANUARY 2000
9-22-11	REV. DIMENSIONS, ADDED NOTES TO MARKERS AND REV. GEN. NOTES.	

T-15C

PC807B