2024 LIBERTY COUNTY
ROADWAY STRIPING CONTRACT
LIBERTY COUNTY, GEORGIA

OWNER
LIBERTY COUNTY
112 NORTH MAIN STREET
HINESVILLE, GEORGIA 31313
912-368-5664

24-HOUR CONTACT
TRENT LONG, PE
912-368-5664
TRLONG@TRLONGENG.COM

ENGINEER
T. R. LONG ENGINEERING, P.C.
114 NORTH COMMERCE STREET
HINESVILLE, GEORGIA 31313
(912) 368-5664

Sheet List Table	
Sheet Number	Sheet Title
C1.1	TITLE SHEET
C1.2	MAP KEY
C1.3	MAP KEY
C1.4	MAP KEY
C3.1	MOBLEY ROAD
C3.2	MOBLEY ROAD
C3.3	MOBLEY ROAD – MITCHELL ROAD
C3.4	LIVE OAK CHURCH ROAD
C3.5	LIVE OAK CHURCH ROAD
C3.6	CURTIS ROAD
C3.7	CURTIS ROAD
C3.8	CURTIS ROAD – TAYLOR WELLS LANE
C3.9	JV ROAD
C3.10	FREDDIE WALTHOUR SR. ROAD
C3.11	FREDDIE WALTHOUR SR. ROAD
C3.12	HOLMESTOWN LOOP ROAD
C3.13	HOLMESTOWN LOOP ROAD
C3.14	LEWIS FRASIER ROAD
C3.15	LEWIS FRASIER ROAD
C3.16	LEWIS FRASIER ROAD
C3.17	ROBERT HILL ROAD
C3.18	BACONTOWN ROAD
C3.19	BACONTOWN ROAD
C3.20	PATE ROGERS ROAD
C3.21	PATE ROGERS ROAD
C3.22	PATE ROGERS ROAD
C3.23	FREEDMAN GROVE ROAD
C3.24	FREEDMAN GROVE ROAD
C3.25	FREEDMAN GROVE ROAD
C3.26	FREEDMAN GROVE ROAD
C3.27	SEABROOK ISLAND DRIVE
C3.28	SEABROOK ISLAND DRIVE
C3.29	2ND STREET – S 4TH STREET
C3.30	ROGERS PASTURE ROAD
C3.31	HOWARD HILL ROAD – ANDERSON ROAD
C3.32	RETREAT ROAD
C3.33	RETREAT ROAD
C3.34	RETREAT ROAD
C3.35	WAYS TEMPLE ROAD
C3.36	WAYS TEMPLE ROAD
C7.1	T-11A PAVEMENT MARKING PLACEMENT
C7.2	T-15A RAISED PAVEMENT MARKERS
C7.3	T-15C RAISED PAVEMENT MARKERS
C7.4	9024A RAILROAD GRADE CROSSINGS SIGNING & MARKING

Liberty County, GA

DRAWING LEGEND

DESCRIPTION	PROPOSED	EXISTING
RIGHT OF WAY	R/W	R/W
EDGE OF PAVEMENT		
DITCH CENTERLINE		
SANITARY SEWER	8"S	
WATER LINE	10"W	10"W
FORCE MAIN	FM	FM
UNDERGROUND GAS LINE	8"G	8"G
CONTOURS	81	81
STORM DRAINAGE PIPE		
ELEVATION	FG: 78.15	X 81.90
SILT FENCE NON-SENSITIVE	Sd1-NS	
SILT FENCE SENSITIVE	Sd1-S	
INLET PROTECTION	Sd2-F	
CHECK DAM- HAY BALE	Cd-Hb	
CHECK DAM - RIP RAP	Cd-Rp	
CONSTRUCTION EXIT	Cx	
STORM OUTLET PROTECTION	St	
SILT FENCE		
MULCHING	Ds1	
TEMPORARY GRASSING	Ds2	
PERMANENT GRASSING	Ds3	
FIRE HYDRANT		
SEWER MANHOLE		
WATER VALVE		
DRAINAGE FLOW		
WATER METER		
BENCHMARK		
WELL		
GUY POLE		
IRON PIN	SET I.P.S	FOUND I.P.F
TELEPHONE PEDESTAL		TEL
POWER POLE		

THIS DRAWING IS THE PROPERTY OF T. R. LONG ENGINEERING, P.C. AND MAY NOT BE REPRODUCED, EITHER IN PART OR WHOLE, IN ANY MANNER, WITHOUT THE EXPRESS WRITTEN PERMISSION OF T. R. LONG ENGINEERING, P.C.

THE CONTRACTOR SHALL VERIFY ALL DIMENSIONS CONTAINED WITHIN THIS SET OF DOCUMENTS AND SHALL REPORT ANY DISCREPANCIES TO T. R. LONG ENGINEERING, P.C. FOR IMMEDIATE RESOLUTION.

GEORGIA811.COM DIAL 811

GSWCC# 00000002134

HINESVILLE:
114 North Commerce Street
Hinesville, Georgia 31313
(912) 368-5664

POOLER:
1000 Towne Center Blvd
Suite 304
Pooler, Georgia 31322
(912) 335-1046

TRLONG ENGINEERING, P.C.
www.trlongeng.com

2024 LIBERTY COUNTY
ROADWAY STRIPING CONTRACT
LIBERTY COUNTY, GEORGIA
LIBERTY COUNTY, GEORGIA


SHEET NAME:
TITLE SHEET

REVISIONS:
1.
2.
3.
4.
5.
6.
7.
8.
9.
10

INITIAL DATE: 07/22/2024
DRAWN BY: DRG
CHECKED BY: TRL
PROJECT #: 2024-102

SHEET NUMBER:
C1.1

Q:\ACTIVE PROJECTS\2024-102 H - 2024 LMG ROADWAY STRIPING\900-DRAWINGS\DWG\2024-102.DWG

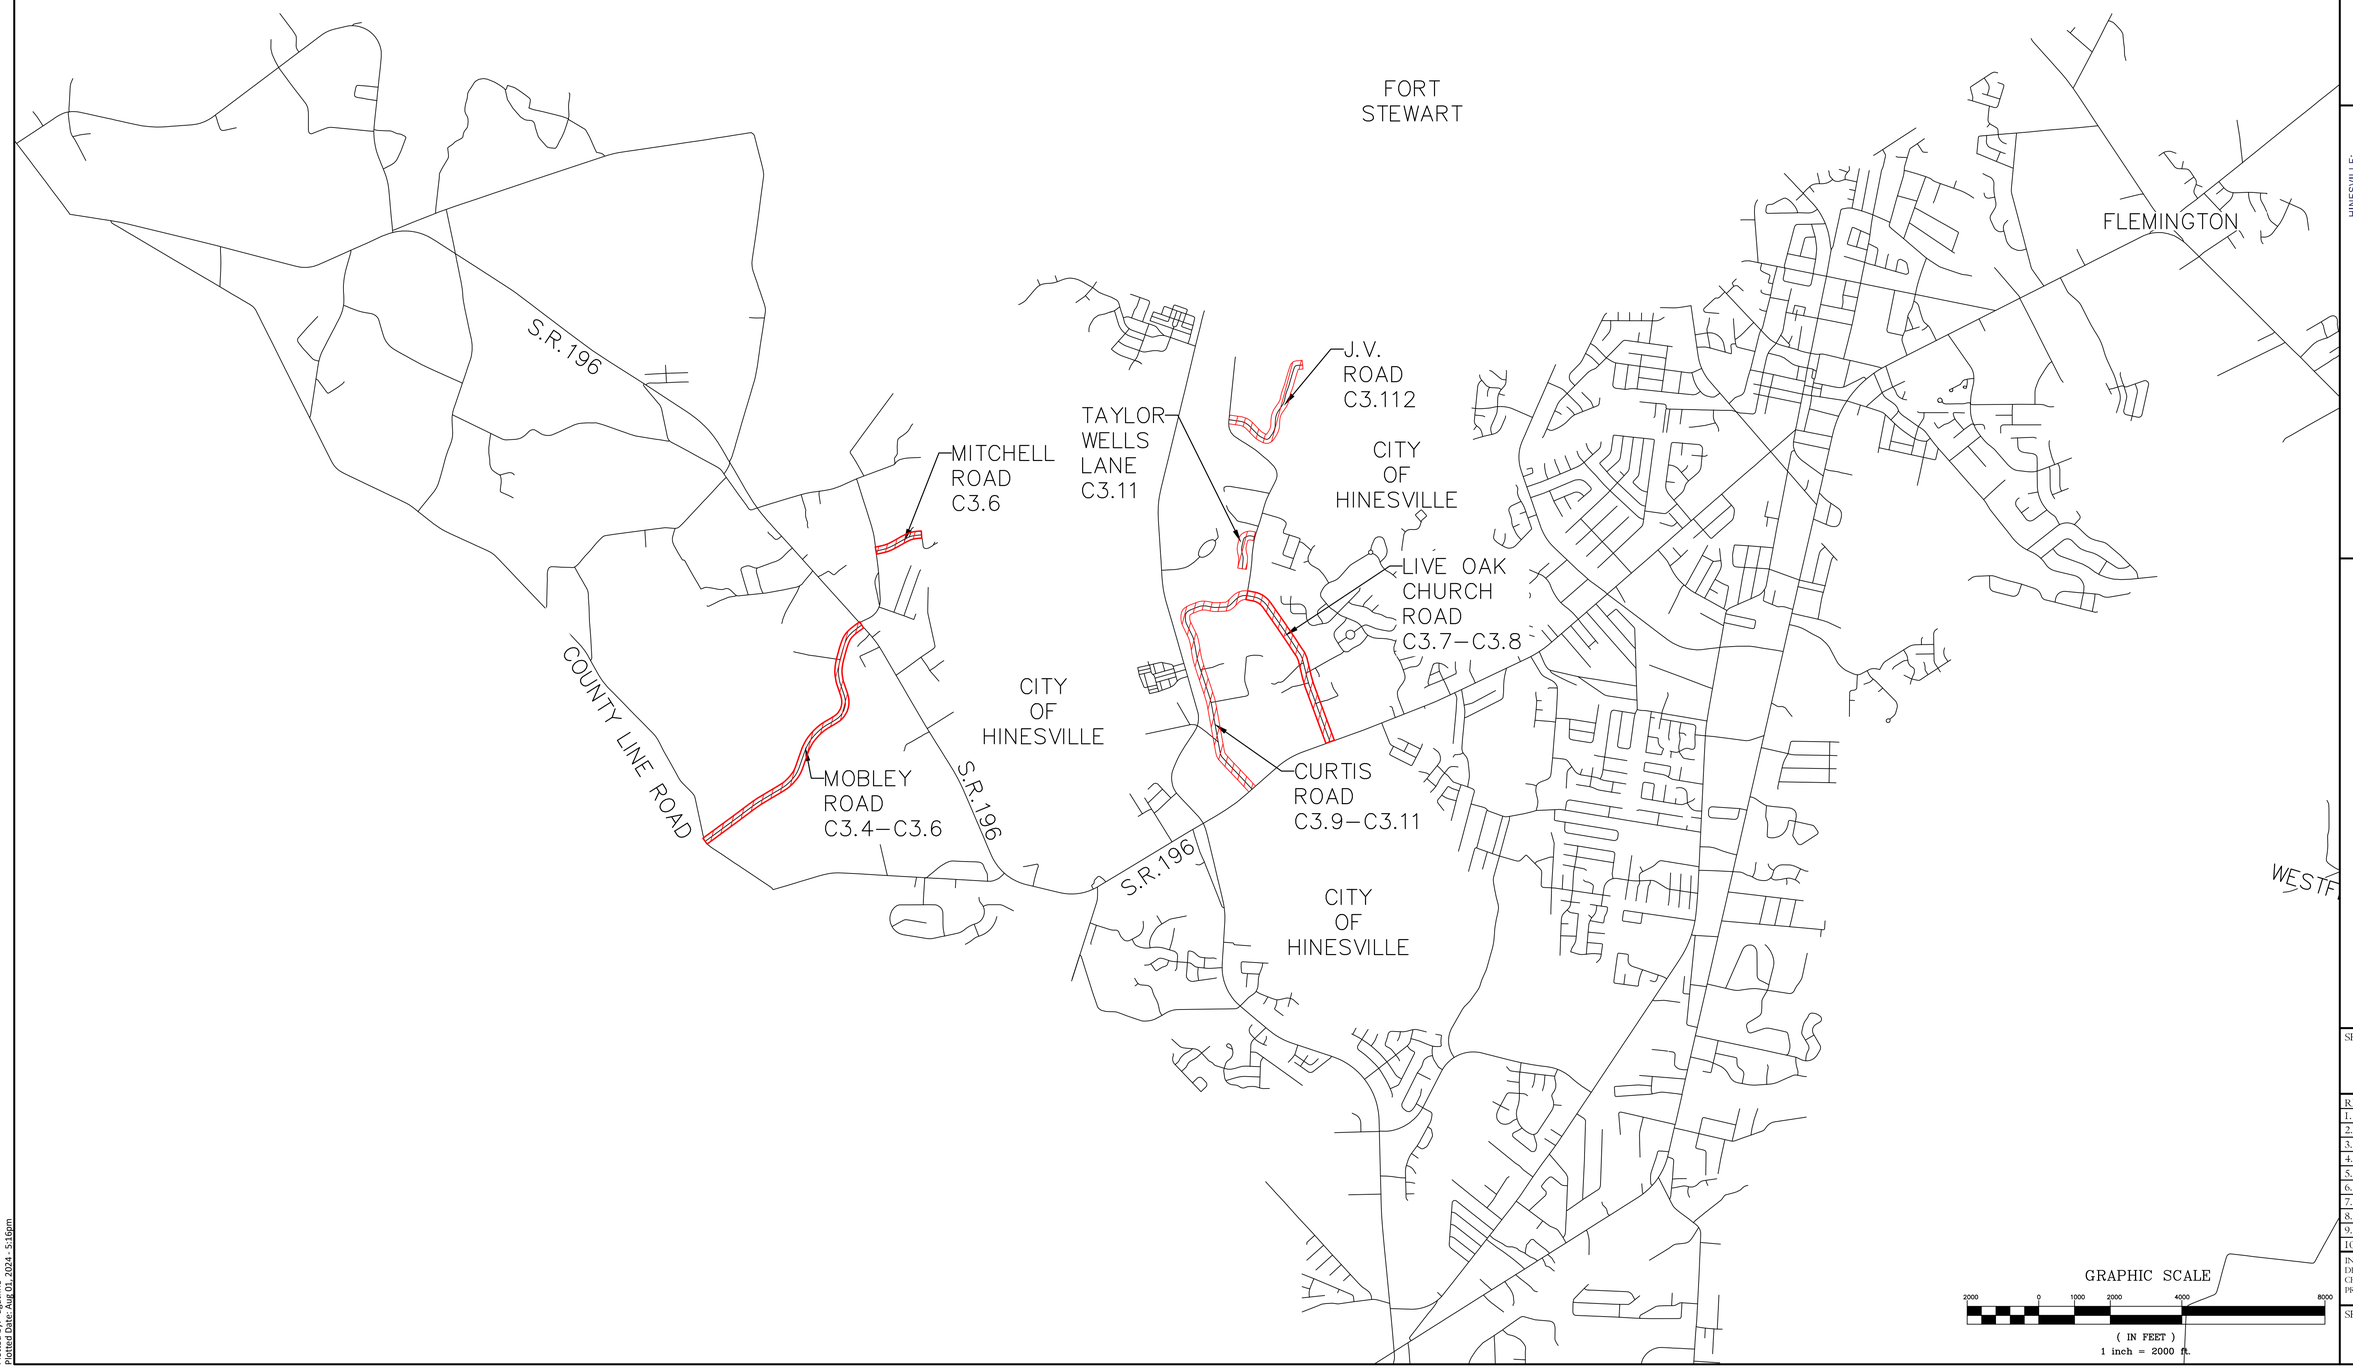

GEORGIA811.COM DIAL 811

THIS DRAWING IS THE PROPERTY OF T. R. LONG ENGINEERING, P.C. AND MAY NOT BE REPRODUCED , EITHER IN PART OR WHOLLY, IN ANY MANNER, WITHOUT THE EXPRESS WRITTEN PERMISSION OF T. R. LONG ENGINEERING, P.C.

THE CONTRACTOR SHALL VERIFY ALL DIMENSIONS CONTAINED WITHIN THIS SET OF DOCUMENTS AND SHALL REPORT ANY DISCREPANCIES TO T. R. LONG ENGINEERING, P.C. FOR IMMEDIATE RESOLUTION.

GSWCC# 00000002134

HINESVILLE:
114 North Commerce Street
Hinesville, Georgia 31313
(912) 368-5664

POOLER:
1000 Towne Center Blvd
Suite 304
Pooler, Georgia 31322
(912) 335-1046

TRLONG ENGINEERING, P.C.
www.trlongeng.com

2024 LIBERTY COUNTY ROADWAY STRIPING CONTRACT
LIBERTY COUNTY, GEORGIA

TAX PARCEL NUMBER: CITY, COUNTY, STATE


SHEET NAME:
MAP KEY

REVISIONS:
1.
2.
3.
4.
5.
6.
7.
8.
9.
10

INITIAL DATE: 07/22/2024
DRAWN BY: DRG
CHECKED BY: TRL
PROJECT #: 2024-102

SHEET NUMBER:
C1.2

Drawing File: G:\ACTIVE PROJECTS\2024-102 H - 2024 LMIG Roadway Striping\900-DRAWINGS\DWG\2024-102 Index Sheets.dwg
Plotted By: Rushing, Dustin
Plotted Date: Aug 01, 2024 - 5:16pm

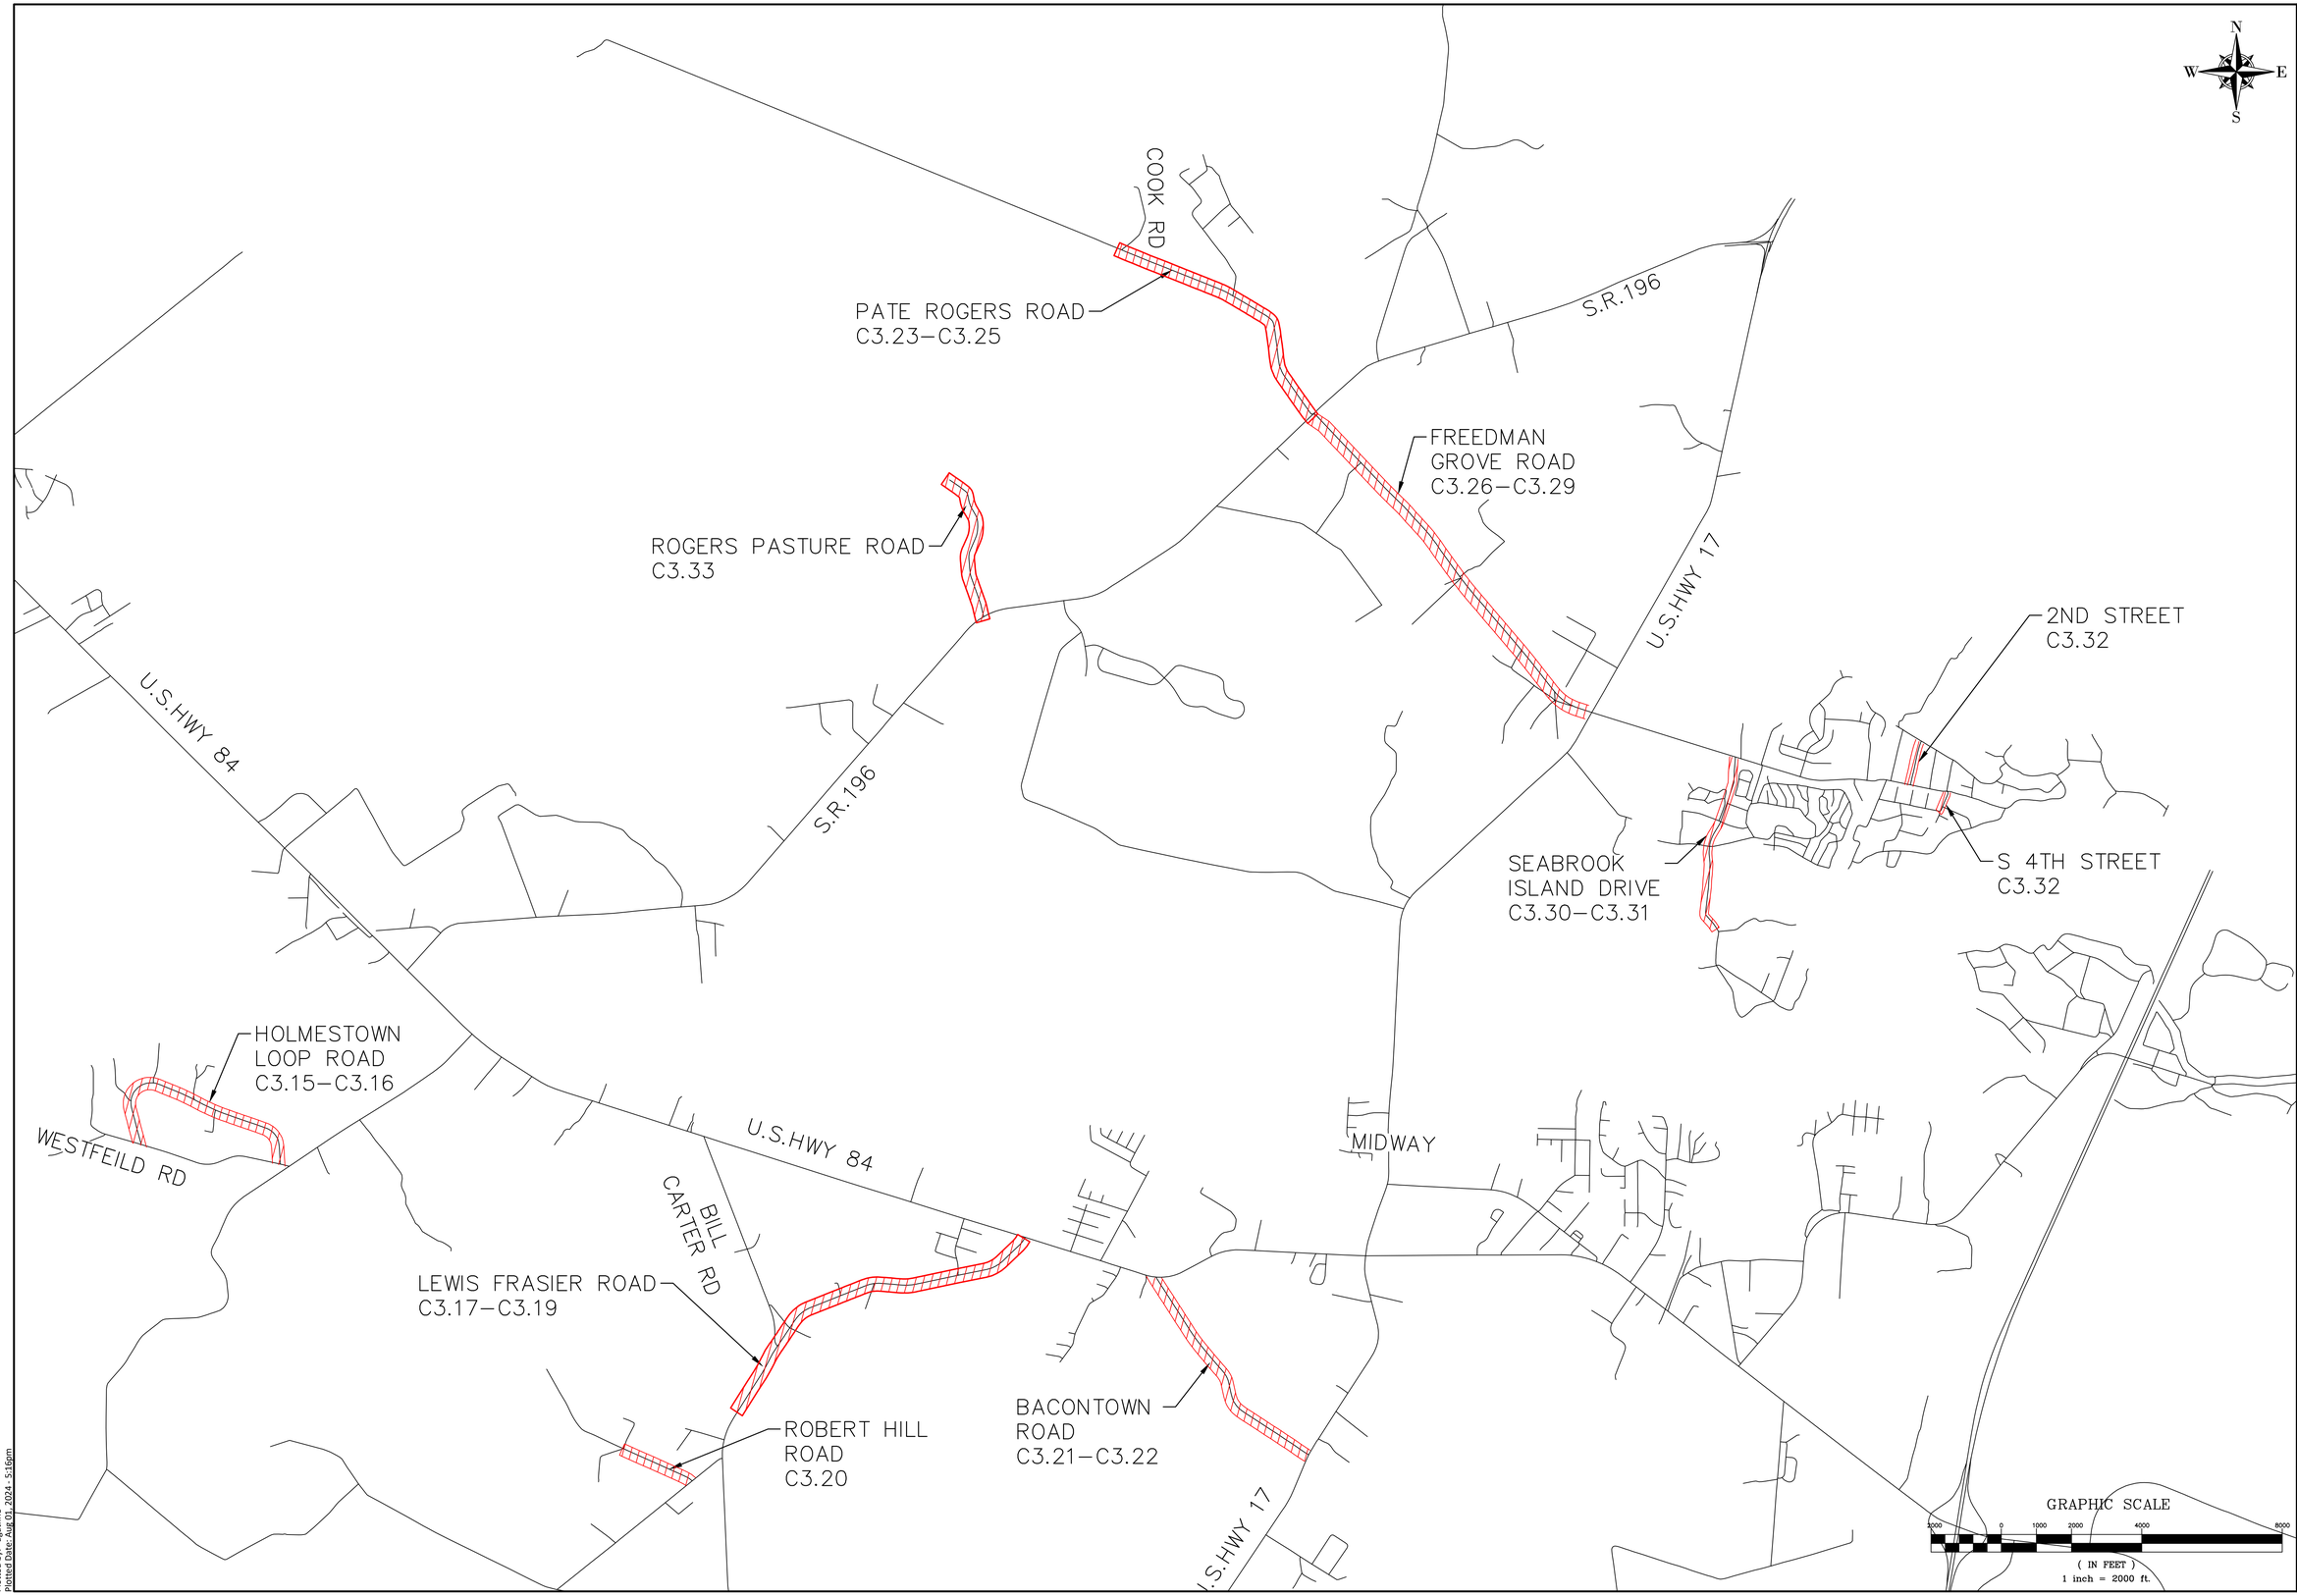

GEORGIA811.COM DIAL 811

THIS DRAWING IS THE PROPERTY OF T. R. LONG ENGINEERING, P.C. AND MAY NOT BE REPRODUCED , EITHER IN PART OR WHOLLY, IN ANY MANNER, WITHOUT THE EXPRESS WRITTEN PERMISSION OF T. R. LONG ENGINEERING, P.C.

THE CONTRACTOR SHALL VERIFY ALL DIMENSIONS CONTAINED WITHIN THIS SET OF DOCUMENTS AND SHALL REPORT ANY DISCREPANCIES TO T. R. LONG ENGINEERING, P.C. FOR IMMEDIATE RESOLUTION.

GSWCC# 0000002134

HINESVILLE:
114 North Commerce Street
Hinesville, Georgia 31313
(912) 368-5664

POOLER:
1000 Towne Center Blvd
Suite 304
Pooler, Georgia 31322
(912) 335-1046

TRLONG ENGINEERING, P.C.
www.trlongeng.com

2024 LIBERTY COUNTY ROADWAY STRIPING CONTRACT
LIBERTY COUNTY, GEORGIA

TAX PARCEL NUMBER: CITY, COUNTY, STATE


SHEET NAME:
MAP KEY

REVISIONS:
1.
2.
3.
4.
5.
6.
7.
8.
9.
10

INITIAL DATE: 07/22/2024
DRAWN BY: DRG
CHECKED BY: TRL
PROJECT #: 2024-102

SHEET NUMBER:
C1.3

Drawing File: G:\ACTIVE PROJECTS\2024-102 H - 2024 LMIG Roadway Striping\900-DRAWINGS\DWG\2024-102 Index Sheets.dwg
Printed By: dgriffin
Plotted Date: Aug 01, 2024 - 5:16pm

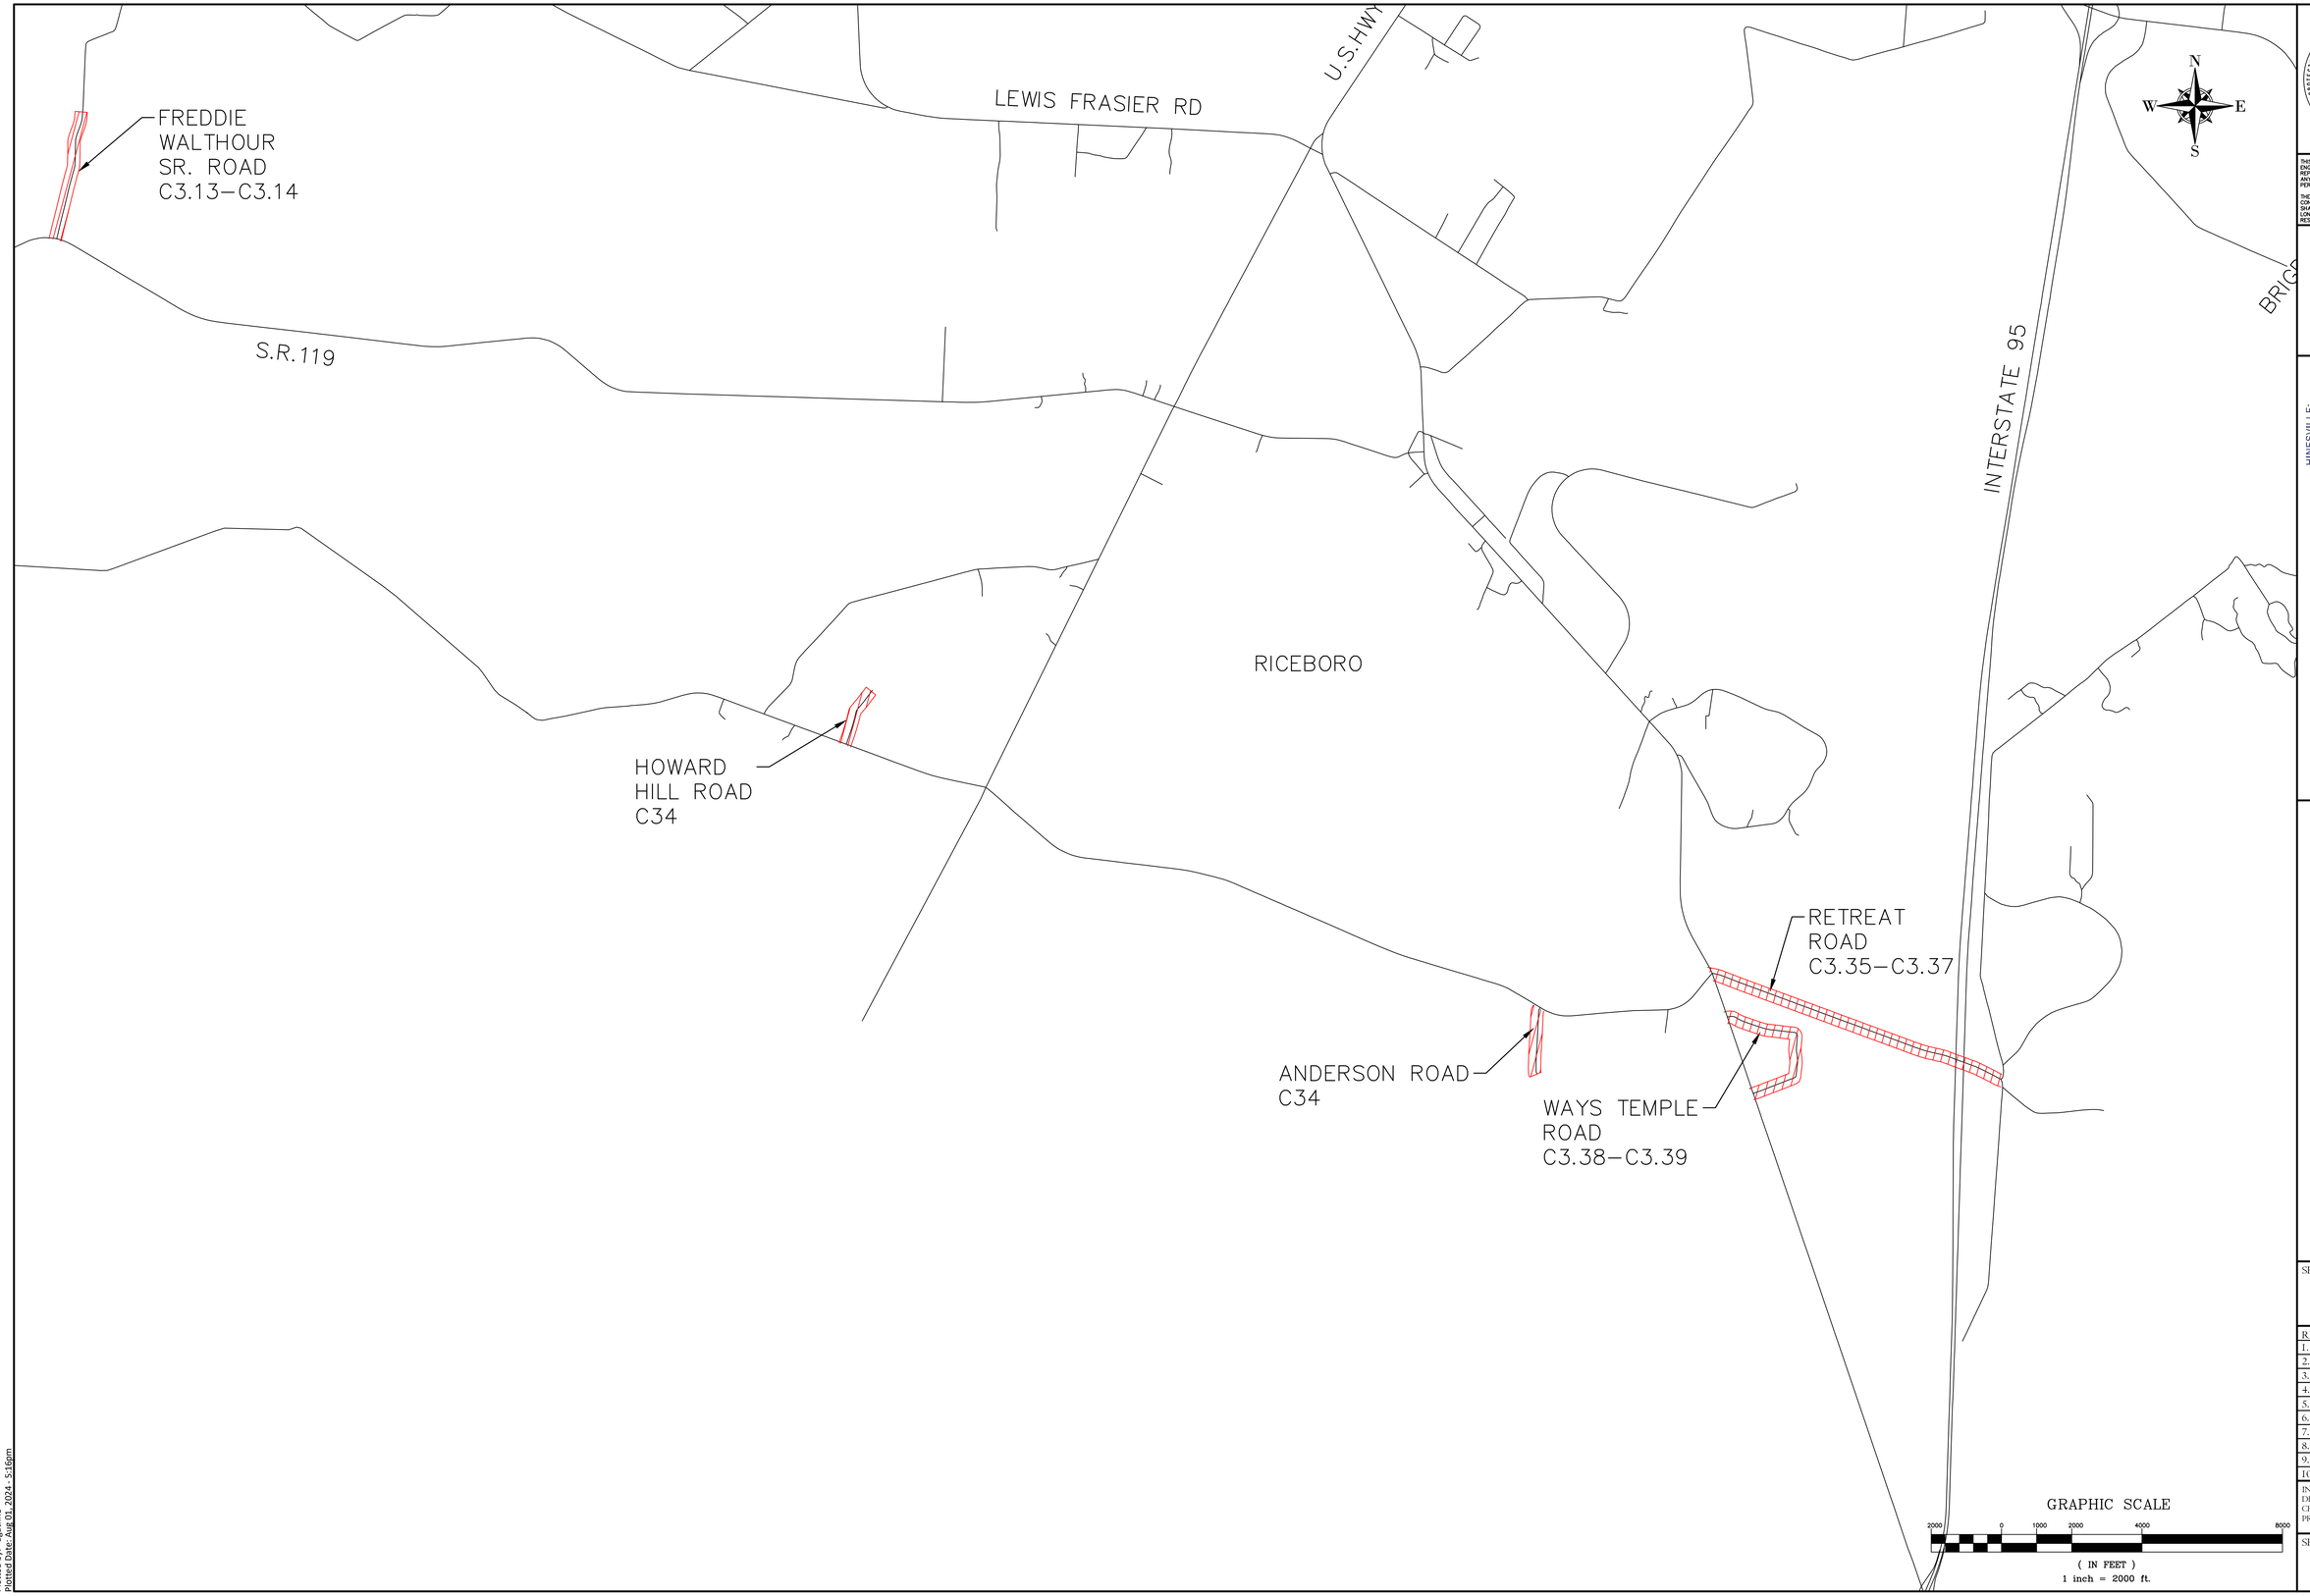

GEORGIA811.COM DIAL 811

THIS DRAWING IS THE PROPERTY OF T. R. LONG ENGINEERING, P.C. AND MAY NOT BE REPRODUCED , EITHER IN PART OR WHOLLY, IN ANY MANNER, WITHOUT THE EXPRESS WRITTEN PERMISSION OF T. R. LONG ENGINEERING, P.C.

THE CONTRACTOR SHALL VERIFY ALL DIMENSIONS CONTAINED WITHIN THIS SET OF DOCUMENTS AND SHALL REPORT ANY DISCREPANCIES TO T. R. LONG ENGINEERING, P.C. FOR IMMEDIATE RESOLUTION.

GSWCC# 0000002134

HINESVILLE:
114 North Commerce Street
Hinesville, Georgia 31313
(912) 368-5664

POOLER:
1000 Towne Center Blvd
Suite 304
Pooler, Georgia 31322
(912) 335-1046

TRLONG ENGINEERING, P.C.
www.trlongeng.com

2024 LIBERTY COUNTY ROADWAY STRIPING CONTRACT
LIBERTY COUNTY, GEORGIA

TAX PARCEL NUMBER: CITY, COUNTY, STATE


SHEET NAME:
MAP KEY

REVISIONS:
1.
2.
3.
4.
5.
6.
7.
8.
9.
10

INITIAL DATE: 07/22/2024
DRAWN BY: DRG
CHECKED BY: TRL
PROJECT #: 2024-102

SHEET NUMBER:
C1.4

Drawing File: G:\ACTIVE PROJECTS\2024-102 H - 2024 LMIG Roadway Striping\000-DRAWINGS\DWG\2024-102 Index Sheets.dwg
Plotted By: Dillon Rice
Plotted Date: Aug 01, 2024 - 5:16pm

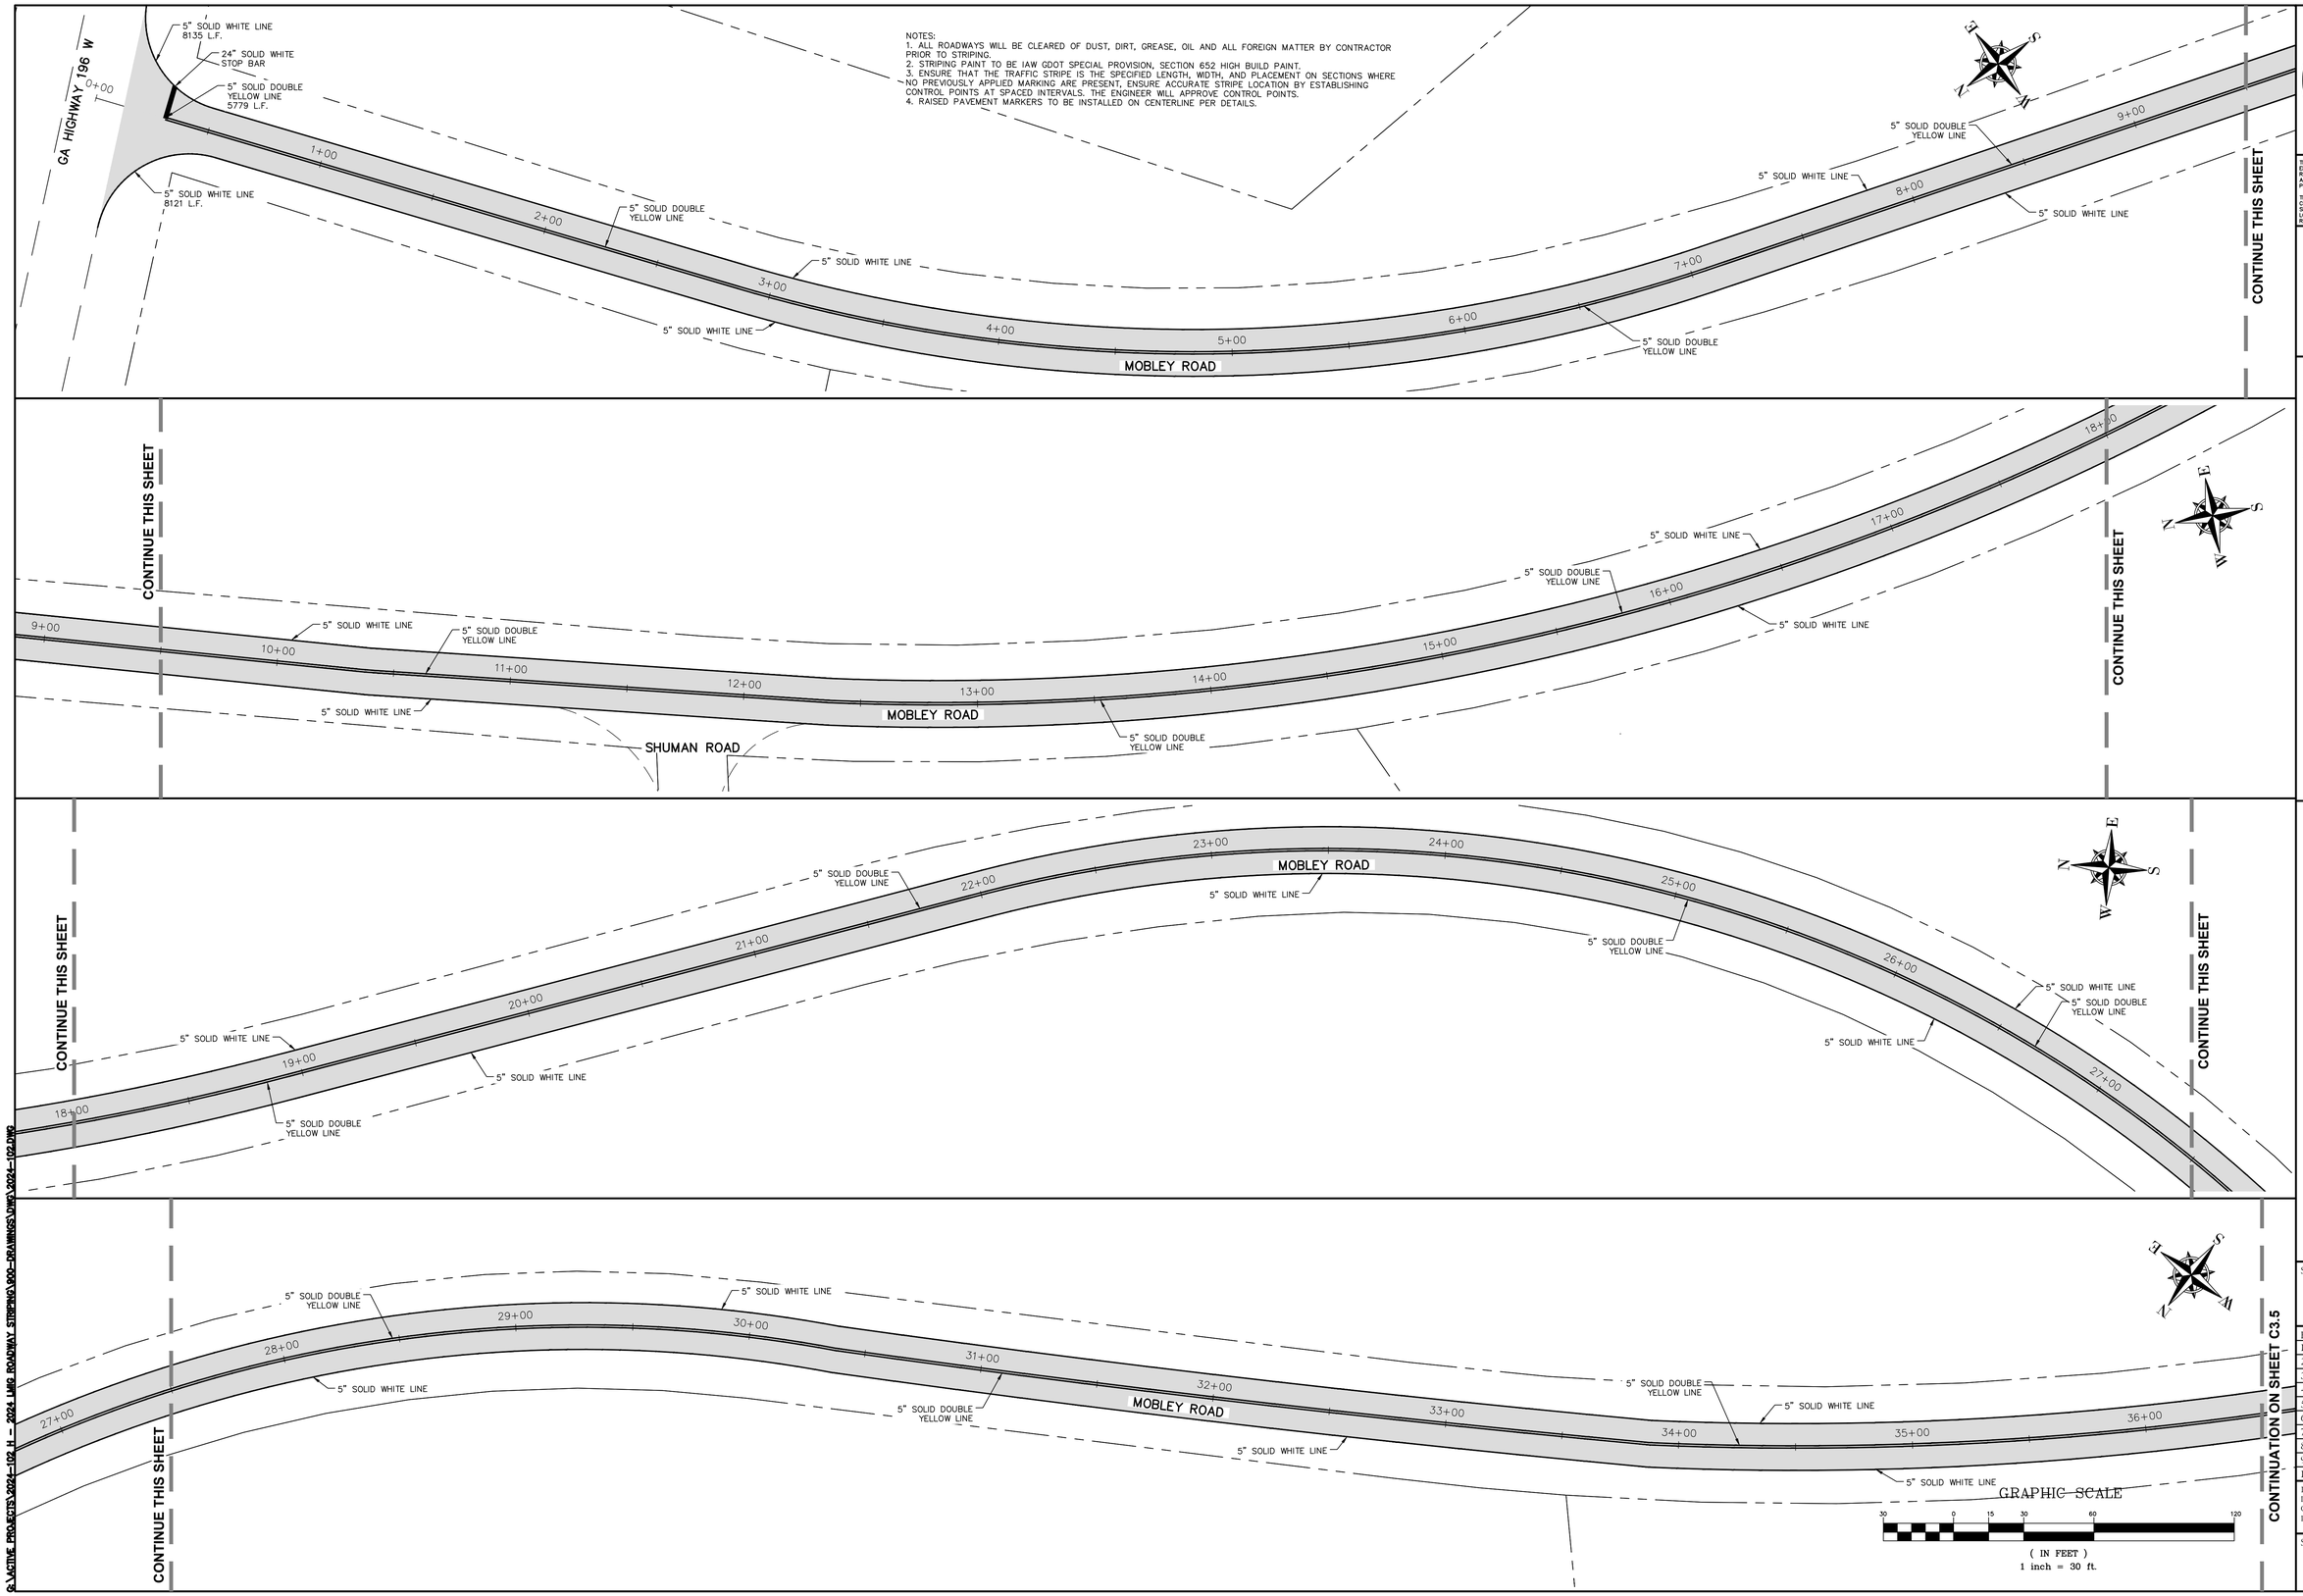

NOTES:
1. ALL ROADWAYS WILL BE CLEARED OF DUST, DIRT, GREASE, OIL AND ALL FOREIGN MATTER BY CONTRACTOR PRIOR TO STRIPING.
2. STRIPING PAINT TO BE IAW GDOT SPECIAL PROVISION, SECTION 652 HIGH BUILD PAINT.
3. ENSURE THAT THE TRAFFIC STRIPE IS THE SPECIFIED LENGTH, WIDTH, AND PLACEMENT ON SECTIONS WHERE NO PREVIOUSLY APPLIED MARKING ARE PRESENT, ENSURE ACCURATE STRIPE LOCATION BY ESTABLISHING CONTROL POINTS AT SPACED INTERVALS. THE ENGINEER WILL APPROVE CONTROL POINTS.
4. RAISED PAVEMENT MARKERS TO BE INSTALLED ON CENTERLINE PER DETAILS.

GRAPHIC SCALE

30 0 15 30 60 120

(IN FEET)
1 inch = 30 ft.

GEORGIA811.COM DIAL 811

THIS DRAWING IS THE PROPERTY OF T. R. LONG ENGINEERING, P.C. AND MAY NOT BE REPRODUCED , EITHER IN PART OR WHOLLY, IN ANY MANNER WITHOUT THE EXPRESS WRITTEN PERMISSION OF T. R. LONG ENGINEERING, P.C.

THE CONTRACTOR SHALL VERIFY ALL DIMENSIONS CONTAINED WITHIN THIS SET OF DOCUMENTS AND SHALL REPORT ANY DISCREPANCIES TO T. R. LONG ENGINEERING, P.C. FOR IMMEDIATE RESOLUTION.

GSWCC# 0000002134

HINESVILLE:
114 North Commerce Street
Hinesville, Georgia 31313
(912) 368-5664

POOLER:
1000 Towne Center Blvd
Suite 304
Pooler, Georgia 31322
(912) 335-1046

TRLONG ENGINEERING, P.C.
www.trlongeng.com

2024 LIBERTY COUNTY ROADWAY STRIPING CONTRACT
LIBERTY COUNTY, GEORGIA

LIBERTY COUNTY, GEORGIA

SHEET NAME:
MOBLEY ROAD

REVISIONS:
1.
2.
3.
4.
5.
6.
7.
8.
9.
10

INITIAL DATE: 07/22/2024
DRAWN BY: DRG
CHECKED BY: TRL
PROJECT #: 2024-102

SHEET NUMBER:
C3.1

G:\ACTIVE PROJECTS\2024-102_H - 2024 LMG ROADWAY STRIPING\000-DRAWINGS\DWG\2024-102.DWG

NOTES:
1. ALL ROADWAYS WILL BE CLEARED OF DUST, DIRT, GREASE, OIL AND ALL FOREIGN MATTER BY CONTRACTOR PRIOR TO STRIPING.
2. STRIPING PAINT TO BE IAW GDOT SPECIAL PROVISION, SECTION 652 HIGH BUILD PAINT.
3. ENSURE THAT THE TRAFFIC STRIPE IS THE SPECIFIED LENGTH, WIDTH, AND PLACEMENT ON SECTIONS WHERE NO PREVIOUSLY APPLIED MARKING ARE PRESENT, ENSURE ACCURATE STRIPE LOCATION BY ESTABLISHING CONTROL POINTS AT SPACED INTERVALS. THE ENGINEER WILL APPROVE CONTROL POINTS.
4. RAISED PAVEMENT MARKERS TO BE INSTALLED ON CENTERLINE PER DETAILS.

CONTINUATION ON SHEET C3.4

MOBLEY ROAD

36+00 37+00 38+00 39+00 40+00 41+00 42+00 43+00 44+00 45+00

5" SOLID DOUBLE YELLOW LINE
5" SOLID WHITE LINE

CONTINUE THIS SHEET

CONTINUE THIS SHEET

MOBLEY ROAD

45+00 46+00 47+00 48+00 49+00 50+00 51+00 52+00 53+00 54+00

5" SOLID DOUBLE YELLOW LINE
5" SOLID WHITE LINE

CONTINUE THIS SHEET

CONTINUE THIS SHEET

MOBLEY ROAD

54+00 55+00 56+00 57+00 58+00 59+00 60+00 61+00 62+00 63+00

5" SOLID DOUBLE YELLOW LINE
5" SOLID WHITE LINE
5" SOLID YELLOW LINE 1470 L.F.
10.00'
30.00'
5" SKIP YELLOW LINE 1470 L.F.
5" SOLID YELLOW LINE

CONTINUE THIS SHEET

CONTINUATION ON SHEET C3.5

MOBLEY ROAD

63+00 64+00 65+00 66+00 67+00 68+00 69+00 70+00 71+00 72+

5" SOLID WHITE LINE
5" SOLID YELLOW LINE
5" SKIP YELLOW LINE

GRAPHIC SCALE
30 0 15 30 60 120
(IN FEET)
1 inch = 30 ft.

THIS DRAWING IS THE PROPERTY OF T. R. LONG ENGINEERING, P.C. AND MAY NOT BE REPRODUCED, EITHER IN PART OR WHOLLY, IN ANY MANNER, WITHOUT THE EXPRESS WRITTEN PERMISSION OF T. R. LONG ENGINEERING, P.C.

THE CONTRACTOR SHALL VERIFY ALL DIMENSIONS CONTAINED WITHIN THIS SET OF DOCUMENTS AND SHALL REPORT ANY DISCREPANCIES TO T. R. LONG ENGINEERING, P.C. FOR IMMEDIATE RESOLUTION.

GEORGIA811.COM DIAL 811

GSWCC# 0000002134

HINESVILLE:
114 North Commerce Street
Hinesville, Georgia 31313
(912) 368-5664

POOLER:
1000 Towne Center Blvd
Suite 304
Pooler, Georgia 31322
(912) 335-1046

TRLONG ENGINEERING, P.C.
www.trlongeng.com

2024 LIBERTY COUNTY ROADWAY STRIPING CONTRACT
LIBERTY COUNTY, GEORGIA

LIBERTY COUNTY, GEORGIA


SHEET NAME:
MOBLEY ROAD

REVISIONS:
1.
2.
3.
4.
5.
6.
7.
8.
9.
10

INITIAL DATE: 07/22/2024
DRAWN BY: DRG
CHECKED BY: TRL
PROJECT #: 2024-102

SHEET NUMBER:
C3.2

G:\ACTIVE PROJECTS\2024-102 H - 2024 LMG ROADWAY STRIPING\900-DRAWINGS\DWG\2024-102.DWG

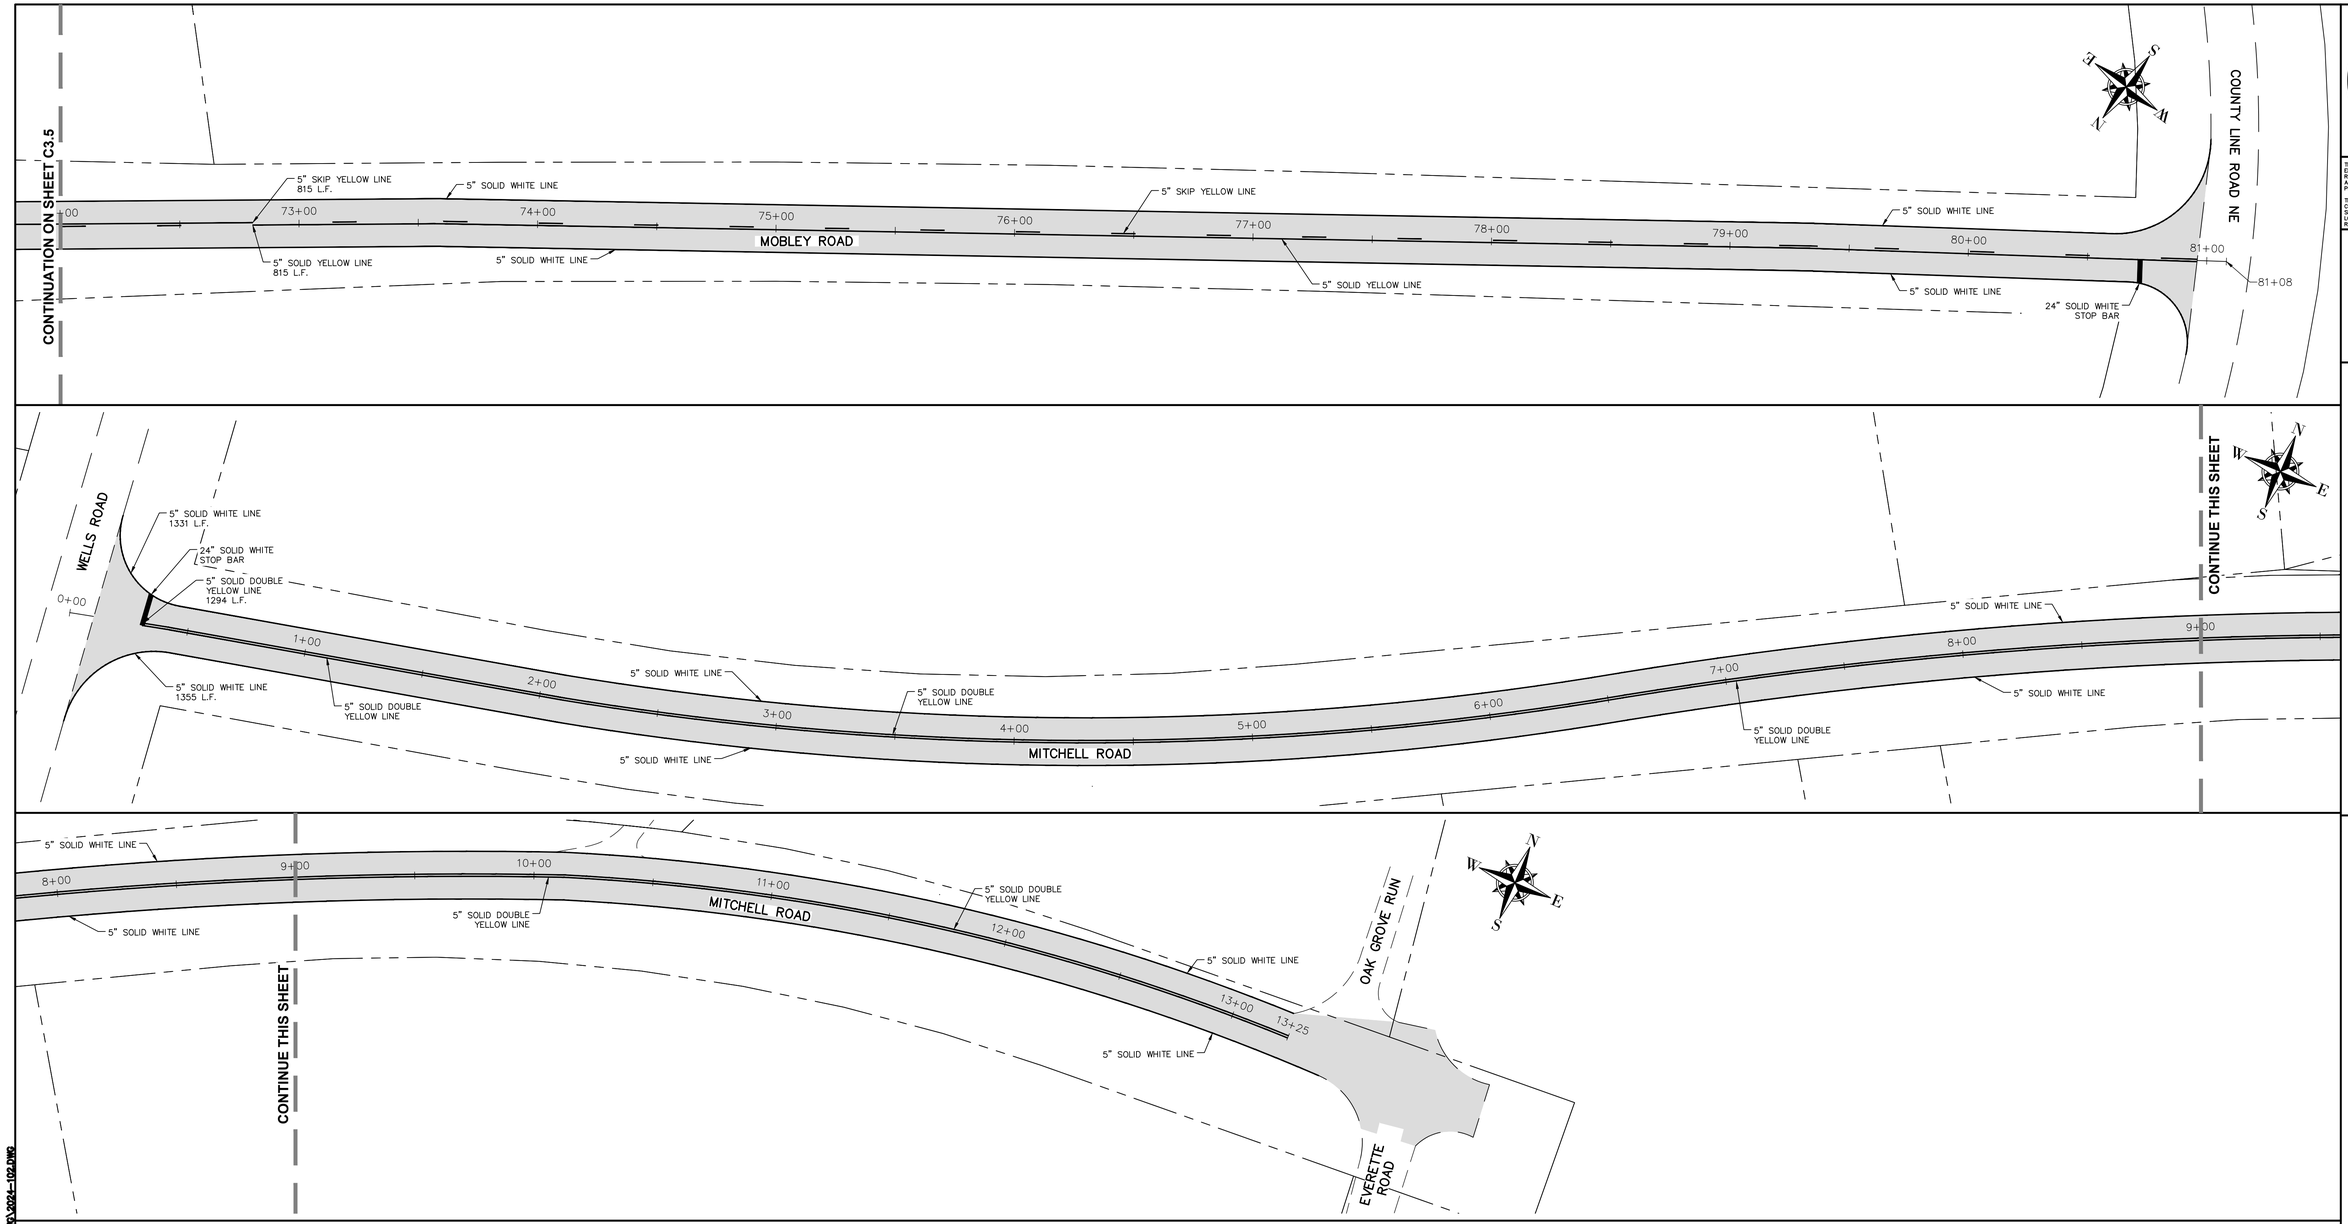

GRAPHIC SCALE

30 0 15 30 60 120

(IN FEET)
1 inch = 30 ft.

GEORGIA811.COM DIAL 811

THIS DRAWING IS THE PROPERTY OF T. R. LONG ENGINEERING, P.C., AND MAY NOT BE REPRODUCED, EITHER IN PART OR WHOLE, IN ANY MANNER WITHOUT THE EXPRESS WRITTEN PERMISSION OF T. R. LONG ENGINEERING, P.C.

THE CONTRACTOR SHALL VERIFY ALL DIMENSIONS CONTAINED WITHIN THIS SET OF DOCUMENTS AND SHALL REPORT ANY DISCREPANCIES TO T. R. LONG ENGINEERING, P.C. FOR IMMEDIATE RESOLUTION.

GSWCC# 00000021345

HINESVILLE:
114 North Commerce Street
Hinesville, Georgia 31313
(912) 368-5664

POOLER:
1000 Towne Center Blvd
Suite 304
Pooler, Georgia 31322
(912) 335-1046

TRLONG ENGINEERING, P.C.
www.trlongeng.com

2024 LIBERTY COUNTY ROADWAY STRIPING CONTRACT
LIBERTY COUNTY, GEORGIA

LIBERTY COUNTY, GEORGIA

SHEET NAME:
MOBLEY ROAD - MITCHELL ROAD


REVISIONS:
1.
2.
3.
4.
5.
6.
7.
8.
9.
10


INITIAL DATE: 07/22/2024
DRAWN BY: DRG
CHECKED BY: TRL
PROJECT #: 2024-102


SHEET NUMBER:
C3.3


G:\ACTIVE PROJECTS\2024-102 H - 2024 LMIG ROADWAY STRIPING\000-DRAWINGS\DWG\2024-102.DWG

NOTES:
1. ALL ROADWAYS WILL BE CLEARED OF DUST, DIRT, GREASE, OIL AND ALL FOREIGN MATTER BY CONTRACTOR PRIOR TO STRIPING.
2. STRIPING PAINT TO BE IAW GDOT SPECIAL PROVISION, SECTION 652 HIGH BUILD PAINT.
3. ENSURE THAT THE TRAFFIC STRIPE IS THE SPECIFIED LENGTH, WIDTH, AND PLACEMENT ON SECTIONS WHERE NO PREVIOUSLY APPLIED MARKING ARE PRESENT, ENSURE ACCURATE STRIPE LOCATION BY ESTABLISHING CONTROL POINTS AT SPACED INTERVALS. THE ENGINEER WILL APPROVE CONTROL POINTS.
4. RAISED PAVEMENT MARKERS TO BE INSTALLED ON CENTERLINE PER DETAILS.

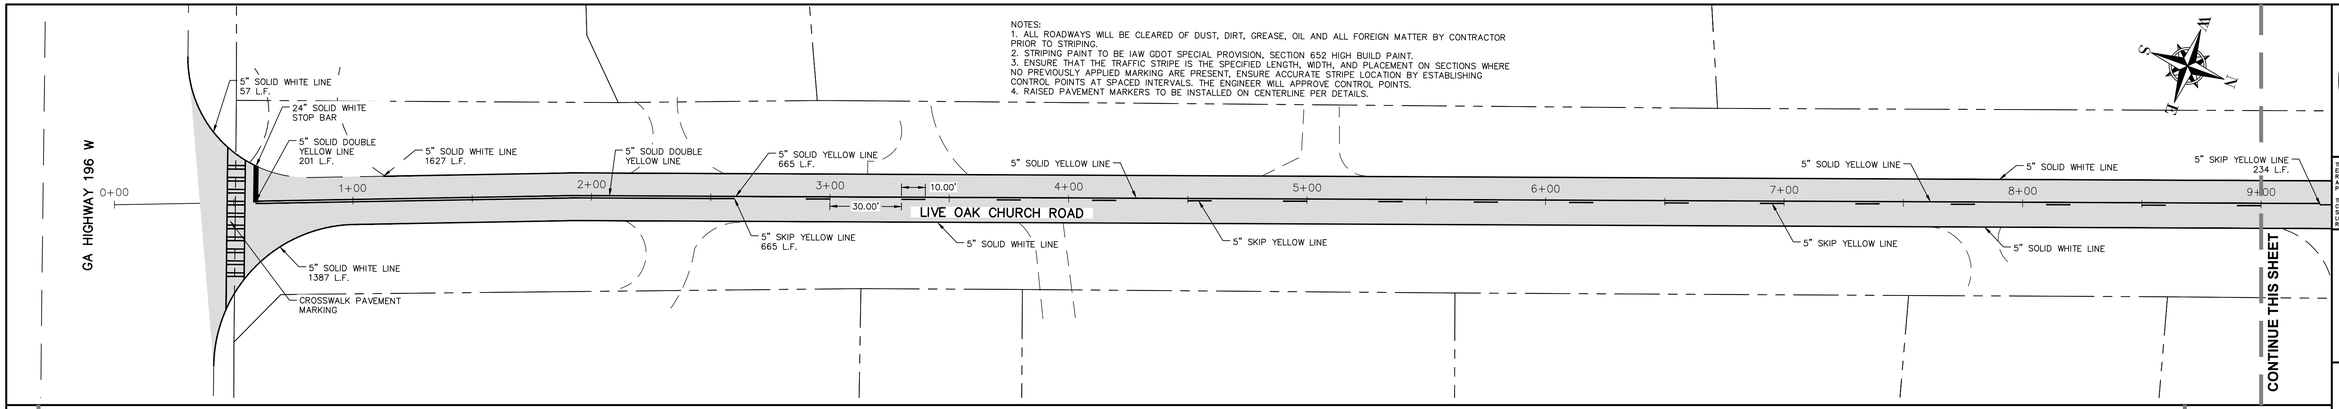

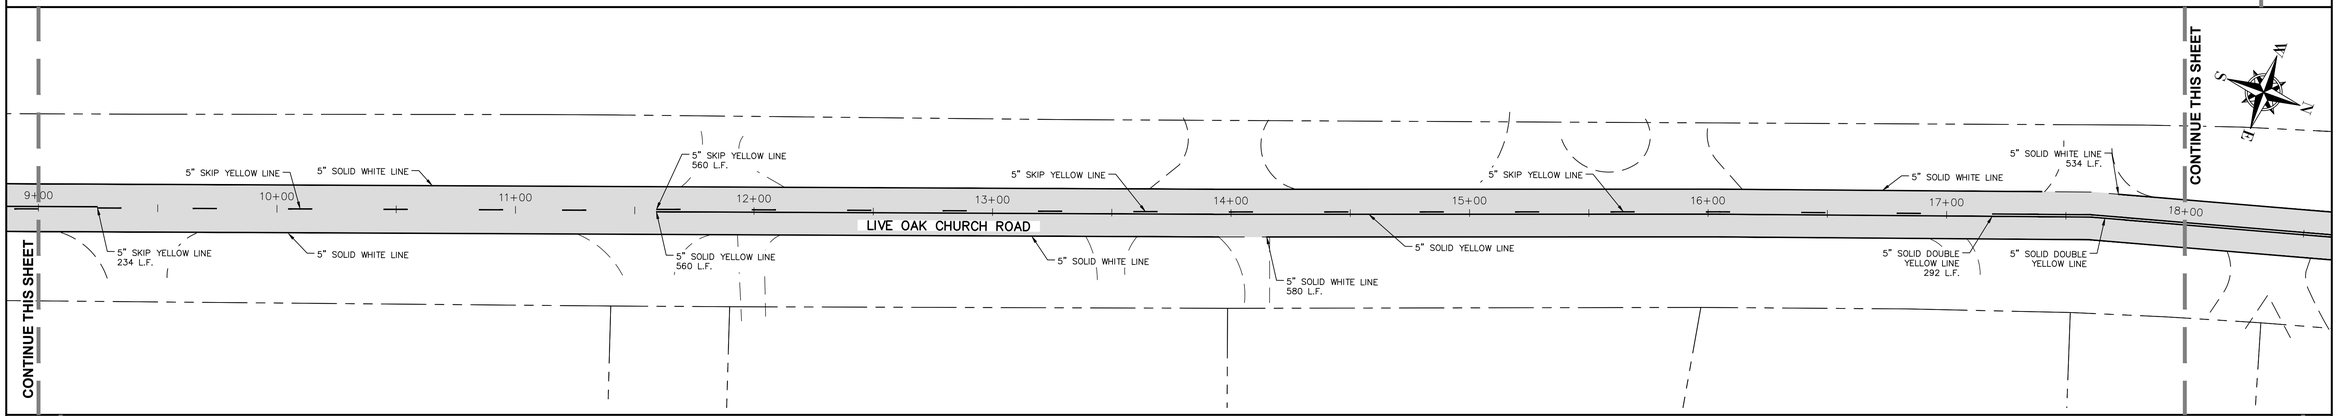

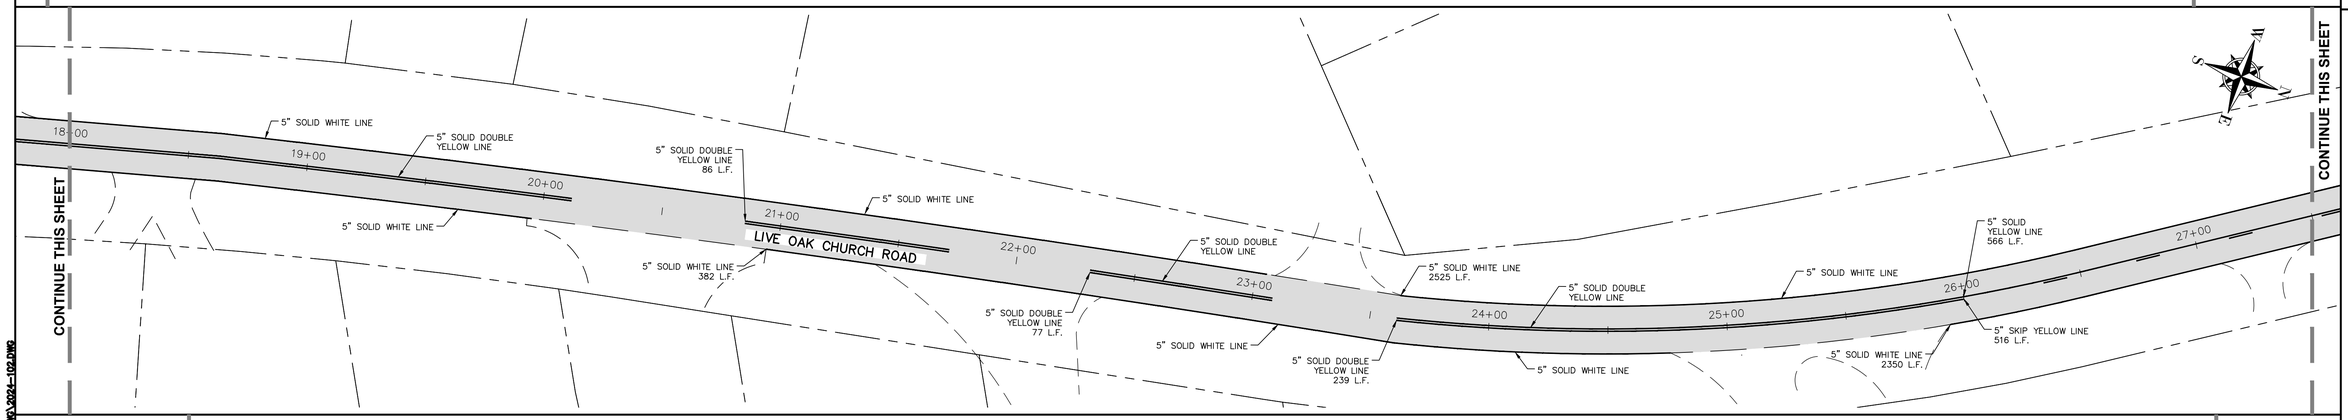

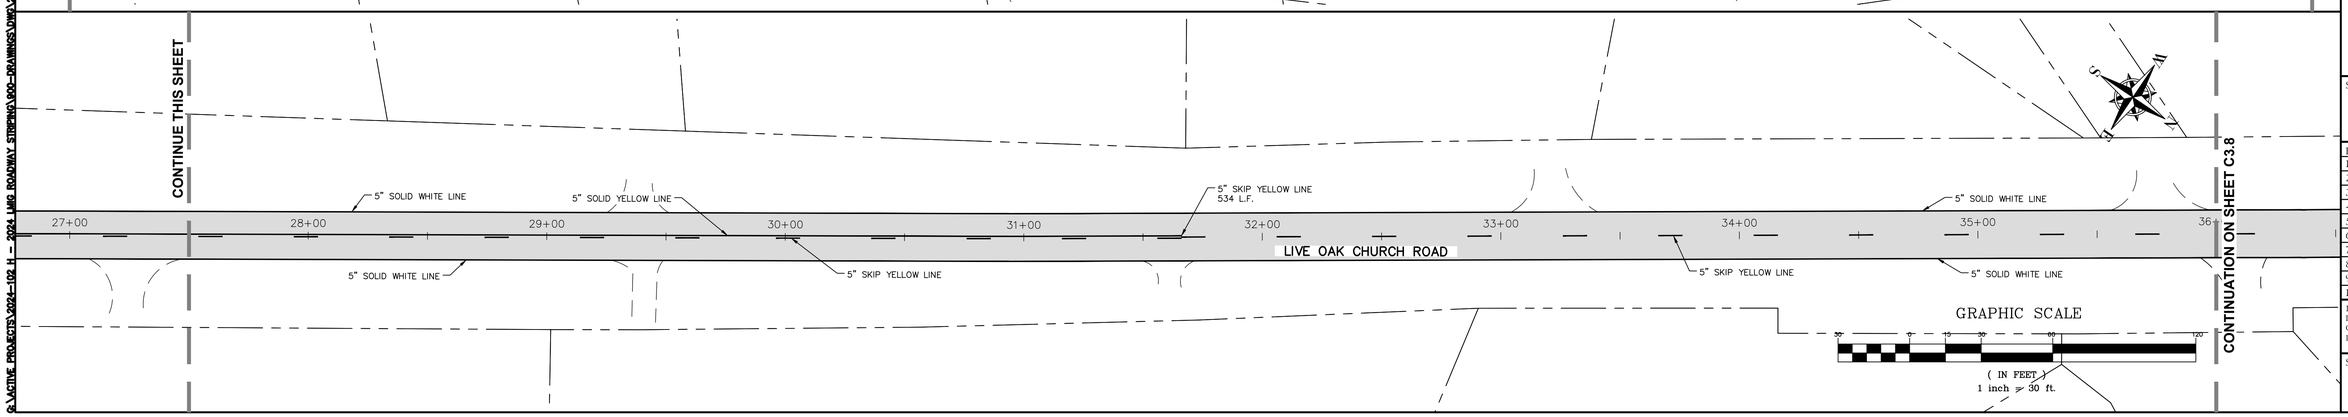

GRAPHIC SCALE
50 0 15 30 60 120
(IN FEET)
1 inch = 30 ft.

GEORGIA811.COM DIAL 811

THIS DRAWING IS THE PROPERTY OF T. R. LONG ENGINEERING, P.C. AND MAY NOT BE REPRODUCED, EITHER IN PART OR WHOLE, IN ANY MANNER WITHOUT THE EXPRESS WRITTEN PERMISSION OF T. R. LONG ENGINEERING, P.C.

THE CONTRACTOR SHALL VERIFY ALL DIMENSIONS CONTAINED WITHIN THIS SET OF DOCUMENTS AND SHALL REPORT ANY DISCREPANCIES TO T. R. LONG ENGINEERING, P.C. FOR IMMEDIATE RESOLUTION.

GSWCC# 0000002134

HINESVILLE:
114 North Commerce Street
Hinesville, Georgia 31313
(912) 368-5664

POOLER:
1000 Towne Center Blvd
Suite 304
Pooler, Georgia 31322
(912) 335-1046

TRLONG ENGINEERING, P.C.
www.trlongeng.com

2024 LIBERTY COUNTY ROADWAY STRIPING CONTRACT
LIBERTY COUNTY, GEORGIA

LIBERTY COUNTY, GEORGIA

SHEET NAME:
LIVE OAK CHURCH ROAD


REVISIONS:
1.
2.
3.
4.
5.
6.
7.
8.
9.
10


INITIAL DATE: 07/22/2024
DRAWN BY: DRG
CHECKED BY: TRL
PROJECT #: 2024-102

SHEET NUMBER:
C3.4

G:\ACTIVE PROJECTS\2024-102 H - 2024 LMG ROADWAY STRIPING\900-DRAWINGS\DWG\2024-102.DWG

NOTES:
1. ALL ROADWAYS WILL BE CLEARED OF DUST, DIRT, GREASE, OIL AND ALL FOREIGN MATTER BY CONTRACTOR PRIOR TO STRIPING.
2. STRIPING PAINT TO BE IAW GDOT SPECIAL PROVISION, SECTION 652 HIGH BUILD PAINT.
3. ENSURE THAT THE TRAFFIC STRIPE IS THE SPECIFIED LENGTH, WIDTH, AND PLACEMENT ON SECTIONS WHERE NO PREVIOUSLY APPLIED MARKING ARE PRESENT, ENSURE ACCURATE STRIPE LOCATION BY ESTABLISHING CONTROL POINTS AT SPACED INTERVALS. THE ENGINEER WILL APPROVE CONTROL POINTS.
4. RAISED PAVEMENT MARKERS TO BE INSTALLED ON CENTERLINE PER DETAILS.

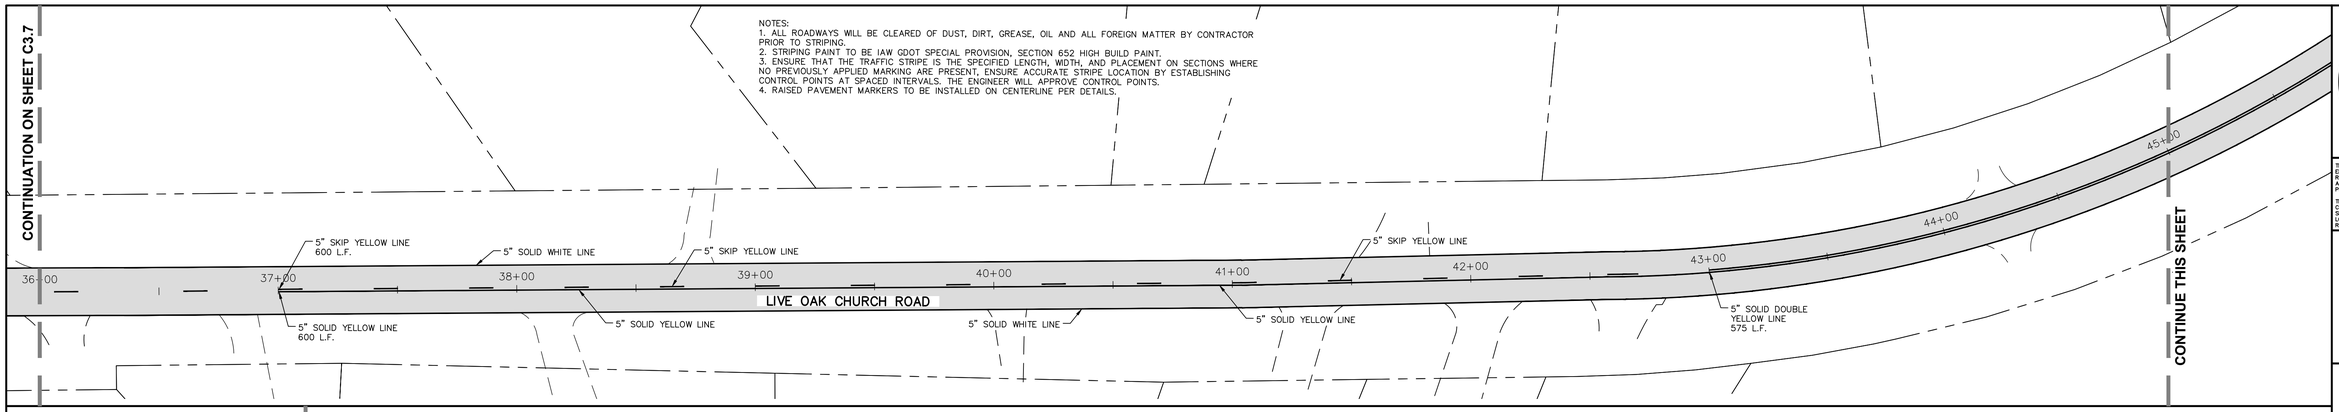

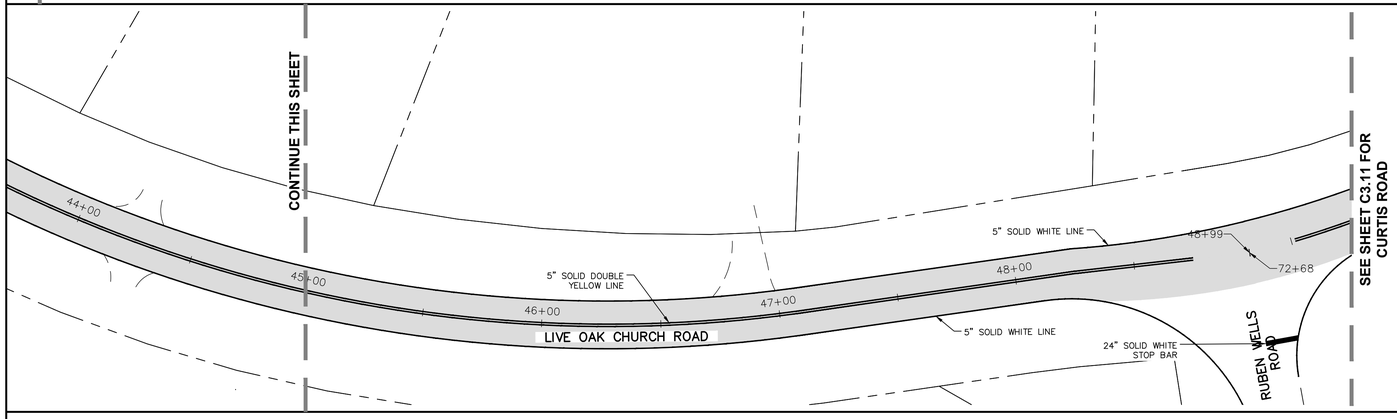

GRAPHIC SCALE

30 0 15 30 60 120

(IN FEET)
1 inch = 30 ft.

GEORGIA811.COM DIAL 811

THIS DRAWING IS THE PROPERTY OF T. R. LONG ENGINEERING, P.C. AND MAY NOT BE REPRODUCED, EITHER IN PART OR WHOLE, IN ANY MANNER WITHOUT THE EXPRESS WRITTEN PERMISSION OF T. R. LONG ENGINEERING, P.C.

THE CONTRACTOR SHALL VERIFY ALL DIMENSIONS CONTAINED WITHIN THIS SET OF DOCUMENTS AND SHALL REPORT ANY DISCREPANCIES TO T. R. LONG ENGINEERING, P.C. FOR IMMEDIATE RESOLUTION.

GSWCC# 0000002134

HINESVILLE:
114 North Commerce Street
Hinesville, Georgia 31313
(912) 368-5664

POOLER:
1000 Towne Center Blvd
Suite 304
Pooler, Georgia 31322
(912) 335-1046

TRLONG ENGINEERING, P.C.
www.trlongeng.com

2024 LIBERTY COUNTY ROADWAY STRIPING CONTRACT LIBERTY COUNTY, GEORGIA

LIBERTY COUNTY, GEORGIA


SHEET NAME:
LIVE OAK CHURCH ROAD

REVISIONS:
1.
2.
3.
4.
5.
6.
7.
8.
9.
10

INITIAL DATE: 07/22/2024
DRAWN BY: DRG
CHECKED BY: TRL
PROJECT #: 2024-102

SHEET NUMBER:
C3.5

G:\ACTIVE PROJECTS\2024-102 H - 2024 LMG ROADWAY STRIPING\00-DRAWINGS\DWG\2024-102.DWG

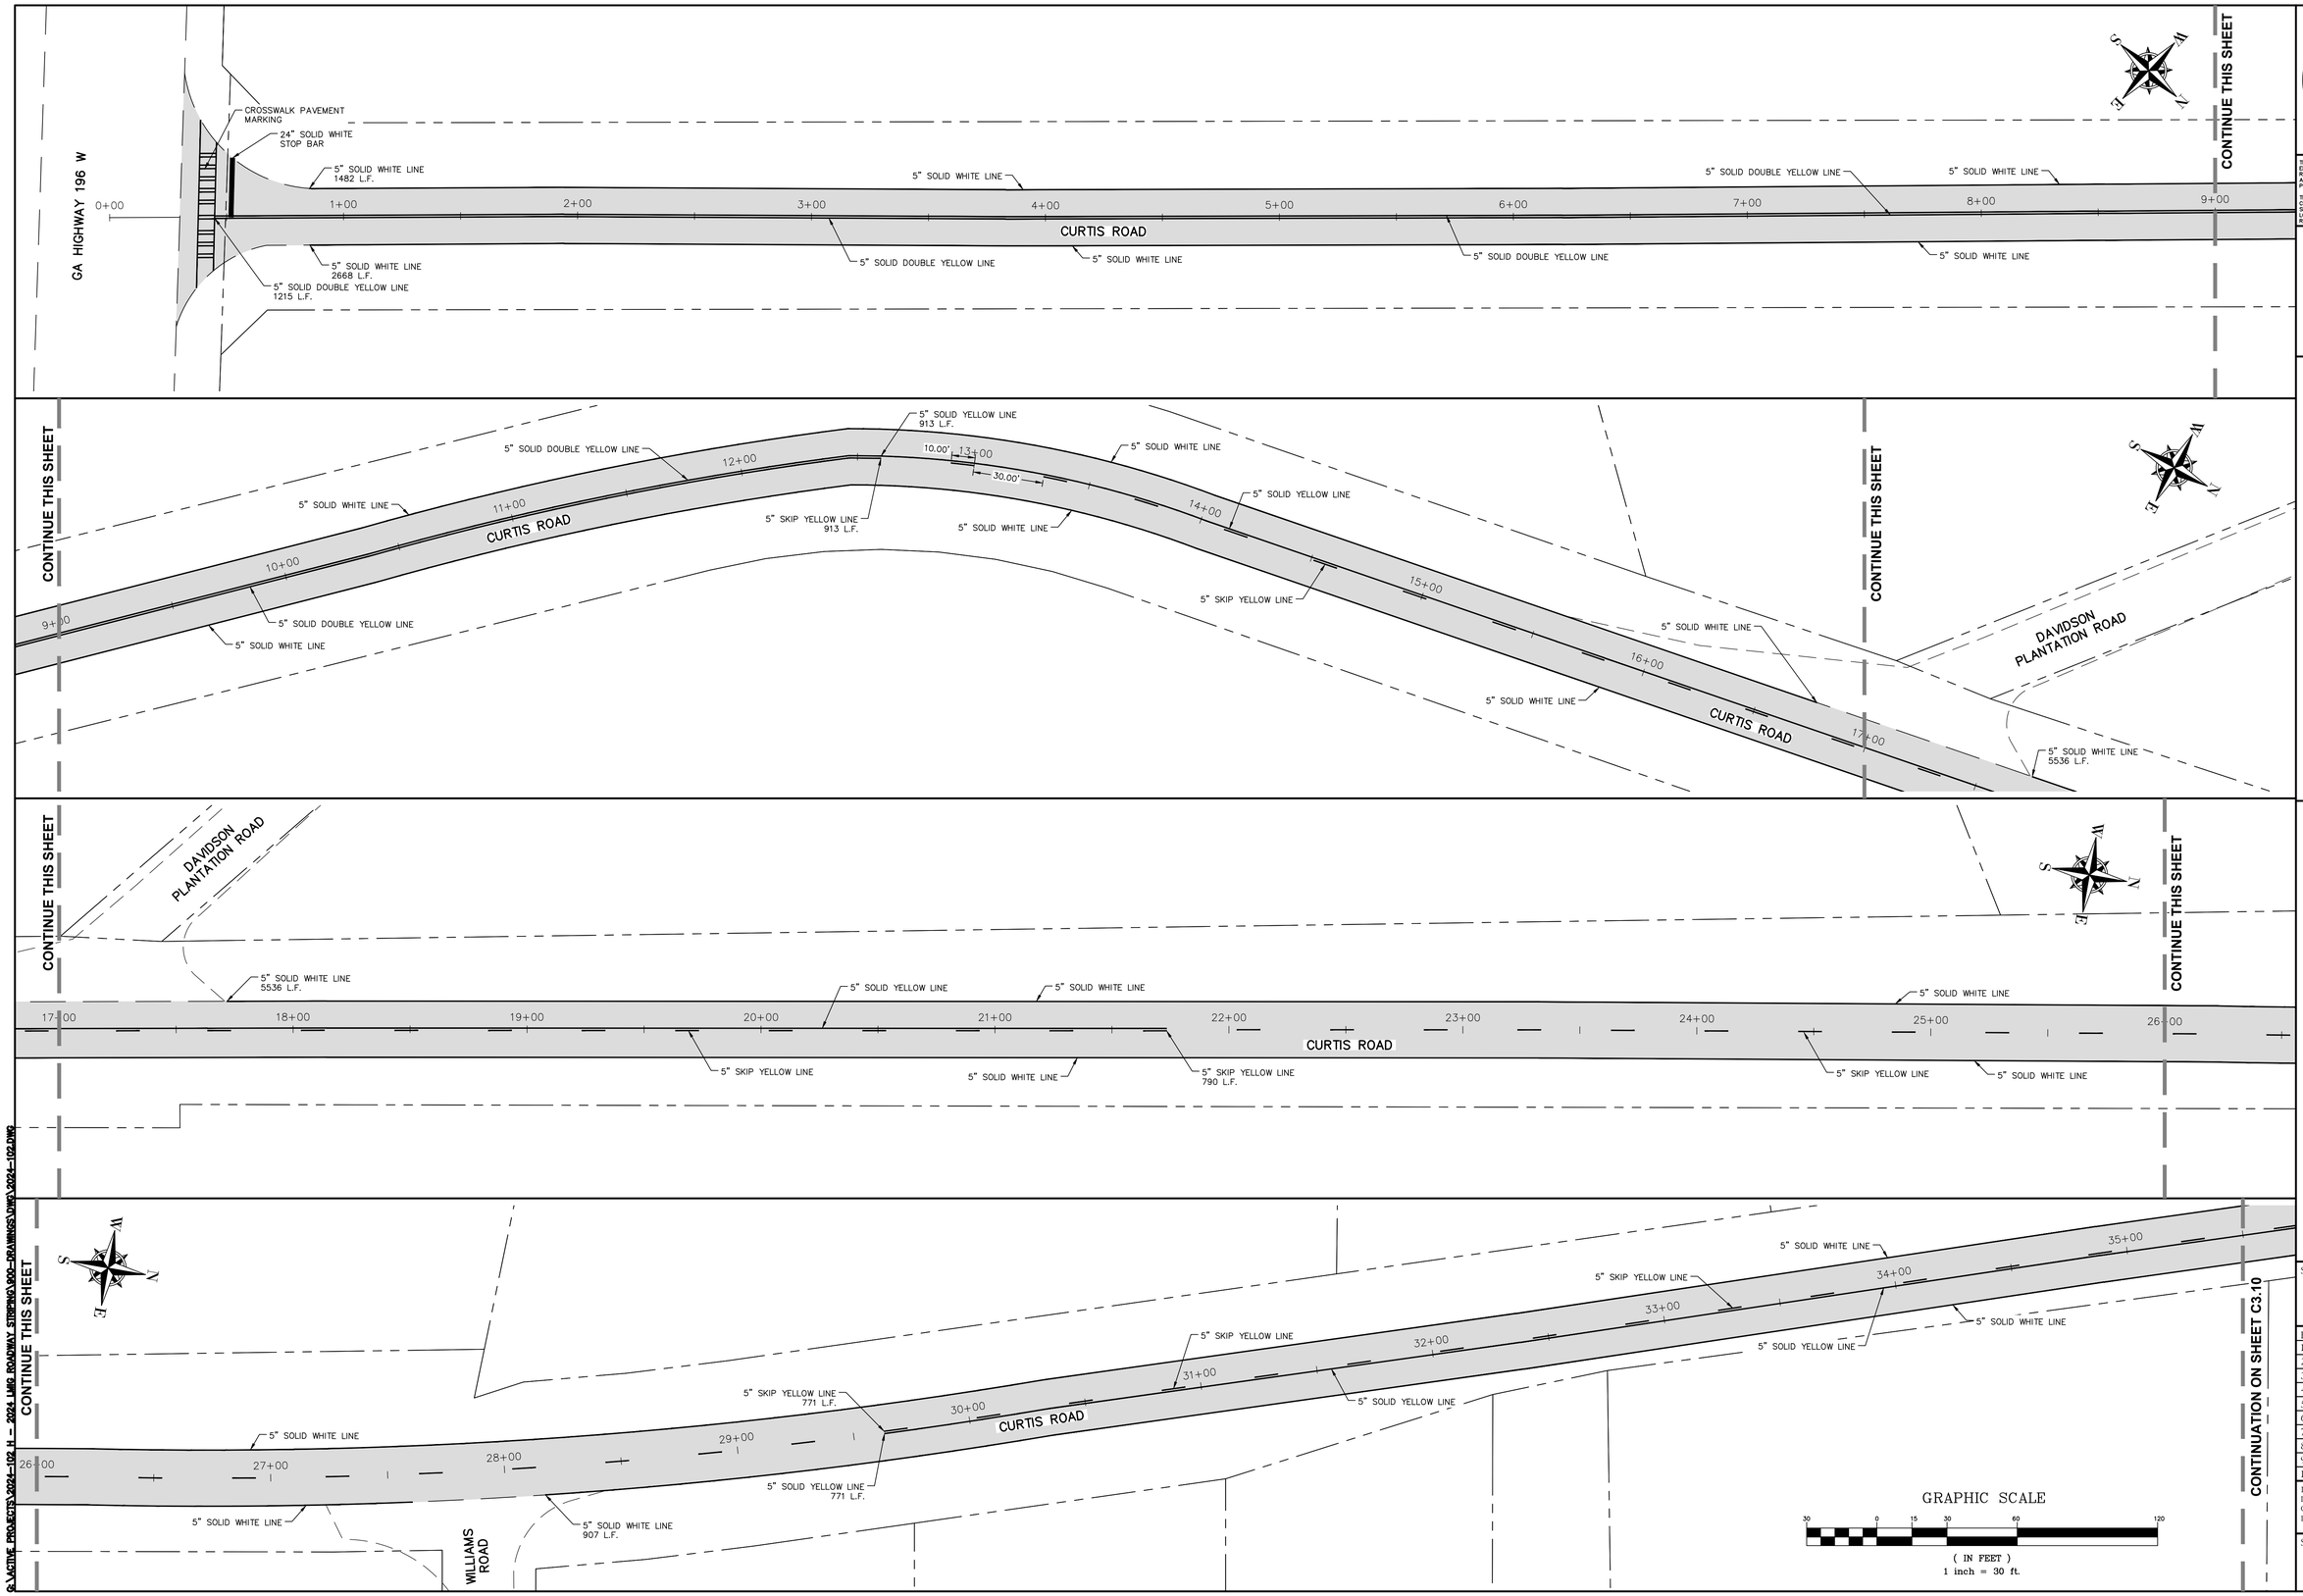

G:\ACTIVE PROJECTS\2024-102_H - 2024 LMG ROADWAY STRIPING\900-DRAWINGS\DWG\2024-102.DWG

GEORGIA811.COM DIAL 811

THIS DRAWING IS THE PROPERTY OF T. R. LONG ENGINEERING, P.C. AND MAY NOT BE REPRODUCED, EITHER IN PART OR WHOLE, IN ANY MANNER WITHOUT THE EXPRESS WRITTEN PERMISSION OF T. R. LONG ENGINEERING, P.C.

THE CONTRACTOR SHALL VERIFY ALL DIMENSIONS CONTAINED WITHIN THIS SET OF DOCUMENTS AND SHALL REPORT ANY DISCREPANCIES TO T. R. LONG ENGINEERING, P.C. FOR IMMEDIATE RESOLUTION.

GSWCC# 0000002134

HINESVILLE:
114 North Commerce Street
Hinesville, Georgia 31313
(912) 368-5664

POOLER:
1000 Towne Center Blvd
Suite 304
Pooler, Georgia 31322
(912) 335-1046

TRLONG ENGINEERING, P.C.
www.trlongeng.com

2024 LIBERTY COUNTY ROADWAY STRIPING CONTRACT
LIBERTY COUNTY, GEORGIA

LIBERTY COUNTY, GEORGIA

SHEET NAME:
CURTIS ROAD

REVISIONS:
1.
2.
3.
4.
5.
6.
7.
8.
9.
10

INITIAL DATE: 07/22/2024
DRAWN BY: DRG
CHECKED BY: TRL
PROJECT #: 2024-102

SHEET NUMBER:
C3.6

NOTES:
1. ALL ROADWAYS WILL BE CLEARED OF DUST, DIRT, GREASE, OIL AND ALL FOREIGN MATTER BY CONTRACTOR PRIOR TO STRIPING.
2. STRIPING PAINT TO BE IAW GDOT SPECIAL PROVISION, SECTION 652 HIGH BUILD PAINT.
3. ENSURE THAT THE TRAFFIC STRIPE IS THE SPECIFIED LENGTH, WIDTH, AND PLACEMENT ON SECTIONS WHERE NO PREVIOUSLY APPLIED MARKING ARE PRESENT, ENSURE ACCURATE STRIPE LOCATION BY ESTABLISHING CONTROL POINTS AT SPACED INTERVALS. THE ENGINEER WILL APPROVE CONTROL POINTS.
4. RAISED PAVEMENT MARKERS TO BE INSTALLED ON CENTERLINE PER DETAILS.

CONTINUATION ON SHEET C3.9

CURTIS ROAD

35+00 36+00 37+00 38+00 39+00 40+00 41+00 42+00 43+00 44+00

5" SOLID WHITE LINE
5" SKIP YELLOW LINE
5" SOLID DOUBLE YELLOW LINE 3493 L.F.
5" SOLID YELLOW LINE
5" SOLID WHITE LINE 3480 L.F.
5" SOLID DOUBLE YELLOW LINE

S&S PALACE

CONTINUE THIS SHEET

CURTIS ROAD

44+00 45+00 46+00 47+00 48+00 49+00 50+00 51+00 52+00 53+00

5" SOLID WHITE LINE
5" SOLID DOUBLE YELLOW LINE

CONTINUE THIS SHEET

CURTIS ROAD

53+00 54+00 55+00 56+00 57+00 58+00 59+00 60+00 61+00

5" SOLID WHITE LINE
5" SOLID DOUBLE YELLOW LINE

CONTINUE THIS SHEET

CURTIS ROAD

62+00 63+00 64+00 65+00 66+00 67+00 68+00 69+00

5" SOLID WHITE LINE
5" SOLID DOUBLE YELLOW LINE

CONTINUATION ON SHEET C3.11

GRAPHIC SCALE
30 0 15 30 60 120
(IN FEET)
1 inch = 30 ft.

GEORGIA811.COM DIAL 811

THIS DRAWING IS THE PROPERTY OF T. R. LONG ENGINEERING, P.C. AND MAY NOT BE REPRODUCED, EITHER IN PART OR WHOLLY, IN ANY MANNER WITHOUT THE EXPRESS WRITTEN PERMISSION OF T. R. LONG ENGINEERING, P.C.

THE CONTRACTOR SHALL VERIFY ALL DIMENSIONS CONTAINED WITHIN THIS SET OF DOCUMENTS AND SHALL REPORT ANY DISCREPANCIES TO T. R. LONG ENGINEERING, P.C. FOR IMMEDIATE RESOLUTION.

GSWCC# 0000002134

HINESVILLE:
114 North Commerce Street
Hinesville, Georgia 31313
(912) 368-5664

POOLER:
1000 Towne Center Blvd
Suite 304
Pooler, Georgia 31322
(912) 335-1046

TRLONG ENGINEERING, P.C.
www.trlongeng.com

2024 LIBERTY COUNTY ROADWAY STRIPING CONTRACT
LIBERTY COUNTY, GEORGIA

LIBERTY COUNTY, GEORGIA


SHEET NAME:
CURTIS ROAD

REVISIONS:
1.
2.
3.
4.
5.
6.
7.
8.
9.
10


INITIAL DATE: 07/22/2024
DRAWN BY: DRG
CHECKED BY: TRL
PROJECT #: 2024-102


SHEET NUMBER:
C3.7

G:\ACTIVE PROJECTS\2024-102 H - 2024 LMG ROADWAY STRIPING\DOD-DRAWINGS\DWG\2024-102.DWG

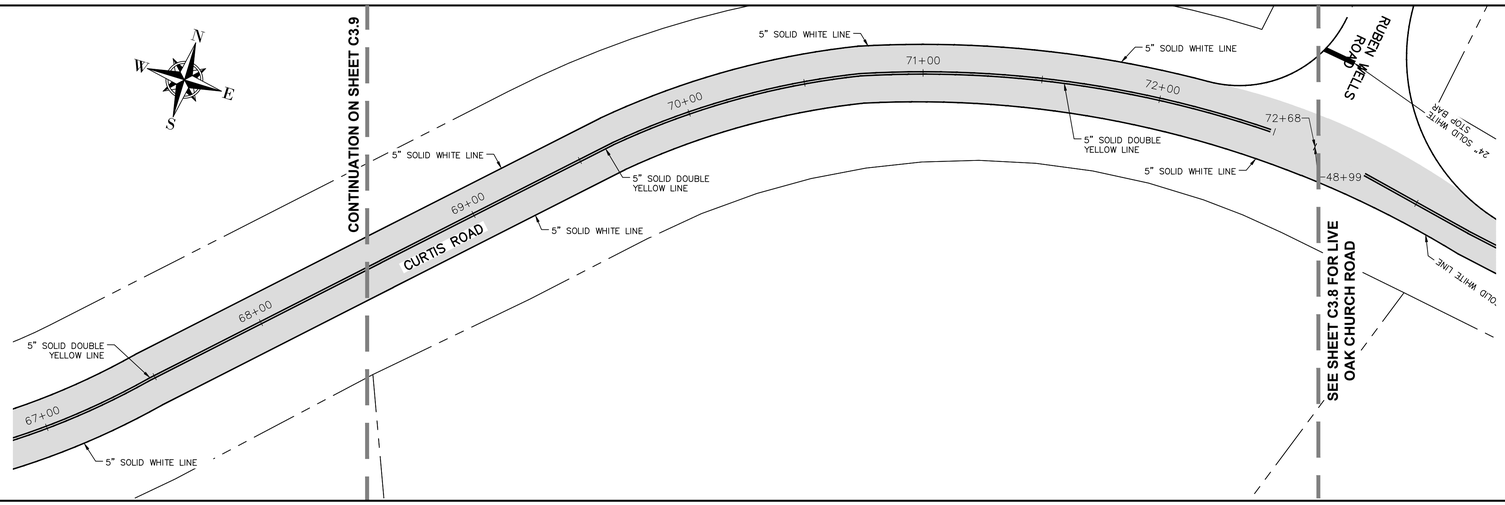

NOTES:
1. ALL ROADWAYS WILL BE CLEARED OF DUST, DIRT, GREASE, OIL AND ALL FOREIGN MATTER BY CONTRACTOR PRIOR TO STRIPING.
2. STRIPING PAINT TO BE IAW GDOT SPECIAL PROVISION, SECTION 652 HIGH BUILD PAINT.
3. ENSURE THAT THE TRAFFIC STRIPE IS THE SPECIFIED LENGTH, WIDTH, AND PLACEMENT ON SECTIONS WHERE NO PREVIOUSLY APPLIED MARKING ARE PRESENT. ENSURE ACCURATE STRIPE LOCATION BY ESTABLISHING CONTROL POINTS AT SPACED INTERVALS. THE ENGINEER WILL APPROVE CONTROL POINTS.
4. RAISED PAVEMENT MARKERS TO BE INSTALLED ON CENTERLINE PER DETAILS.

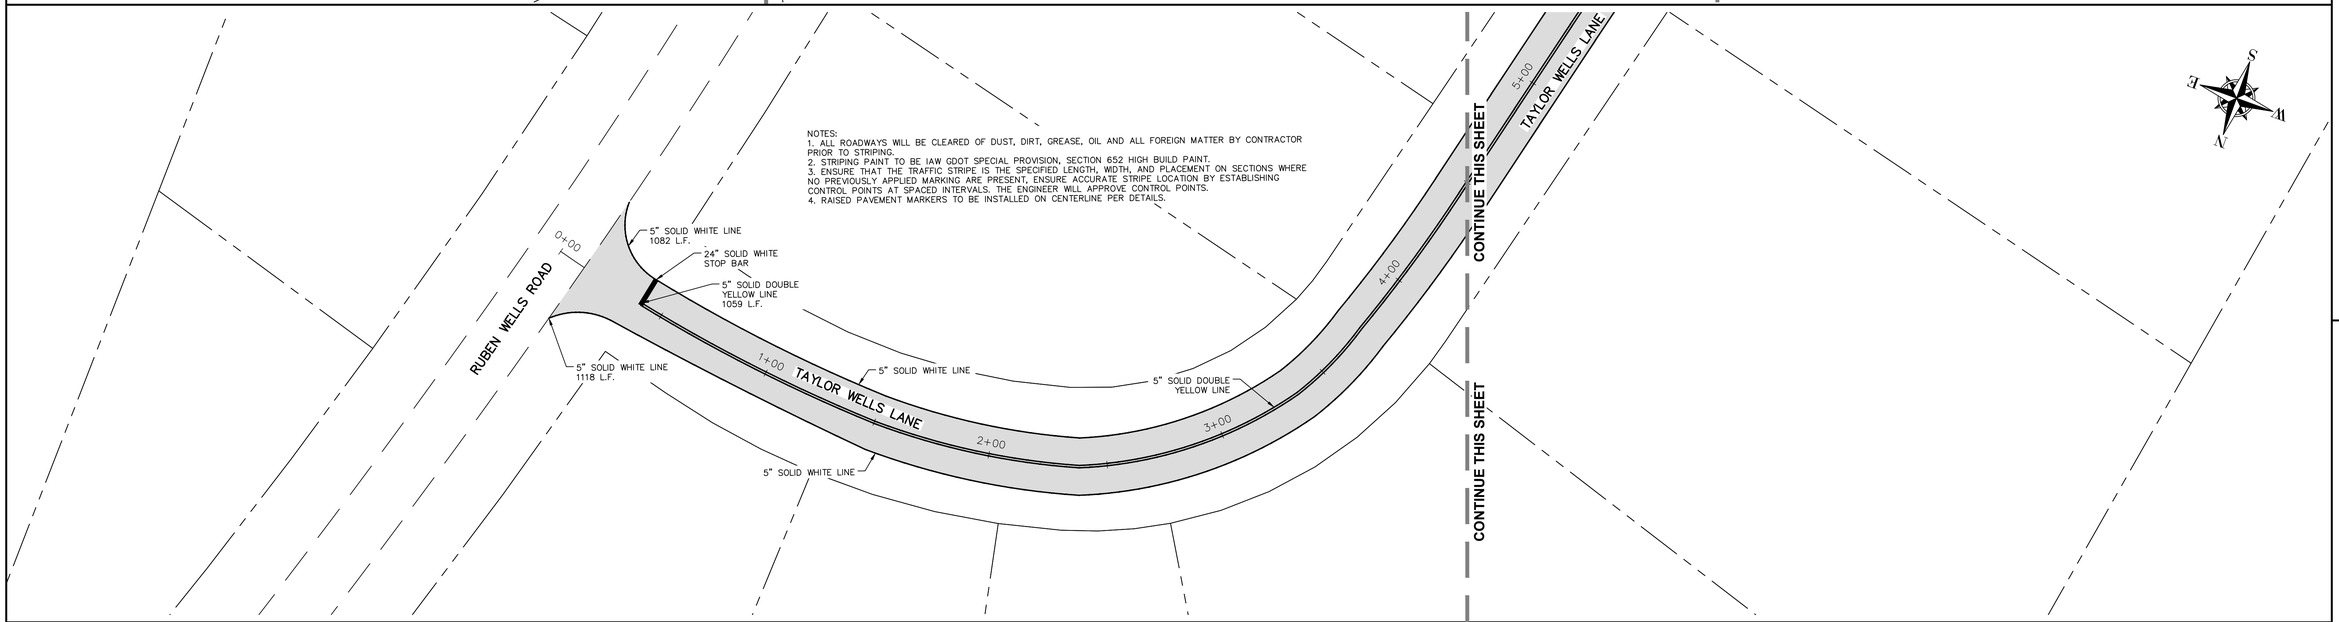

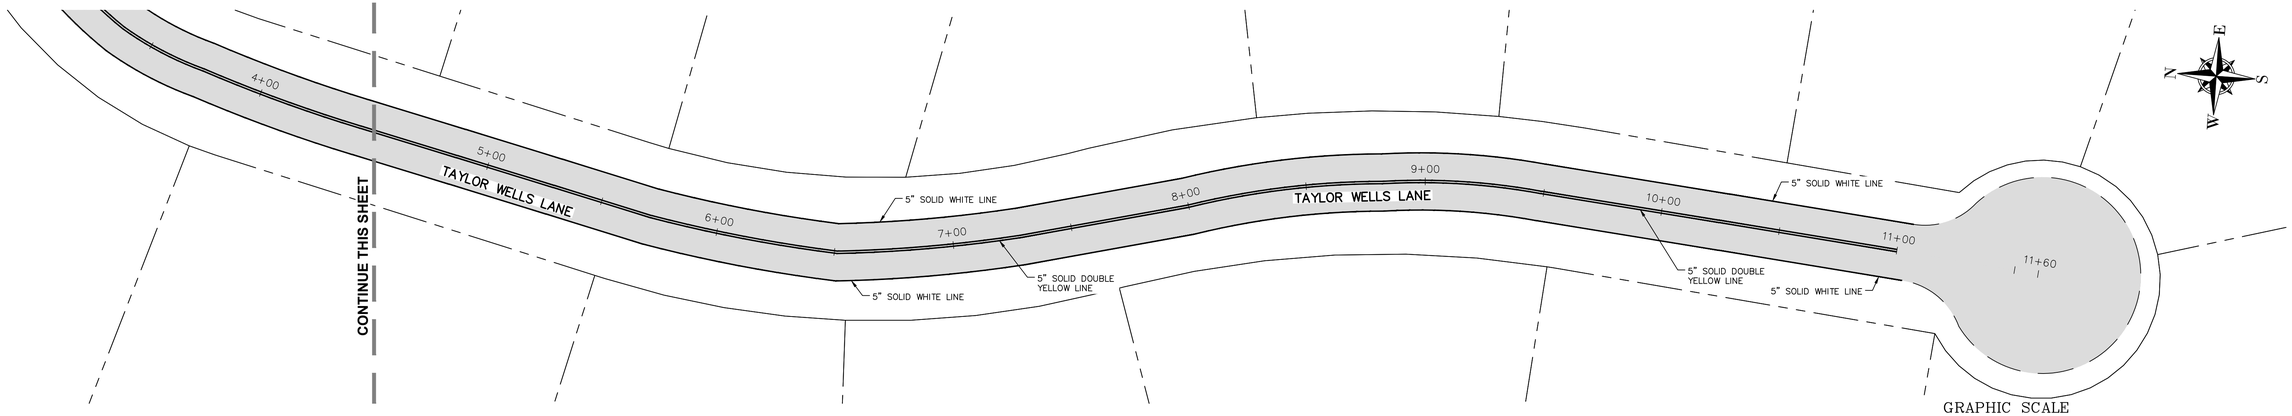

GRAPHIC SCALE
30 0 15 30 60 120
(IN FEET)
1 inch = 30 ft.

THIS DRAWING IS THE PROPERTY OF T. R. LONG ENGINEERING, P.C. AND MAY NOT BE REPRODUCED , EITHER IN PART OR WHOLE, IN ANY MANNER, WITHOUT THE EXPRESS WRITTEN PERMISSION OF T. R. LONG ENGINEERING, P.C.

THE CONTRACTOR SHALL VERIFY ALL DIMENSIONS CONTAINED WITHIN THIS SET OF DOCUMENTS AND SHALL REPORT ANY DISCREPANCIES TO T. R. LONG ENGINEERING, P.C. FOR IMMEDIATE RESOLUTION.

GEORGIA811.COM DIAL 811

GSWCC# 0000002134

HINESVILLE:
114 North Commerce Street
Hinesville, Georgia 31313
(912) 368-5664

POOLER:
1000 Towne Center Blvd
Suite 304
Pooler, Georgia 31322
(912) 335-1046

TRLONG ENGINEERING, P.C.
www.trlongeng.com

2024 LIBERTY COUNTY ROADWAY STRIPING CONTRACT LIBERTY COUNTY, GEORGIA

LIBERTY COUNTY, GEORGIA


SHEET NAME:
CURTIS ROAD - TAYLOR WELLS LANE

REVISIONS:
1.
2.
3.
4.
5.
6.
7.
8.
9.
10


INITIAL DATE: 07/22/2024
DRAWN BY: DRG
CHECKED BY: TRL
PROJECT #: 2024-102


SHEET NUMBER:
C3.8


G:\ACTIVE PROJECTS\2024-102 H - 2024 LMG ROADWAY STRIPING\00-DRAWINGS\DWG\2024-102.DWG

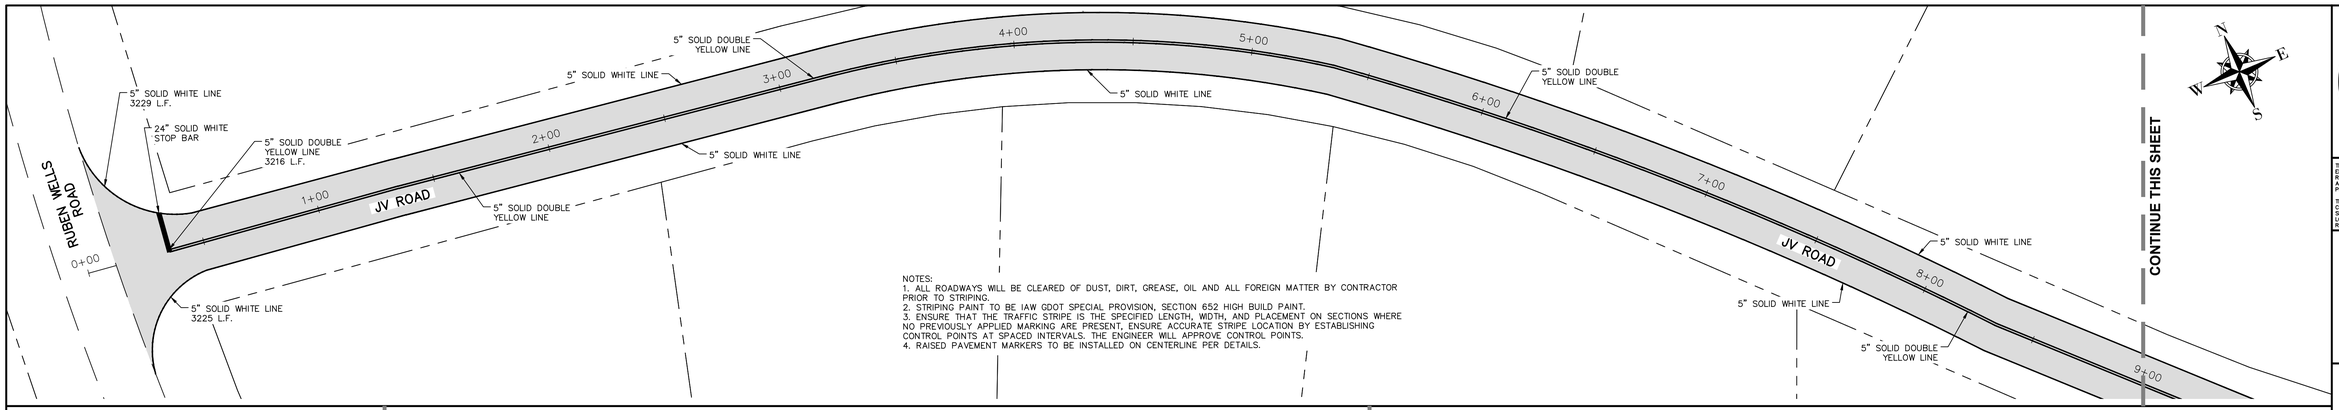

NOTES:
1. ALL ROADWAYS WILL BE CLEARED OF DUST, DIRT, GREASE, OIL AND ALL FOREIGN MATTER BY CONTRACTOR PRIOR TO STRIPING.
2. STRIPING PAINT TO BE IAW GDOT SPECIAL PROVISION, SECTION 652 HIGH BUILD PAINT.
3. ENSURE THAT THE TRAFFIC STRIPE IS THE SPECIFIED LENGTH, WIDTH, AND PLACEMENT ON SECTIONS WHERE NO PREVIOUSLY APPLIED MARKING ARE PRESENT, ENSURE ACCURATE STRIPE LOCATION BY ESTABLISHING CONTROL POINTS AT SPACED INTERVALS. THE ENGINEER WILL APPROVE CONTROL POINTS.
4. RAISED PAVEMENT MARKERS TO BE INSTALLED ON CENTERLINE PER DETAILS.

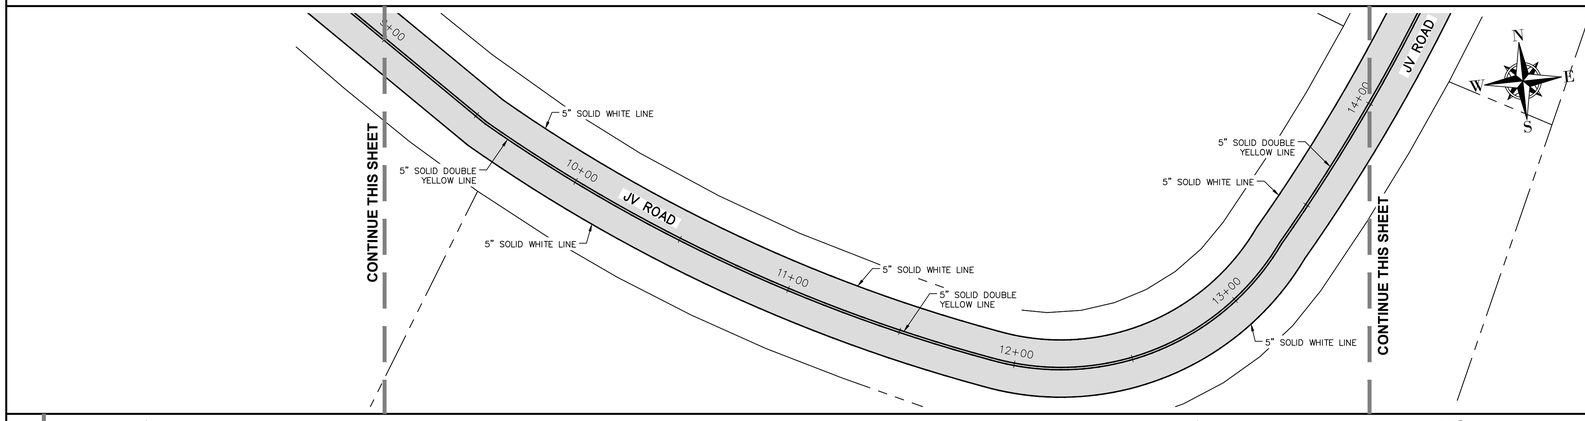

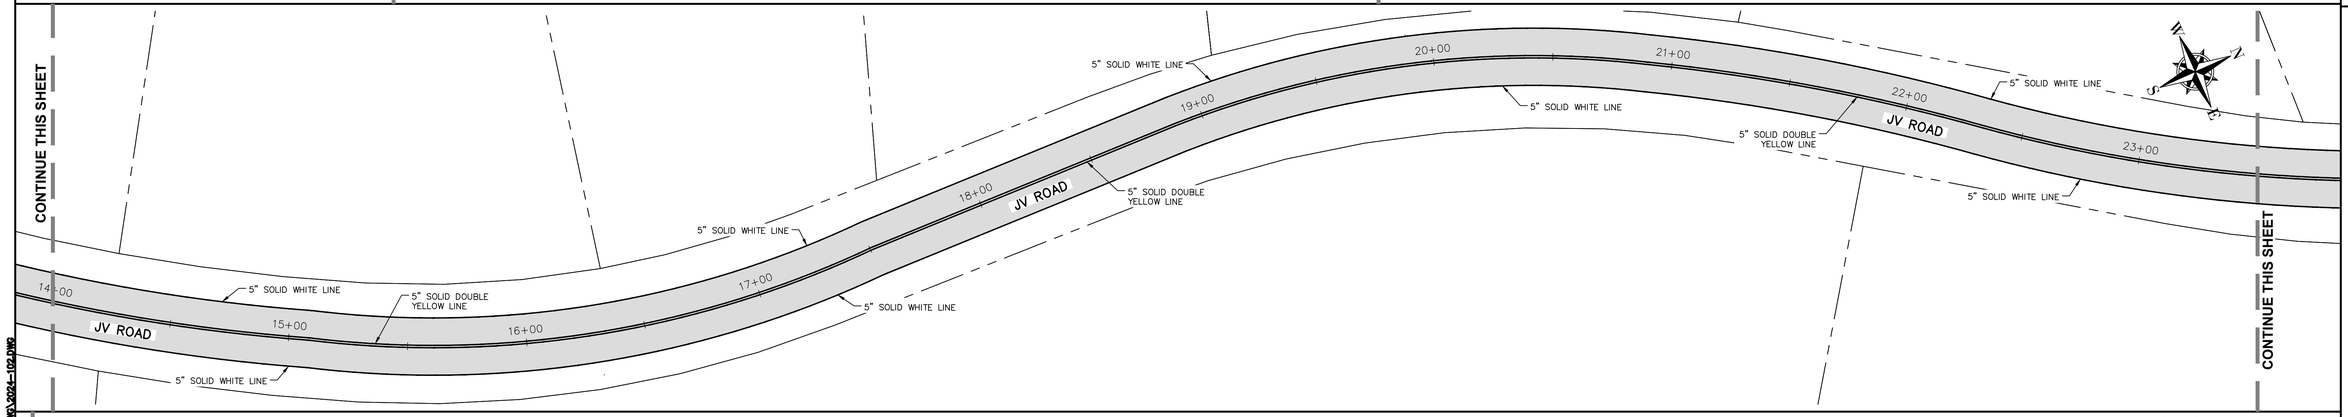

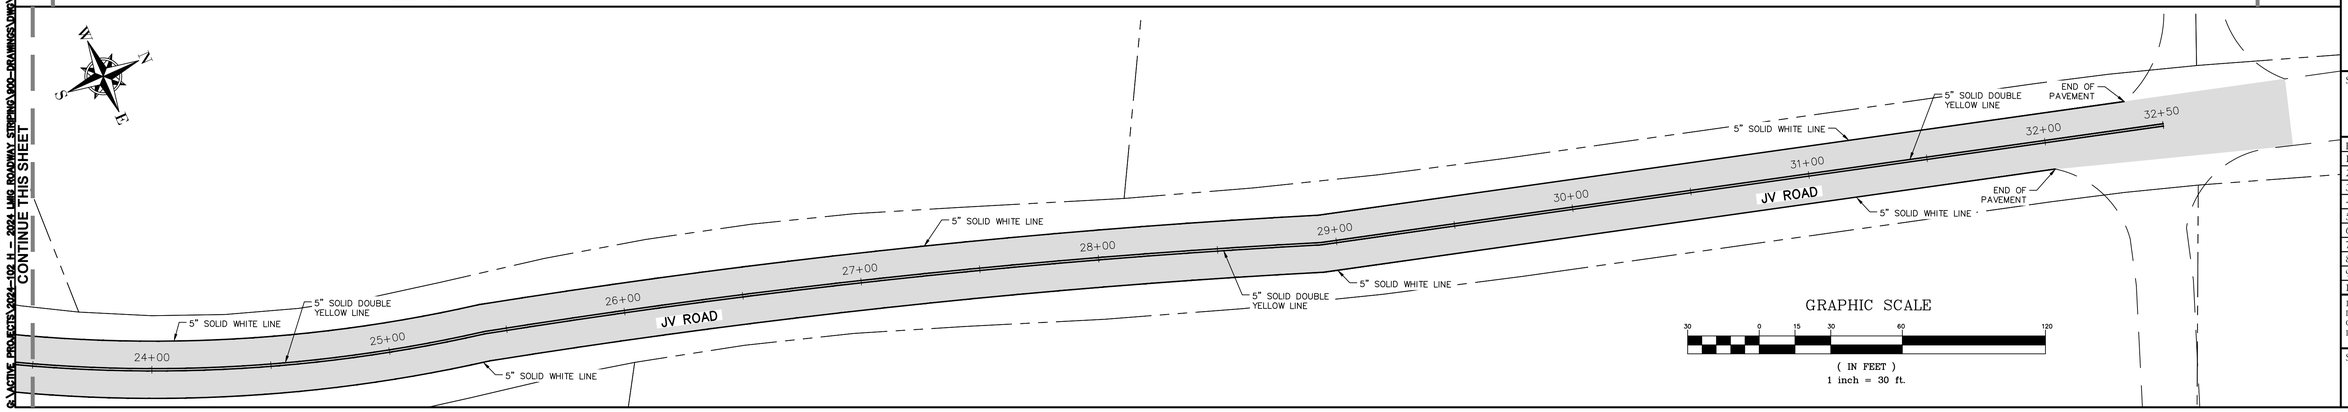

GRAPHIC SCALE

30 0 15 30 60 120

(IN FEET)

1 inch = 30 ft.

GEORGIA811.COM DIAL 811

THIS DRAWING IS THE PROPERTY OF T. R. LONG ENGINEERING, P.C., AND MAY NOT BE REPRODUCED , EITHER IN PART OR WHOLE, IN ANY MANNER, WITHOUT THE EXPRESS WRITTEN PERMISSION OF T. R. LONG ENGINEERING, P.C.

THE CONTRACTOR SHALL VERIFY ALL DIMENSIONS CONTAINED WITHIN THIS SET OF DOCUMENTS AND SHALL REPORT ANY DISCREPANCIES TO T. R. LONG ENGINEERING, P.C. FOR IMMEDIATE RESOLUTION.

GSWCC# 0000002134

HINESVILLE:
114 North Commerce Street
Hinesville, Georgia 31313
(912) 368-5664

POOLER:
1000 Towne Center Blvd
Suite 304
Pooler, Georgia 31322
(912) 335-1046

TRLONG ENGINEERING, P.C.
www.trlongeng.com

2024 LIBERTY COUNTY ROADWAY STRIPING CONTRACT
LIBERTY COUNTY, GEORGIA

LIBERTY COUNTY, GEORGIA

SHEET NAME:
JV ROAD


REVISIONS:
1.
2.
3.
4.
5.
6.
7.
8.
9.
10


INITIAL DATE: 07/22/2024
DRAWN BY: DRG
CHECKED BY: TRL
PROJECT #: 2024-102


SHEET NUMBER:
C3.9


G:\ACTIVE PROJECTS\2024-102 H - 2024 LMG ROADWAY STRIPING\200-DRAWINGS\DWG\2024-102.DWG

NOTES:
1. ALL ROADWAYS WILL BE CLEARED OF DUST, DIRT, GREASE, OIL AND ALL FOREIGN MATTER BY CONTRACTOR PRIOR TO STRIPING.
2. STRIPING PAINT TO BE IAW GDOT SPECIAL PROVISION, SECTION 652 HIGH BUILD PAINT.
3. ENSURE THAT THE TRAFFIC STRIPE IS THE SPECIFIED LENGTH, WIDTH, AND PLACEMENT ON SECTIONS WHERE NO PREVIOUSLY APPLIED MARKING ARE PRESENT, ENSURE ACCURATE STRIPE LOCATION BY ESTABLISHING CONTROL POINTS AT SPACED INTERVALS. THE ENGINEER WILL APPROVE CONTROL POINTS.
4. RAISED PAVEMENT MARKERS TO BE INSTALLED ON CENTERLINE PER DETAILS.

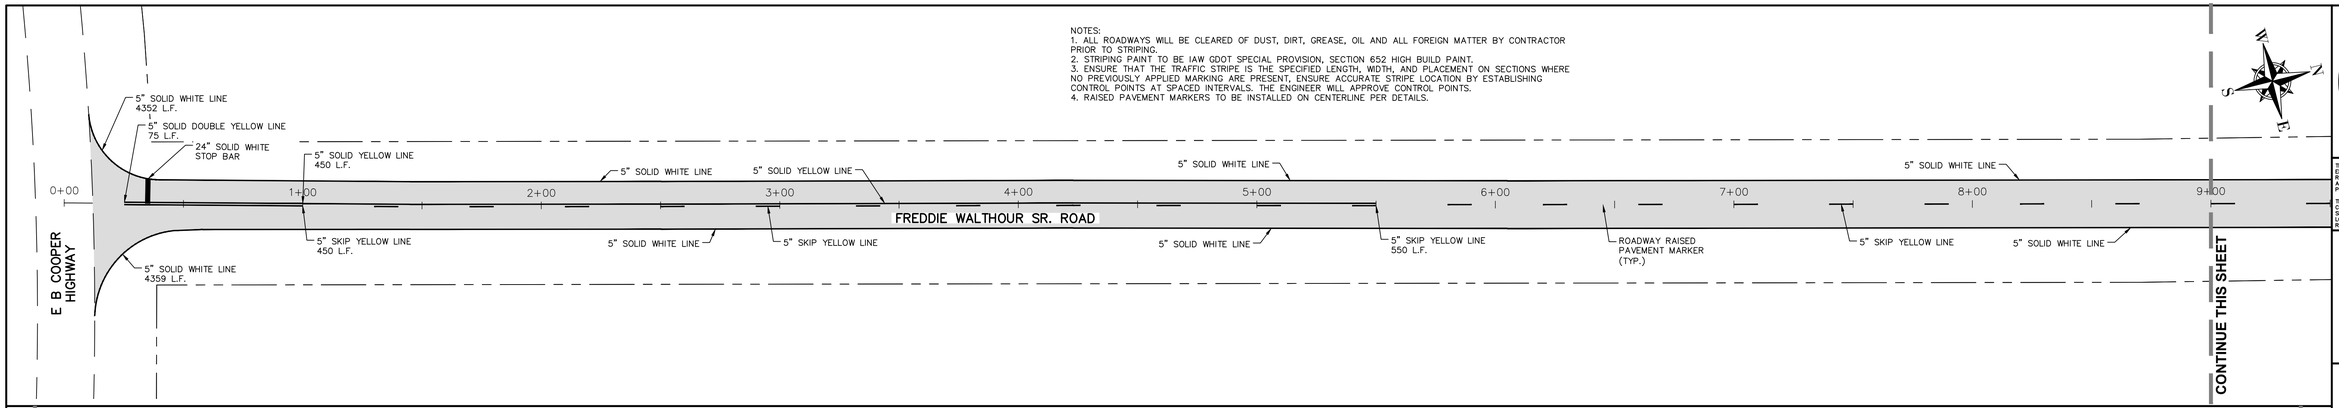

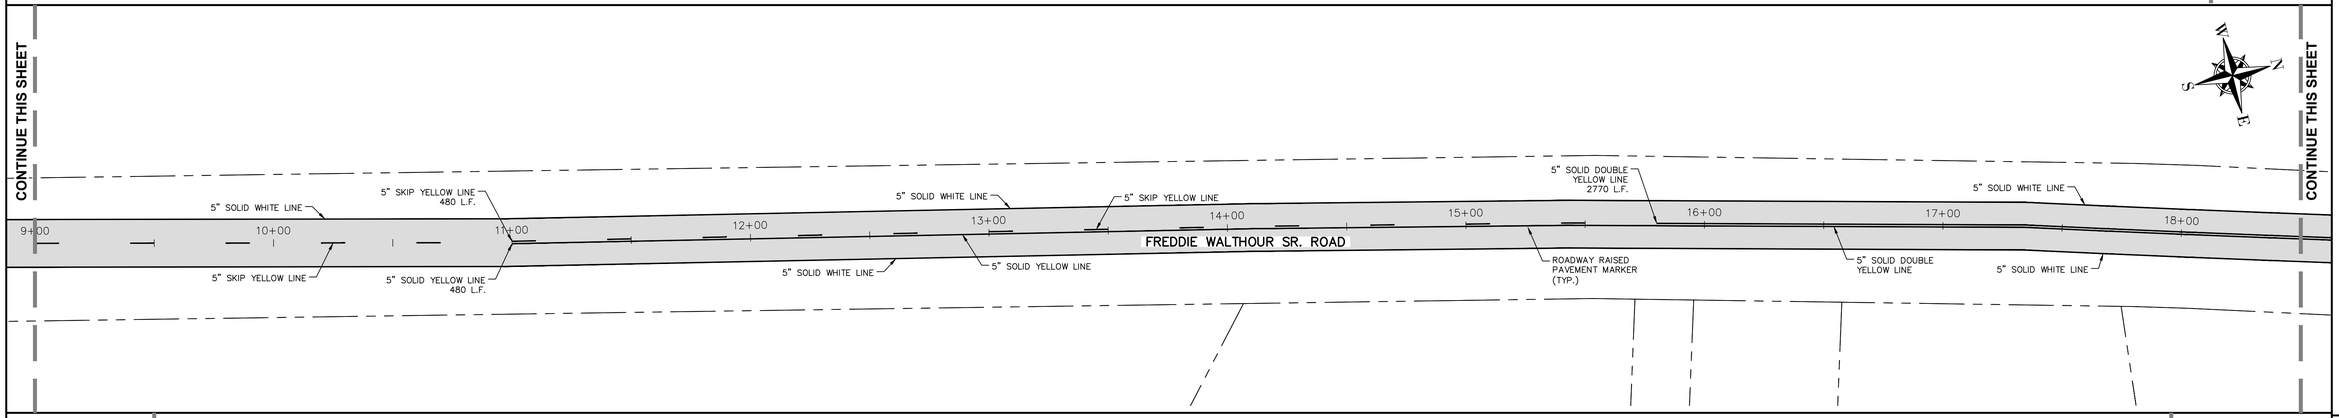

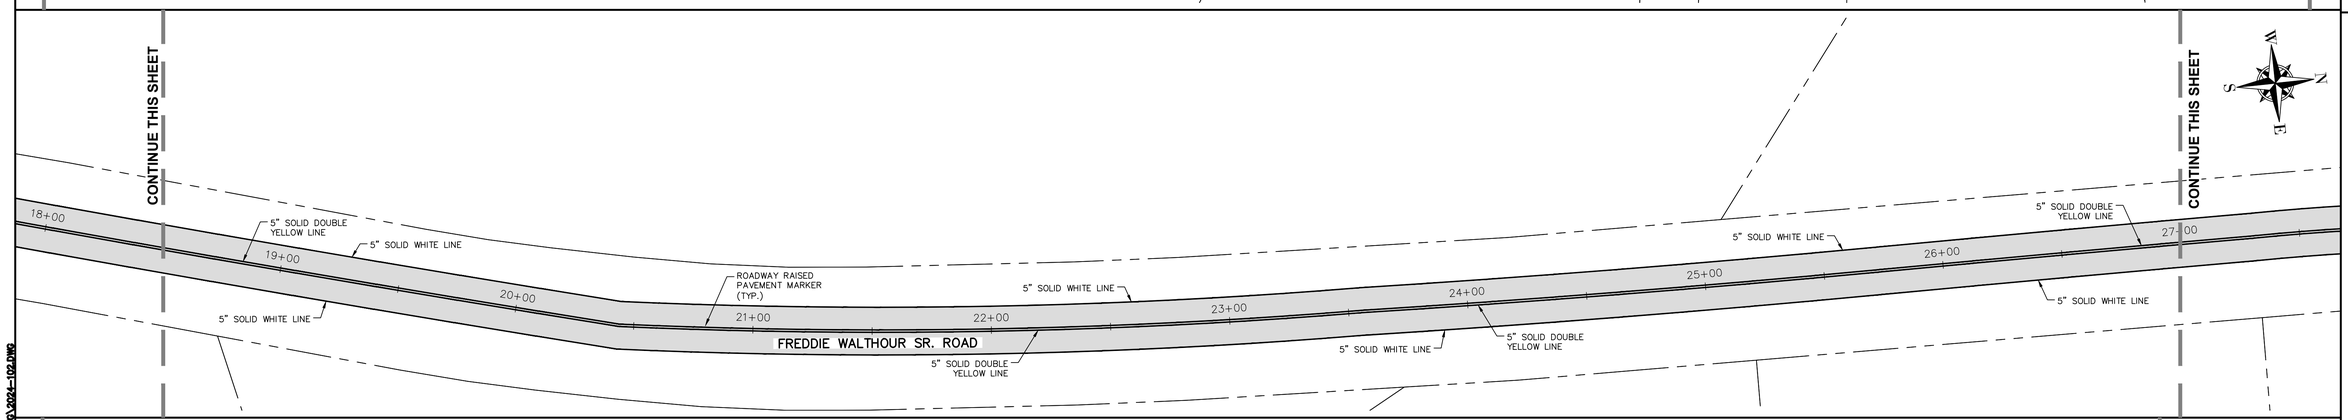

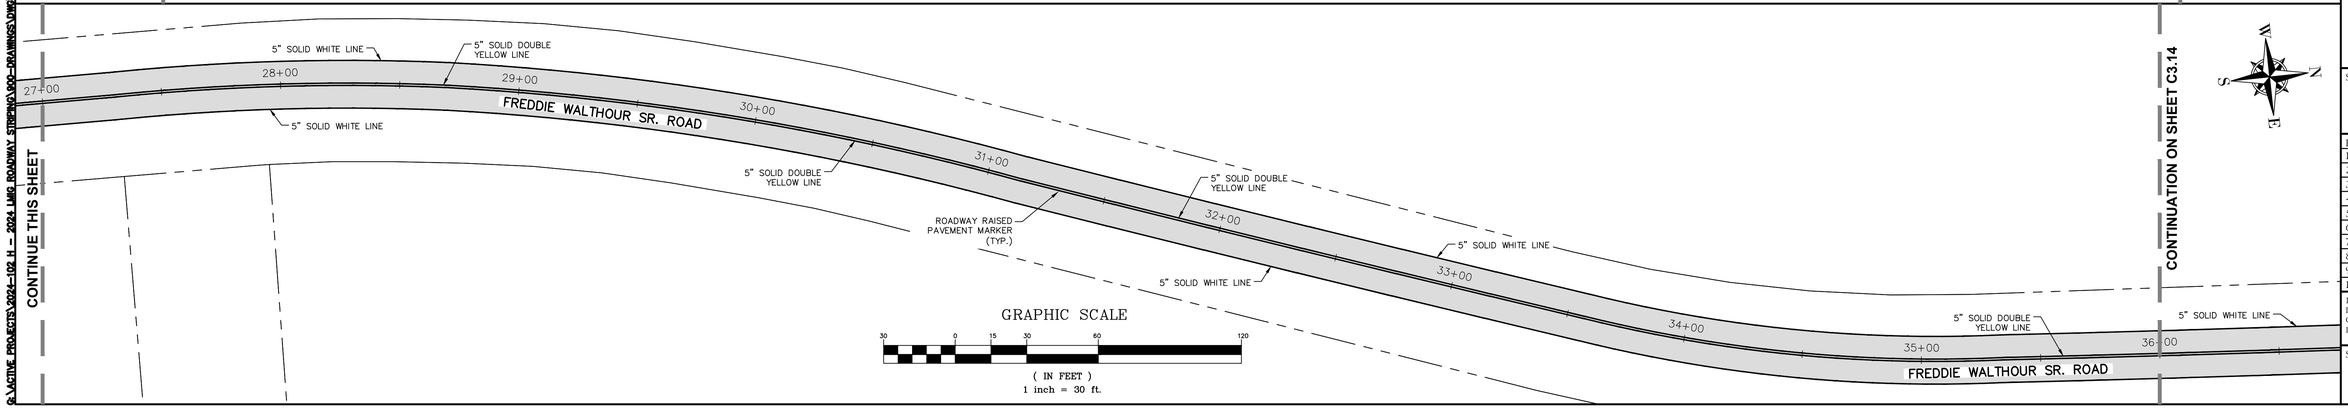

GRAPHIC SCALE

30 0 15 30 60 120

(IN FEET)
1 inch = 30 ft.

THIS DRAWING IS THE PROPERTY OF T. R. LONG ENGINEERING, P.C., AND MAY NOT BE REPRODUCED, EITHER IN PART OR WHOLLY, IN ANY MANNER, WITHOUT THE EXPRESS WRITTEN PERMISSION OF T. R. LONG ENGINEERING, P.C.

THE CONTRACTOR SHALL VERIFY ALL DIMENSIONS CONTAINED WITHIN THIS SET OF DOCUMENTS AND SHALL REPORT ANY DISCREPANCIES TO T. R. LONG ENGINEERING, P.C. FOR IMMEDIATE RESOLUTION.

GEORGIA811.COM DIAL 811

GSWCC# 0000002134

HINESVILLE:
114 North Commerce Street
Hinesville, Georgia 31313
(912) 368-5664

POOLER:
1000 Towne Center Blvd
Suite 304
Pooler, Georgia 31322
(912) 335-1046

TRLONG ENGINEERING, P.C.
www.trlongeng.com

2024 LIBERTY COUNTY ROADWAY STRIPING CONTRACT LIBERTY COUNTY, GEORGIA

LIBERTY COUNTY, GEORGIA

SHEET NAME:
FREDDIE WALTHOUR SR. ROAD

REVISIONS:
1.
2.
3.
4.
5.
6.
7.
8.
9.
10


INITIAL DATE: 07/22/2024
DRAWN BY: DRG
CHECKED BY: TRL
PROJECT #: 2024-102

SHEET NUMBER:
C3.10

G:\ACTIVE PROJECTS\2024-102 H - 2024 LMG ROADWAY STRIPING\000-DRAWINGS\DWG\2024-102.DWG

CONTINUATION ON SHEET C3.13

NOTES:
1. ALL ROADWAYS WILL BE CLEARED OF DUST, DIRT, GREASE, OIL AND ALL FOREIGN MATTER BY CONTRACTOR PRIOR TO STRIPING.
2. STRIPING PAINT TO BE IAW GDOT SPECIAL PROVISION, SECTION 652 HIGH BUILD PAINT.
3. ENSURE THAT THE TRAFFIC STRIPE IS THE SPECIFIED LENGTH, WIDTH, AND PLACEMENT ON SECTIONS WHERE NO PREVIOUSLY APPLIED MARKING ARE PRESENT, ENSURE ACCURATE STRIPE LOCATION BY ESTABLISHING CONTROL POINTS AT SPACED INTERVALS. THE ENGINEER WILL APPROVE CONTROL POINTS.
4. RAISED PAVEMENT MARKERS TO BE INSTALLED ON CENTERLINE PER DETAILS.

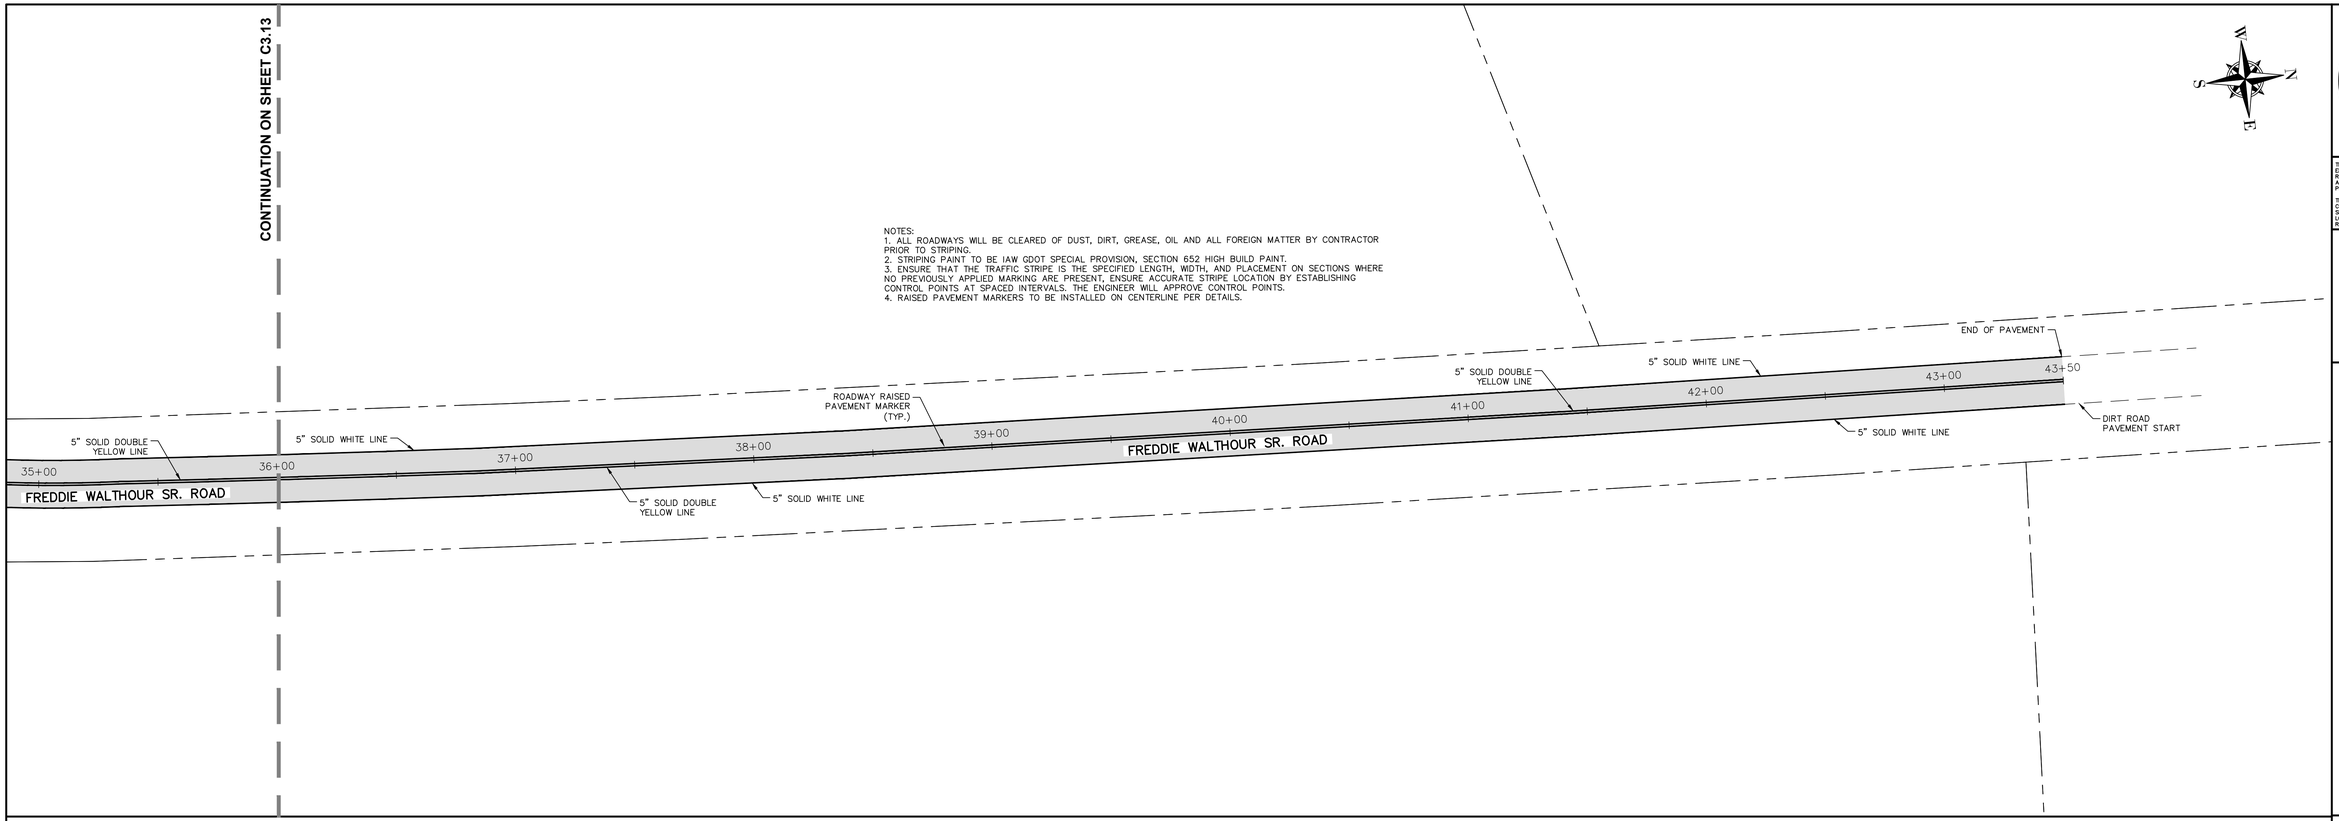

GRAPHIC SCALE

30 0 15 30 60 120

(IN FEET)
1 inch = 30 ft.

GEORGIA811.COM DIAL 811

THIS DRAWING IS THE PROPERTY OF T. R. LONG ENGINEERING, P.C. AND MAY NOT BE REPRODUCED , EITHER IN PART OR WHOLLY, IN ANY MANNER WITHOUT THE EXPRESS WRITTEN PERMISSION OF T. R. LONG ENGINEERING, P.C.

THE CONTRACTOR SHALL VERIFY ALL DIMENSIONS CONTAINED WITHIN THIS SET OF DOCUMENTS AND SHALL REPORT ANY DISCREPANCIES TO T. R. LONG ENGINEERING, P.C. FOR IMMEDIATE RESOLUTION.

GSWCC# 0000002134

HINESVILLE:
114 Northside Commerce Street
Hinesville, Georgia 31313
(912) 368-5664

POOLER:
1000 Towne Center Blvd
Suite 304
Pooler, Georgia 31322
(912) 335-1046

TRLONG ENGINEERING, P.C.
www.trlongeng.com

2024 LIBERTY COUNTY ROADWAY STRIPING CONTRACT
LIBERTY COUNTY, GEORGIA

LIBERTY COUNTY, GEORGIA

SHEET NAME:
FREDDIE WALTHOUR SR. ROAD


REVISIONS:
1.
2.
3.
4.
5.
6.
7.
8.
9.
10


INITIAL DATE: 07/22/2024
DRAWN BY: DRG
CHECKED BY: TRL
PROJECT #: 2024-102


SHEET NUMBER:
C3.11


G:\ACTIVE PROJECTS\2024-102 H - 2024 LIBERTY COUNTY ROADWAY STRIPING\ROADWAY\DWG\SHEETS\2024-102 H - 2024 LIBERTY COUNTY ROADWAY STRIPING.DWG

NOTES:
1. ALL ROADWAYS WILL BE CLEARED OF DUST, DIRT, GREASE, OIL AND ALL FOREIGN MATTER BY CONTRACTOR PRIOR TO STRIPING.
2. STRIPING PAINT TO BE IAW GDOT SPECIAL PROVISION, SECTION 652 HIGH BUILD PAINT.
3. ENSURE THAT THE TRAFFIC STRIPE IS THE SPECIFIED LENGTH, WIDTH, AND PLACEMENT ON SECTIONS WHERE NO PREVIOUSLY APPLIED MARKING ARE PRESENT, ENSURE ACCURATE STRIPE LOCATION BY ESTABLISHING CONTROL POINTS AT SPACED INTERVALS. THE ENGINEER WILL APPROVE CONTROL POINTS.
4. RAISED PAVEMENT MARKERS TO BE INSTALLED ON CENTERLINE PER DETAILS.

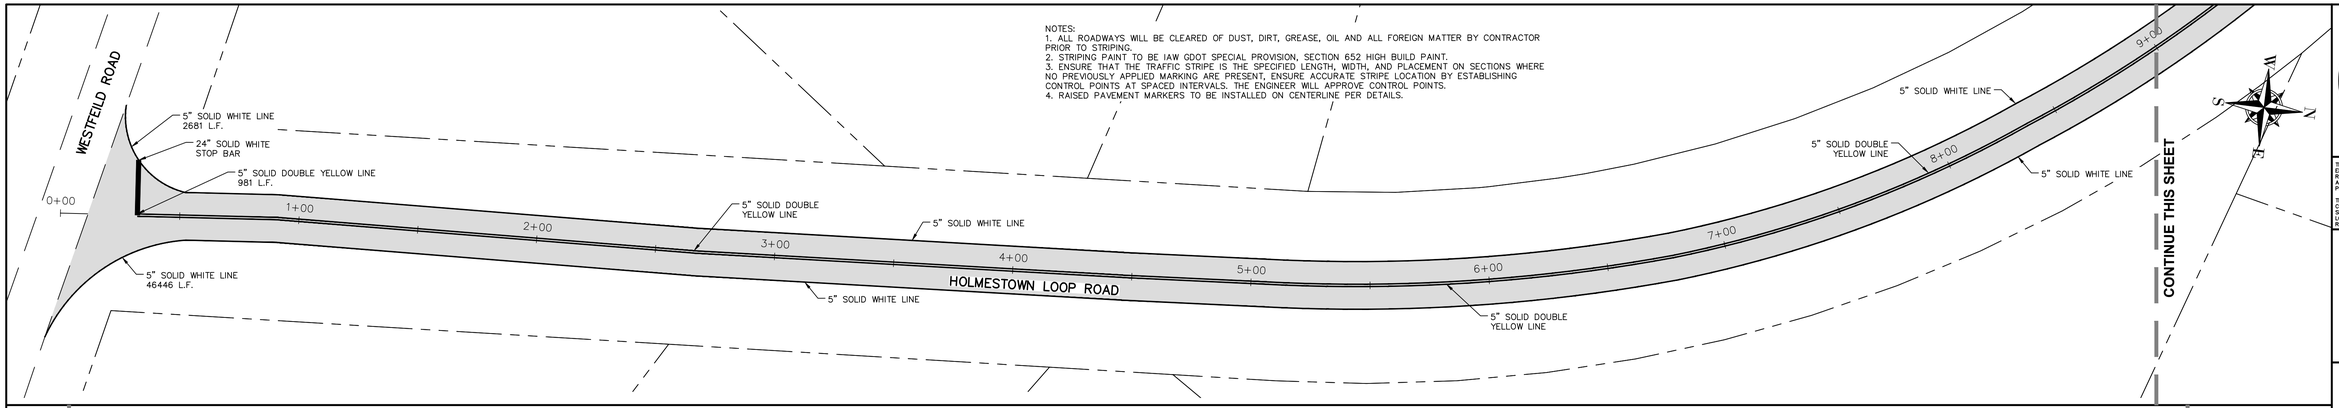

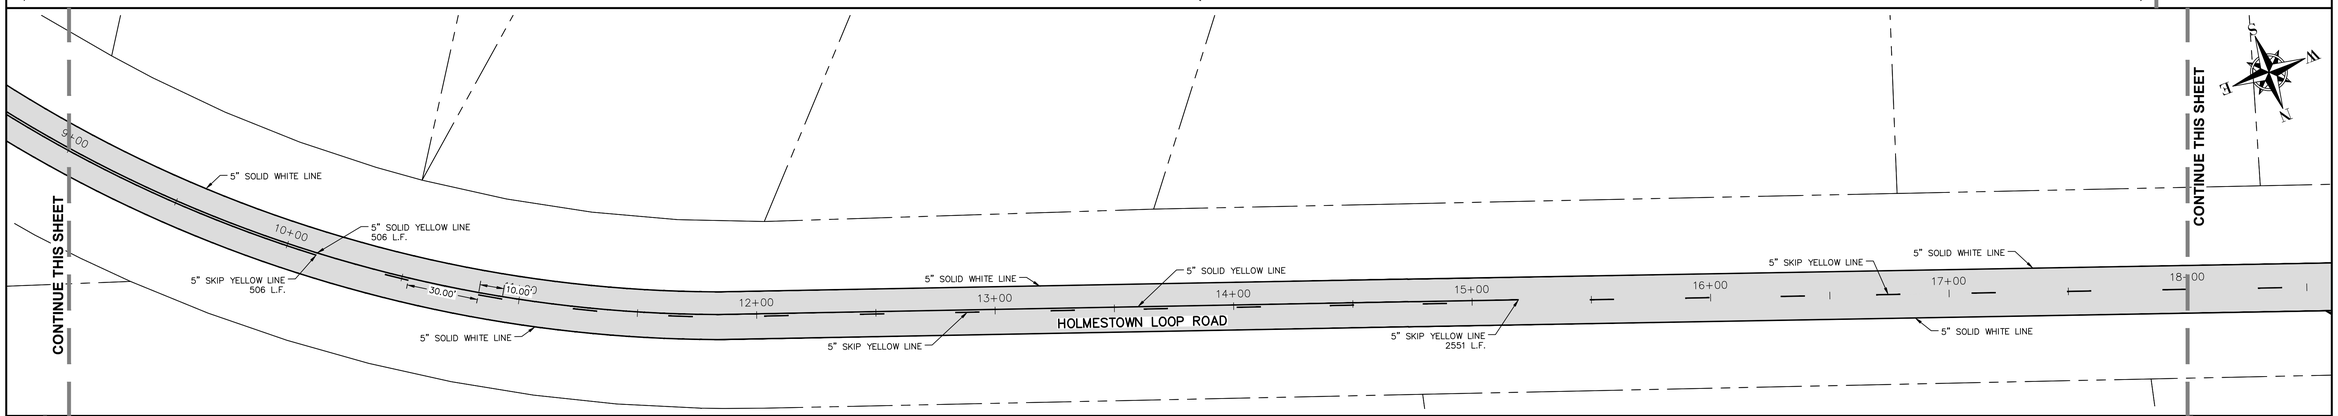

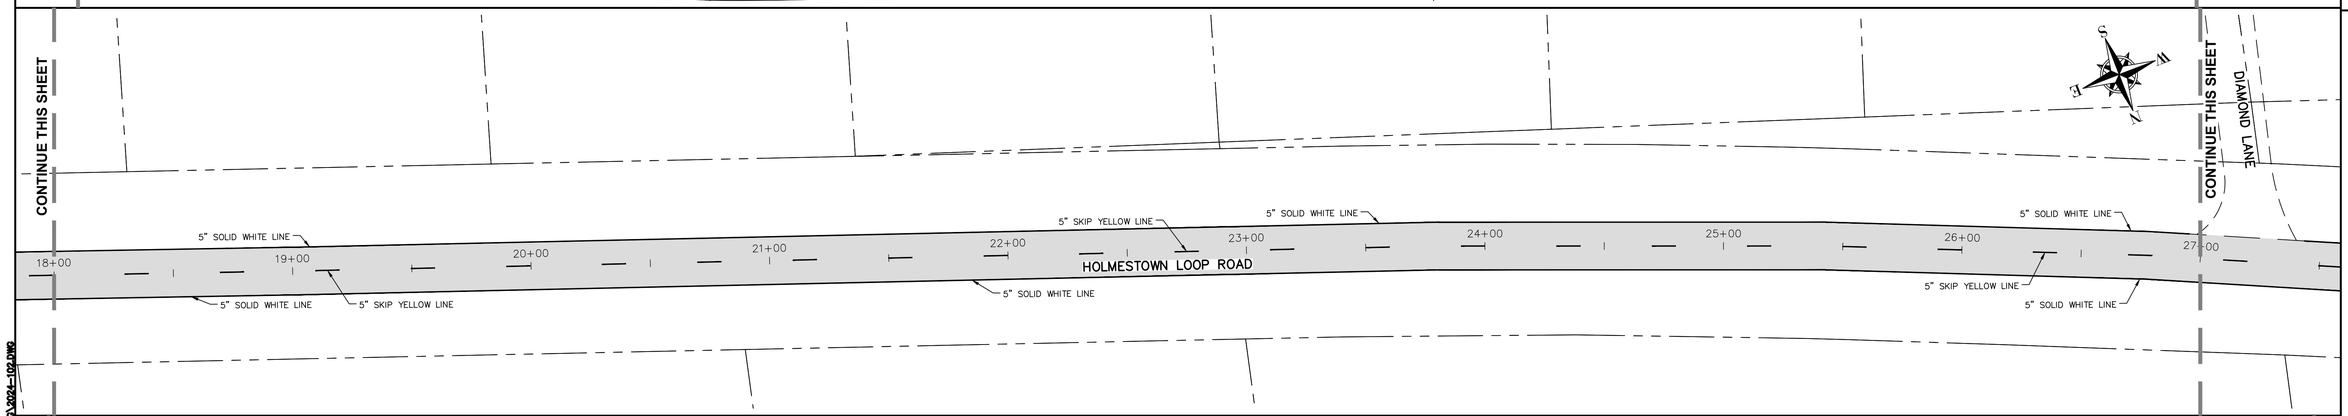

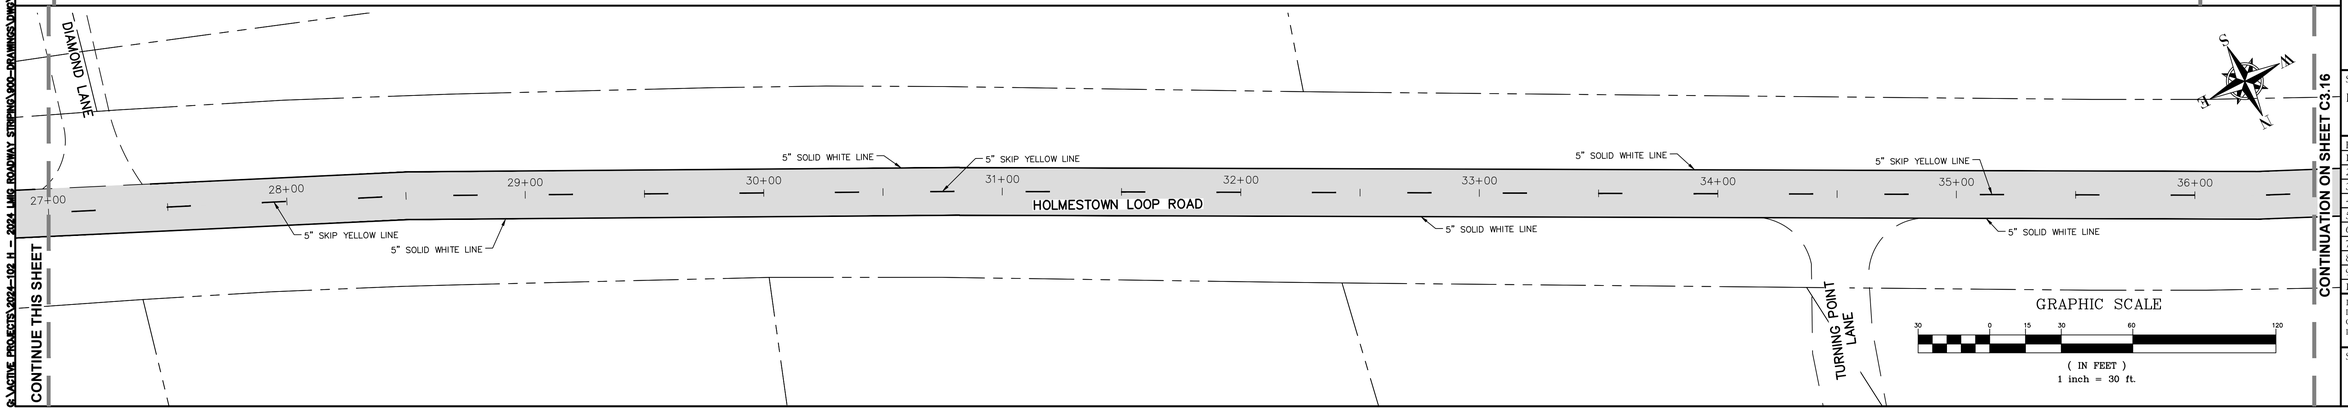

GRAPHIC SCALE
30 0 15 30 60 120
(IN FEET)
1 inch = 30 ft.

GEORGIA811.COM DIAL 811

THIS DRAWING IS THE PROPERTY OF T. R. LONG ENGINEERING, P.C., AND MAY NOT BE REPRODUCED, EITHER IN PART OR WHOLLY, IN ANY MANNER WITHOUT THE EXPRESS WRITTEN PERMISSION OF T. R. LONG ENGINEERING, P.C.

THE CONTRACTOR SHALL VERIFY ALL DIMENSIONS CONTAINED WITHIN THIS SET OF DOCUMENTS AND SHALL REPORT ANY DISCREPANCIES TO T. R. LONG ENGINEERING, P.C. FOR IMMEDIATE RESOLUTION.

GSWCC# 0000002134

HINESVILLE:
114 North Commerce Street
Hinesville, Georgia 31313
(912) 368-5664

POOLER:
1000 Towne Center Blvd
Suite 304
Pooler, Georgia 31322
(912) 335-1046

TRLONG ENGINEERING, P.C.
www.trlongeng.com

2024 LIBERTY COUNTY ROADWAY STRIPING CONTRACT
LIBERTY COUNTY, GEORGIA

LIBERTY COUNTY, GEORGIA

SHEET NAME:
HOLMESTOWN LOOP ROAD


REVISIONS:
1.
2.
3.
4.
5.
6.
7.
8.
9.
10


INITIAL DATE: 07/22/2024
DRAWN BY: DRG
CHECKED BY: TRL
PROJECT #: 2024-102


SHEET NUMBER:
C3.12


G:\ACTIVE PROJECTS\2024-102 H - 2024 LMG ROADWAY STRIPING\000-DRAWINGS\DWG\2024-102.DWG

NOTES:
1. ALL ROADWAYS WILL BE CLEARED OF DUST, DIRT, GREASE, OIL AND ALL FOREIGN MATTER BY CONTRACTOR PRIOR TO STRIPING.
2. STRIPING PAINT TO BE IAW GDOT SPECIAL PROVISION, SECTION 652 HIGH BUILD PAINT.
3. ENSURE THAT THE TRAFFIC STRIPE IS THE SPECIFIED LENGTH, WIDTH, AND PLACEMENT ON SECTIONS WHERE NO PREVIOUSLY APPLIED MARKING ARE PRESENT, ENSURE ACCURATE STRIPE LOCATION BY ESTABLISHING CONTROL POINTS AT SPACED INTERVALS. THE ENGINEER WILL APPROVE CONTROL POINTS.
4. RAISED PAVEMENT MARKERS TO BE INSTALLED ON CENTERLINE PER DETAILS.

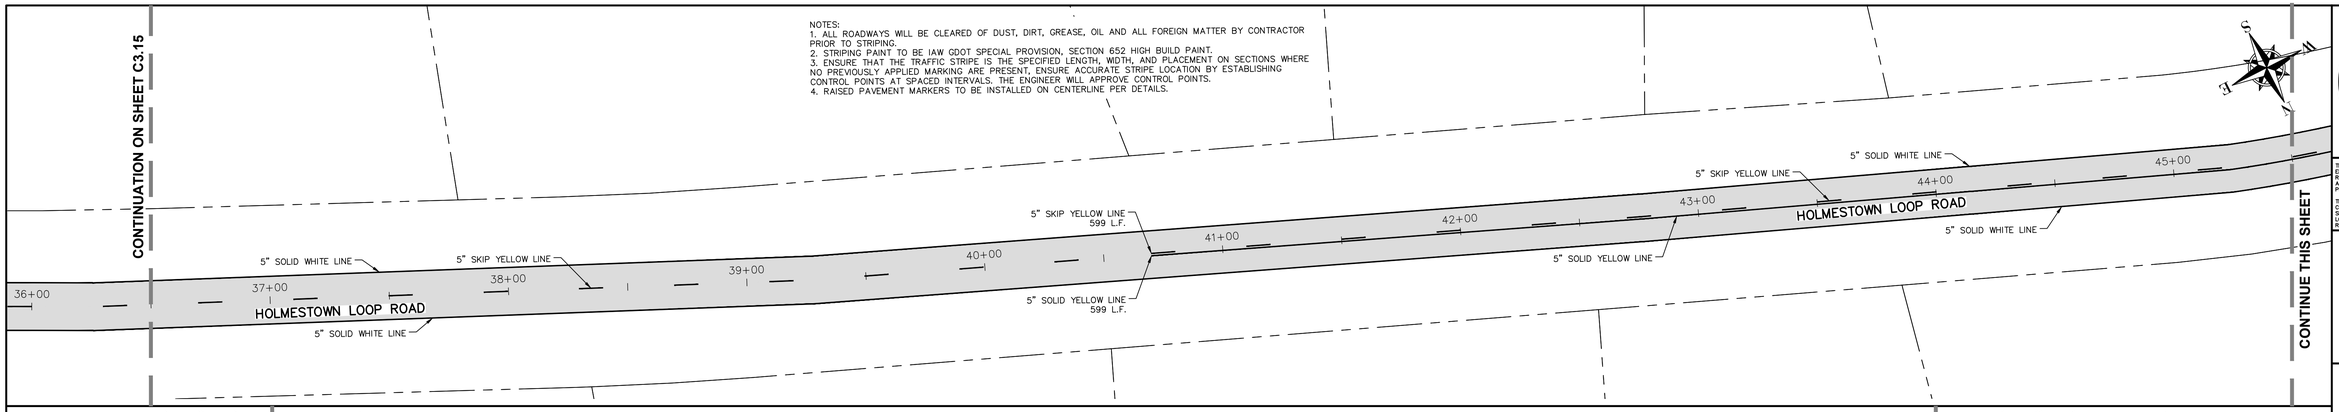

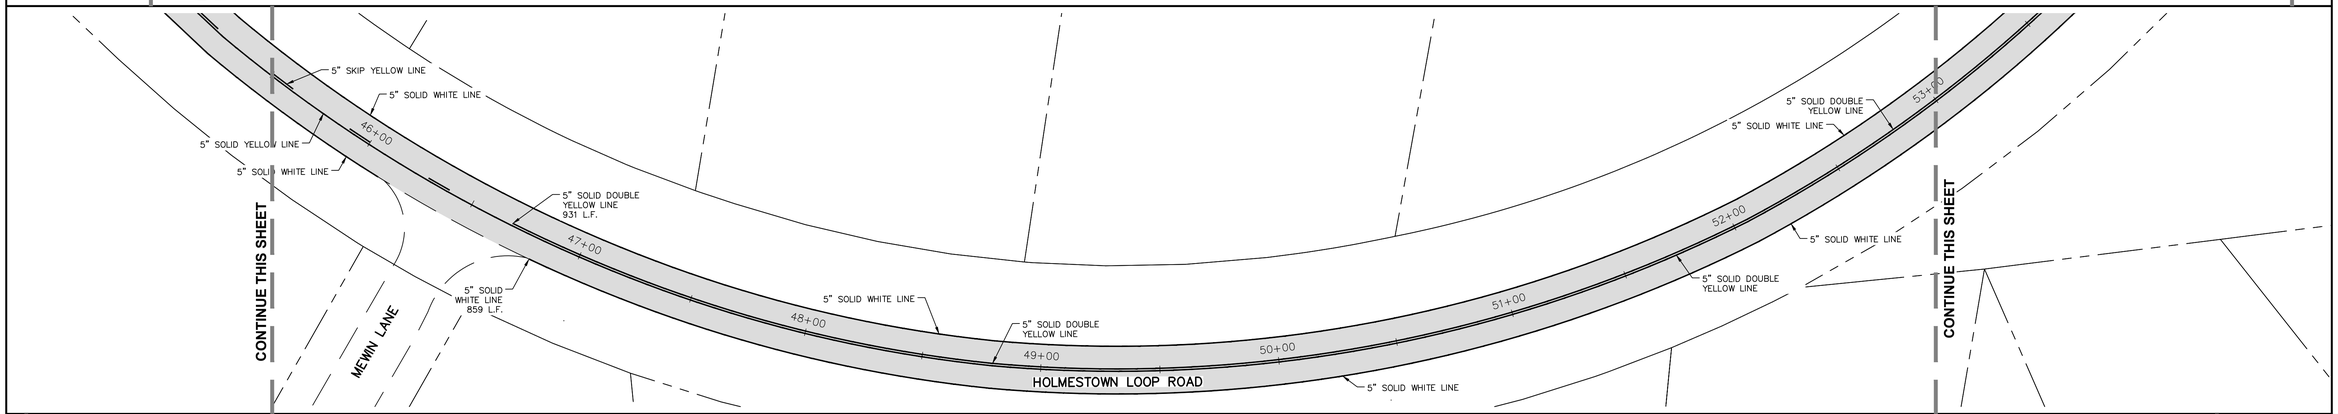

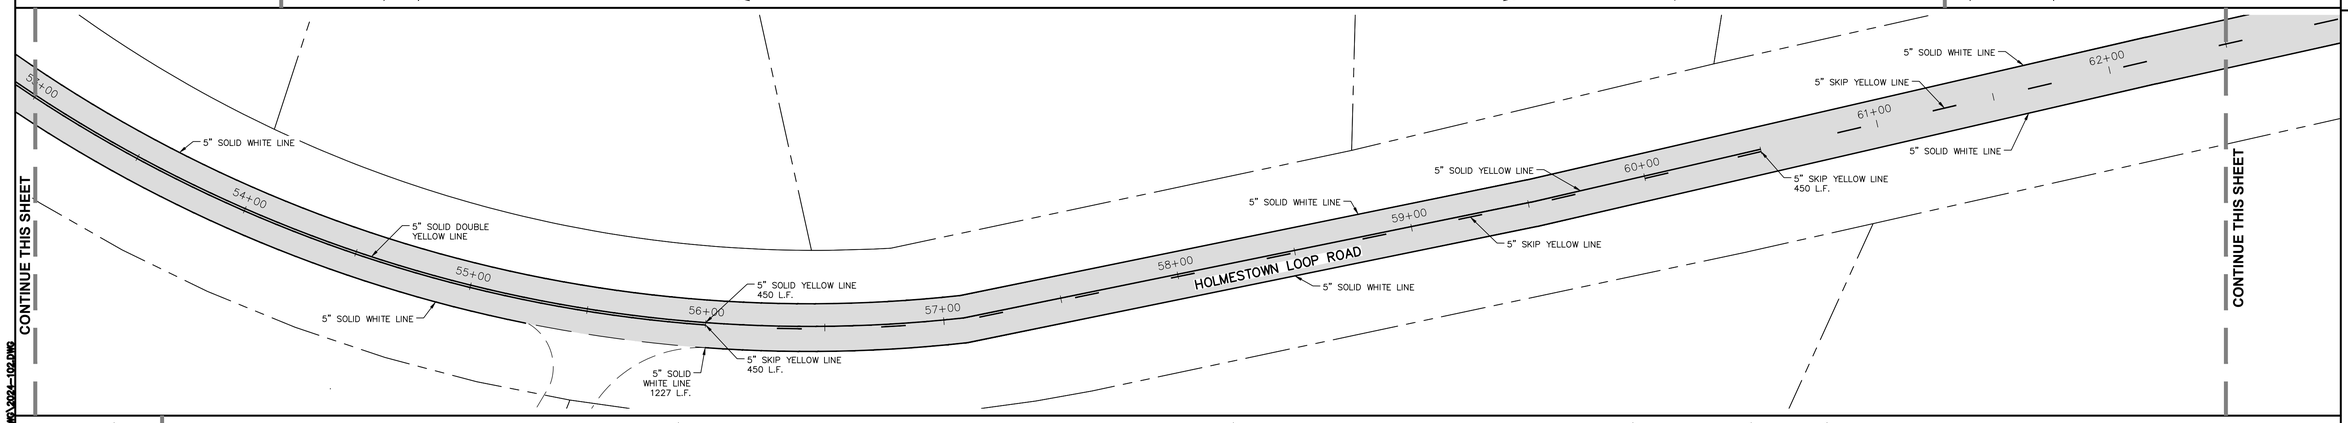

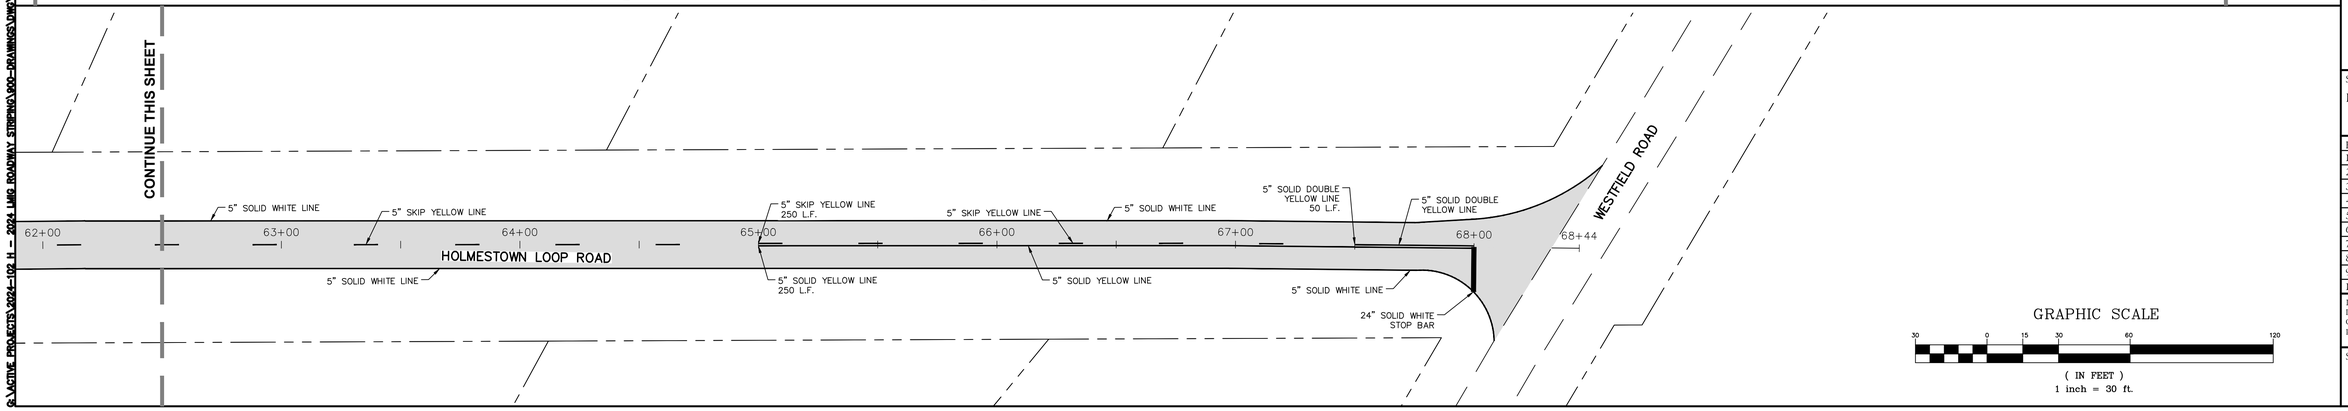

GRAPHIC SCALE
30 0 15 30 60 120
(IN FEET)
1 inch = 30 ft.

GEORGIA811.COM DIAL 811

THIS DRAWING IS THE PROPERTY OF T. R. LONG ENGINEERING, P.C. AND MAY NOT BE REPRODUCED , EITHER IN PART OR WHOLE, IN ANY MANNER WITHOUT THE EXPRESS WRITTEN PERMISSION OF T. R. LONG ENGINEERING, P.C.

THE CONTRACTOR SHALL VERIFY ALL DIMENSIONS CONTAINED WITHIN THIS SET OF DOCUMENTS AND SHALL REPORT ANY DISCREPANCIES TO T. R. LONG ENGINEERING, P.C. FOR IMMEDIATE RESOLUTION.

GSWCC# 0000002134

HINESVILLE:
114 North Commerce Street
Hinesville, Georgia 31313
(912) 368-5664

POOLER:
1000 Towne Center Blvd
Suite 304
Pooler, Georgia 31322
(912) 335-1046

TRLONG ENGINEERING, P.C.
www.trlongeng.com

2024 LIBERTY COUNTY ROADWAY STRIPING CONTRACT
LIBERTY COUNTY, GEORGIA
LIBERTY COUNTY, GEORGIA

SHEET NAME:
HOLMESTOWN LOOP ROAD

REVISIONS:
1.
2.
3.
4.
5.
6.
7.
8.
9.
10

INITIAL DATE: 07/22/2024
DRAWN BY: DRG
CHECKED BY: TRL
PROJECT #: 2024-102

SHEET NUMBER:
C3.13

G:\ACTIVE PROJECTS\2024-102 H - 2024 LMG ROADWAY STRIPING\900-DRAWINGS\DWG\2024-102.DWG

GEORGIA811.COM DIAL 811

THIS DRAWING IS THE PROPERTY OF T. R. LONG ENGINEERING, P.C. AND MAY NOT BE REPRODUCED , EITHER IN PART OR WHOLLY, IN ANY MANNER, WITHOUT THE EXPRESS WRITTEN PERMISSION OF T. R. LONG ENGINEERING, P.C.

THE CONTRACTOR SHALL VERIFY ALL DIMENSIONS CONTAINED WITHIN THIS SET OF DOCUMENTS AND SHALL REPORT ANY DISCREPANCIES TO T. R. LONG ENGINEERING, P.C. FOR IMMEDIATE RESOLUTION.

GSWCC# 00000002134

HINESVILLE:
114 North Commerce Street
Hinesville, Georgia 31313
(912) 368-5664

POOLER:
1000 Towne Center Blvd
Suite 304
Pooler, Georgia 31322
(912) 335-1046

TRLONG ENGINEERING, P.C.
www.trlongeng.com

2024 LIBERTY COUNTY ROADWAY STRIPING CONTRACT LIBERTY COUNTY, GEORGIA

LIBERTY COUNTY, GEORGIA


SHEET NAME:
LEWIS FRASIER ROAD

REVISIONS:
1.
2.
3.
4.
5.
6.
7.
8.
9.
10


INITIAL DATE: 07/22/2024
DRAWN BY: DRG
CHECKED BY: TRL
PROJECT #: 2024-102


SHEET NUMBER:
C3.14


G:\ACTIVE PROJECTS\2024-102 H – 2024 LMG ROADWAY STRIPING\000-DRAWINGS\DWG\2024-102.DWG

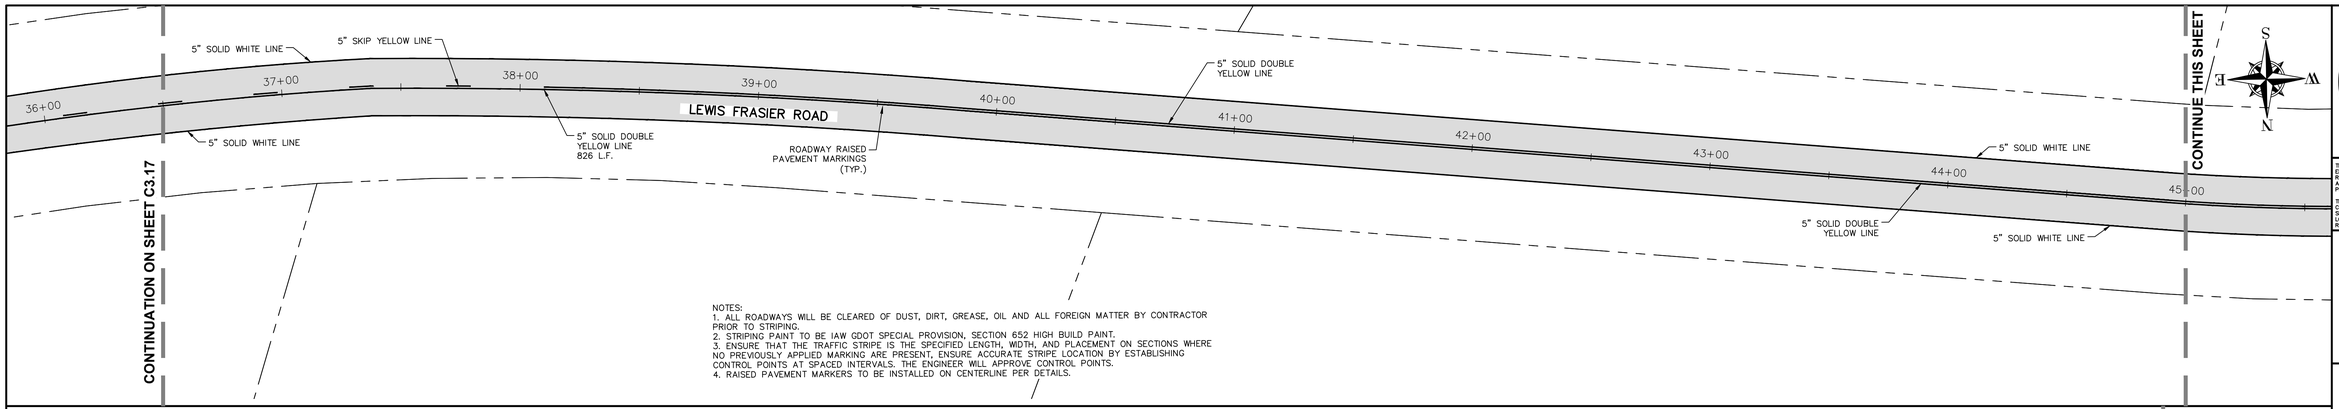

NOTES:
1. ALL ROADWAYS WILL BE CLEARED OF DUST, DIRT, GREASE, OIL AND ALL FOREIGN MATTER BY CONTRACTOR PRIOR TO STRIPING.
2. STRIPING PAINT TO BE IAW GDOT SPECIAL PROVISION, SECTION 652 HIGH BUILD PAINT.
3. ENSURE THAT THE TRAFFIC STRIPE IS THE SPECIFIED LENGTH, WIDTH, AND PLACEMENT ON SECTIONS WHERE NO PREVIOUSLY APPLIED MARKING ARE PRESENT, ENSURE ACCURATE STRIPE LOCATION BY ESTABLISHING CONTROL POINTS AT SPACED INTERVALS. THE ENGINEER WILL APPROVE CONTROL POINTS.
4. RAISED PAVEMENT MARKERS TO BE INSTALLED ON CENTERLINE PER DETAILS.

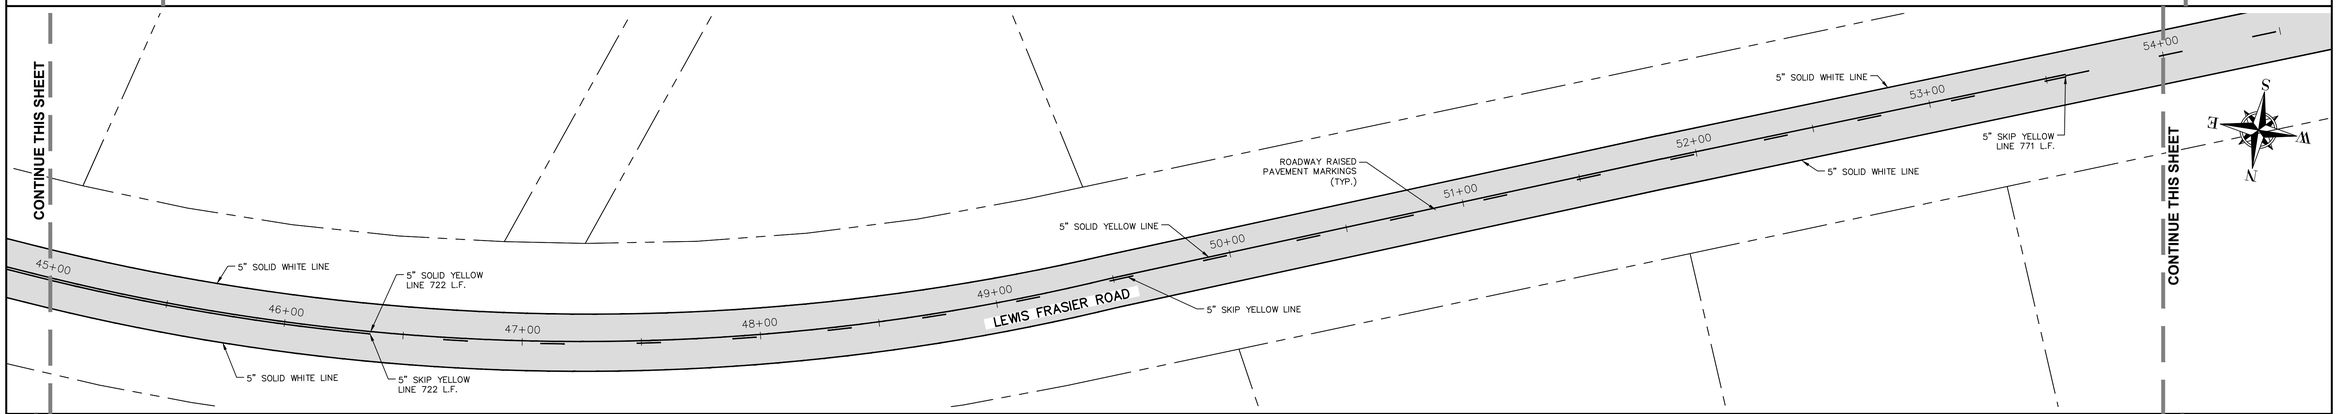

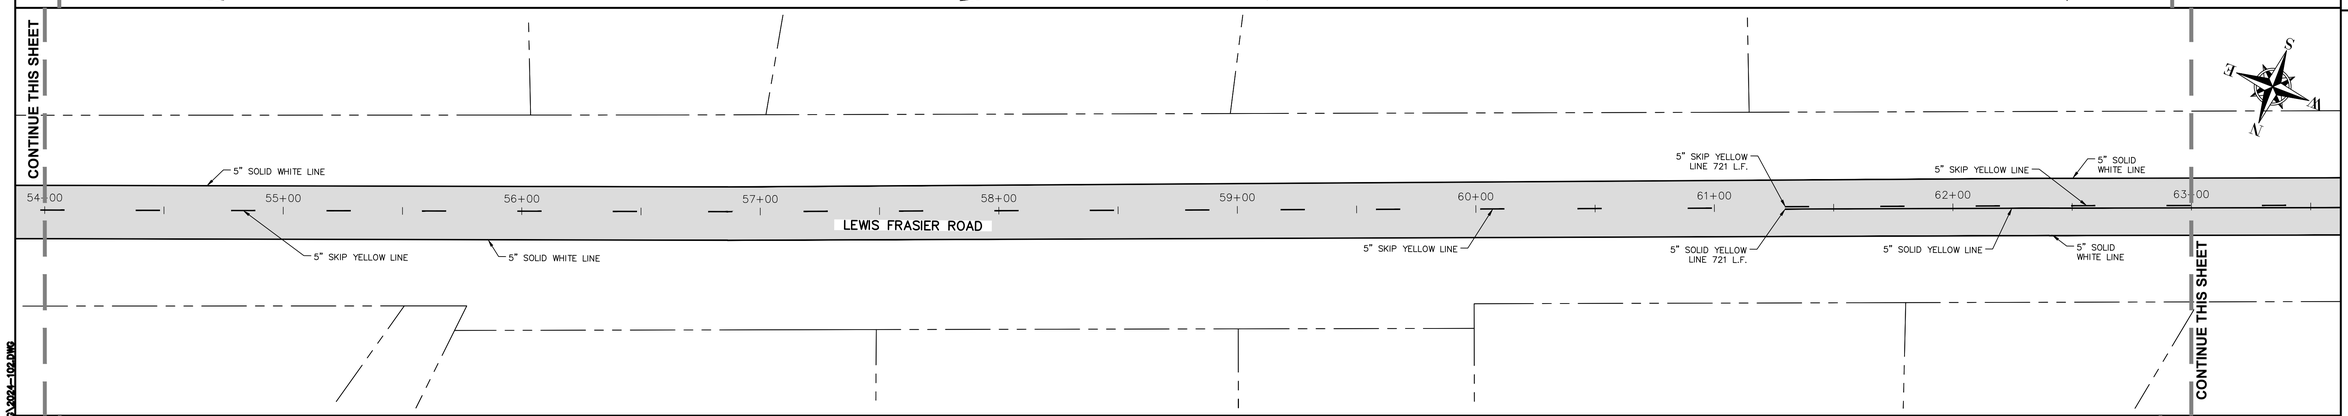

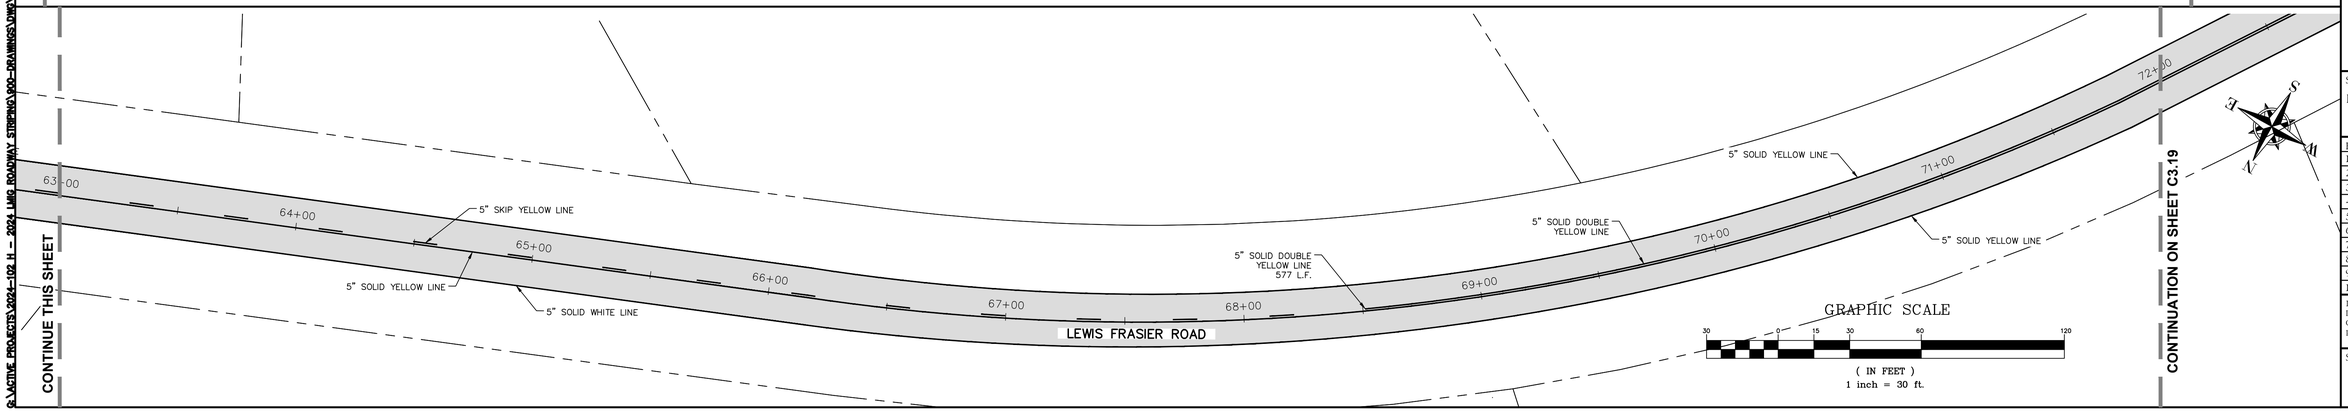

GRAPHIC SCALE
30 0 15 30 60 120
(IN FEET)
1 inch = 30 ft.

THIS DRAWING IS THE PROPERTY OF T. R. LONG ENGINEERING, P.C. AND MAY NOT BE REPRODUCED, EITHER IN PART OR WHOLLY, IN ANY MANNER WITHOUT THE EXPRESS WRITTEN PERMISSION OF T. R. LONG ENGINEERING, P.C.

THE CONTRACTOR SHALL VERIFY ALL DIMENSIONS CONTAINED WITHIN THIS SET OF DOCUMENTS AND SHALL REPORT ANY DISCREPANCIES TO T. R. LONG ENGINEERING, P.C. FOR IMMEDIATE RESOLUTION.

GEORGIA811.COM DIAL 811

GSWCC# 0000002134

HINESVILLE:
114 North Commerce Street
Hinesville, Georgia 31313
(912) 368-5664

POOLER:
1000 Towne Center Blvd
Suite 304
Pooler, Georgia 31322
(912) 335-1046

TRLONG ENGINEERING, P.C.
www.trlongeng.com

2024 LIBERTY COUNTY ROADWAY STRIPING CONTRACT
LIBERTY COUNTY, GEORGIA

LIBERTY COUNTY, GEORGIA


SHEET NAME:
LEWIS FRASIER ROAD

REVISIONS:
1.
2.
3.
4.
5.
6.
7.
8.
9.
10


INITIAL DATE: 07/22/2024
DRAWN BY: DRG
CHECKED BY: TRL
PROJECT #: 2024-102


SHEET NUMBER:
C3.15


G:\ACTIVE PROJECTS\2024-102 H - 2024 LMG ROADWAY STRIPING\000-DRAWINGS\DWG\2024-102.DWG

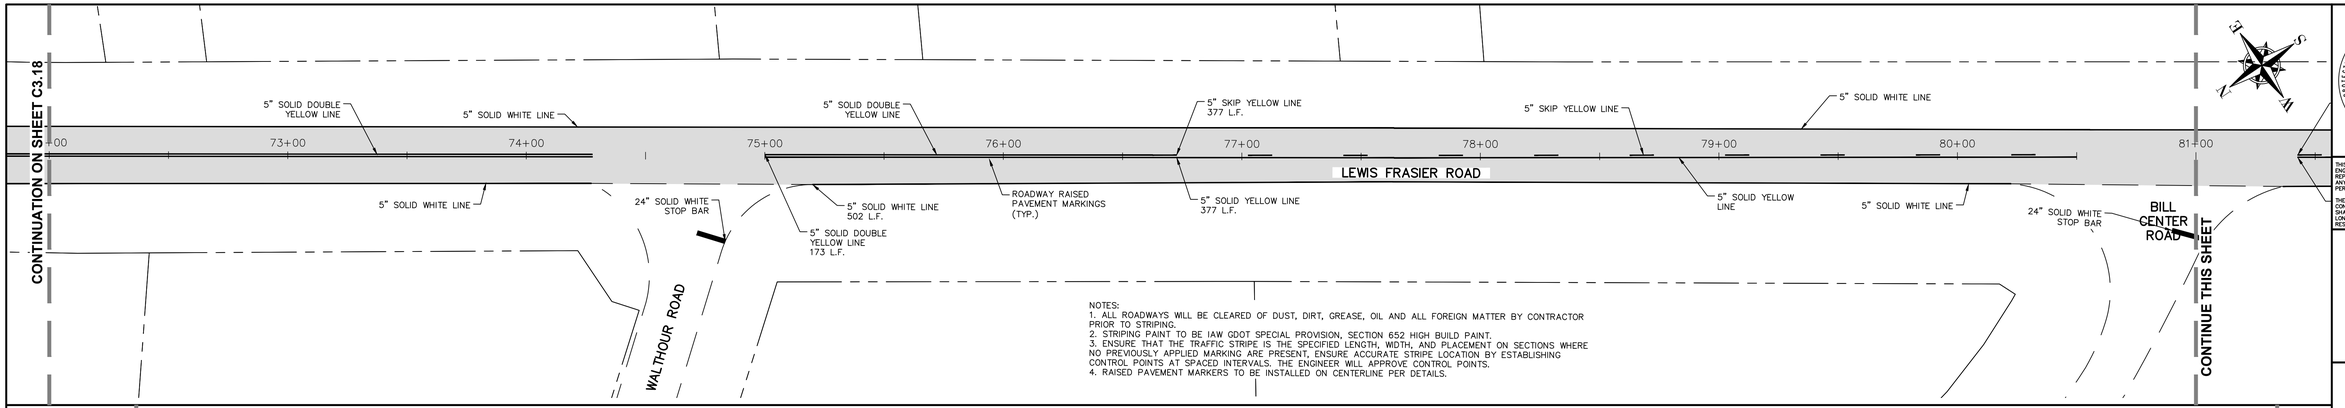

NOTES:
1. ALL ROADWAYS WILL BE CLEARED OF DUST, DIRT, GREASE, OIL AND ALL FOREIGN MATTER BY CONTRACTOR PRIOR TO STRIPING.
2. STRIPING PAINT TO BE IAW GDOT SPECIAL PROVISION, SECTION 652 HIGH BUILD PAINT.
3. ENSURE THAT THE TRAFFIC STRIPE IS THE SPECIFIED LENGTH, WIDTH, AND PLACEMENT ON SECTIONS WHERE NO PREVIOUSLY APPLIED MARKING ARE PRESENT, ENSURE ACCURATE STRIPE LOCATION BY ESTABLISHING CONTROL POINTS AT SPACED INTERVALS. THE ENGINEER WILL APPROVE CONTROL POINTS.
4. RAISED PAVEMENT MARKERS TO BE INSTALLED ON CENTERLINE PER DETAILS.

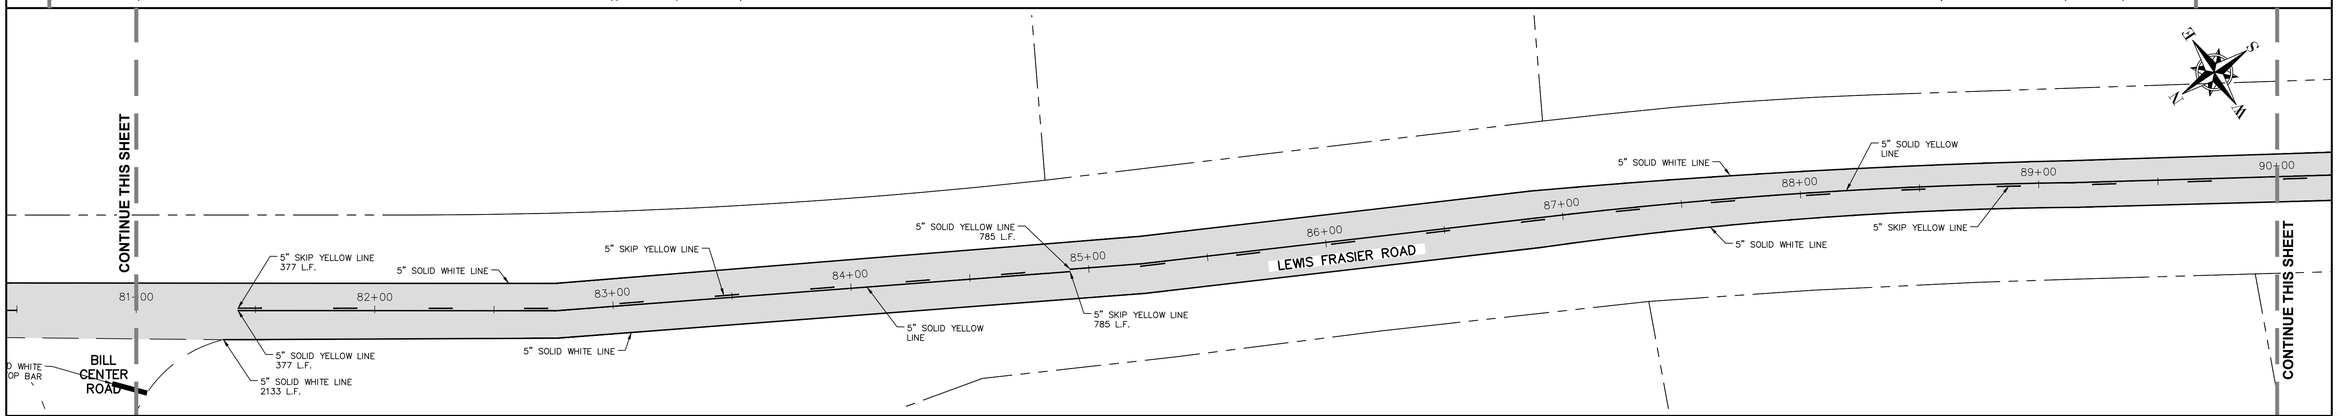

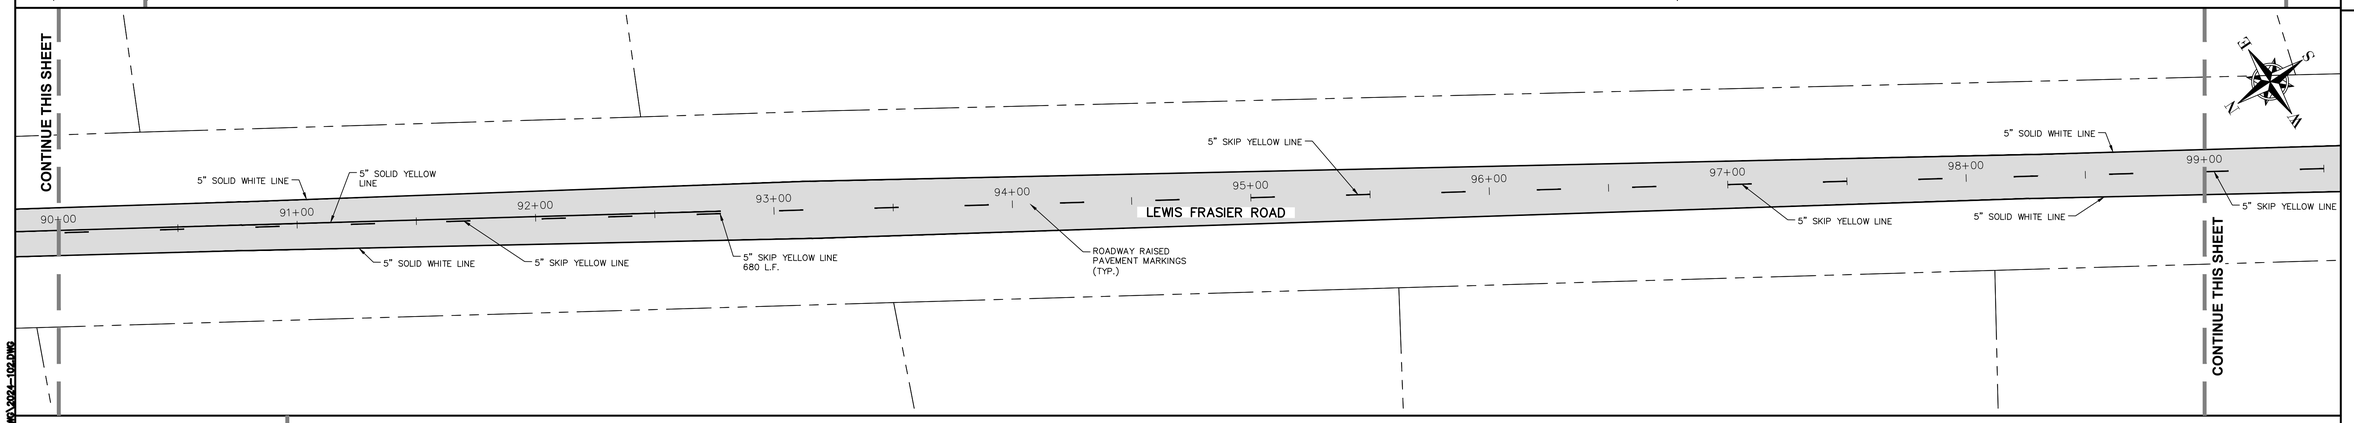

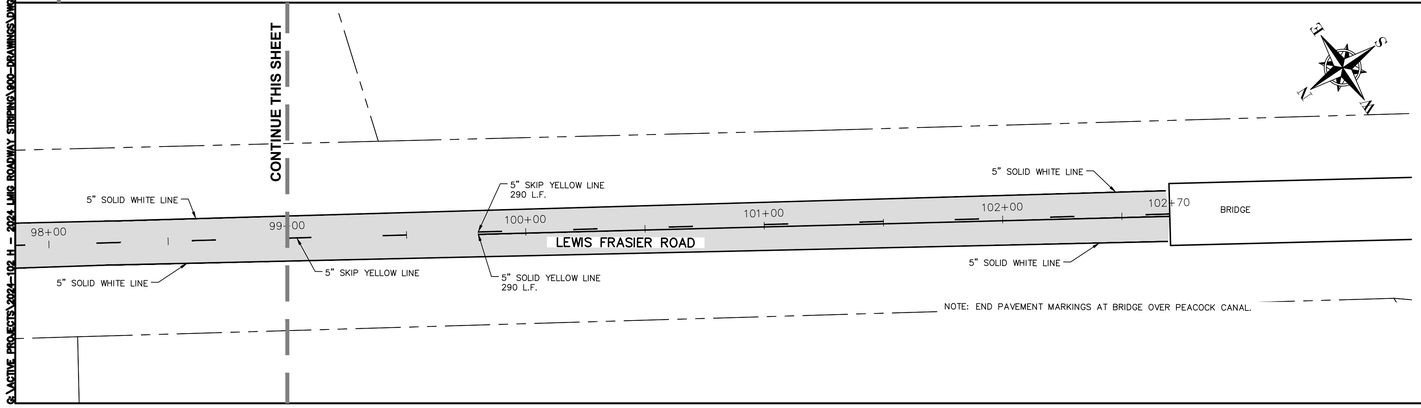

NOTE: END PAVEMENT MARKINGS AT BRIDGE OVER PEACOCK CANAL.

GRAPHIC SCALE

30 0 15 30 60 120

(IN FEET)
1 inch = 30 ft.

GEORGIA811.COM DIAL 811

THIS DRAWING IS THE PROPERTY OF T. R. LONG ENGINEERING, P.C., AND MAY NOT BE REPRODUCED, EITHER IN PART OR WHOLLY, IN ANY MANNER, WITHOUT THE EXPRESS WRITTEN PERMISSION OF T. R. LONG ENGINEERING, P.C.

THE CONTRACTOR SHALL VERIFY ALL DIMENSIONS CONTAINED WITHIN THIS SET OF DOCUMENTS AND SHALL REPORT ANY DISCREPANCIES TO T. R. LONG ENGINEERING, P.C. FOR IMMEDIATE RESOLUTION.

GSWCC# 0000002134

HINESVILLE:
114 North Commerce Street
Hinesville, Georgia 31313
(912) 368-5664

POOLER:
1000 Towne Center Blvd
Suite 304
Pooler, Georgia 31322
(912) 335-1046

TRLONG ENGINEERING, P.C.
www.trlongeng.com

2024 LIBERTY COUNTY ROADWAY STRIPING CONTRACT
LIBERTY COUNTY, GEORGIA

LIBERTY COUNTY, GEORGIA

SHEET NAME:
LEWIS FRASIER ROAD

REVISIONS:
1.
2.
3.
4.
5.
6.
7.
8.
9.
10

INITIAL DATE: 07/22/2024
DRAWN BY: DRG
CHECKED BY: TRL
PROJECT #: 2024-102

SHEET NUMBER:
C3.16

G:\ACTIVE PROJECTS\2024-102 H - 2024 LMG ROADWAY STRIPING\900-DRAWINGS\DWG\2024-102.DWG

NOTES:
1. ALL ROADWAYS WILL BE CLEARED OF DUST, DIRT, GREASE, OIL AND ALL FOREIGN MATTER BY CONTRACTOR PRIOR TO STRIPING.
2. STRIPING PAINT TO BE IAW GDOT SPECIAL PROVISION, SECTION 652 HIGH BUILD PAINT.
3. ENSURE THAT THE TRAFFIC STRIPE IS THE SPECIFIED LENGTH, WIDTH, AND PLACEMENT ON SECTIONS WHERE NO PREVIOUSLY APPLIED MARKING ARE PRESENT, ENSURE ACCURATE STRIPE LOCATION BY ESTABLISHING CONTROL POINTS AT SPACED INTERVALS. THE ENGINEER WILL APPROVE CONTROL POINTS.
4. RAISED PAVEMENT MARKERS TO BE INSTALLED ON CENTERLINE PER DETAILS.

GRAPHIC SCALE

30 0 15 30 60 120

(IN FEET)
1 inch = 30 ft.

GEORGIA811.COM DIAL 811

THIS DRAWING IS THE PROPERTY OF T. R. LONG ENGINEERING, P.C. AND MAY NOT BE REPRODUCED , EITHER IN PART OR WHOLLY, IN ANY MANNER WITHOUT THE EXPRESS WRITTEN PERMISSION OF T. R. LONG ENGINEERING, P.C.

THE CONTRACTOR SHALL VERIFY ALL DIMENSIONS CONTAINED WITHIN THIS SET OF DOCUMENTS AND SHALL REPORT ANY DISCREPANCIES TO T. R. LONG ENGINEERING, P.C. FOR IMMEDIATE RESOLUTION.

GSWCC# 00000002134

HINESVILLE:
114 North Commerce Street
Hinesville, Georgia 31313
(912) 368-5664

POOLER:
1000 Towne Center Blvd
Suite 304
Pooler, Georgia 31322
(912) 335-1046

TRLONG ENGINEERING, P.C.
www.trlongeng.com

2024 LIBERTY COUNTY ROADWAY STRIPING CONTRACT
LIBERTY COUNTY, GEORGIA

LIBERTY COUNTY, GEORGIA

SHEET NAME:
ROBERT HILL ROAD


REVISIONS:
1.
2.
3.
4.
5.
6.
7.
8.
9.
10

INITIAL DATE: 07/22/2024
DRAWN BY: DRG
CHECKED BY: TRL
PROJECT #: 2024-102

SHEET NUMBER:
C3.17

G:\ACTIVE PROJECTS\2024-102 H - 2024 LMG ROADWAY STRIPING\000-DRAWINGS\DWG\2024-102.DWG

NOTES:
1. ALL ROADWAYS WILL BE CLEARED OF DUST, DIRT, GREASE, OIL AND ALL FOREIGN MATTER BY CONTRACTOR PRIOR TO STRIPING.
2. STRIPING PAINT TO BE IAW GDOT SPECIAL PROVISION, SECTION 652 HIGH BUILD PAINT.
3. ENSURE THAT THE TRAFFIC STRIPE IS THE SPECIFIED LENGTH, WIDTH, AND PLACEMENT ON SECTIONS WHERE NO PREVIOUSLY APPLIED MARKING ARE PRESENT, ENSURE ACCURATE STRIPE LOCATION BY ESTABLISHING CONTROL POINTS AT SPACED INTERVALS. THE ENGINEER WILL APPROVE CONTROL POINTS.
4. RAISED PAVEMENT MARKERS TO BE INSTALLED ON CENTERLINE PER DETAILS.

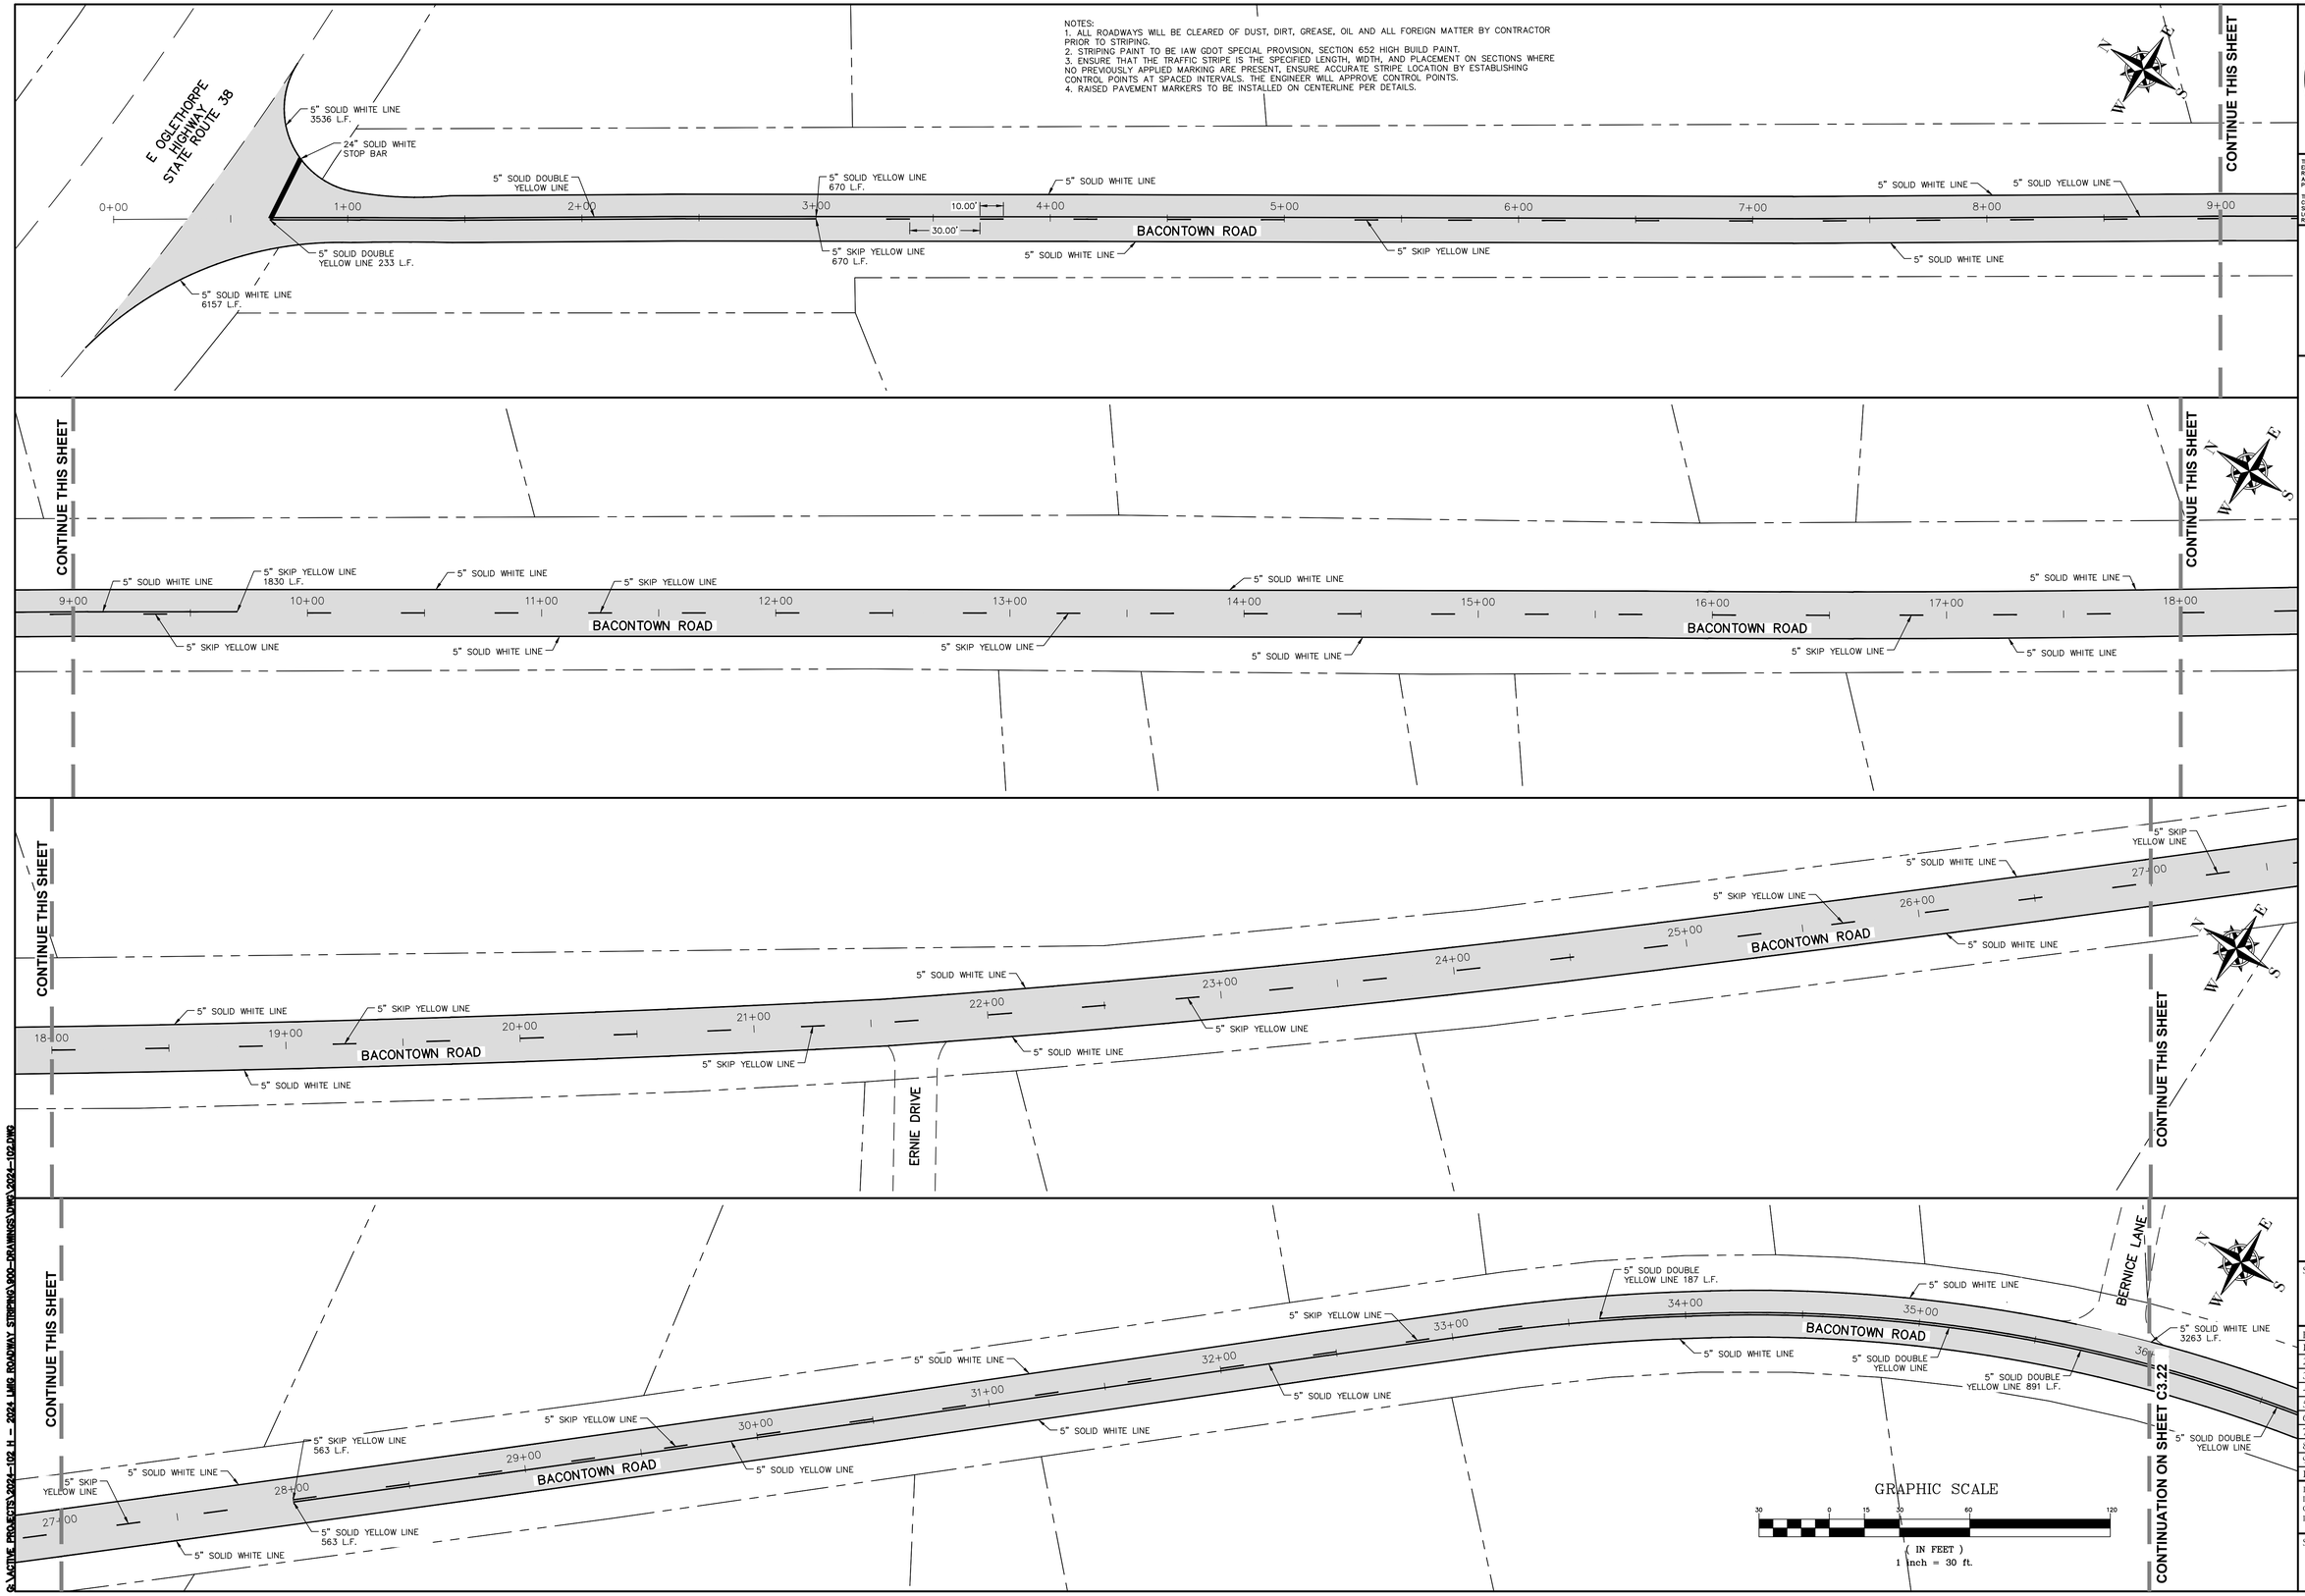

HINESVILLE:
114 North Commerce Street
Hinesville, Georgia 31313
(912) 368-5664

POOLER:
1000 Towne Center Blvd
Suite 304
Pooler, Georgia 31322
(912) 335-1046

TRLONG ENGINEERING, P.C.
www.trlongeng.com

GEORGIA811.COM DIAL 811

THIS DRAWING IS THE PROPERTY OF T. R. LONG ENGINEERING, P.C. AND MAY NOT BE REPRODUCED, EITHER IN PART OR WHOLLY, IN ANY MANNER, WITHOUT THE EXPRESS WRITTEN PERMISSION OF T. R. LONG ENGINEERING, P.C.

THE CONTRACTOR SHALL VERIFY ALL DIMENSIONS CONTAINED WITHIN THIS SET OF DOCUMENTS AND SHALL REPORT ANY DISCREPANCIES TO T. R. LONG ENGINEERING, P.C. FOR IMMEDIATE RESOLUTION.

GSWCC# 0000002134

2024 LIBERTY COUNTY ROADWAY STRIPING CONTRACT
LIBERTY COUNTY, GEORGIA

LIBERTY COUNTY, GEORGIA


SHEET NAME:
BACONTOWN ROAD

REVISIONS:
1.
2.
3.
4.
5.
6.
7.
8.
9.
10

INITIAL DATE: 07/22/2024
DRAWN BY: DRG
CHECKED BY: TRL
PROJECT #: 2024-102

SHEET NUMBER:
C3.18

G:\ACTIVE PROJECTS\2024-102 H - 2024 LMG ROADWAY STRIPING\000-DRAWINGS\DWG\2024-102.DWG

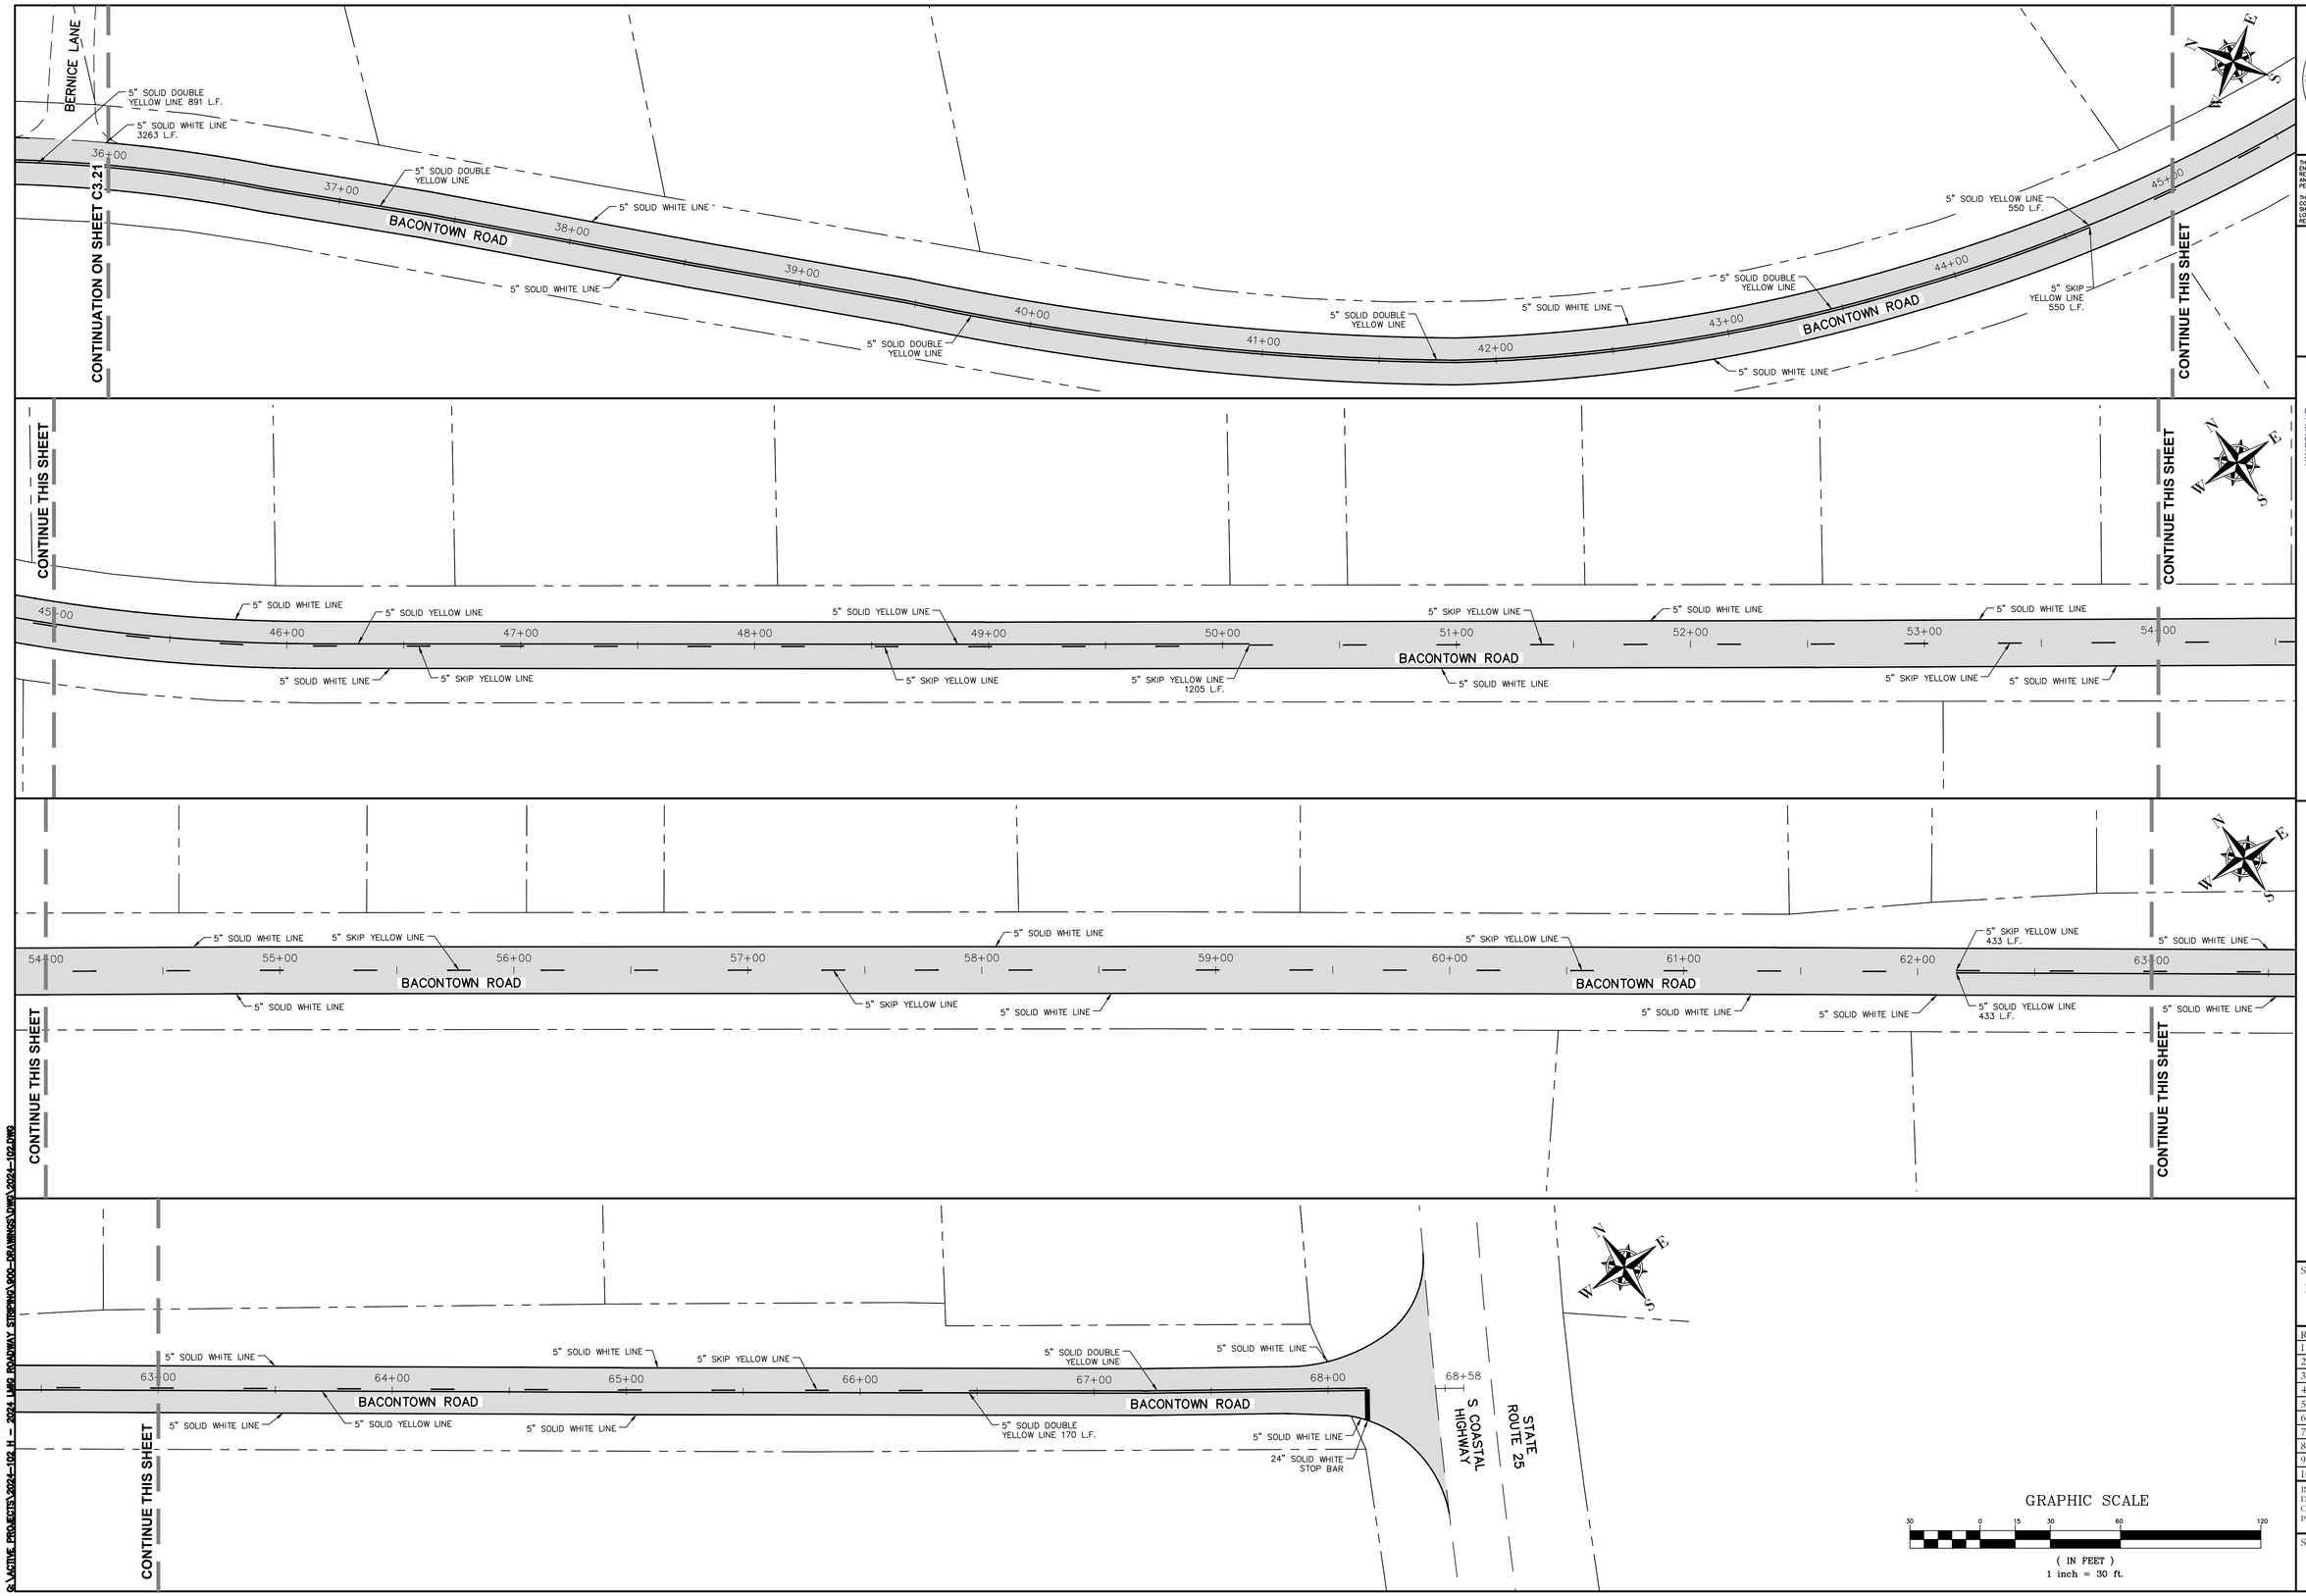

GRAPHIC SCALE

30 0 15 30 60 120

(IN FEET)

1 inch = 30 ft.

THIS DRAWING IS THE PROPERTY OF T. R. LONG ENGINEERING, P.C. AND MAY NOT BE REPRODUCED, EITHER IN PART OR WHOLLY, IN ANY MANNER, WITHOUT THE EXPRESS WRITTEN PERMISSION OF T. R. LONG ENGINEERING, P.C.

THE CONTRACTOR SHALL VERIFY ALL DIMENSIONS CONTAINED WITHIN THIS SET OF DOCUMENTS AND SHALL REPORT ANY DISCREPANCIES TO T. R. LONG ENGINEERING, P.C. FOR IMMEDIATE RESOLUTION.

GEORGIA811.COM DIAL 811

GSWCC# 0000002134

HINESVILLE:
114 North Commerce Street
Hinesville, Georgia 31313
(912) 368-5664

POOLER:
1000 Towne Center Blvd
Suite 304
Pooler, Georgia 31322
(912) 335-1046

TRLONG ENGINEERING, P.C.
www.trlongeng.com

2024 LIBERTY COUNTY ROADWAY STRIPING CONTRACT
LIBERTY COUNTY, GEORGIA

LIBERTY COUNTY, GEORGIA

SHEET NAME:
BACONTOWN ROAD


REVISIONS:
1.
2.
3.
4.
5.
6.
7.
8.
9.
10


INITIAL DATE: 07/22/2024
DRAWN BY: DRG
CHECKED BY: TRL
PROJECT #: 2024-102


SHEET NUMBER:
C3.19


G:\ACTIVE PROJECTS\2024-102 H - 2024 LMG ROADWAY STRIPING\000-DRAWINGS\DWG\2024-102.DWG

NOTES:
1. ALL ROADWAYS WILL BE CLEARED OF DUST, DIRT, GREASE, OIL AND ALL FOREIGN MATTER BY CONTRACTOR PRIOR TO STRIPING.
2. STRIPING PAINT TO BE IAW GDOT SPECIAL PROVISION, SECTION 652 HIGH BUILD PAINT.
3. ENSURE THAT THE TRAFFIC STRIPE IS THE SPECIFIED LENGTH, WIDTH, AND PLACEMENT ON SECTIONS WHERE NO PREVIOUSLY APPLIED MARKING ARE PRESENT. ENSURE ACCURATE STRIPE LOCATION BY ESTABLISHING CONTROL POINTS AT SPACED INTERVALS. THE ENGINEER WILL APPROVE CONTROL POINTS.
4. RAISED PAVEMENT MARKERS TO BE INSTALLED ON CENTERLINE PER DETAILS.

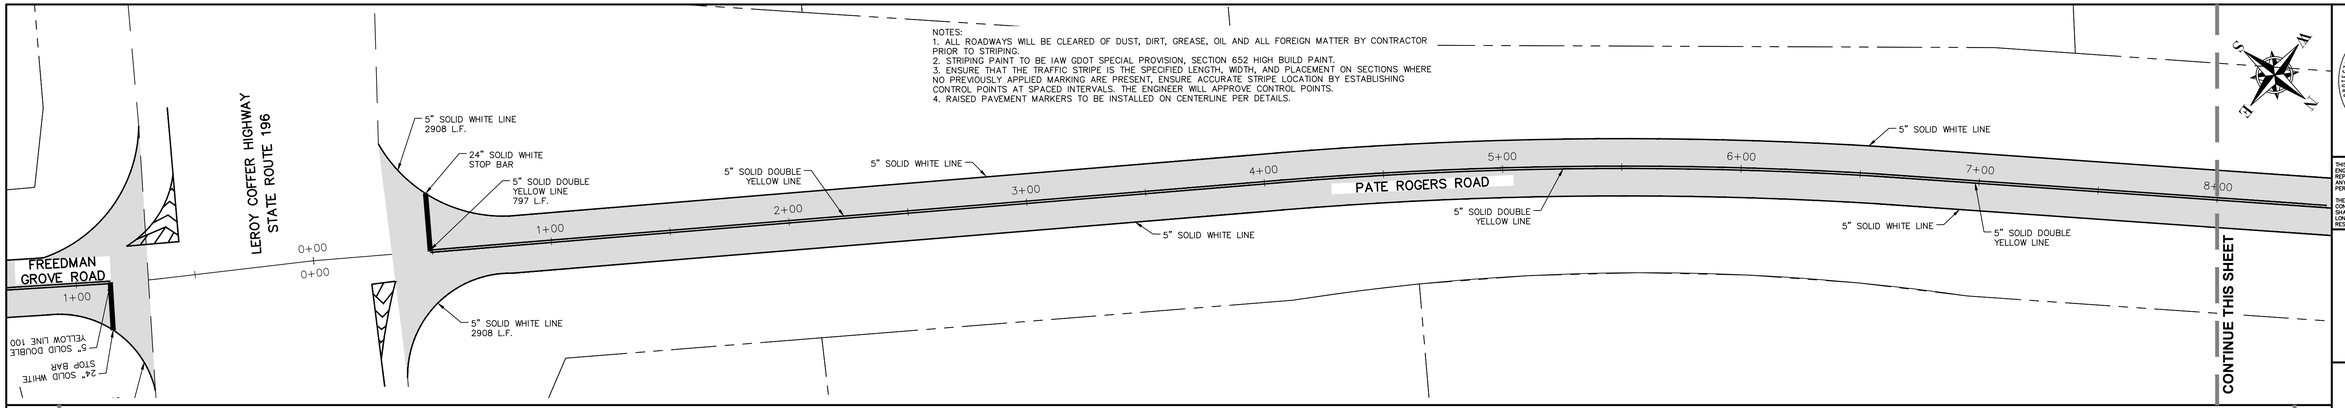

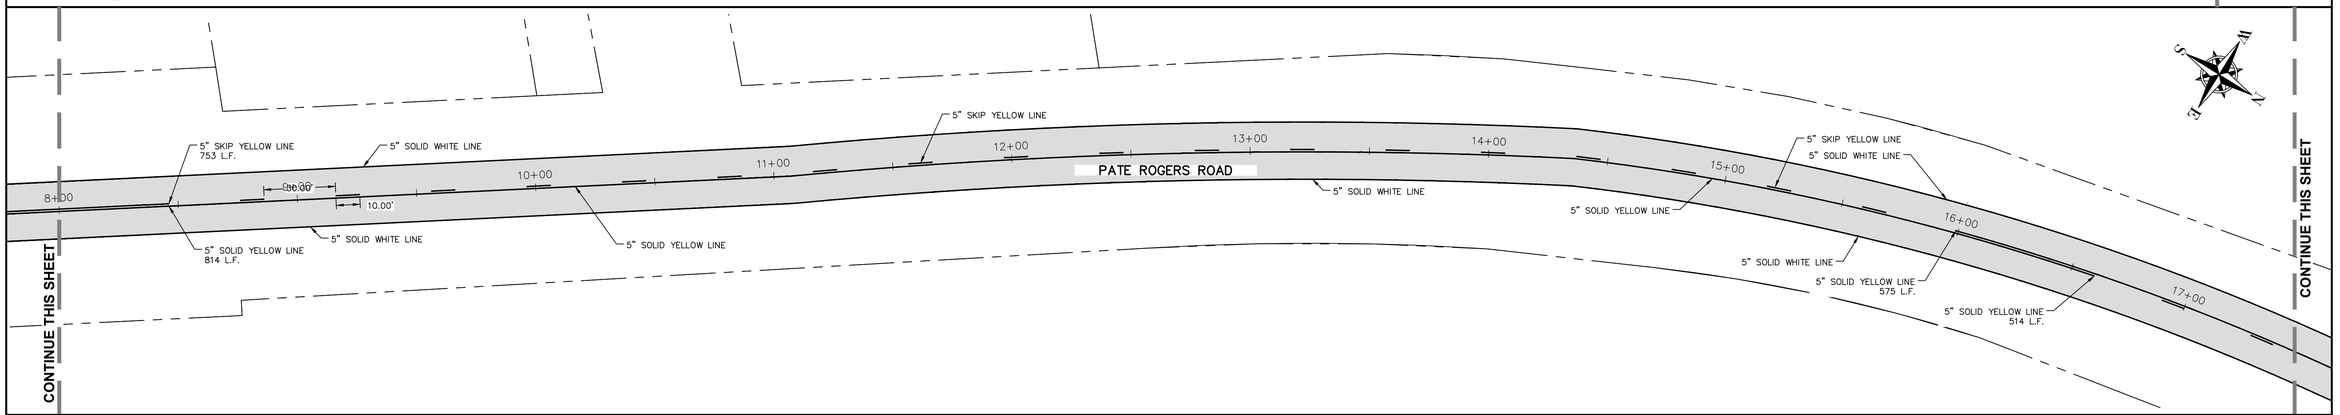

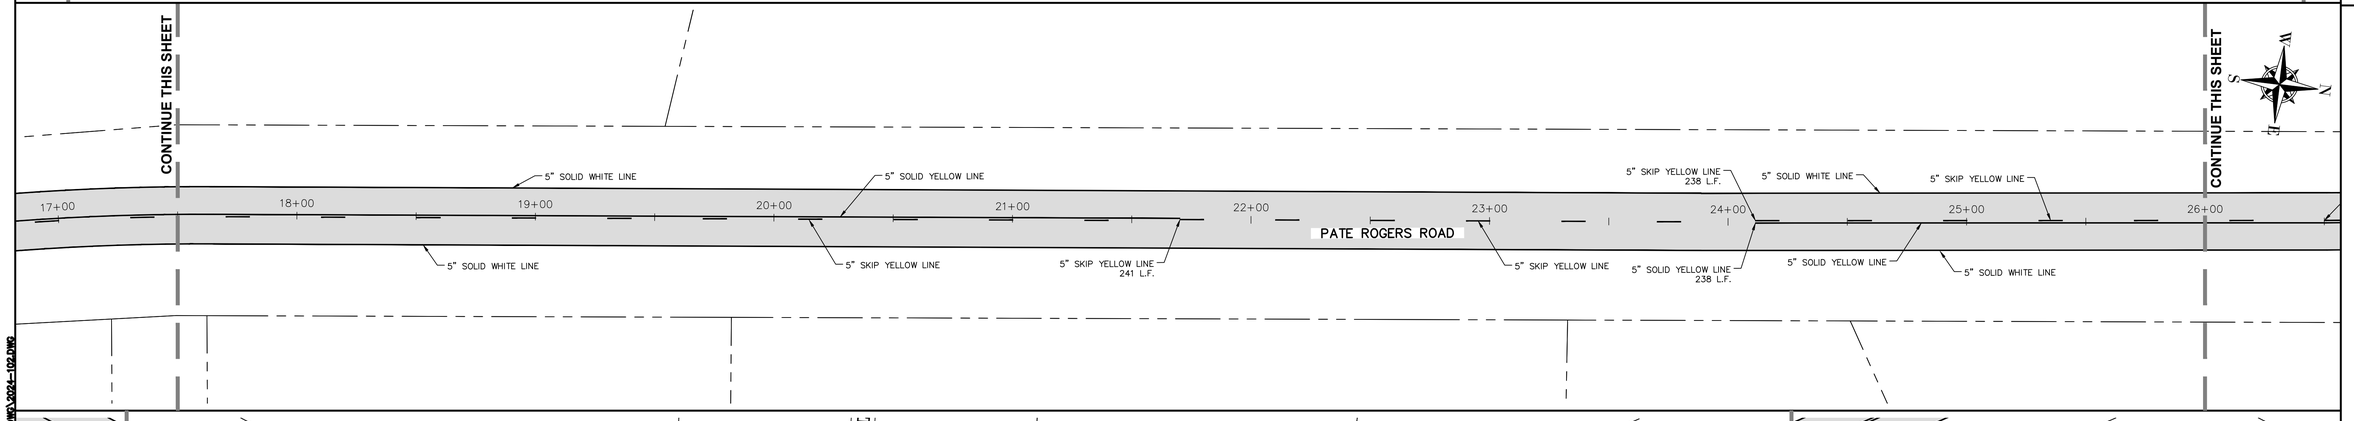

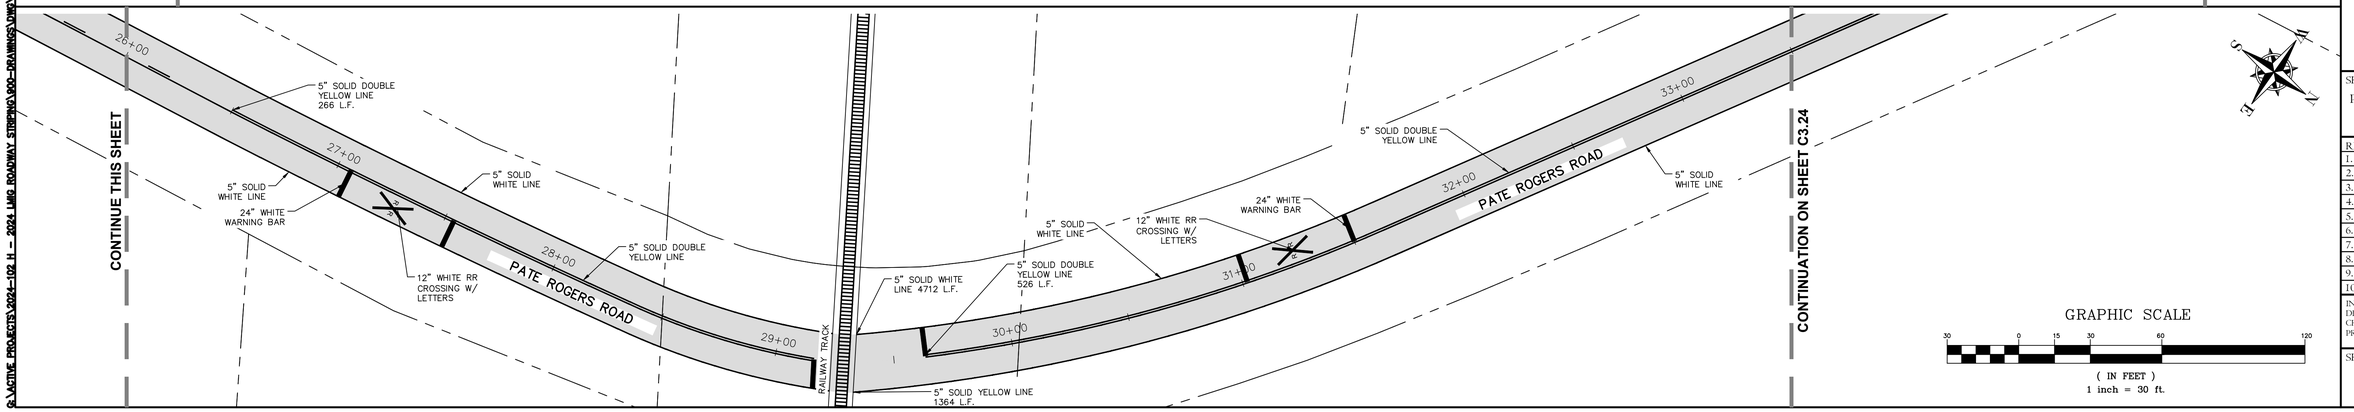

GRAPHIC SCALE
30 0 15 30 60 120
(IN FEET)
1 inch = 30 ft.

GEORGIA811.COM DIAL 811

THIS DRAWING IS THE PROPERTY OF T. R. LONG ENGINEERING, P.C. AND MAY NOT BE REPRODUCED , EITHER IN PART OR WHOLLY, IN ANY MANNER WITHOUT THE EXPRESS WRITTEN PERMISSION OF T. R. LONG ENGINEERING, P.C.

THE CONTRACTOR SHALL VERIFY ALL DIMENSIONS CONTAINED WITHIN THIS SET OF DOCUMENTS AND SHALL REPORT ANY DISCREPANCIES TO T. R. LONG ENGINEERING, P.C. FOR IMMEDIATE RESOLUTION.

GSWCC# 0000002134

HINESVILLE:
114 North Commerce Street
Hinesville, Georgia 31313
(912) 368-5664

POOLER:
1000 Towne Center Blvd
Suite 304
Pooler, Georgia 31322
(912) 335-1046

TRLONG ENGINEERING, P.C.
www.trlongeng.com

2024 LIBERTY COUNTY ROADWAY STRIPING CONTRACT
LIBERTY COUNTY, GEORGIA
LIBERTY COUNTY, GEORGIA

SHEET NAME:
PATE ROGERS ROAD

REVISIONS:
1.
2.
3.
4.
5.
6.
7.
8.
9.
10

INITIAL DATE: 07/22/2024
DRAWN BY: DRG
CHECKED BY: TRL
PROJECT #: 2024-102

SHEET NUMBER:
C3.20

G:\ACTIVE PROJECTS\2024-102 H - 2024 LMG ROADWAY STRIPING\000-DRAWINGS\DWG\2024-102.DWG

NOTES:
1. ALL ROADWAYS WILL BE CLEARED OF DUST, DIRT, GREASE, OIL AND ALL FOREIGN MATTER BY CONTRACTOR PRIOR TO STRIPING.
2. STRIPING PAINT TO BE IAW GDOT SPECIAL PROVISION, SECTION 652 HIGH BUILD PAINT.
3. ENSURE THAT THE TRAFFIC STRIPE IS THE SPECIFIED LENGTH, WIDTH, AND PLACEMENT ON SECTIONS WHERE NO PREVIOUSLY APPLIED MARKING ARE PRESENT, ENSURE ACCURATE STRIPE LOCATION BY ESTABLISHING CONTROL POINTS AT SPACED INTERVALS. THE ENGINEER WILL APPROVE CONTROL POINTS.
4. RAISED PAVEMENT MARKERS TO BE INSTALLED ON CENTERLINE PER DETAILS.

GRAPHIC SCALE
30 0 15 30 60 120
(IN FEET)
1 inch = 30 ft.

GEORGIA811.COM DIAL 811

THIS DRAWING IS THE PROPERTY OF T. R. LONG ENGINEERING, P.C. AND MAY NOT BE REPRODUCED, EITHER IN PART OR WHOLLY, IN ANY MANNER WITHOUT THE EXPRESS WRITTEN PERMISSION OF T. R. LONG ENGINEERING, P.C.

THE CONTRACTOR SHALL VERIFY ALL DIMENSIONS CONTAINED WITHIN THIS SET OF DOCUMENTS AND SHALL REPORT ANY DISCREPANCIES TO T. R. LONG ENGINEERING, P.C. FOR IMMEDIATE RESOLUTION.

GSWCC# 0000002134

HINESVILLE:
114 North Commerce Street
Hinesville, Georgia 31313
(912) 368-5664

POOLER:
1000 Towne Center Blvd
Suite 304
Pooler, Georgia 31322
(912) 335-1046

TRLONG ENGINEERING, P.C.
www.trlongeng.com

2024 LIBERTY COUNTY ROADWAY STRIPING CONTRACT
LIBERTY COUNTY, GEORGIA

LIBERTY COUNTY, GEORGIA

SHEET NAME:
PATE ROGERS ROAD


REVISIONS:
1.
2.
3.
4.
5.
6.
7.
8.
9.
10

INITIAL DATE: 07/22/2024
DRAWN BY: DRG
CHECKED BY: TRL
PROJECT #: 2024-102

SHEET NUMBER:
C3.21

G:\ACTIVE PROJECTS\2024-102 H - 2024 LIBERTY COUNTY ROADWAY STRIPING\DRAWINGS\DWG\2024-102.DWG

NOTES:
1. ALL ROADWAYS WILL BE CLEARED OF DUST, DIRT, GREASE, OIL AND ALL FOREIGN MATTER BY CONTRACTOR PRIOR TO STRIPING.
2. STRIPING PAINT TO BE IAW GDOT SPECIAL PROVISION, SECTION 652 HIGH BUILD PAINT.
3. ENSURE THAT THE TRAFFIC STRIPE IS THE SPECIFIED LENGTH, WIDTH, AND PLACEMENT ON SECTIONS WHERE NO PREVIOUSLY APPLIED MARKING ARE PRESENT, ENSURE ACCURATE STRIPE LOCATION BY ESTABLISHING CONTROL POINTS AT SPACED INTERVALS. THE ENGINEER WILL APPROVE CONTROL POINTS.
4. RAISED PAVEMENT MARKERS TO BE INSTALLED ON CENTERLINE PER DETAILS.

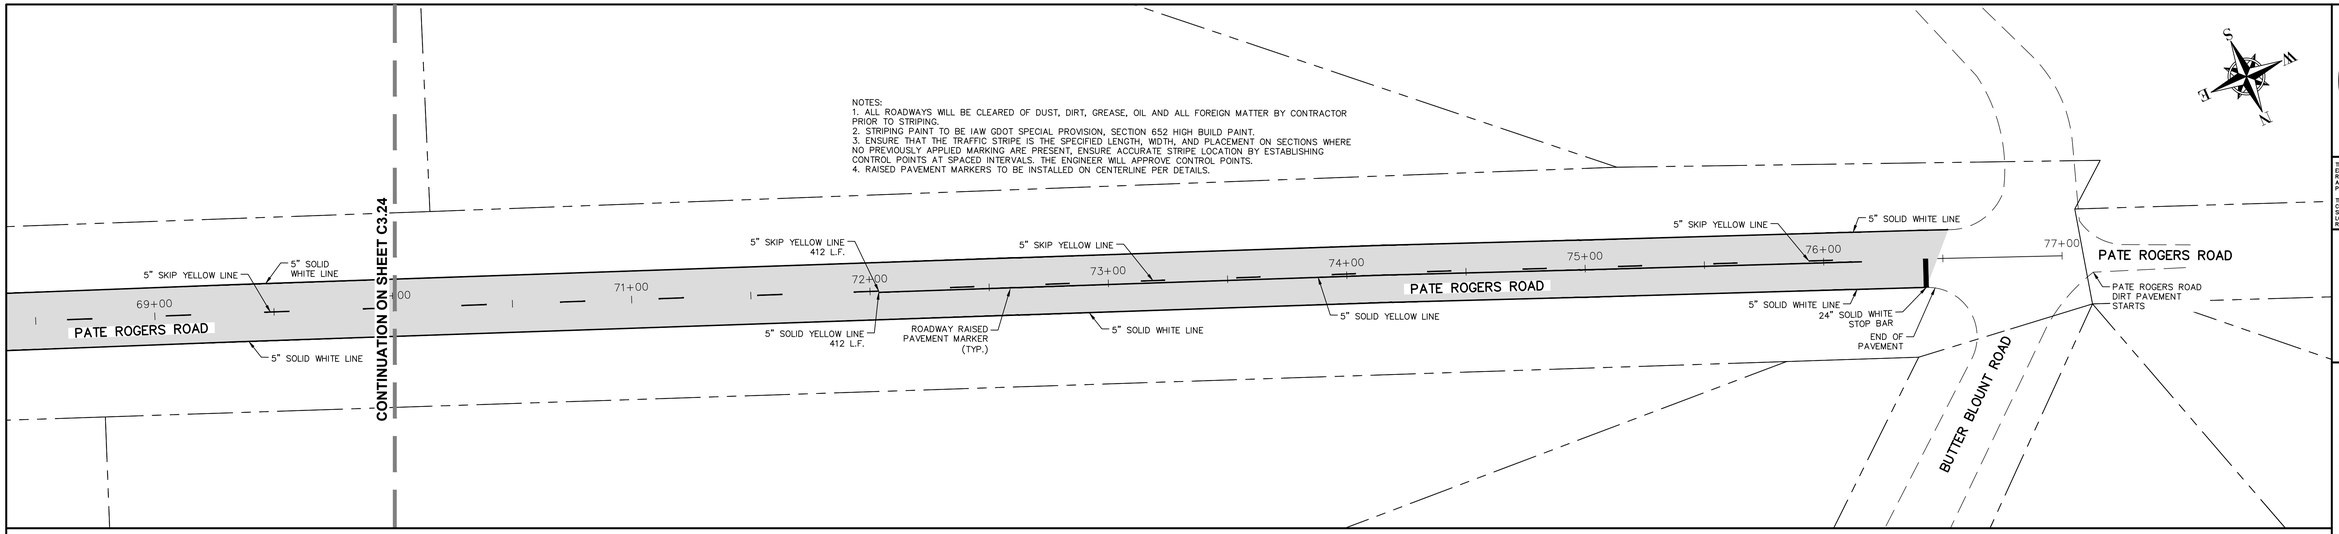

GRAPHIC SCALE

30 0 15 30 60 120

(IN FEET)
1 inch = 30 ft.

GEORGIA811.COM DIAL 811

THIS DRAWING IS THE PROPERTY OF T. R. LONG ENGINEERING, P.C. AND MAY NOT BE REPRODUCED , EITHER IN PART OR WHOLE, IN ANY MANNER WITHOUT THE EXPRESS WRITTEN PERMISSION OF T. R. LONG ENGINEERING, P.C.

THE CONTRACTOR SHALL VERIFY ALL DIMENSIONS CONTAINED WITHIN THIS SET OF DOCUMENTS AND SHALL REPORT ANY DISCREPANCIES TO T. R. LONG ENGINEERING, P.C. FOR IMMEDIATE RESOLUTION.

GSWCC# 00000021345

HINESVILLE:
114 North Commerce Street
Hinesville, Georgia 31313
(912) 368-5664

POOLER:
1000 Towne Center Blvd
Suite 304
Pooler, Georgia 31322
(912) 335-1046

TRLONG ENGINEERING, P.C.
www.trlongeng.com

2024 LIBERTY COUNTY ROADWAY STRIPING CONTRACT LIBERTY COUNTY, GEORGIA

LIBERTY COUNTY, GEORGIA

SHEET NAME:
PATE ROGERS ROAD


REVISIONS:
1.
2.
3.
4.
5.
6.
7.
8.
9.
10


INITIAL DATE: 07/22/2024
DRAWN BY: DRG
CHECKED BY: TRL
PROJECT #: 2024-102


SHEET NUMBER:
C3.22


G:\ACTIVE PROJECTS\2024-102 H - 2024 LMG ROADWAY STRIPING\900-DRAWINGS\DWG\2024-102.DWG

NOTES:
1. ALL ROADWAYS WILL BE CLEARED OF DUST, DIRT, GREASE, OIL AND ALL FOREIGN MATTER BY CONTRACTOR PRIOR TO STRIPING.
2. STRIPING PAINT TO BE IAW GDOT SPECIAL PROVISION, SECTION 652 HIGH BUILD PAINT.
3. ENSURE THAT THE TRAFFIC STRIPE IS THE SPECIFIED LENGTH, WIDTH, AND PLACEMENT ON SECTIONS WHERE NO PREVIOUSLY APPLIED MARKING ARE PRESENT. ENSURE ACCURATE STRIPE LOCATION BY ESTABLISHING CONTROL POINTS AT SPACED INTERVALS. THE ENGINEER WILL APPROVE CONTROL POINTS.
4. RAISED PAVEMENT MARKERS TO BE INSTALLED ON CENTERLINE PER DETAILS.

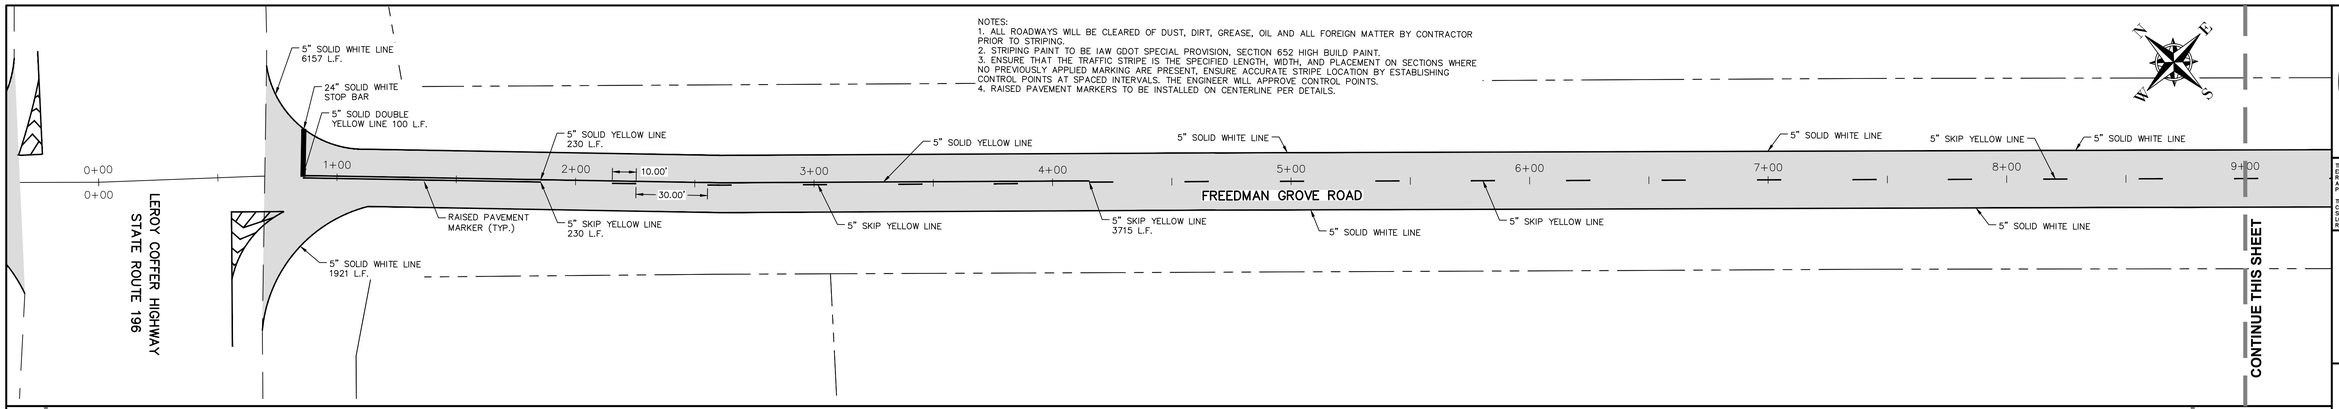

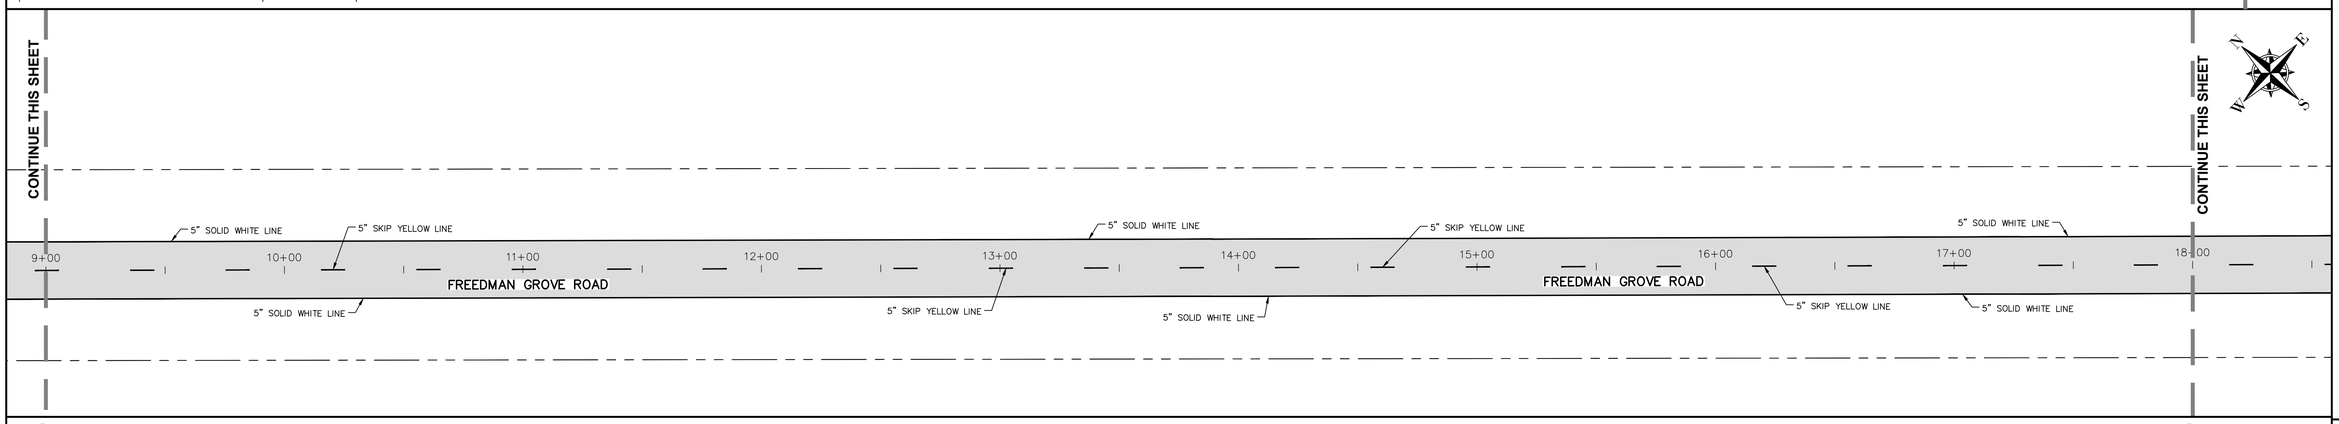

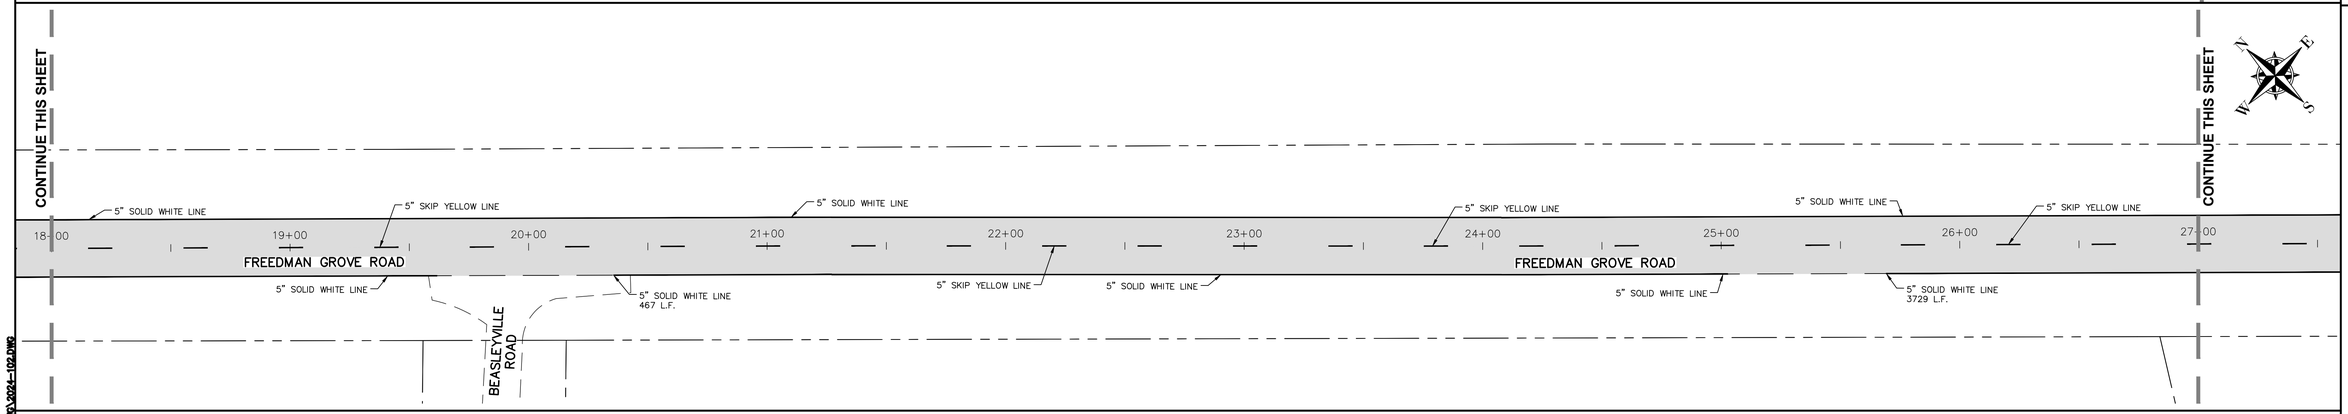

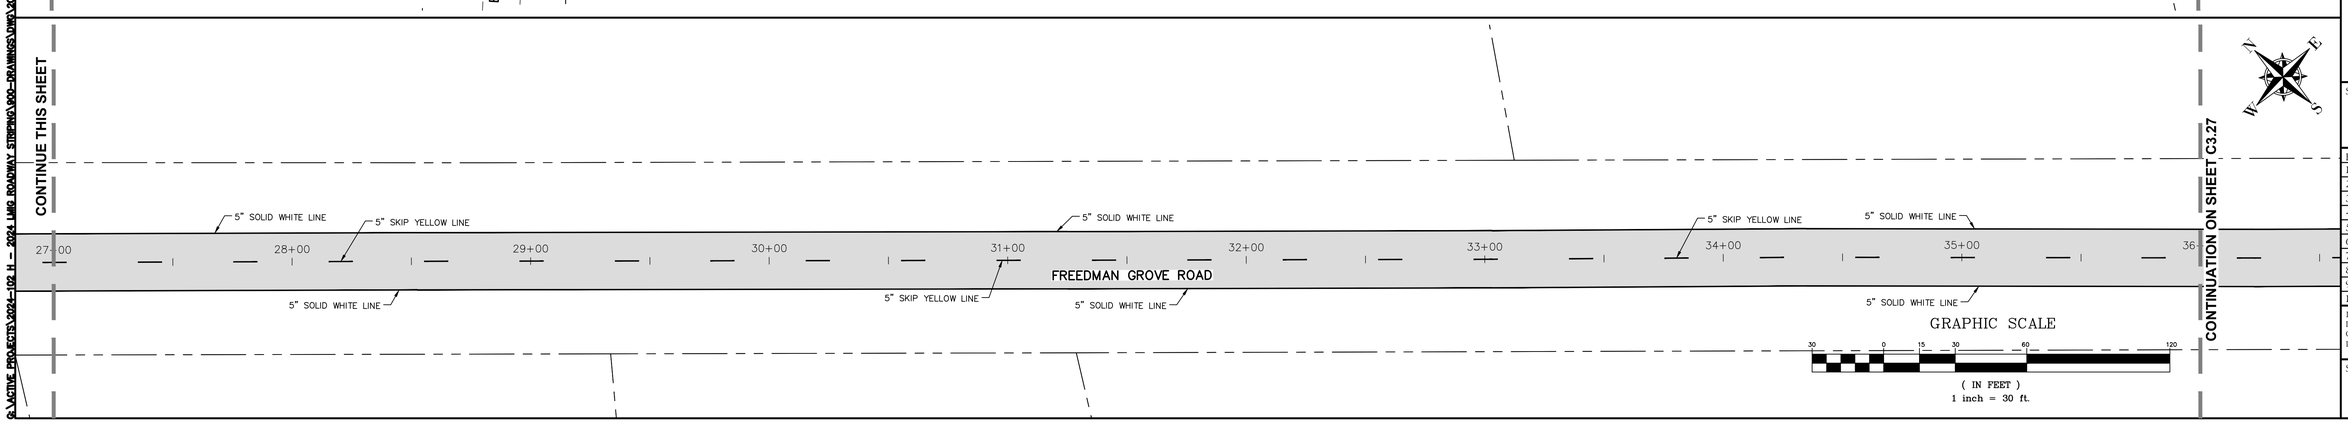

GRAPHIC SCALE

30 0 15 30 60 120

(IN FEET)
1 inch = 30 ft.

GEORGIA811.COM DIAL 811

THIS DRAWING IS THE PROPERTY OF T. R. LONG ENGINEERING, P.C. AND MAY NOT BE REPRODUCED, EITHER IN PART OR WHOLE, IN ANY MANNER, WITHOUT THE EXPRESS WRITTEN PERMISSION OF T. R. LONG ENGINEERING, P.C.

THE CONTRACTOR SHALL VERIFY ALL DIMENSIONS CONTAINED WITHIN THIS SET OF DOCUMENTS AND SHALL REPORT ANY DISCREPANCIES TO T. R. LONG ENGINEERING, P.C. FOR IMMEDIATE RESOLUTION.

GSWCC# 0000002134

HINESVILLE:
114 North Commerce Street
Hinesville, Georgia 31313
(912) 368-5664

POOLER:
1000 Towne Center Blvd
Suite 304
Pooler, Georgia 31322
(912) 335-1046

TRLONG ENGINEERING, P.C.
www.trlongeng.com

2024 LIBERTY COUNTY ROADWAY STRIPING CONTRACT
LIBERTY COUNTY, GEORGIA

LIBERTY COUNTY, GEORGIA

SHEET NAME:
FREEDMAN GROVE ROAD

REVISIONS:
1.
2.
3.
4.
5.
6.
7.
8.
9.
10

INITIAL DATE: 07/22/2024
DRAWN BY: DRG
CHECKED BY: TRL
PROJECT #: 2024-102

SHEET NUMBER:
C3.23

G:\ACTIVE PROJECTS\2024-102 H - 2024 LMG ROADWAY STRIPING\900-DRAWINGS\DWG\2024-102.DWG

NOTES:
1. ALL ROADWAYS WILL BE CLEARED OF DUST, DIRT, GREASE, OIL AND ALL FOREIGN MATTER BY CONTRACTOR PRIOR TO STRIPING.
2. STRIPING PAINT TO BE IAW GDOT SPECIAL PROVISION, SECTION 652 HIGH BUILD PAINT.
3. ENSURE THAT THE TRAFFIC STRIPE IS THE SPECIFIED LENGTH, WIDTH, AND PLACEMENT ON SECTIONS WHERE NO PREVIOUSLY APPLIED MARKING ARE PRESENT, ENSURE ACCURATE STRIPE LOCATION BY ESTABLISHING CONTROL POINTS AT SPACED INTERVALS. THE ENGINEER WILL APPROVE CONTROL POINTS.
4. RAISED PAVEMENT MARKERS TO BE INSTALLED ON CENTERLINE PER DETAILS.

CONTINUATION ON SHEET C3.26

DUSTY ROAD

5" SOLID WHITE LINE
5" SKIP YELLOW LINE
5" SOLID WHITE LINE
5" SKIP YELLOW LINE
5" SKIP YELLOW LINE 640 L.F.
5" SKIP YELLOW LINE
5" SOLID WHITE LINE

36+00 37+00 38+00 39+00 40+00 41+00 42+00 43+00 44+00 45+00

FREEDMAN GROVE ROAD

5" SOLID WHITE LINE
5" SKIP YELLOW LINE
5" SOLID WHITE LINE
5" SOLID YELLOW LINE 640 L.F.
5" SOLID YELLOW LINE
5" SOLID WHITE LINE

CONTINUE THIS SHEET

CONTINUE THIS SHEET

5" SKIP YELLOW LINE
5" SOLID WHITE LINE
5" SOLID DOUBLE YELLOW LINE 179 L.F.
5" SOLID DOUBLE YELLOW LINE
5" SOLID YELLOW LINE 470 L.F.
5" SOLID WHITE LINE
5" SOLID YELLOW LINE
5" SOLID WHITE LINE

45+00 46+00 47+00 48+00 49+00 50+00 51+00 52+00 53+00 54+00

FREEDMAN GROVE ROAD

5" SOLID WHITE LINE
5" SOLID YELLOW LINE
5" SOLID WHITE LINE
5" SKIP YELLOW LINE 470 L.F.
5" SKIP YELLOW LINE
5" SOLID WHITE LINE
5" SOLID YELLOW LINE
5" SOLID WHITE LINE
5" SKIP YELLOW LINE 4518 L.F.

CONTINUE THIS SHEET

CONTINUE THIS SHEET

DUSTY ROAD

5" SKIP YELLOW LINE 4518 L.F.
5" SOLID WHITE LINE
5" SKIP YELLOW LINE
5" SOLID WHITE LINE
5" SOLID WHITE LINE
5" SOLID WHITE LINE 5516 L.F.

54+00 55+00 56+00 57+00 58+00 59+00 60+00 61+00 62+00 63+00

FREEDMAN GROVE ROAD

5" SOLID WHITE LINE
5" SOLID WHITE LINE
5" SKIP YELLOW LINE
5" SKIP YELLOW LINE
5" SOLID WHITE LINE
5" SOLID WHITE LINE

CONTINUE THIS SHEET

CONTINUE THIS SHEET

PHILLIPSVILLE ROAD

5" SOLID WHITE LINE
5" SKIP YELLOW LINE
5" SOLID WHITE LINE
5" SOLID WHITE LINE
5" SKIP YELLOW LINE
5" SOLID WHITE LINE
5" SKIP YELLOW LINE

63+00 64+00 65+00 66+00 67+00 68+00 69+00 70+00 71+00 72+

FREEDMAN GROVE ROAD

5" SOLID WHITE LINE
5" SOLID WHITE LINE
5" SKIP YELLOW LINE
5" SOLID WHITE LINE
5" SOLID WHITE LINE 2652 L.F.

PHILLIPSVILLE ROAD

CONTINUATION ON SHEET C3.28

GRAPHIC SCALE
30 0 15 30 60 120
(IN FEET)
1 inch = 30 ft.

G:\ACTIVE PROJECTS\2024-102 H - 2024 LMG ROADWAY STRIPING\000-DRAWINGS\DWG\2024-102.DWG

GEORGIA811.COM DIAL 811

THIS DRAWING IS THE PROPERTY OF T. R. LONG ENGINEERING, P.C. AND MAY NOT BE REPRODUCED, EITHER IN PART OR WHOLLY, IN ANY MANNER WITHOUT THE EXPRESS WRITTEN PERMISSION OF T. R. LONG ENGINEERING, P.C.

THE CONTRACTOR SHALL VERIFY ALL DIMENSIONS CONTAINED WITHIN THIS SET OF DOCUMENTS AND SHALL REPORT ANY DISCREPANCIES TO T. R. LONG ENGINEERING, P.C. FOR IMMEDIATE RESOLUTION.

GSWCC# 0000002134

HINESVILLE:
114 North Commerce Street
Hinesville, Georgia 31313
(912) 368-5664

POOLER:
1000 Towne Center Blvd
Suite 304
Pooler, Georgia 31322
(912) 335-1046

TRLONG ENGINEERING, P.C.
www.trlongeng.com

2024 LIBERTY COUNTY ROADWAY STRIPING CONTRACT
LIBERTY COUNTY, GEORGIA

LIBERTY COUNTY, GEORGIA

SHEET NAME:
FREEDMAN GROVE ROAD

REVISIONS:
1.
2.
3.
4.
5.
6.
7.
8.
9.
10

INITIAL DATE: 07/22/2024
DRAWN BY: DRG
CHECKED BY: TRL
PROJECT #: 2024-102

SHEET NUMBER:
C3.24

NOTES:
1. ALL ROADWAYS WILL BE CLEARED OF DUST, DIRT, GREASE, OIL AND ALL FOREIGN MATTER BY CONTRACTOR PRIOR TO STRIPING.
2. STRIPING PAINT TO BE IAW GDOT SPECIAL PROVISION, SECTION 652 HIGH BUILD PAINT.
3. ENSURE THAT THE TRAFFIC STRIPE IS THE SPECIFIED LENGTH, WIDTH, AND PLACEMENT ON SECTIONS WHERE NO PREVIOUSLY APPLIED MARKING ARE PRESENT, ENSURE ACCURATE STRIPE LOCATION BY ESTABLISHING CONTROL POINTS AT SPACED INTERVALS. THE ENGINEER WILL APPROVE CONTROL POINTS.
4. RAISED PAVEMENT MARKERS TO BE INSTALLED ON CENTERLINE PER DETAILS.

CONTINUATION ON SHEET C3.27

FREEDMAN GROVE ROAD
72+00
73+00
74+00
75+00
76+00
77+00
78+00
79+00
80+00
81+00
5" SOLID WHITE LINE
5" SKIP YELLOW LINE
5" SOLID WHITE LINE
5" SKIP YELLOW LINE
5" SOLID WHITE LINE
5" SOLID WHITE LINE
5" SKIP YELLOW LINE
5" SOLID WHITE LINE
5" SOLID WHITE LINE
5" SKIP YELLOW LINE
5" SOLID WHITE LINE

CONTINUE THIS SHEET

FREEDMAN GROVE ROAD
81+00
82+00
83+00
84+00
85+00
86+00
87+00
88+00
89+00
90+00
5" SOLID WHITE LINE
5" SKIP YELLOW LINE
5" SOLID WHITE LINE
5" SKIP YELLOW LINE
5" SOLID WHITE LINE
5" SOLID WHITE LINE
5" SKIP YELLOW LINE
5" SOLID WHITE LINE
5" SOLID WHITE LINE

CONTINUE THIS SHEET

STEWART LANE

CONTINUE THIS SHEET

FREEDMAN GROVE ROAD
90+00
91+00
92+00
93+00
94+00
95+00
96+00
97+00
98+00
99+00
5" SKIP YELLOW LINE
5" SOLID WHITE LINE
5" SOLID WHITE LINE
1439 L.F.
5" SOLID WHITE LINE
5" SKIP YELLOW LINE
5" SOLID WHITE LINE
5" SOLID WHITE LINE
5" SKIP YELLOW LINE
5" SOLID WHITE LINE
5" SKIP YELLOW LINE
451 L.F.
5" SOLID YELLOW LINE
451 L.F.
5" SOLID WHITE LINE

STEWART LANE

CONTINUE THIS SHEET

FREEDMAN GROVE ROAD
99+00
100+00
101+00
102+00
103+00
104+00
105+00
106+00
107+00
108+00
5" SKIP YELLOW LINE
451 L.F.
5" SOLID WHITE LINE
5" SOLID YELLOW LINE
451 L.F.
5" SOLID WHITE LINE
5" SKIP YELLOW LINE
5" SOLID WHITE LINE
5" SOLID YELLOW LINE
5" SOLID DOUBLE YELLOW LINE 111 L.F.
5" SOLID DOUBLE YELLOW LINE
5" SOLID WHITE LINE
5" SOLID DOUBLE YELLOW LINE 567 L.F.
5" SOLID DOUBLE YELLOW LINE
5" SOLID WHITE LINE
5" SOLID WHITE LINE
543 L.F.
5" SOLID DOUBLE YELLOW LINE
5" SOLID WHITE LINE

CONTINUATION ON SHEET C3.29

GRAPHIC SCALE
30 0 15 30 60 120
(IN FEET)
1 inch = 30 ft.

G:\ACTIVE PROJECTS\2024-102 H - 2024 LMG ROADWAY STRIPING\900-DRAWINGS\DWG\2024-102.DWG

811 GEORGIA811.COM DIAL 811

THIS DRAWING IS THE PROPERTY OF T. R. LONG ENGINEERING, P.C., AND MAY NOT BE REPRODUCED, EITHER IN PART OR WHOLE, IN ANY MANNER WITHOUT THE EXPRESS WRITTEN PERMISSION OF T. R. LONG ENGINEERING, P.C.

THE CONTRACTOR SHALL VERIFY ALL DIMENSIONS CONTAINED WITHIN THIS SET OF DOCUMENTS AND SHALL REPORT ANY DISCREPANCIES TO T. R. LONG ENGINEERING, P.C. FOR IMMEDIATE RESOLUTION.

GSWCC# 0000002134

HINESVILLE:
114 North Commerce Street
Hinesville, Georgia 31313
(912) 368-5664

POOLER:
1000 Towne Center Blvd
Suite 304
Pooler, Georgia 31322
(912) 335-1046

TRLONG ENGINEERING, P.C.
www.trlongeng.com

2024 LIBERTY COUNTY ROADWAY STRIPING CONTRACT
LIBERTY COUNTY, GEORGIA


LIBERTY COUNTY, GEORGIA

SHEET NAME:
FREEDMAN GROVE ROAD

REVISIONS:
1.
2.
3.
4.
5.
6.
7.
8.
9.
10

INITIAL DATE: 07/22/2024
DRAWN BY: DRG
CHECKED BY: TRL
PROJECT #: 2024-102

SHEET NUMBER:
C3.25

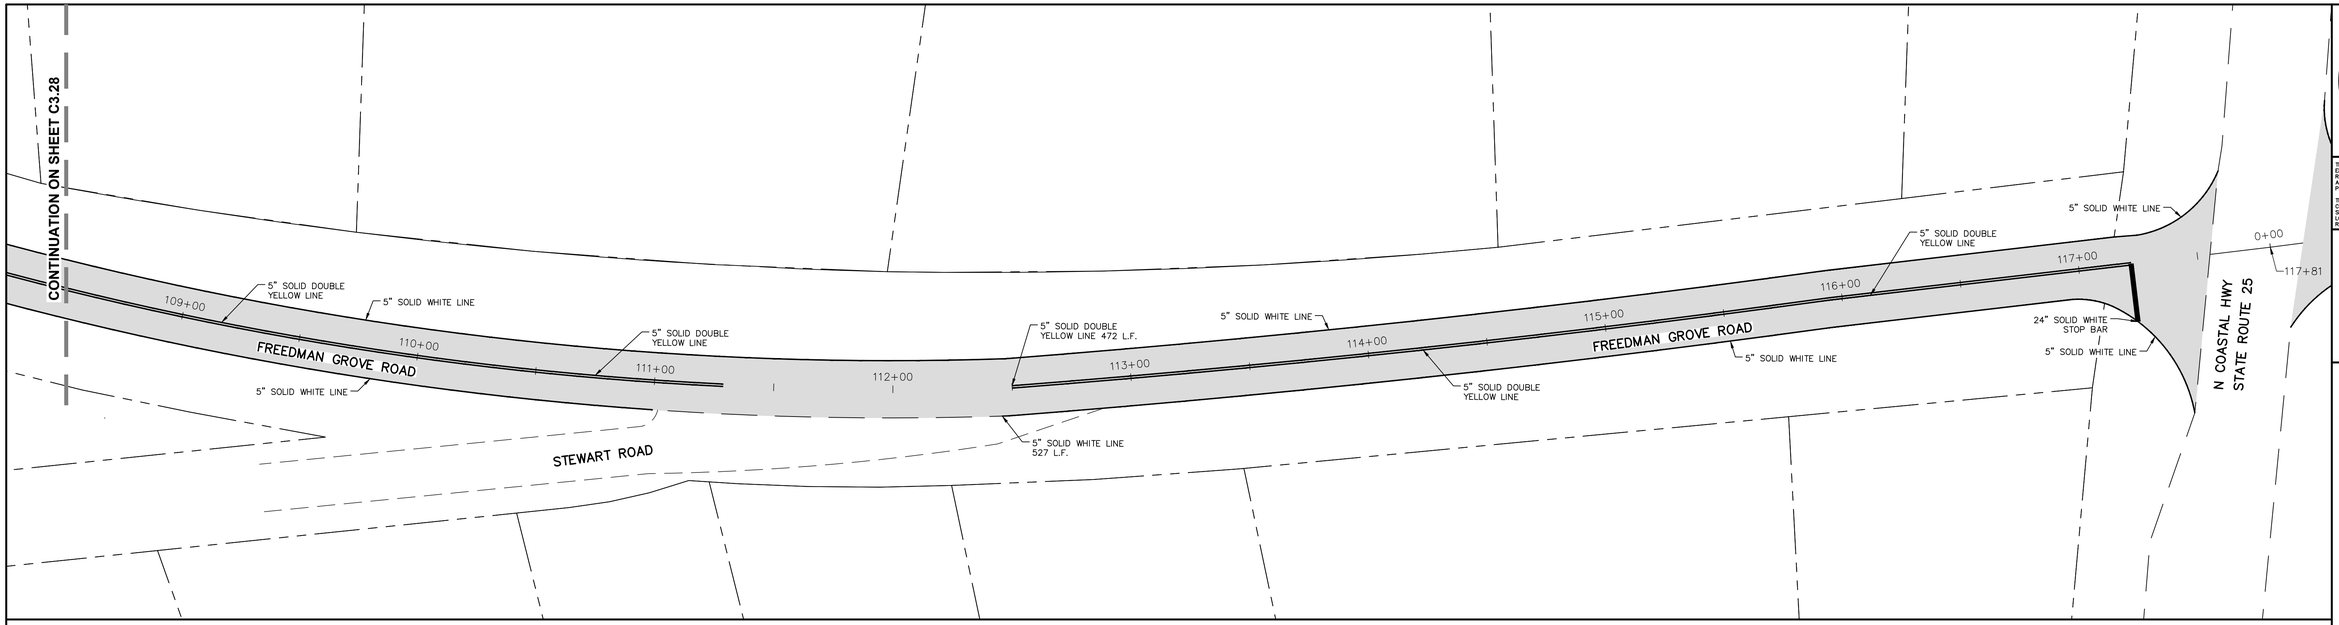

GRAPHIC SCALE

30 0 15 30 60 120

(IN FEET)
1 inch = 30 ft.

THIS DRAWING IS THE PROPERTY OF T. R. LONG ENGINEERING, P.C. AND MAY NOT BE REPRODUCED, EITHER IN PART OR WHOLLY, IN ANY MANNER, WITHOUT THE EXPRESS WRITTEN PERMISSION OF T. R. LONG ENGINEERING, P.C.

THE CONTRACTOR SHALL VERIFY ALL DIMENSIONS CONTAINED WITHIN THIS SET OF DOCUMENTS AND SHALL REPORT ANY DISCREPANCIES TO T. R. LONG ENGINEERING, P.C. FOR IMMEDIATE RESOLUTION.

GEORGIA811.COM DIAL 811

GSWCC# 00000002134

HINESVILLE:
114 North Commerce Street
Hinesville, Georgia 31313
(912) 368-5664

POOLER:
1000 Towne Center Blvd
Suite 304
Pooler, Georgia 31322
(912) 335-1046

TRLONG ENGINEERING, P.C.
www.trlongeng.com

2024 LIBERTY COUNTY ROADWAY STRIPING CONTRACT LIBERTY COUNTY, GEORGIA

LIBERTY COUNTY, GEORGIA

SHEET NAME:
FREEDMAN GROVE ROAD

REVISIONS:
1.
2.
3.
4.
5.
6.
7.
8.
9.
10

INITIAL DATE: 07/22/2024
DRAWN BY: DRG
CHECKED BY: TRL
PROJECT #: 2024-102

SHEET NUMBER:
C3.26

G:\ACTIVE PROJECTS\2024-102 H - 2024 LMG ROADWAY STRIPING\900-DRAWINGS\DWG\2024-102.DWG

NOTES:
1. ALL ROADWAYS WILL BE CLEARED OF DUST, DIRT, GREASE, OIL AND ALL FOREIGN MATTER BY CONTRACTOR PRIOR TO STRIPING.
2. STRIPING PAINT TO BE IAW GDOT SPECIAL PROVISION, SECTION 652 HIGH BUILD PAINT.
3. ENSURE THAT THE TRAFFIC STRIPE IS THE SPECIFIED LENGTH, WIDTH, AND PLACEMENT ON SECTIONS WHERE NO PREVIOUSLY APPLIED MARKING ARE PRESENT, ENSURE ACCURATE STRIPE LOCATION BY ESTABLISHING CONTROL POINTS AT SPACED INTERVALS. THE ENGINEER WILL APPROVE CONTROL POINTS.
4. RAISED PAVEMENT MARKERS TO BE INSTALLED ON CENTERLINE PER DETAILS.

ROADWAY RAISED PAVEMENT MARKER (TYP.)

LIMERICK ROAD

5" SOLID WHITE LINE 1872 L.F.

5" SOLID DOUBLE YELLOW LINE 1825 L.F.

5" SOLID WHITE LINE 1877 L.F.

SEABROOK ISLAND DRIVE

5" SOLID DOUBLE YELLOW LINE

5" SOLID WHITE LINE

CONTINUE THIS SHEET

OWENS DRIVE

1ST STREET

GREEN OAKS DRIVE

MYRTLE DRIVE

5" SOLID WHITE LINE 702 L.F.

5" SOLID DOUBLE YELLOW LINE 700 L.F.

5" SOLID WHITE LINE 710 L.F.

GREEN OAKS DRIVE

2ND AVE

WILD HERON DRIVE

5" SOLID WHITE LINE 1062 L.F.

5" SOLID DOUBLE YELLOW LINE 463 L.F.

5" SOLID WHITE LINE 1065 L.F.

5" SOLID YELLOW LINE 233 L.F.

5" SKIP YELLOW LINE 233 L.F.

10.00'

30.00'

5" SOLID YELLOW LINE

5" SKIP YELLOW LINE 524 L.F.

CONTINUATION ON SHEET C3.31

GRAPHIC SCALE

30 0 15 30 60 120

(IN FEET)
1 inch = 30 ft.

HINESVILLE:
114 North Commerce Street
Hinesville, Georgia 31313
(912) 368-5664

POOLER:
1000 Towne Center Blvd
Suite 304
Pooler, Georgia 31322
(912) 335-1046

TRLONG ENGINEERING, P.C.
www.trlongeng.com

GEORGIA811.COM DIAL 811

THIS DRAWING IS THE PROPERTY OF T. R. LONG ENGINEERING, P.C. AND MAY NOT BE REPRODUCED , EITHER IN PART OR WHOLLY, IN ANY MANNER WITHOUT THE EXPRESS WRITTEN PERMISSION OF T. R. LONG ENGINEERING, P.C.

THE CONTRACTOR SHALL VERIFY ALL DIMENSIONS CONTAINED WITHIN THIS SET OF DOCUMENTS AND SHALL REPORT ANY DISCREPANCIES TO T. R. LONG ENGINEERING, P.C. FOR IMMEDIATE RESOLUTION.

GSWCC# 0000002134

2024 LIBERTY COUNTY ROADWAY STRIPING CONTRACT
LIBERTY COUNTY, GEORGIA

LIBERTY COUNTY, GEORGIA

SHEET NAME:
SEABROOK ISLAND DRIVE


REVISIONS:
1.
2.
3.
4.
5.
6.
7.
8.
9.
10


INITIAL DATE: 07/22/2024
DRAWN BY: DRG
CHECKED BY: TRL
PROJECT #: 2024-102


SHEET NUMBER:
C3.27

G:\ACTIVE PROJECTS\2024-102 H - 2024 LMG ROADWAY STRIPING\DOD-DRAWINGS\DWG\2024-102.DWG

NOTES:
1. ALL ROADWAYS WILL BE CLEARED OF DUST, DIRT, GREASE, OIL AND ALL FOREIGN MATTER BY CONTRACTOR PRIOR TO STRIPING.
2. STRIPING PAINT TO BE IAW GDOT SPECIAL PROVISION, SECTION 652 HIGH BUILD PAINT.
3. ENSURE THAT THE TRAFFIC STRIPE IS THE SPECIFIED LENGTH, WIDTH, AND PLACEMENT ON SECTIONS WHERE NO PREVIOUSLY APPLIED MARKING ARE PRESENT, ENSURE ACCURATE STRIPE LOCATION BY ESTABLISHING CONTROL POINTS AT SPACED INTERVALS. THE ENGINEER WILL APPROVE CONTROL POINTS.
4. RAISED PAVEMENT MARKERS TO BE INSTALLED ON CENTERLINE PER DETAILS.

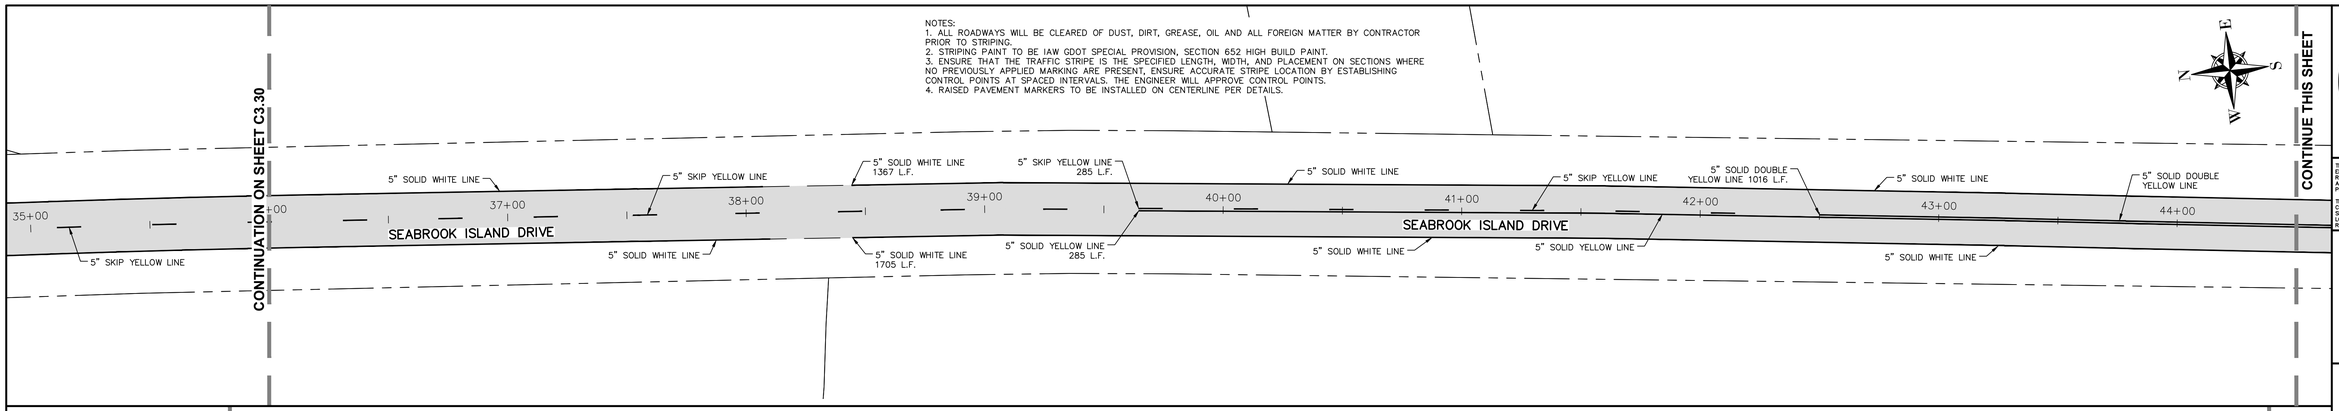

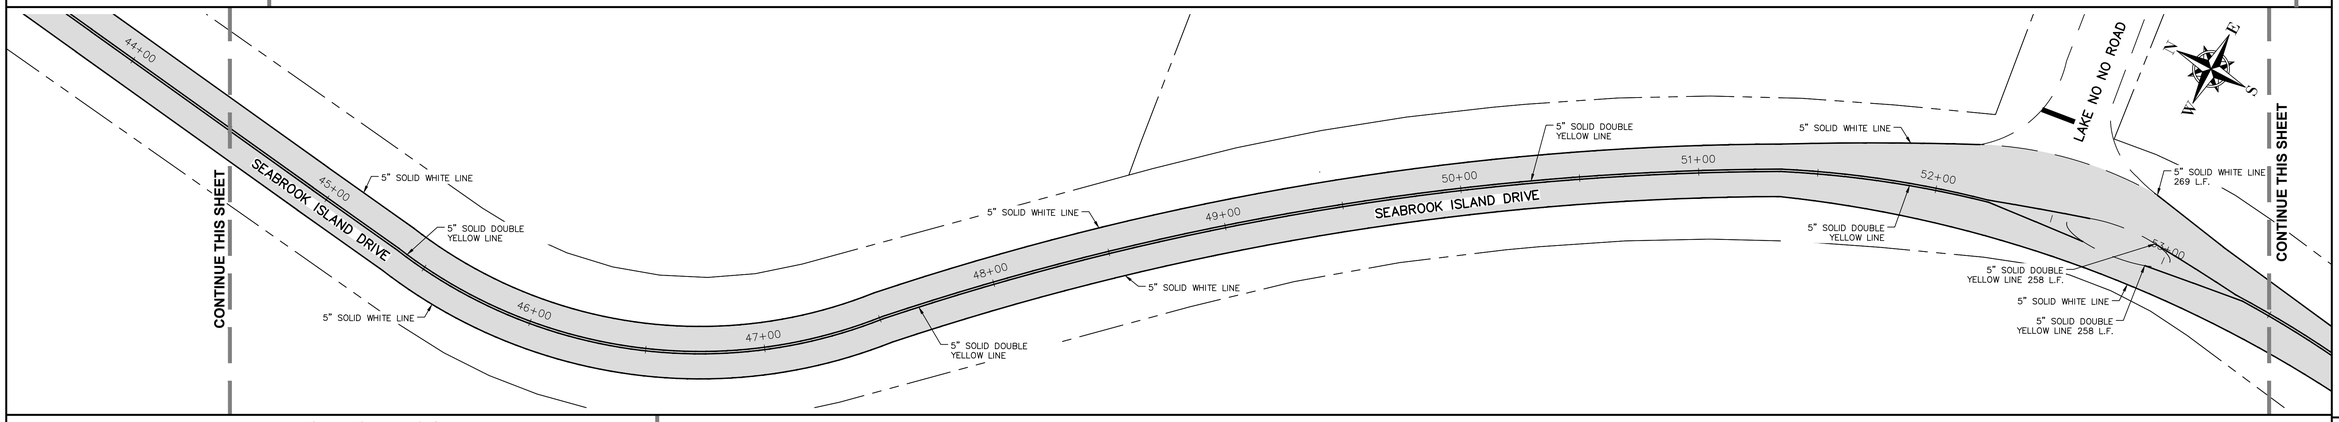

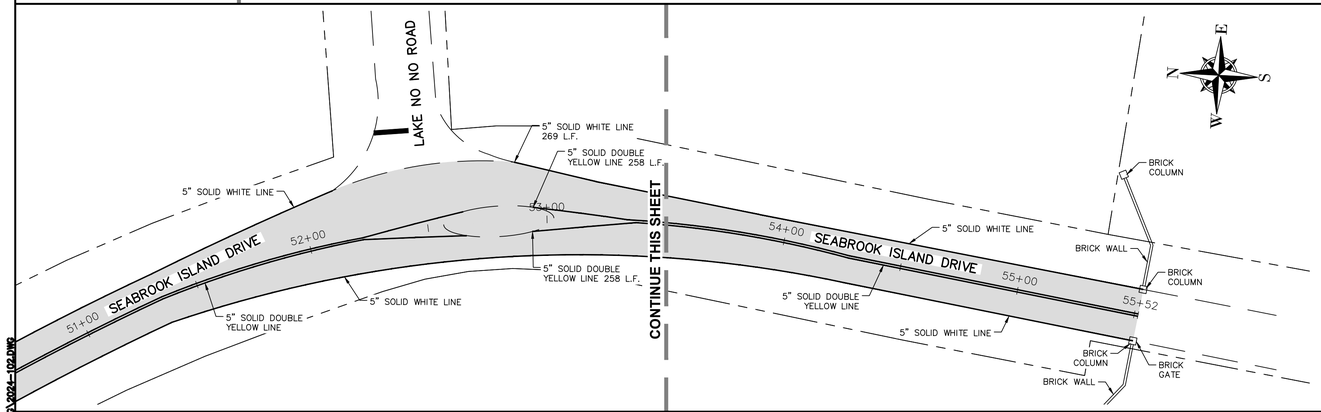

GRAPHIC SCALE

30 0 15 30 60 120

(IN FEET)
1 inch = 30 ft.

GEORGIA811.COM DIAL 811

THIS DRAWING IS THE PROPERTY OF T. R. LONG ENGINEERING, P.C. AND MAY NOT BE REPRODUCED, EITHER IN PART OR WHOLE, IN ANY MANNER, WITHOUT THE EXPRESS WRITTEN PERMISSION OF T. R. LONG ENGINEERING, P.C.

THE CONTRACTOR SHALL VERIFY ALL DIMENSIONS CONTAINED WITHIN THIS SET OF DOCUMENTS AND SHALL REPORT ANY DISCREPANCIES TO T. R. LONG ENGINEERING, P.C. FOR IMMEDIATE RESOLUTION.

GSWCC# 0000002134

HINESVILLE:
114 North Commerce Street
Hinesville, Georgia 31313
(912) 368-5664

POOLER:
1000 Towne Center Blvd
Suite 304
Pooler, Georgia 31322
(912) 335-1046

TRLONG ENGINEERING, P.C.
www.trlongeng.com

2024 LIBERTY COUNTY ROADWAY STRIPING CONTRACT
LIBERTY COUNTY, GEORGIA

LIBERTY COUNTY, GEORGIA

SHEET NAME:
SEABROOK ISLAND DRIVE


REVISIONS:
1.
2.
3.
4.
5.
6.
7.
8.
9.
10


INITIAL DATE: 07/22/2024
DRAWN BY: DRG
CHECKED BY: TRL
PROJECT #: 2024-I02


SHEET NUMBER:
C3.28

G:\ACTIVE PROJECTS\2024-102 H - 2024 LMIG ROADWAY STRIPING\P00-DRAWINGS\DWG\2024-102.DWG

NOTES:
1. ALL ROADWAYS WILL BE CLEARED OF DUST, DIRT, GREASE, OIL AND ALL FOREIGN MATTER BY CONTRACTOR PRIOR TO STRIPING.
2. STRIPING PAINT TO BE IAW GDOT SPECIAL PROVISION, SECTION 652 HIGH BUILD PAINT.
3. ENSURE THAT THE TRAFFIC STRIPE IS THE SPECIFIED LENGTH, WIDTH, AND PLACEMENT ON SECTIONS WHERE NO PREVIOUSLY APPLIED MARKING ARE PRESENT. ENSURE ACCURATE STRIPE LOCATION BY ESTABLISHING CONTROL POINTS AT SPACED INTERVALS. THE ENGINEER WILL APPROVE CONTROL POINTS.
4. RAISED PAVEMENT MARKERS TO BE INSTALLED ON CENTERLINE PER DETAILS.

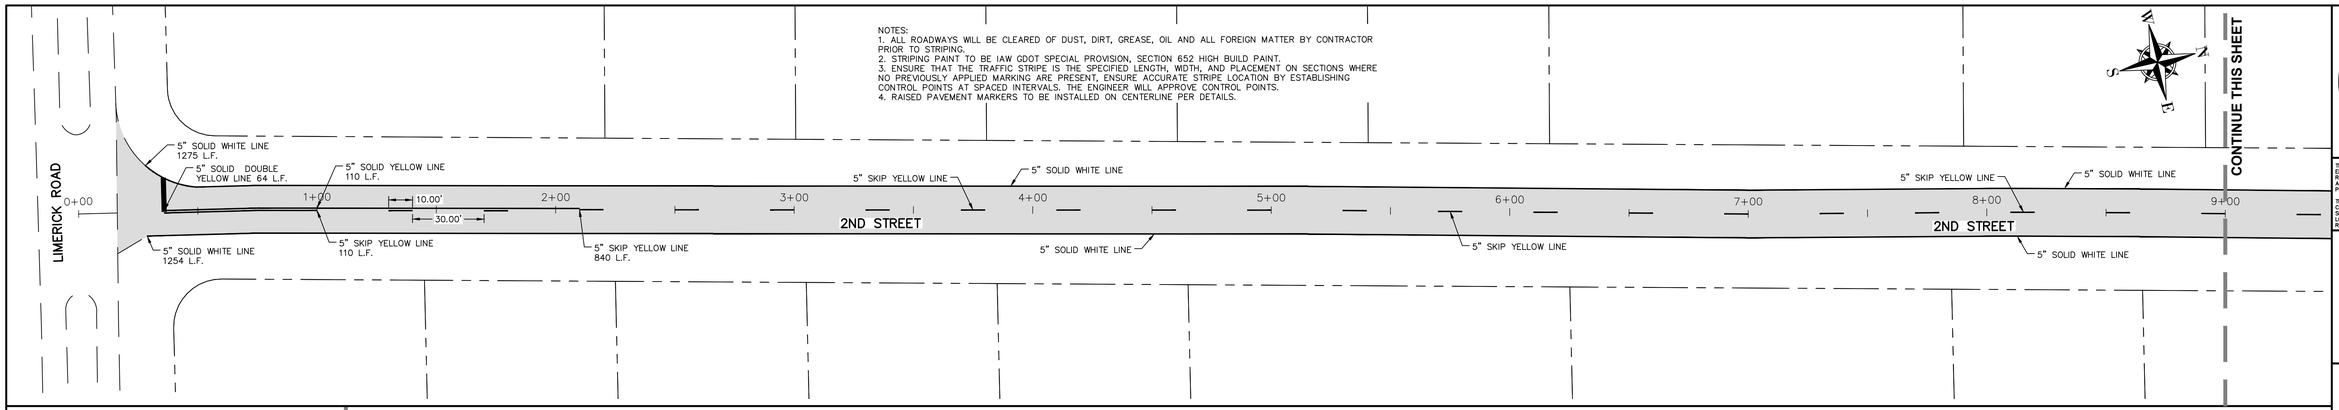

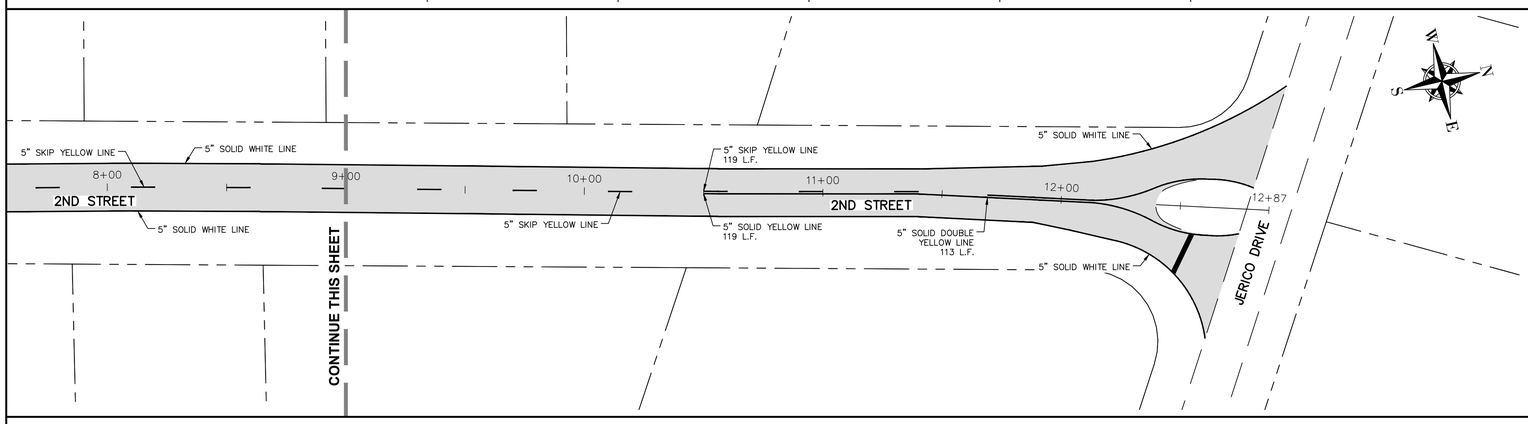

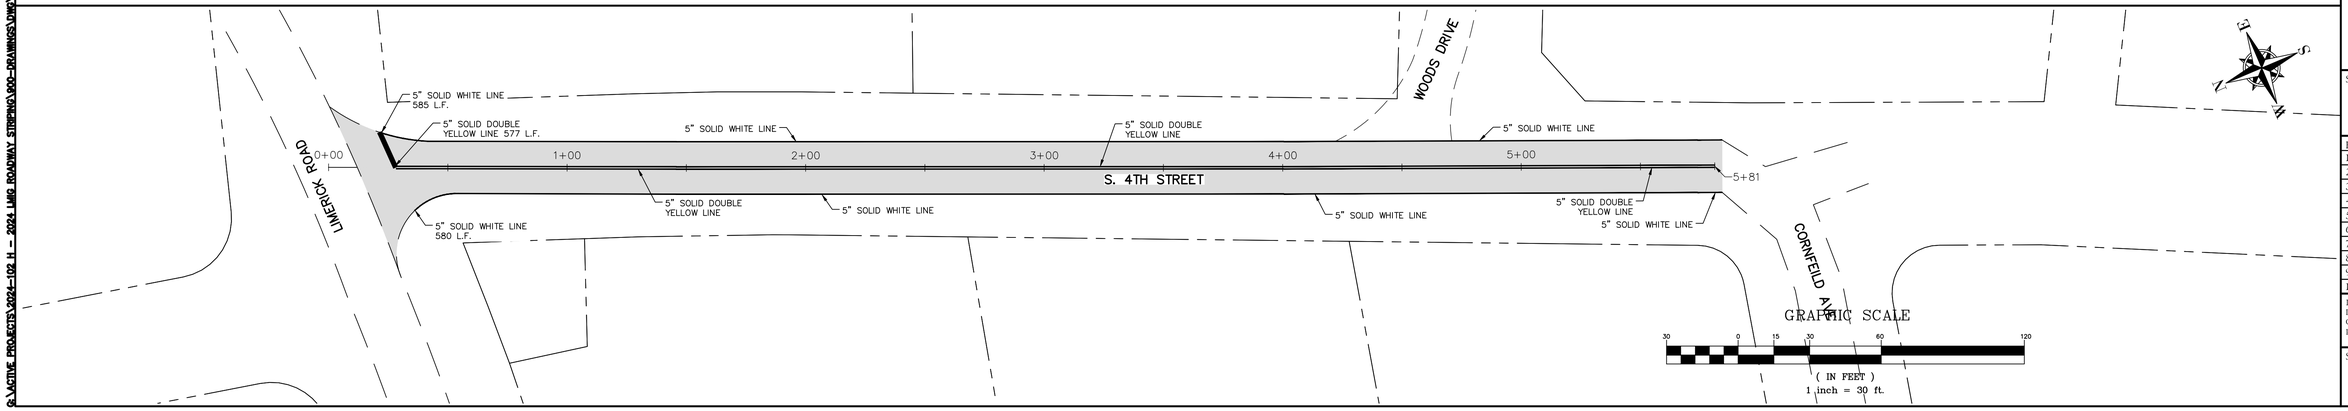

HINESVILLE:
114 North Commerce Street
Hinesville, Georgia 31313
(912) 368-5664

POOLER:
1000 Towne Center Blvd
Suite 304
Pooler, Georgia 31322
(912) 335-1046

TRLONG ENGINEERING, P.C.
www.trlongeng.com

GEORGIA811.COM DIAL 811

THIS DRAWING IS THE PROPERTY OF T. R. LONG ENGINEERING, P.C. AND MAY NOT BE REPRODUCED, EITHER IN PART OR WHOLLY, IN ANY MANNER WITHOUT THE EXPRESS WRITTEN PERMISSION OF T. R. LONG ENGINEERING, P.C.

THE CONTRACTOR SHALL VERIFY ALL DIMENSIONS CONTAINED WITHIN THIS SET OF DOCUMENTS AND SHALL REPORT ANY DISCREPANCIES TO T. R. LONG ENGINEERING, P.C. FOR IMMEDIATE RESOLUTION.

GSWCC# 0000002134

2024 LIBERTY COUNTY ROADWAY STRIPING CONTRACT LIBERTY COUNTY, GEORGIA

LIBERTY COUNTY, GEORGIA

SHEET NAME:
2ND STREET - S 4TH STREET


REVISIONS:
1.
2.
3.
4.
5.
6.
7.
8.
9.
10


INITIAL DATE: 07/22/2024
DRAWN BY: DRG
CHECKED BY: TRL
PROJECT #: 2024-I02


SHEET NUMBER:
C3.29


G:\ACTIVE PROJECTS\2024-102 H - 2024 LMG ROADWAY STRIPING\400-DRAWINGS\DWG\2024-102.DWG

NOTES:
1. ALL ROADWAYS WILL BE CLEARED OF DUST, DIRT, GREASE, OIL AND ALL FOREIGN MATTER BY CONTRACTOR PRIOR TO STRIPING.
2. STRIPING PAINT TO BE IAW GDOT SPECIAL PROVISION, SECTION 652 HIGH BUILD PAINT.
3. ENSURE THAT THE TRAFFIC STRIPE IS THE SPECIFIED LENGTH, WIDTH, AND PLACEMENT ON SECTIONS WHERE NO PREVIOUSLY APPLIED MARKING ARE PRESENT, ENSURE ACCURATE STRIPE LOCATION BY ESTABLISHING CONTROL POINTS AT SPACED INTERVALS. THE ENGINEER WILL APPROVE CONTROL POINTS.
4. RAISED PAVEMENT MARKERS TO BE INSTALLED ON CENTERLINE PER DETAILS.

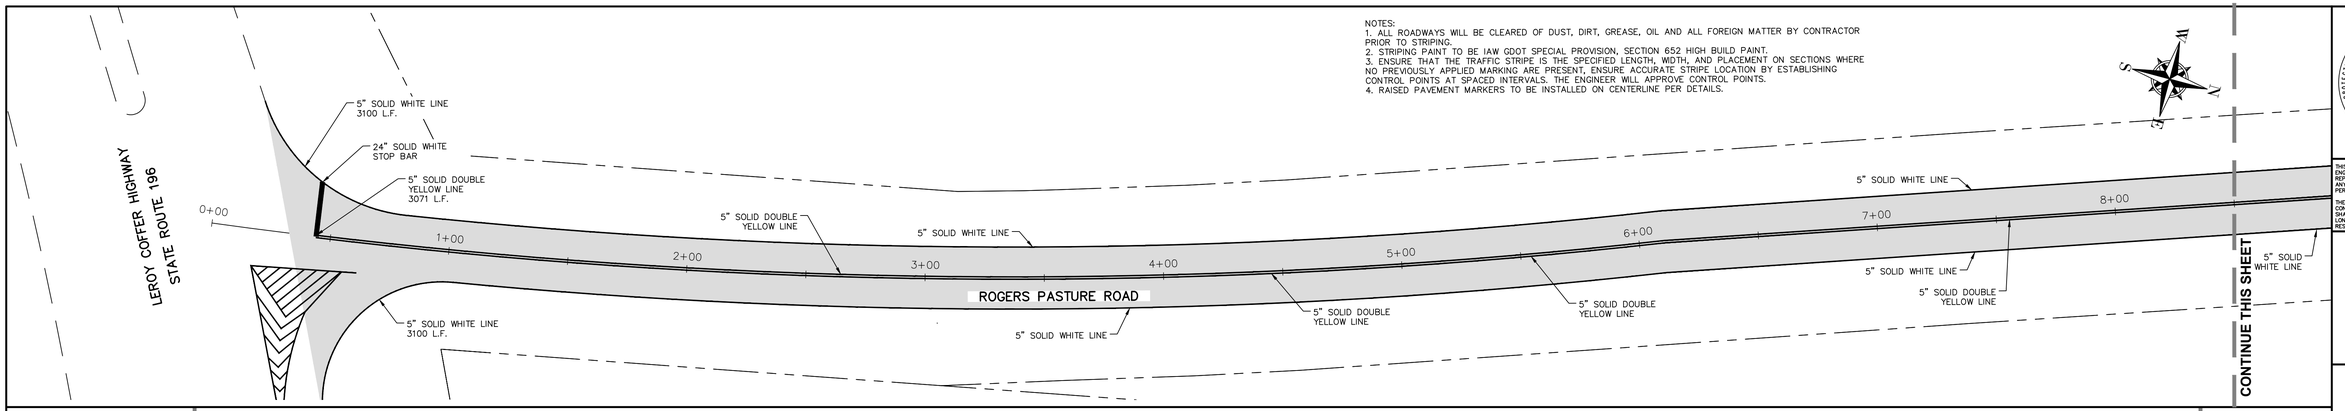

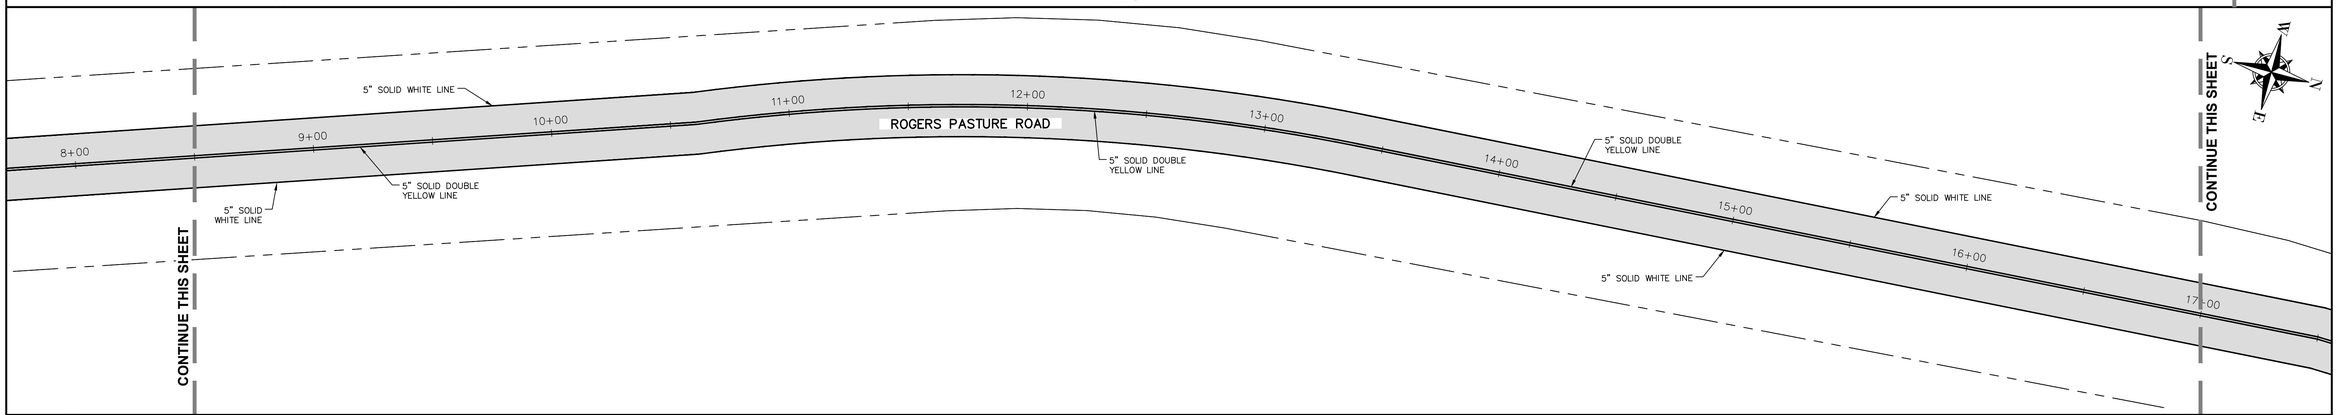

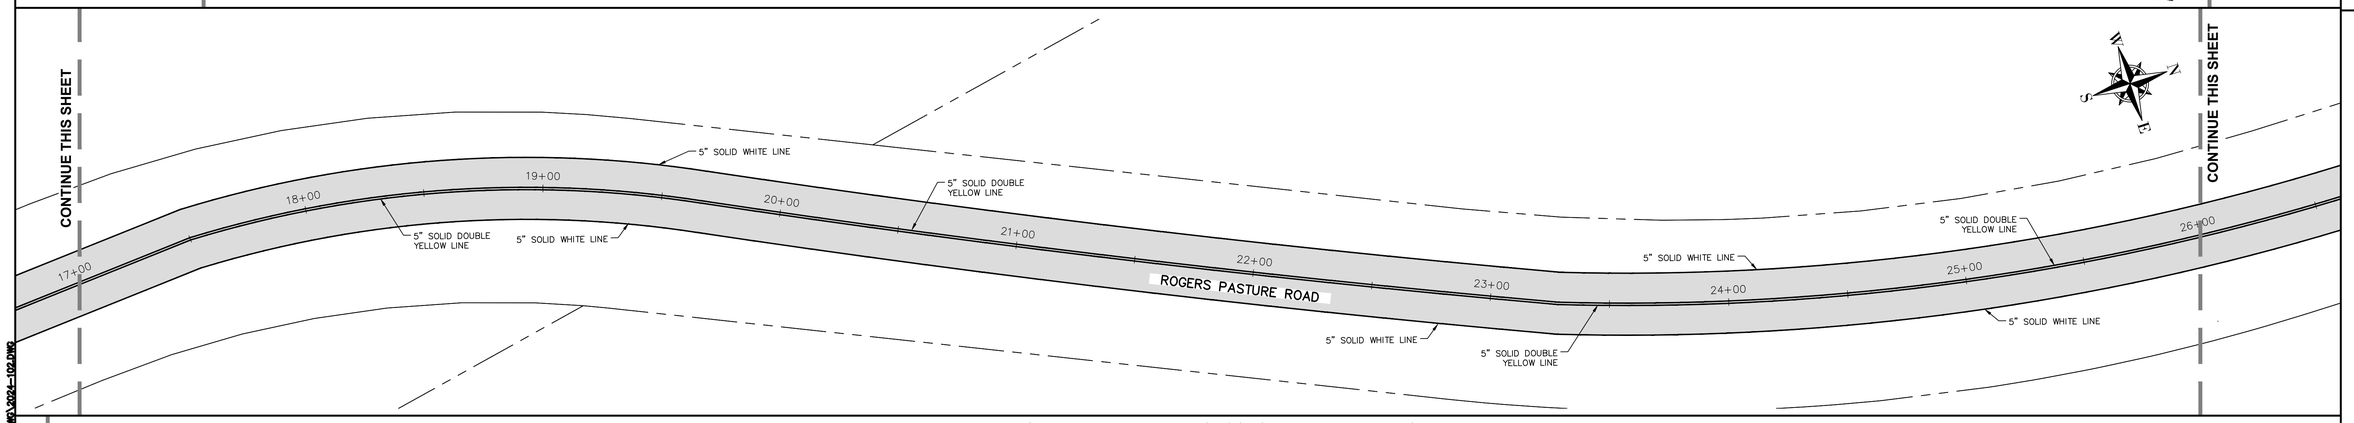

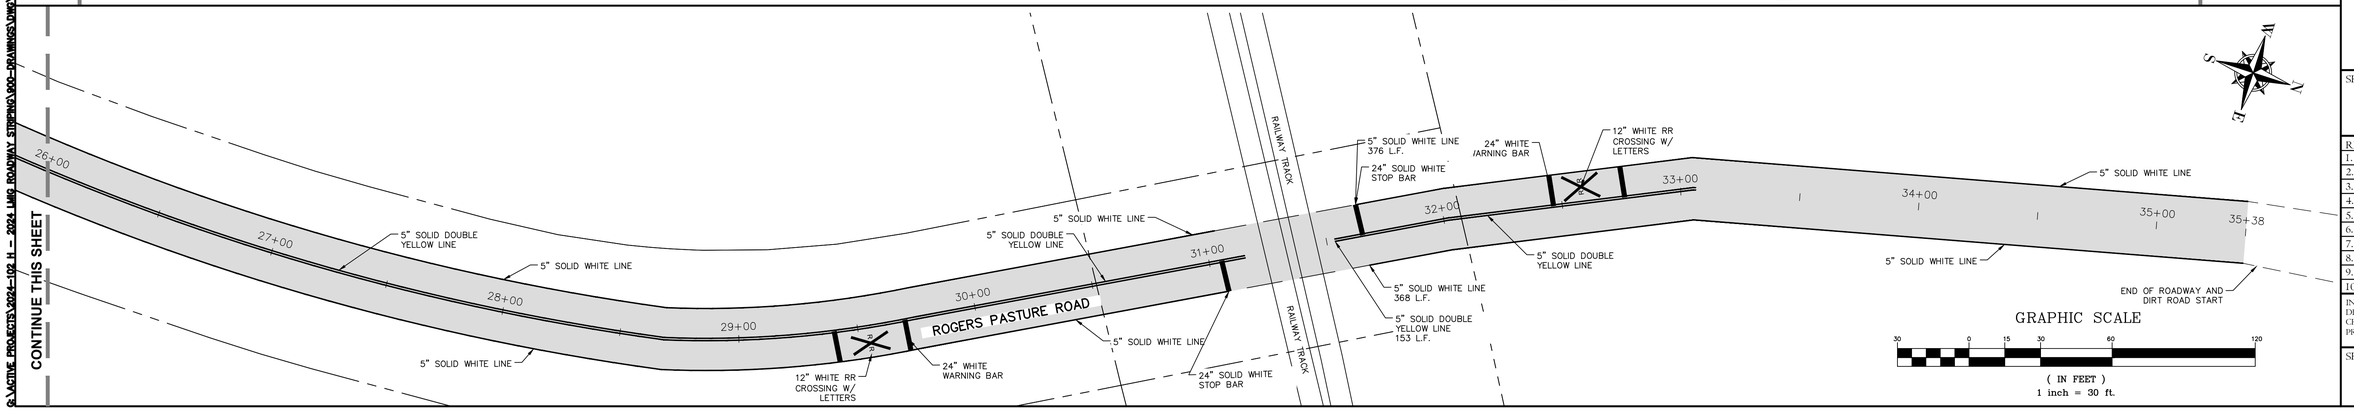

HINESVILLE:
114 North Commerce Street
Hinesville, Georgia 31313
(912) 368-5664

POOLER:
1000 Towne Center Blvd
Suite 304
Pooler, Georgia 31322
(912) 335-1046

TRLONG ENGINEERING, P.C.
www.trlongeng.com

GEORGIA811.COM DIAL 811

THIS DRAWING IS THE PROPERTY OF T. R. LONG ENGINEERING, P.C. AND MAY NOT BE REPRODUCED , EITHER IN PART OR WHOLLY, IN ANY MANNER WITHOUT THE EXPRESS WRITTEN PERMISSION OF T. R. LONG ENGINEERING, P.C.

THE CONTRACTOR SHALL VERIFY ALL DIMENSIONS CONTAINED WITHIN THIS SET OF DOCUMENTS AND SHALL REPORT ANY DISCREPANCIES TO T. R. LONG ENGINEERING, P.C. FOR IMMEDIATE RESOLUTION.

GSWCC# 0000002134

2024 LIBERTY COUNTY ROADWAY STRIPING CONTRACT
LIBERTY COUNTY, GEORGIA

LIBERTY COUNTY, GEORGIA

SHEET NAME:
ROGERS PASTURE ROAD


REVISIONS:
1.
2.
3.
4.
5.
6.
7.
8.
9.
10


INITIAL DATE: 07/22/2024
DRAWN BY: DRG
CHECKED BY: TRL
PROJECT #: 2024-102


SHEET NUMBER:
C3.30


G:\ACTIVE PROJECTS\2024-102 H - 2024 LMG ROADWAY STRIPING\000-DRAWINGS\DWG\2024-102.DWG

NOTES:
1. ALL ROADWAYS WILL BE CLEARED OF DUST, DIRT, GREASE, OIL AND ALL FOREIGN MATTER BY CONTRACTOR PRIOR TO STRIPING.
2. STRIPING PAINT TO BE IAW GDOT SPECIAL PROVISION, SECTION 652 HIGH BUILD PAINT.
3. ENSURE THAT THE TRAFFIC STRIPE IS THE SPECIFIED LENGTH, WIDTH, AND PLACEMENT ON SECTIONS WHERE NO PREVIOUSLY APPLIED MARKING ARE PRESENT, ENSURE ACCURATE STRIPE LOCATION BY ESTABLISHING CONTROL POINTS AT SPACED INTERVALS. THE ENGINEER WILL APPROVE CONTROL POINTS.
4. RAISED PAVEMENT MARKERS TO BE INSTALLED ON CENTERLINE PER DETAILS.

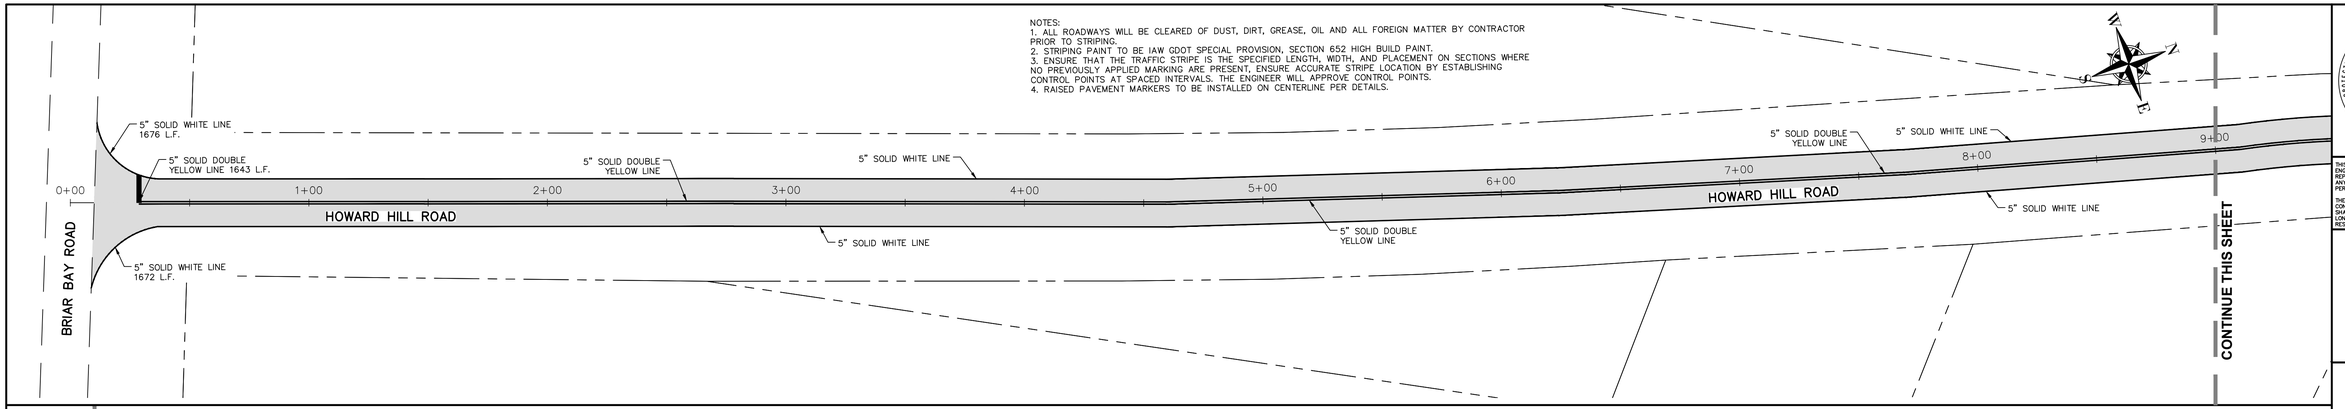

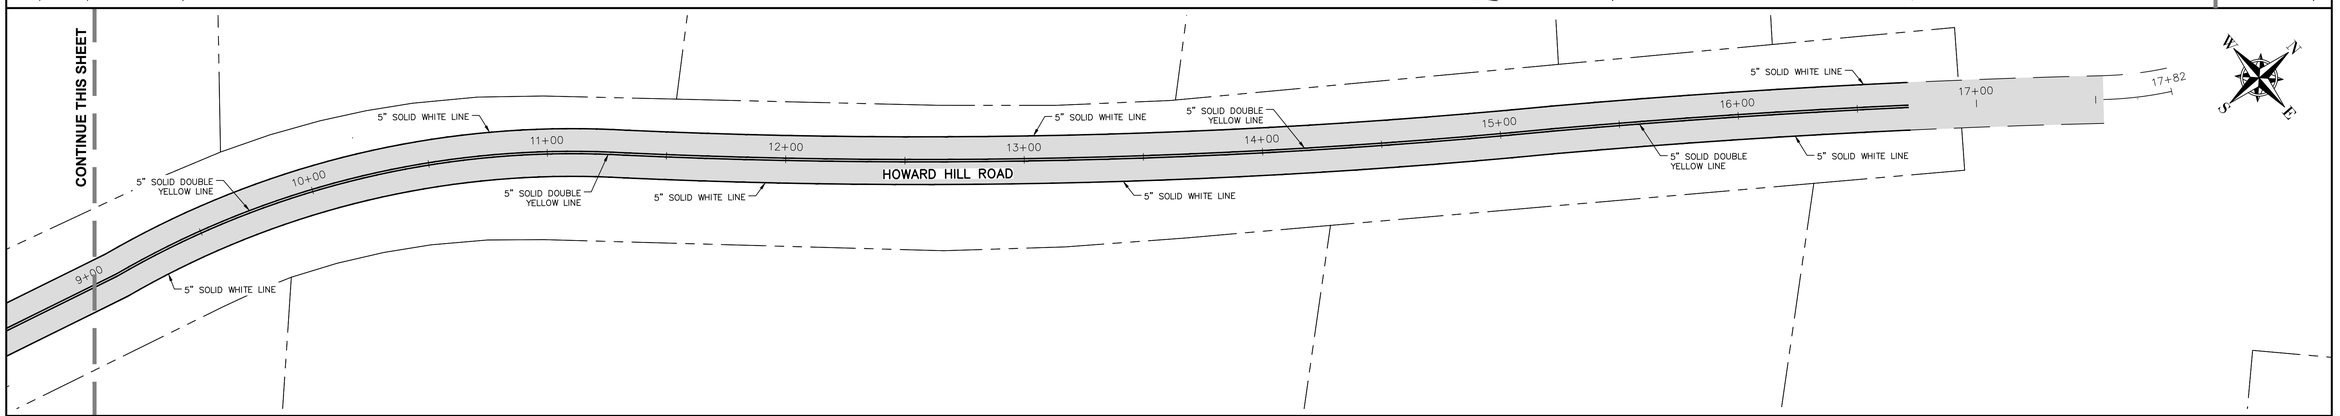

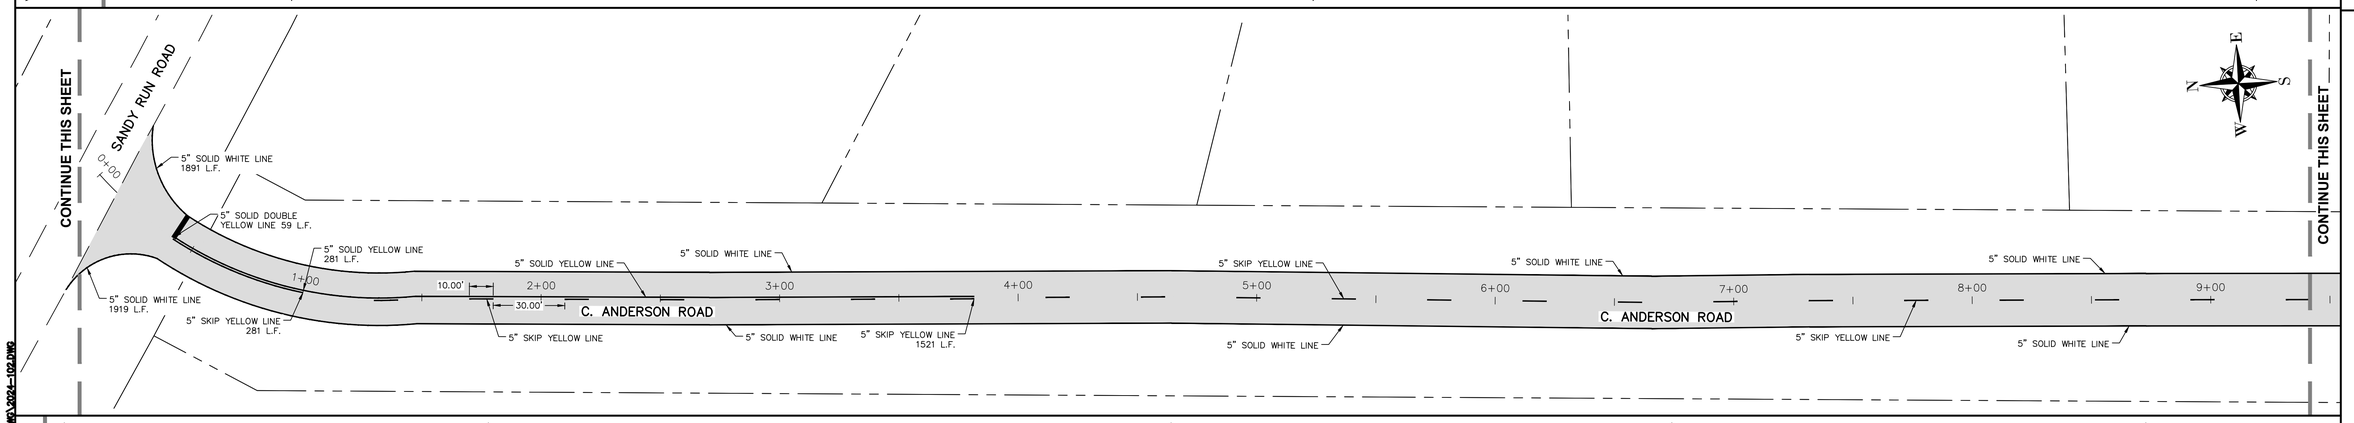

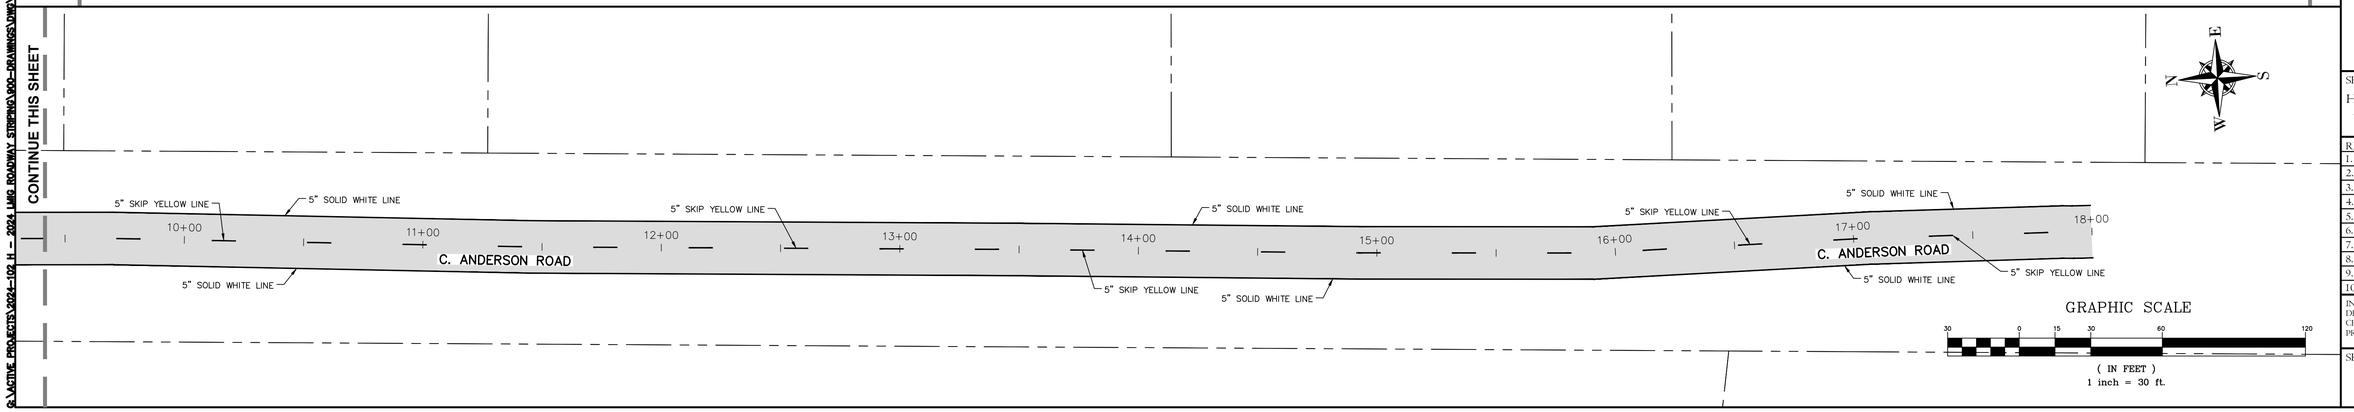

GRAPHIC SCALE
30 0 15 30 60 120
(IN FEET)
1 inch = 30 ft.

G:\ACTIVE PROJECTS\2024-102 H - 2024 LMG ROADWAY STRIPING\000-DRAWINGS\DWG\2024-102.DWG

GEORGIA811.COM DIAL 811

THIS DRAWING IS THE PROPERTY OF T. R. LONG ENGINEERING, P.C., AND MAY NOT BE REPRODUCED, EITHER IN PART OR WHOLE, IN ANY MANNER, WITHOUT THE EXPRESS WRITTEN PERMISSION OF T. R. LONG ENGINEERING, P.C.

THE CONTRACTOR SHALL VERIFY ALL DIMENSIONS CONTAINED WITHIN THIS SET OF DOCUMENTS AND SHALL REPORT ANY DISCREPANCIES TO T. R. LONG ENGINEERING, P.C. FOR IMMEDIATE RESOLUTION.

GSWCC# 0000002134

HINESVILLE:
114 North Commerce Street
Hinesville, Georgia 31313
(912) 368-5664

POOLER:
1000 Towne Center Blvd
Suite 304
Pooler, Georgia 31322
(912) 335-1046

TRLONG ENGINEERING, P.C.
www.trlongeng.com

2024 LIBERTY COUNTY ROADWAY STRIPING CONTRACT
LIBERTY COUNTY, GEORGIA


LIBERTY COUNTY, GEORGIA

SHEET NAME:
HOWARD HILL ROAD - ANDERSON ROAD

REVISIONS:
1.
2.
3.
4.
5.
6.
7.
8.
9.
10

INITIAL DATE: 07/22/2024
DRAWN BY: DRG
CHECKED BY: TRL
PROJECT #: 2024-102

SHEET NUMBER:
C3.31

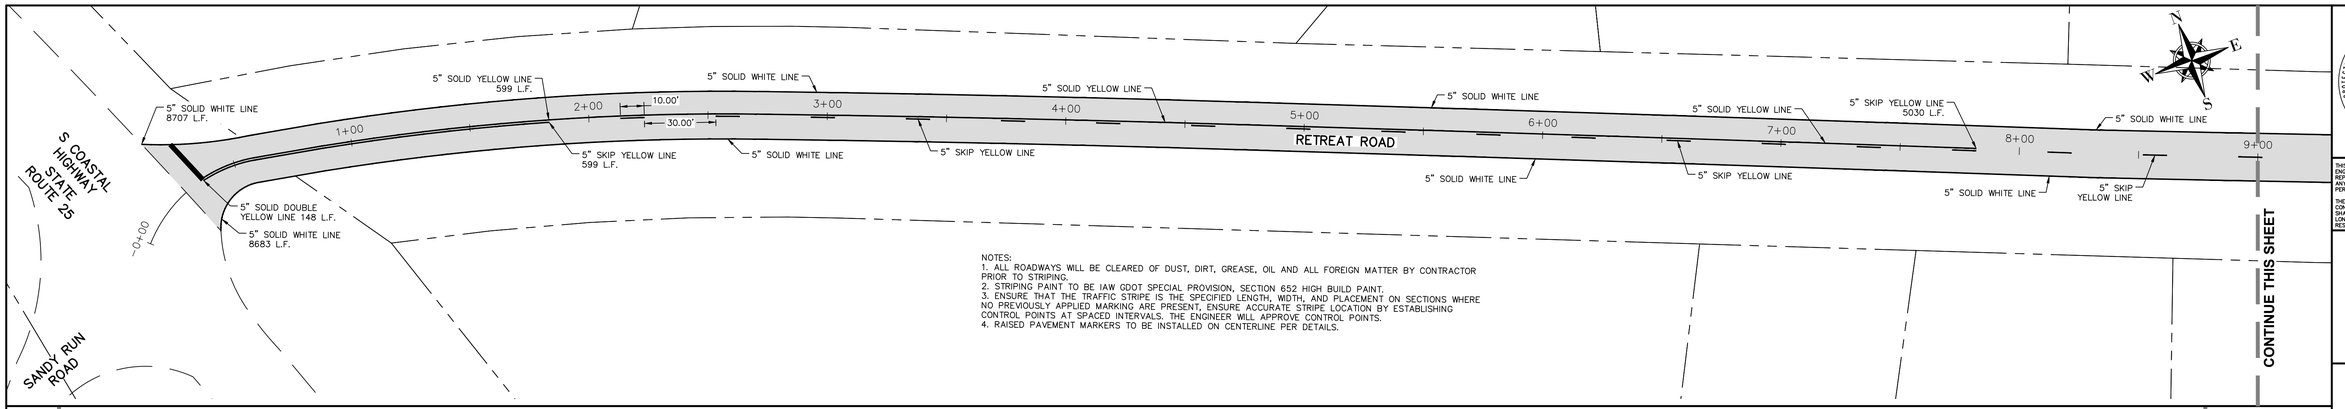

NOTES:
1. ALL ROADWAYS WILL BE CLEARED OF DUST, DIRT, GREASE, OIL AND ALL FOREIGN MATTER BY CONTRACTOR PRIOR TO STRIPING.
2. STRIPING PAINT TO BE IAW GDOT SPECIAL PROVISION, SECTION 652 HIGH BUILD PAINT.
3. ENSURE THAT THE TRAFFIC STRIPE IS THE SPECIFIED LENGTH, WIDTH, AND PLACEMENT ON SECTIONS WHERE NO PREVIOUSLY APPLIED MARKING ARE PRESENT, ENSURE ACCURATE STRIPE LOCATION BY ESTABLISHING CONTROL POINTS AT SPACED INTERVALS. THE ENGINEER WILL APPROVE CONTROL POINTS.
4. RAISED PAVEMENT MARKERS TO BE INSTALLED ON CENTERLINE PER DETAILS.

GRAPHIC SCALE
30 0 15 30 60 120
(IN FEET)
1 inch = 30 ft.

G:\ACTIVE PROJECTS\2024-102 H - 2024 LMG ROADWAY STRIPING\DOD-DRAWINGS\DWG\2024-102.DWG

GEORGIA811.COM DIAL 811

THIS DRAWING IS THE PROPERTY OF T. R. LONG ENGINEERING, P.C. AND MAY NOT BE REPRODUCED , EITHER IN PART OR WHOLE, IN ANY MANNER, WITHOUT THE EXPRESS WRITTEN PERMISSION OF T. R. LONG ENGINEERING, P.C.

THE CONTRACTOR SHALL VERIFY ALL DIMENSIONS CONTAINED WITHIN THIS SET OF DOCUMENTS AND SHALL REPORT ANY DISCREPANCIES TO T. R. LONG ENGINEERING, P.C. FOR IMMEDIATE RESOLUTION.

GSWCC# 00000021341

HINESVILLE:
114 North Commerce Street
Hinesville, Georgia 31313
(912) 368-5664

POOLER:
1000 Towne Center Blvd
Suite 304
Pooler, Georgia 31322
(912) 335-1046

TRLONG ENGINEERING, P.C.
www.trlongeng.com

2024 LIBERTY COUNTY ROADWAY STRIPING CONTRACT
LIBERTY COUNTY, GEORGIA

LIBERTY COUNTY, GEORGIA

SHEET NAME:
RETREAT ROAD


REVISIONS:
1.
2.
3.
4.
5.
6.
7.
8.
9.
10

INITIAL DATE: 07/22/2024
DRAWN BY: DRG
CHECKED BY: TRL
PROJECT #: 2024-102

SHEET NUMBER:
C3.32

NOTES:
1. ALL ROADWAYS WILL BE CLEARED OF DUST, DIRT, GREASE, OIL AND ALL FOREIGN MATTER BY CONTRACTOR PRIOR TO STRIPING.
2. STRIPING PAINT TO BE IAW GDOT SPECIAL PROVISION, SECTION 652 HIGH BUILD PAINT.
3. ENSURE THAT THE TRAFFIC STRIPE IS THE SPECIFIED LENGTH, WIDTH, AND PLACEMENT ON SECTIONS WHERE NO PREVIOUSLY APPLIED MARKING ARE PRESENT, ENSURE ACCURATE STRIPE LOCATION BY ESTABLISHING CONTROL POINTS AT SPACED INTERVALS. THE ENGINEER WILL APPROVE CONTROL POINTS.
4. RAISED PAVEMENT MARKERS TO BE INSTALLED ON CENTERLINE PER DETAILS.

CONTINUATION ON SHEET C3.35

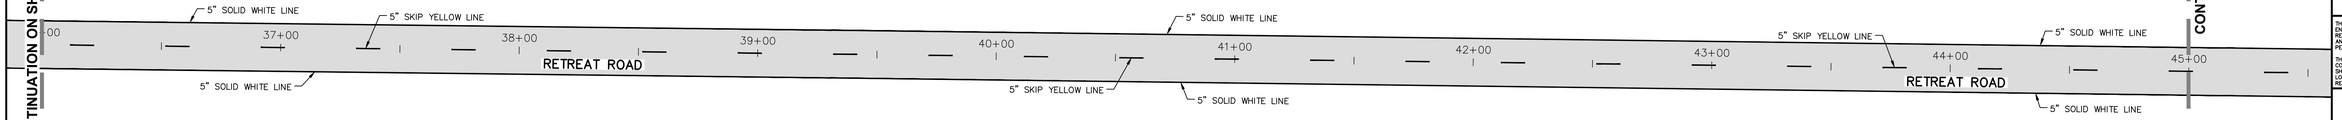


CONTINUE THIS SHEET

CONTINUE THIS SHEET




CONTINUE THIS SHEET

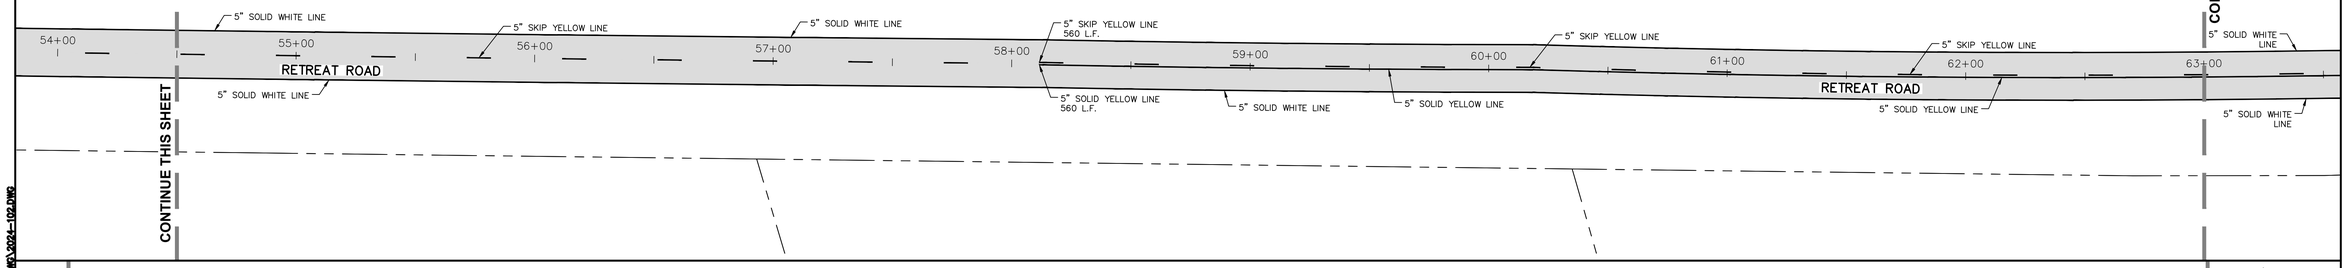

CONTINUE THIS SHEET

CONTINUE THIS SHEET

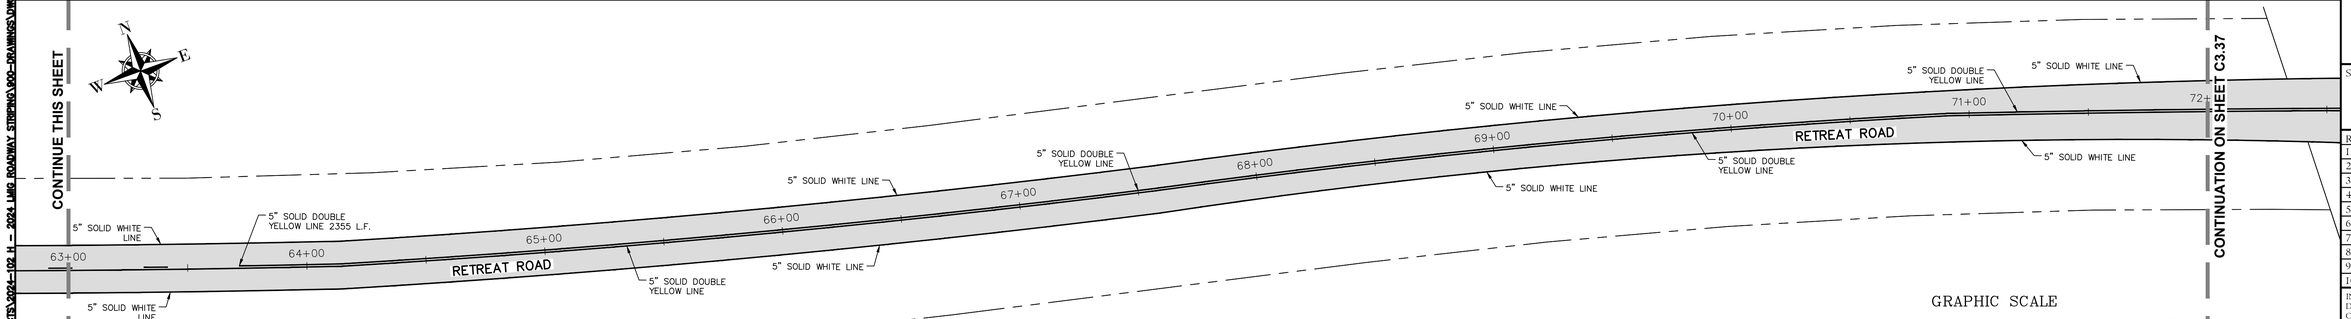

CONTINUATION ON SHEET C3.37

GRAPHIC SCALE

30 0 15 30 60 120

(IN FEET)
1 inch = 30 ft.

GEORGIA811.COM DIAL 811

THIS DRAWING IS THE PROPERTY OF T. R. LONG ENGINEERING, P.C. AND MAY NOT BE REPRODUCED, EITHER IN PART OR WHOLE, IN ANY MANNER WITHOUT THE EXPRESS WRITTEN PERMISSION OF T. R. LONG ENGINEERING, P.C.

THE CONTRACTOR SHALL VERIFY ALL DIMENSIONS CONTAINED WITHIN THIS SET OF DOCUMENTS AND SHALL REPORT ANY DISCREPANCIES TO T. R. LONG ENGINEERING, P.C. FOR IMMEDIATE RESOLUTION.

GSWCC# 0000002134

HINESVILLE:
114 North Commerce Street
Hinesville, Georgia 31313
(912) 368-5664

POOLER:
1000 Towne Center Blvd
Suite 304
Pooler, Georgia 31322
(912) 335-1046

TRLONG ENGINEERING, P.C.
www.trlongeng.com

2024 LIBERTY COUNTY ROADWAY STRIPING CONTRACT
LIBERTY COUNTY, GEORGIA

LIBERTY COUNTY, GEORGIA


SHEET NAME:
RETREAT ROAD

REVISIONS:
1.
2.
3.
4.
5.
6.
7.
8.
9.
10

INITIAL DATE: 07/22/2024
DRAWN BY: DRG
CHECKED BY: TRL
PROJECT #: 2024-102

SHEET NUMBER:
C3.33

G:\ACTIVE PROJECTS\2024-102 H - 2024 LMG ROADWAY STRIPING\000-DRAWINGS\DWG\2024-102.DWG

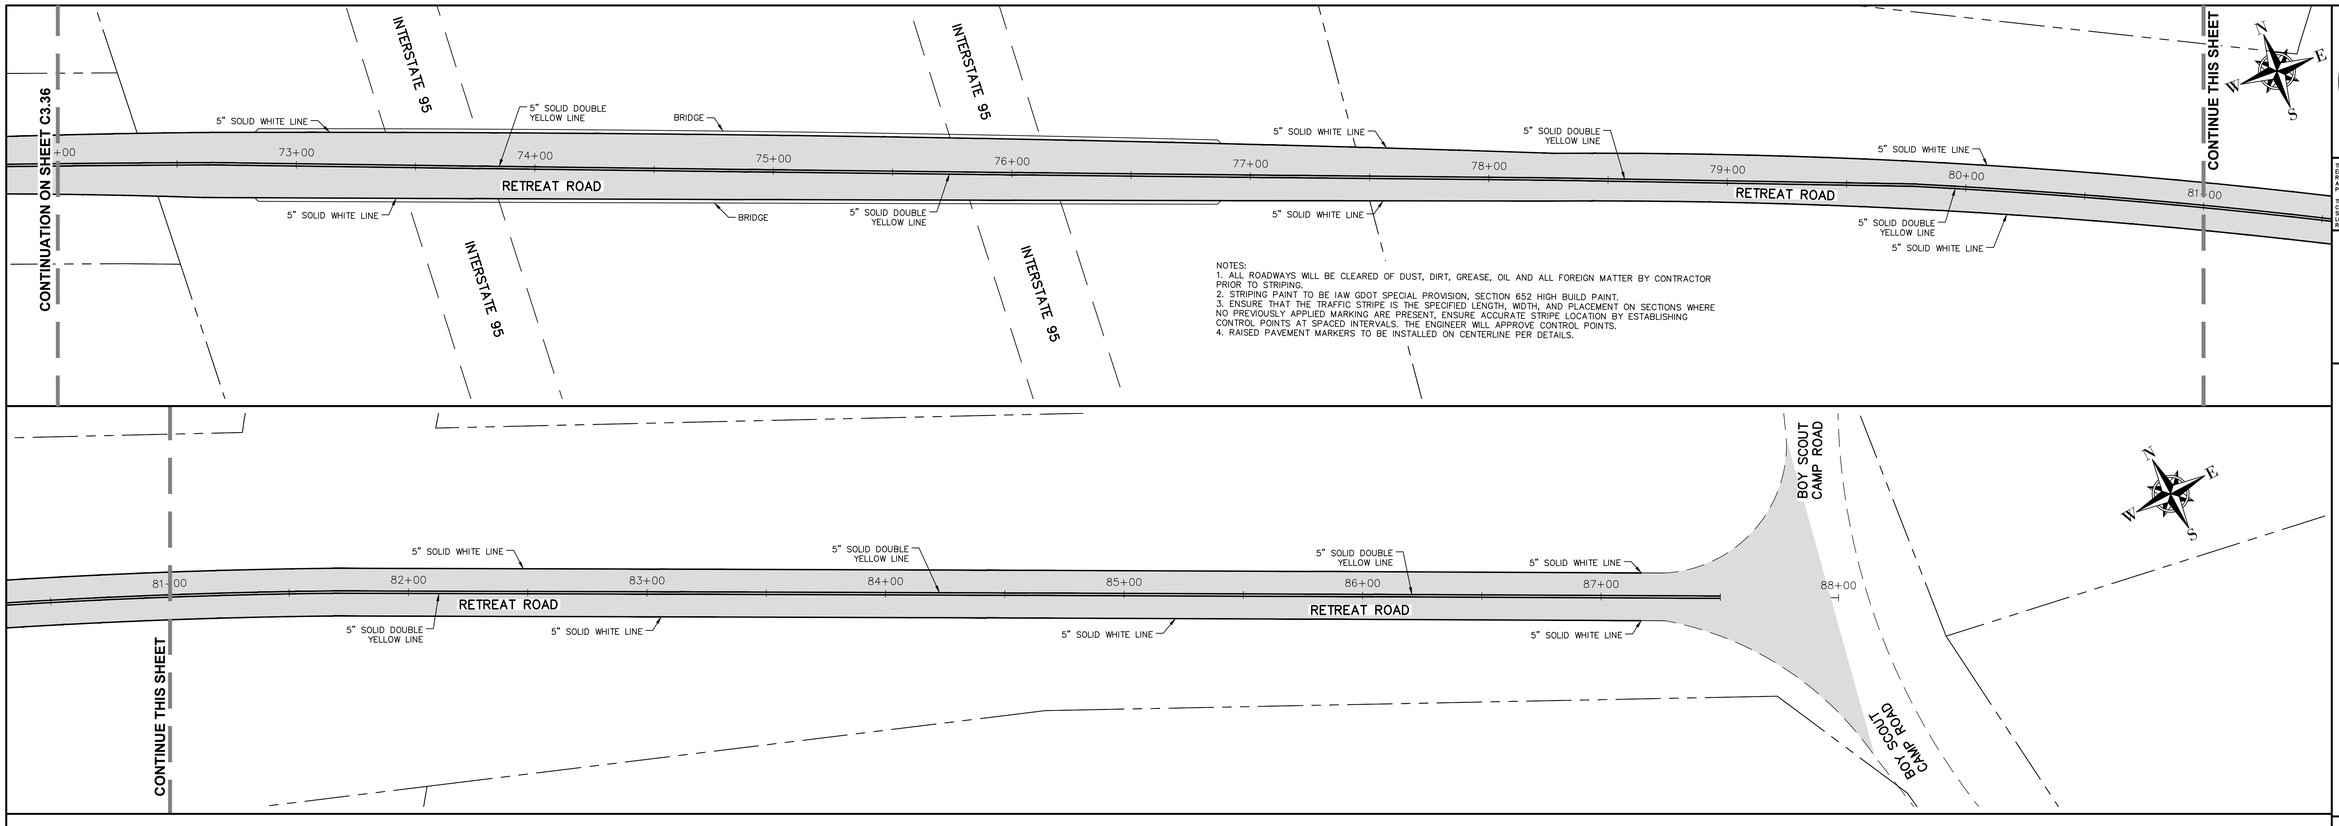

NOTES:
1. ALL ROADWAYS WILL BE CLEARED OF DUST, DIRT, GREASE, OIL AND ALL FOREIGN MATTER BY CONTRACTOR PRIOR TO STRIPING.
2. STRIPING PAINT TO BE IAW GDOT SPECIAL PROVISION, SECTION 652 HIGH BUILD PAINT.
3. ENSURE THAT THE TRAFFIC STRIPE IS THE SPECIFIED LENGTH, WIDTH, AND PLACEMENT ON SECTIONS WHERE NO PREVIOUSLY APPLIED MARKING ARE PRESENT. ENSURE ACCURATE STRIPE LOCATION BY ESTABLISHING CONTROL POINTS AT SPACED INTERVALS. THE ENGINEER WILL APPROVE CONTROL POINTS.
4. RAISED PAVEMENT MARKERS TO BE INSTALLED ON CENTERLINE PER DETAILS.

GRAPHIC SCALE

30 0 15 30 60 120

(IN FEET)
1 inch = 30 ft.

GEORGIA811.COM DIAL 811

THIS DRAWING IS THE PROPERTY OF T. R. LONG ENGINEERING, P.C. AND MAY NOT BE REPRODUCED, EITHER IN PART OR WHOLE, IN ANY MANNER, WITHOUT THE EXPRESS WRITTEN PERMISSION OF T. R. LONG ENGINEERING, P.C.

THE CONTRACTOR SHALL VERIFY ALL DIMENSIONS CONTAINED WITHIN THIS SET OF DOCUMENTS AND SHALL REPORT ANY DISCREPANCIES TO T. R. LONG ENGINEERING, P.C. FOR IMMEDIATE RESOLUTION.

GSWCC# 00000021341

HINESVILLE:
114 North Commerce Street
Hinesville, Georgia 31313
(912) 368-5664

POOLER:
1000 Towne Center Blvd
Suite 304
Pooler, Georgia 31322
(912) 335-1046

TRLONG ENGINEERING, P.C.
www.trlongeng.com

2024 LIBERTY COUNTY ROADWAY STRIPING CONTRACT LIBERTY COUNTY, GEORGIA

LIBERTY COUNTY, GEORGIA

SHEET NAME:
RETREAT ROAD


REVISIONS:
1.
2.
3.
4.
5.
6.
7.
8.
9.
10


INITIAL DATE: 07/22/2024
DRAWN BY: DRG
CHECKED BY: TRL
PROJECT #: 2024-I02


SHEET NUMBER:
C3.34


G:\ACTIVE PROJECTS\2024-102 H - 2024 LMG ROADWAY STRIPING\DWG\00-DRAWINGS\DWG\2024-102.DWG

NOTES:
1. ALL ROADWAYS WILL BE CLEARED OF DUST, DIRT, GREASE, OIL AND ALL FOREIGN MATTER BY CONTRACTOR PRIOR TO STRIPING.
2. STRIPING PAINT TO BE IAW GDOT SPECIAL PROVISION, SECTION 652 HIGH BUILD PAINT.
3. ENSURE THAT THE TRAFFIC STRIPE IS THE SPECIFIED LENGTH, WIDTH, AND PLACEMENT ON SECTIONS WHERE NO PREVIOUSLY APPLIED MARKING ARE PRESENT, ENSURE ACCURATE STRIPE LOCATION BY ESTABLISHING CONTROL POINTS AT SPACED INTERVALS. THE ENGINEER WILL APPROVE CONTROL POINTS.
4. RAISED PAVEMENT MARKERS TO BE INSTALLED ON CENTERLINE PER DETAILS.

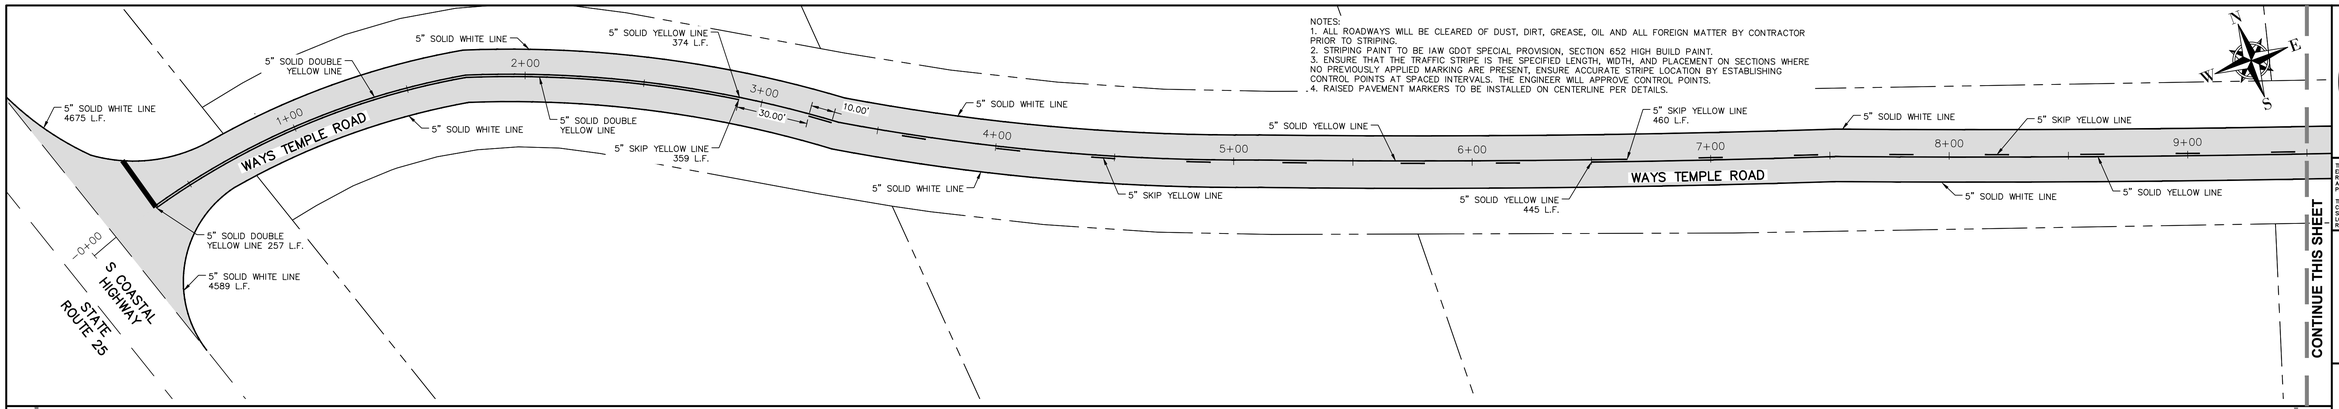

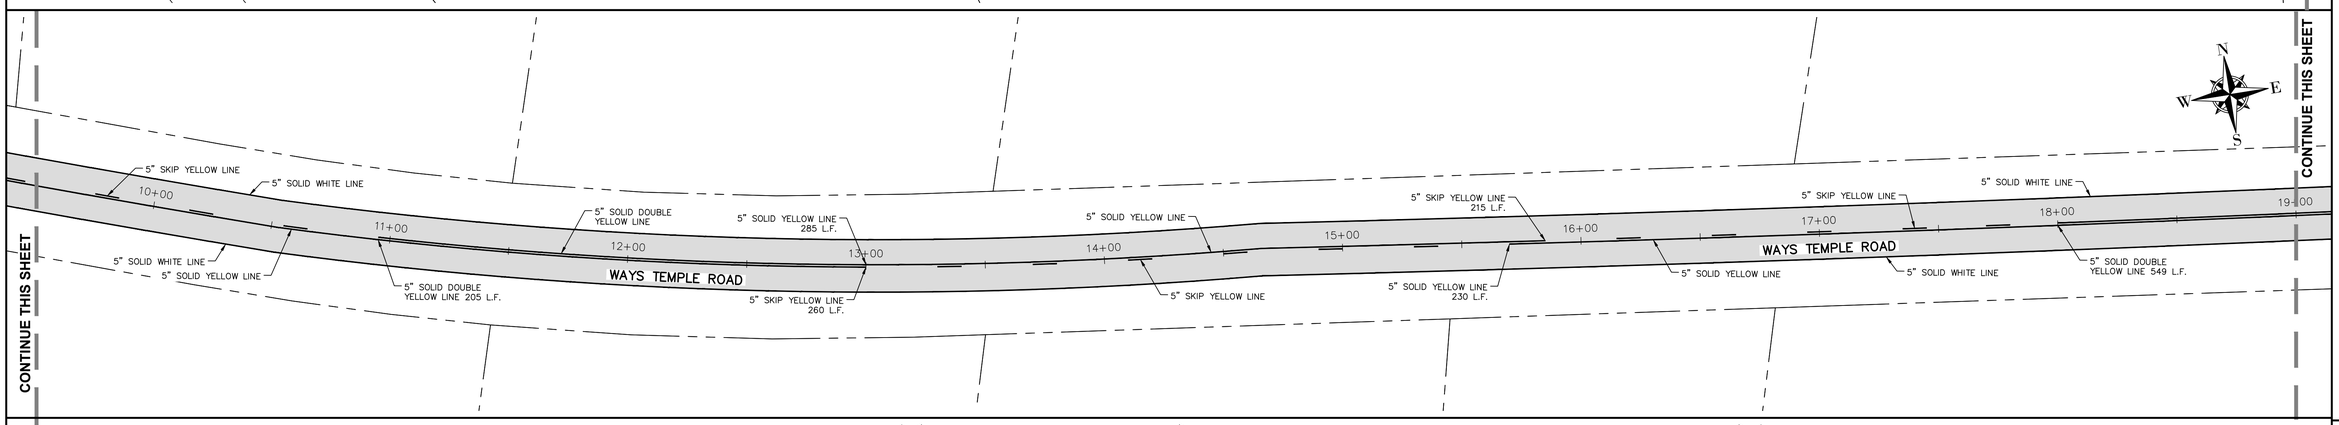

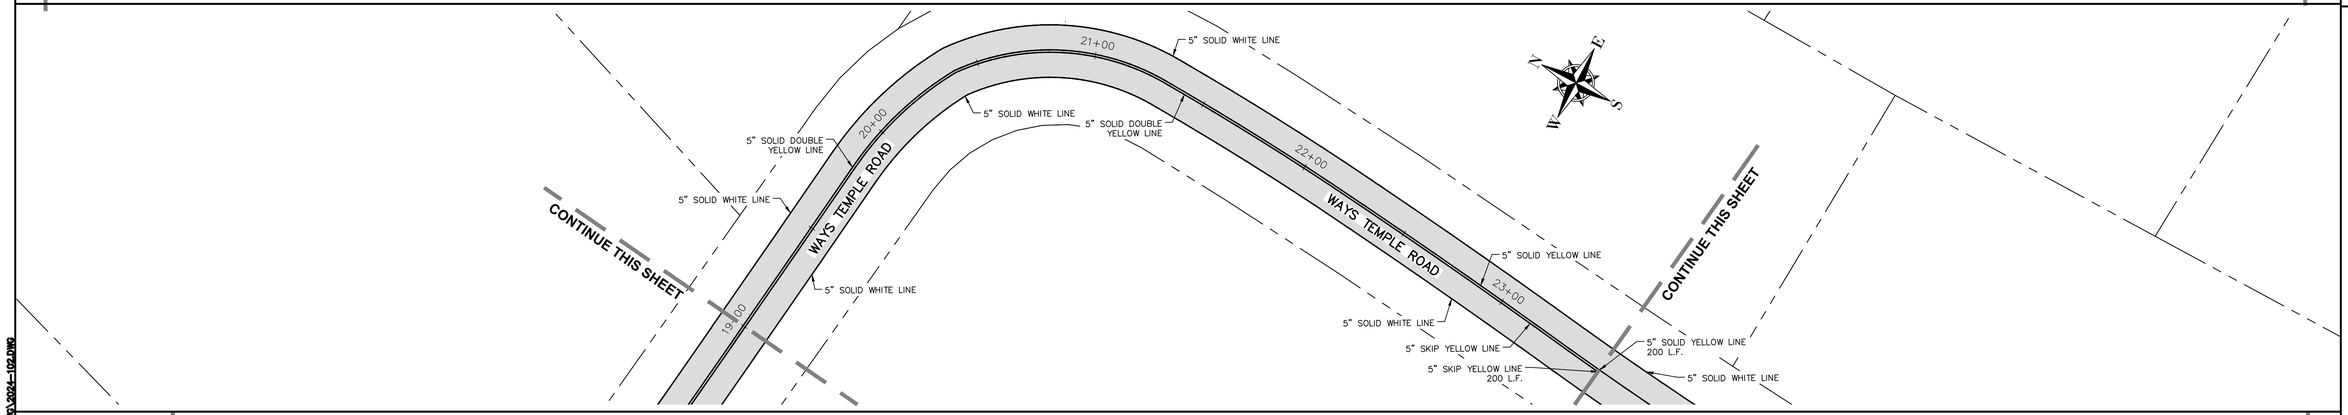

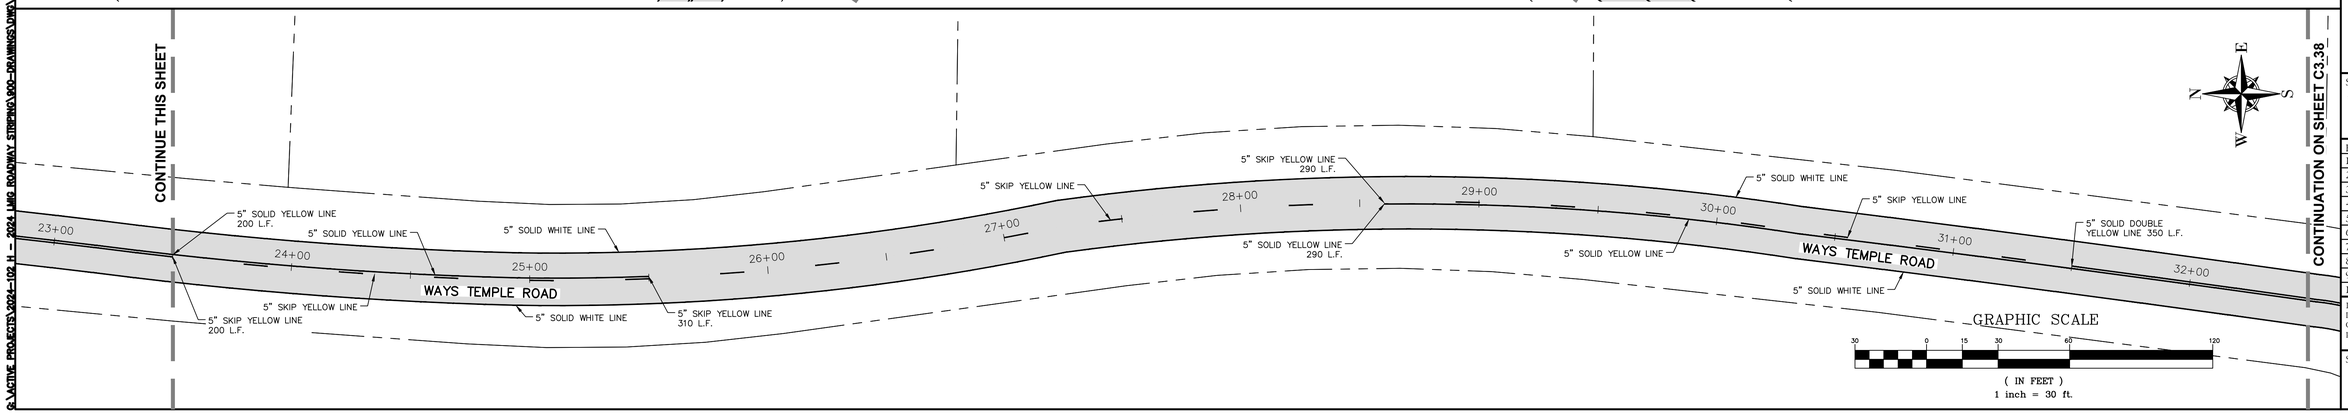

GRAPHIC SCALE
30 0 15 30 60 120
(IN FEET)
1 inch = 30 ft.

GEORGIA811.COM DIAL 811
THIS DRAWING IS THE PROPERTY OF T. R. LONG ENGINEERING, P.C. AND MAY NOT BE REPRODUCED , EITHER IN PART OR WHOLLY, IN ANY MANNER WITHOUT THE EXPRESS WRITTEN PERMISSION OF T. R. LONG ENGINEERING, P.C.
THE CONTRACTOR SHALL VERIFY ALL DIMENSIONS CONTAINED WITHIN THIS SET OF DOCUMENTS AND SHALL REPORT ANY DISCREPANCIES TO T. R. LONG ENGINEERING, P.C. FOR IMMEDIATE RESOLUTION.

GSWCC# 0000002134

HINESVILLE:
114 North Commerce Street
Hinesville, Georgia 31313
(912) 368-5664

POOLER:
1000 Towne Center Blvd
Suite 304
Pooler, Georgia 31322
(912) 335-1046

TRLONG ENGINEERING, P.C.
www.trlongeng.com

2024 LIBERTY COUNTY ROADWAY STRIPING CONTRACT LIBERTY COUNTY, GEORGIA

LIBERTY COUNTY, GEORGIA

SHEET NAME:
WAYS TEMPLE ROAD


REVISIONS:
1.
2.
3.
4.
5.
6.
7.
8.
9.
10

INITIAL DATE: 07/22/2024
DRAWN BY: DRG
CHECKED BY: TRL
PROJECT #: 2024-102

SHEET NUMBER:
C3.35

G:\ACTIVE PROJECTS\2024-102 H - 2024 LMG ROADWAY STRIPING\400-DRAWINGS\DWG\2024-102.DWG

G:\ACTIVE PROJECTS\2024-102 H - 2024 LMG ROADWAY STRIPING\900-DRAWINGS\DWG\2024-102.DWG

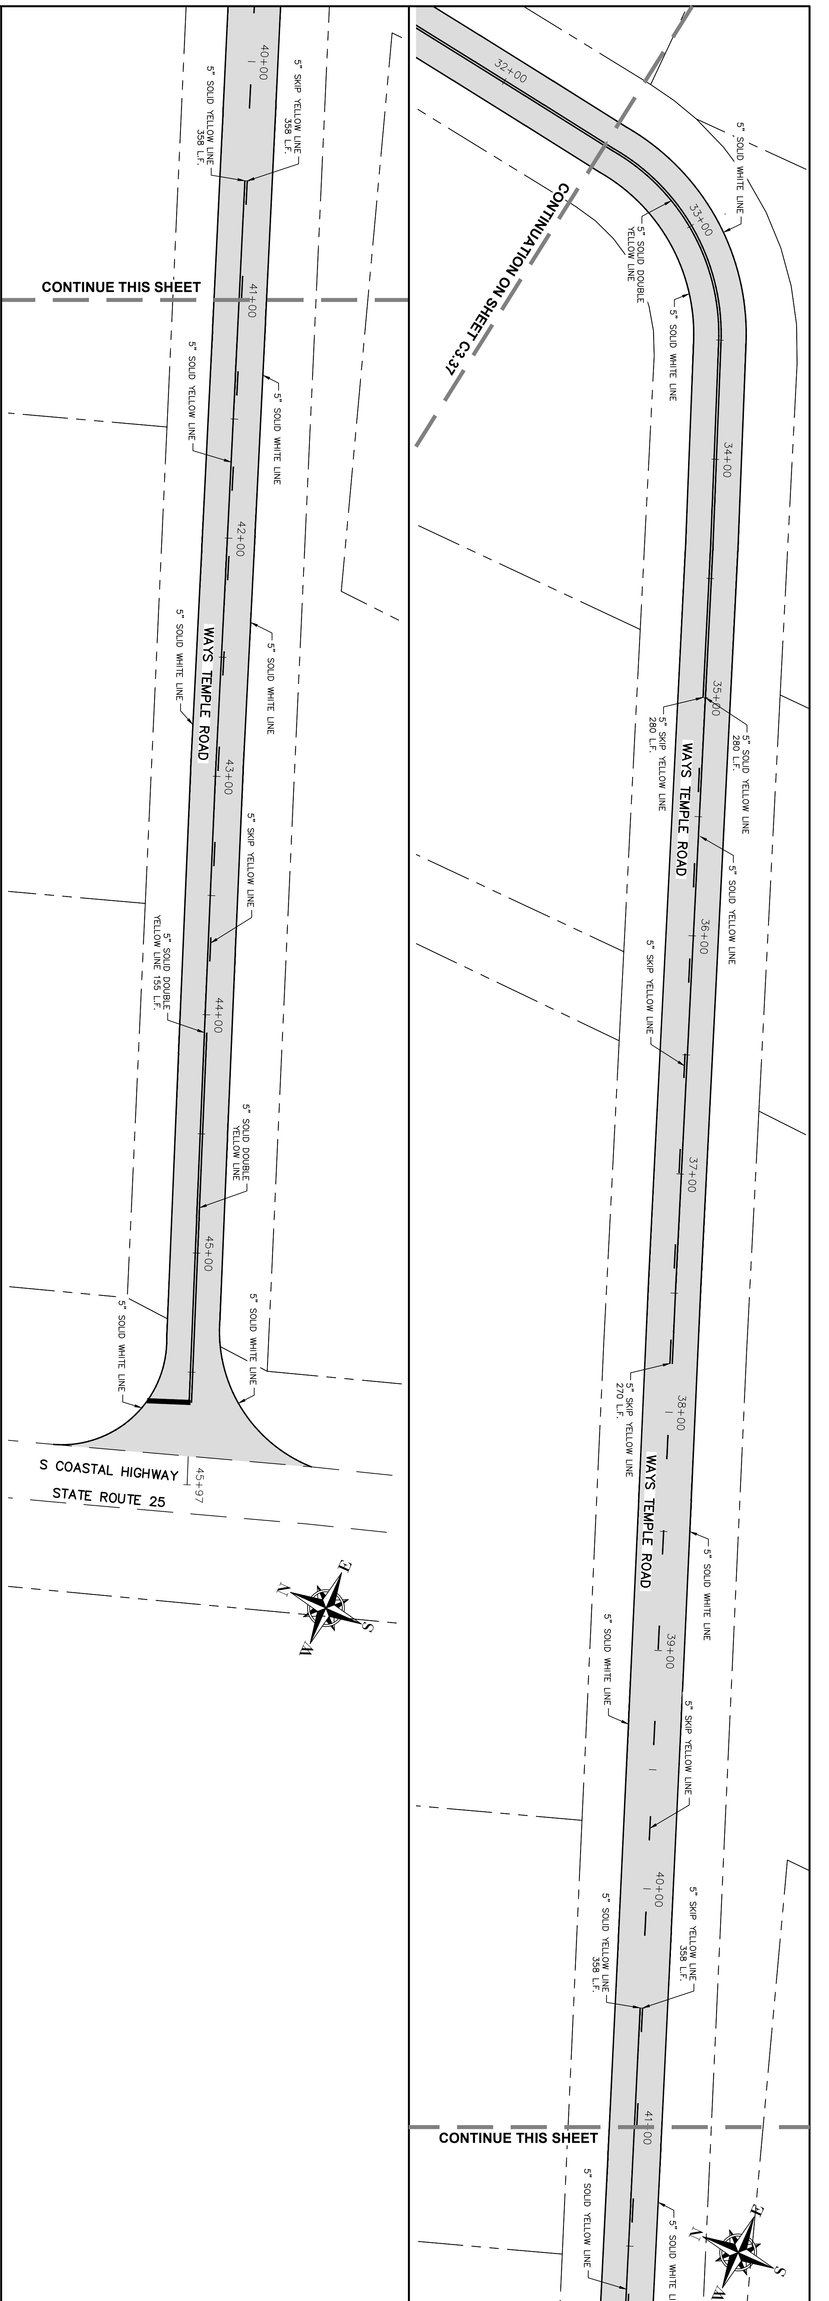

GRAPHIC SCALE

(IN FEET)

1 inch = 30 ft.

CONTINUATION ON SHEET C3.38

SHEET NAME: WAYS TEMPLE ROAD

SHEET NUMBER: C3.36

REVISIONS

NO.	DATE
1.	
2.	
3.	
4.	
5.	
6.	
7.	
8.	
9.	
10.	

INITIAL DATE: 07/22/2024
DRAWN BY: TRLG
CHECKED BY: TRLG
PROJECT #: 2024-102

2024 LIBERTY COUNTY ROADWAY STRIPING CONTRACT
LIBERTY COUNTY, GEORGIA

LIBERTY COUNTY, GEORGIA

TRLONG ENGINEERING, P.C.
www.trlongeng.com

HINESVILLE:
114 North Commerce Street
Hinesville, Georgia 31313
(912) 368-5664

POOLER:
1000 Towne Center Blvd
Suite 304
Pooler, Georgia 31322
(912) 335-1046


GSWCC# 00000002134

THE DRAWING IS THE PROPERTY OF T. R. LONG ENGINEERING, P.C. AND SHALL NOT BE REPRODUCED, COPIED OR USED IN PART OR WHOLE, OR ASSIGNED TO ANY THIRD PARTY WITHOUT THE EXPRESS WRITTEN PERMISSION OF T. R. LONG ENGINEERING, P.C.

ANY REPRODUCTION OR UNAUTHORIZED USE OF THE DRAWING WITHOUT THE EXPRESS WRITTEN CONSENT OF T. R. LONG ENGINEERING, P.C. FOR ANY REASON WHATSOEVER SHALL BE UNDERTAKEN AT THE SOLE RISK AND LIABILITY OF THE PARTY USING THE DRAWING.

GEORGIA811.COM DIAL 811

STATE	PROJECT NUMBER	SHEET NO.	TOTAL SHEETS
GA.			

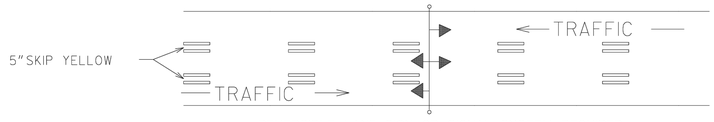


REVERSIBLE LANE SIGN OR SIGNAL SYSTEM REQUIRED

TWO-WAY TRAFFIC WITH A REVERSIBLE CENTER LANE




TWO-WAY TRAFFIC WHERE MOTORISTS IN A SINGLE LANE ARE PERMITTED TO PASS

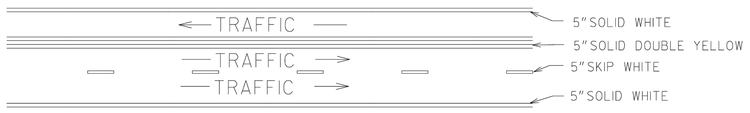


TWO-WAY TRAFFIC WHERE MOTORISTS IN A SINGLE LANE ARE NOT PERMITTED TO PASS




TWO-LANE, TWO-WAY TRAFFIC WITH PASSING PERMITTED

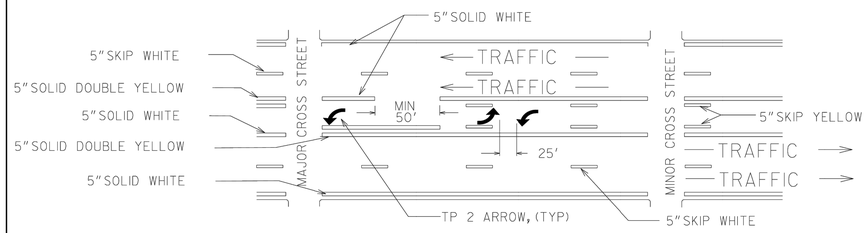


MULTI-LANE, TWO-WAY TRAFFIC WITH SINGLE LANE, TWO-WAY LEFT TURN CHANNELIZATION

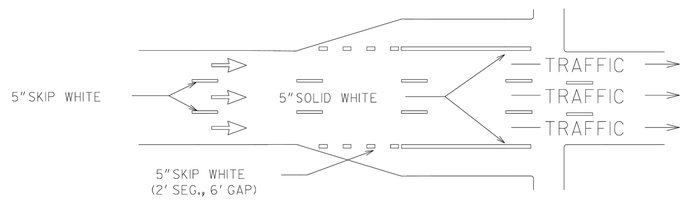


ONE-WAY TRAFFIC WITH ADDED TURN LANES

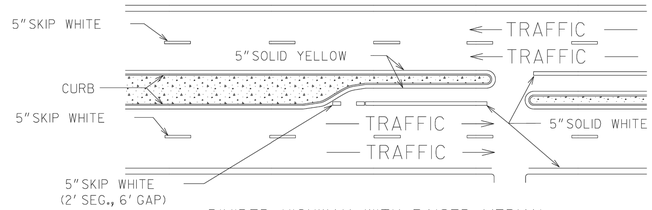

DIVIDED HIGHWAY WITH RAISED MEDIAN

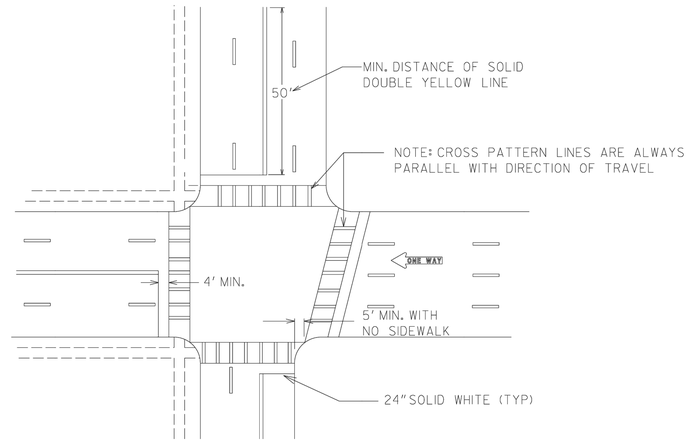

TYPICAL LOCATION OF CROSSWALKS AND STOP BARS

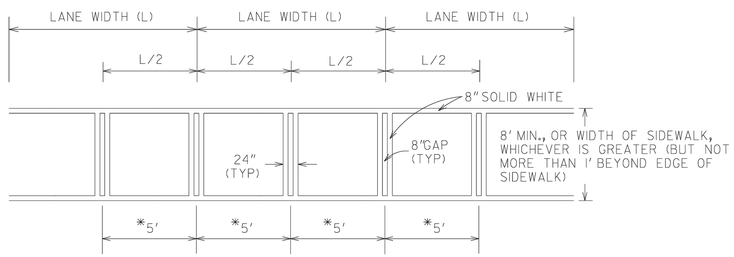

*USE WHERE THE LANE WIDTH EXCEEDS 12' OR WHERE LANE LINES HAVE BEEN OMITTED

CROSSWALK DETAIL

GENERAL NOTES:

1. SPACING BETWEEEN DOUBLE LINES SHALL BE EQUAL TO THE LINE WIDTH.
2. EDGE LINES SHALL BE PLACED A MINIMUM OF 4 INCHES FROM THE NORMAL EDGE OF PAVEMENT.
3. CONTRAST MARKINGS FOR SKIP STRIPING SHALL BE AS SHOWN IN DETAIL T-11B.

9-15-16	ADDED GENERAL NOTE 3	COR	DESIGNED
DATE	REVISION	BY	DRAWN
			TRACED
			CHECKED

DEPARTMENT OF TRANSPORTATION
STATE OF GEORGIA

CONSTRUCTION DETAILS

PAVEMENT MARKING PLACEMENT
NON-LIMITED ACCESS ROADWAY

NO SCALE JANUARY 2000

NUMBER T-11A

GEORGIA811.COM DIAL 811

THIS DRAWING IS THE PROPERTY OF T. R. LONG ENGINEERING, P.C. AND MAY NOT BE REPRODUCED, EITHER IN PART OR WHOLLY, IN ANY MANNER WITHOUT THE EXPRESS WRITTEN PERMISSION OF T. R. LONG ENGINEERING, P.C.

THE CONTRACTOR SHALL VERIFY ALL DIMENSIONS CONTAINED WITHIN THIS SET OF DOCUMENTS AND SHALL REPORT ANY DISCREPANCIES TO T. R. LONG ENGINEERING, P.C. FOR IMMEDIATE RESOLUTION.

GSWCC# 0000002134

HINESVILLE:
114 North Commerce Street
Hinesville, Georgia 31313
(912) 368-5664

POOLER:
1000 Towne Center Blvd
Suite 304
Pooler, Georgia 31322
(912) 335-1046

TRLONG ENGINEERING, P.C.
www.trlongeng.com

2024 LIBERTY COUNTY ROADWAY STRIPING CONTRACT
LIBERTY COUNTY, GEORGIA
LIBERTY COUNTY, GEORGIA

SHEET NAME:
T-11A PAVEMENT MARKING PLACEMENT

REVISIONS:
1.
2.
3.
4.
5.
6.
7.
8.
9.
10


INITIAL DATE: 07/22/2024
DRAWN BY: DRG
CHECKED BY: TRL
PROJECT #: 2024-102

SHEET NUMBER:
C7.1


Drawing File: G:\ACTIVE PROJECTS\2024-102 H - 2024 LMIG Roadway Striping\900-DRAWINGS\DWG\2024-102.dwg
Drawing By: DRG
Plotted Date: Aug 01, 2024 - 5:27pm

STATE	PROJECT NUMBER	SHEET NO.	TOTAL SHEETS
GA.			


DIVIDED / UNDIVIDED HIGHWAY

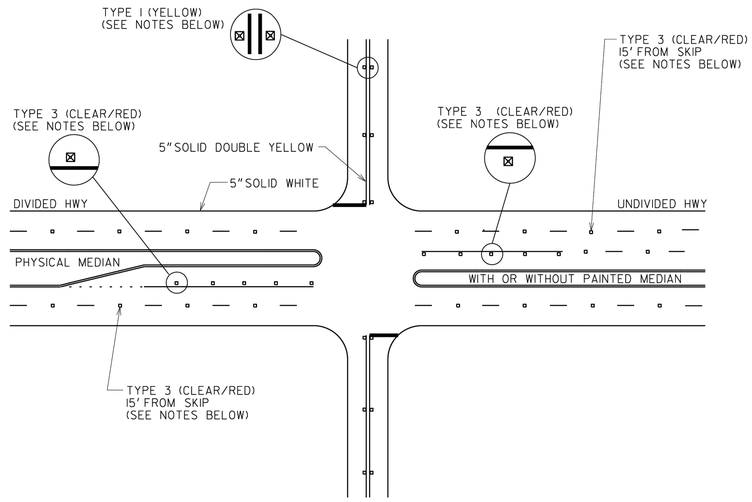


REVERSIBLE LANE

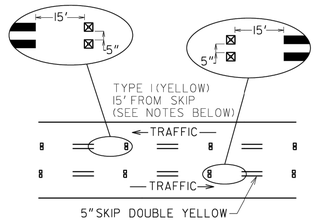


TWO WAY LEFT TURN LANE

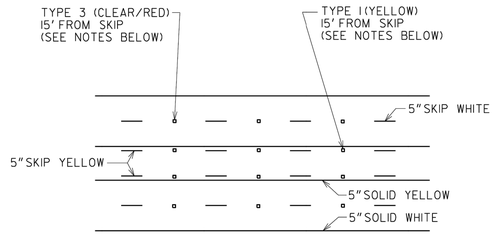


4'-0" STRIPED FLUSH MEDIAN

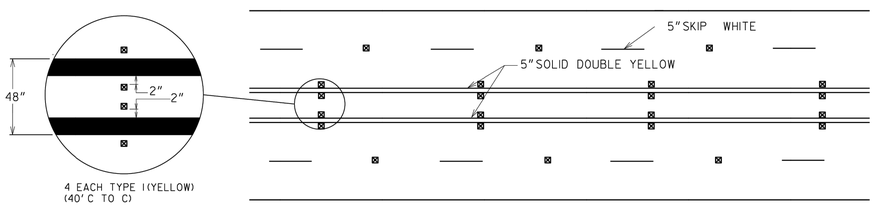

NO PASSING ZONE

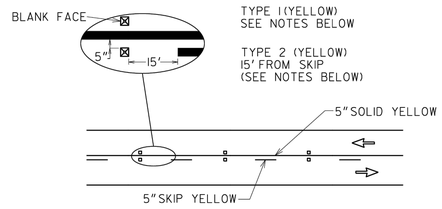

TYPICAL RPM/STRIPE SPACING

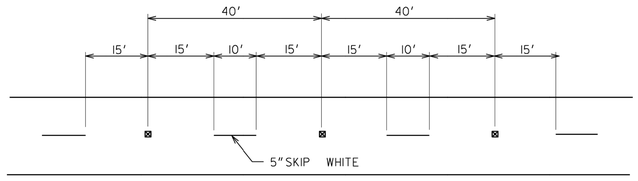

GENERAL NOTES:

1. RAISED PAVEMENT MARKERS SHALL BE SPACED EVERY 40 FT UNLESS OTHERWISE SPECIFIED.
2. ON SOLID WHITE TURN BAY LINES, SPACING SHALL BE 20 FT.
3. RAISED PAVEMENT MARKERS SHALL BE OFFSET 5 INCHES FROM SOLID LANE LINES.
4. CLEAR FACE OF TYPE 3 RAISED PAVEMENT MARKERS SHALL BE ORIENTED TOWARD ONCOMING TRAFFIC.

BY	DATE	REVISION
CDR	9-15-2016	REV. RPM SPACING TO 40'

DEPARTMENT OF TRANSPORTATION
STATE OF GEORGIA

CONSTRUCTION DETAILS

RAISED PAVEMENT MARKER LOCATION
NON-LIMITED ACCESS ROADWAY

NO SCALE — REV. AND REDRAWN, JUNE 2015

DESIGNED ____
DRAWN ____
TRACED ____
CHECKED ____

NUMBER
T-15A

GEORGIA811.COM DIAL 811

THIS DRAWING IS THE PROPERTY OF T. R. LONG ENGINEERING, P.C. AND MAY NOT BE REPRODUCED, EITHER IN PART OR WHOLE, IN ANY MANNER, WITHOUT THE EXPRESS WRITTEN PERMISSION OF T. R. LONG ENGINEERING, P.C.

THE CONTRACTOR SHALL VERIFY ALL DIMENSIONS CONTAINED WITHIN THIS SET OF DOCUMENTS AND SHALL REPORT ANY DISCREPANCIES TO T. R. LONG ENGINEERING, P.C. FOR IMMEDIATE RESOLUTION.

GSWCC# 0000002134

HINESVILLE:
114 North Commerce Street
Hinesville, Georgia 31313
(912) 368-5664

POOLER:
1000 Towne Center Blvd
Suite 304
Pooler, Georgia 31322
(912) 335-1046

TRLONG ENGINEERING, P.C.
www.trlongeng.com

2024 LIBERTY COUNTY ROADWAY
STRIPING CONTRACT
LIBERTY COUNTY, GEORGIA
LIBERTY COUNTY, GEORGIA

SHEET NAME:
T-15A RAISED PAVEMENT MARKERS


REVISIONS:
1.
2.
3.
4.
5.
6.
7.
8.
9.
10

INITIAL DATE: 07/22/2024
DRAWN BY: DRG
CHECKED BY: TRL
PROJECT #: 2024-102


SHEET NUMBER:
C7.2

Drawing File: G:\ACTIVE PROJECTS\2024-102 H - 2024 LMIG Roadway Striping\900-DRAWINGS\DWGS\2024-102.dwg
Plotted By: Andrew Ray
Plotted Date: Aug 01, 2024 - 5:27pm


STATE	PROJECT NUMBER	SHEET NO.	TOTAL SHEETS
GA.			

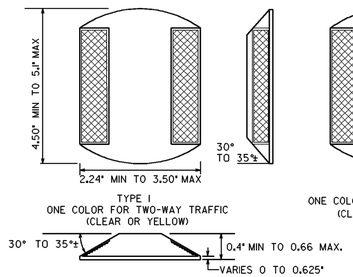

TYPE 1
ONE COLOR FOR TWO-WAY TRAFFIC
(CLEAR OR YELLOW)

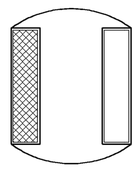


TYPE 2
ONE COLOR FOR ONE-WAY TRAFFIC
(CLEAR, YELLOW OR RED)

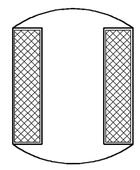


TYPE 3
TWO COLOR FOR ONE-WAY TRAFFIC
(ANY COMBINATION OF CLEAR, YELLOW OR RED)


RAISED REFLECTIVE MARKERS

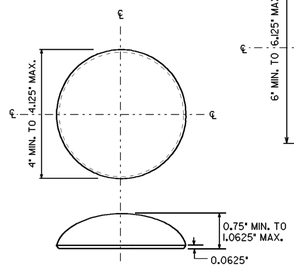


TYPE 4
OPAQUE CERAMIC MARKER
(WHITE, YELLOW OR BLACK)

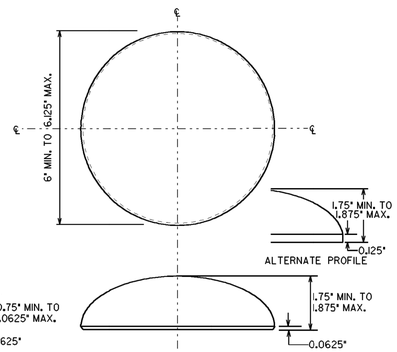


TYPE 4
OPAQUE CERAMIC MARKER
(WHITE, YELLOW OR BLACK)

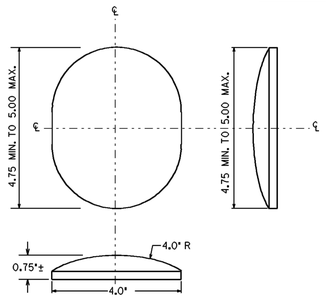


TYPE 5
OVAL CERAMIC MARKER
(NON-REFLECTIVE WHITE, YELLOW OR BLACK)

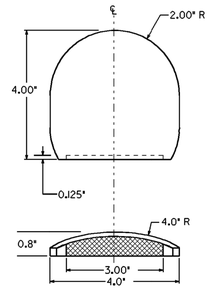



TYPE 6
REFLECTIVE CERAMIC MARKER
(REFLECTIVE WHITE, YELLOW OR BLACK)

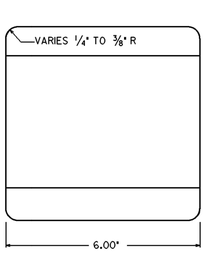

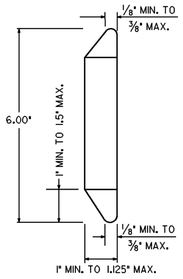


TYPE 7
NON-REFLECTIVE MARKER
(WHITE OR YELLOW)

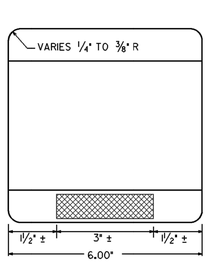

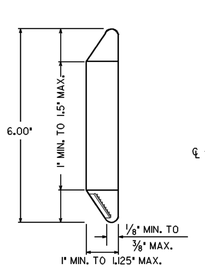


TYPE 8
REFLECTIVE MARKER
(WHITE OR YELLOW)


CERAMIC JIGGLE BAR MARKER

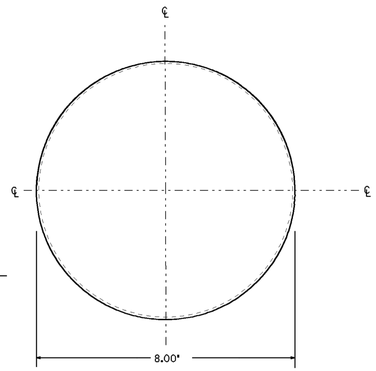

TYPE 9
NON-REFLECTIVE
(WHITE OR YELLOW)

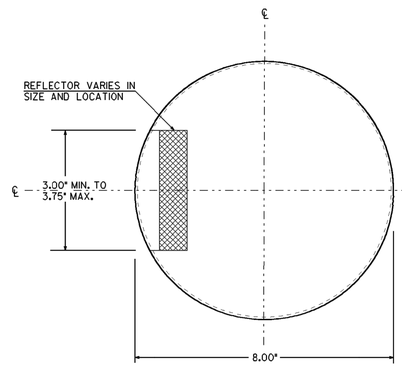


TYPE 10
REFLECTIVE
ONE REFLECTOR
(WHITE OR YELLOW)

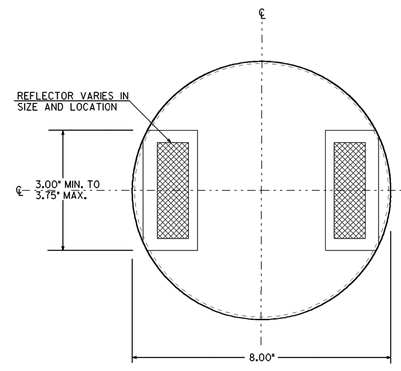


TYPE 10
REFLECTIVE
TWO REFLECTOR
(WHITE OR YELLOW)

TYPE 12
ONE COLOR FOR ONE-WAY TRAFFIC
(CLEAR, YELLOW, OR RED)


CERAMIC CHANNEL MARKER

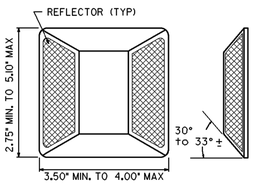


TYPE II
ONE COLOR FOR TWO-WAY TRAFFIC
(CLEAR OR YELLOW)

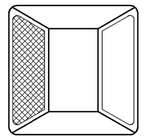

TYPE 12
ONE COLOR FOR ONE-WAY TRAFFIC
(CLEAR, YELLOW, OR RED)

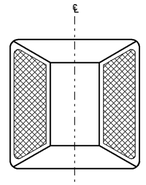

TYPE 13
TWO COLOR FOR ONE-WAY TRAFFIC
(ANY COMBINATION OF CLEAR, YELLOW, OR RED)

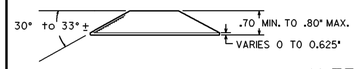

ALTERNATE RAISED REFLECTIVE MARKERS

GENERAL NOTES:

1. SPECIFICATIONS: GEORGIA STANDARD, CURRENT EDITION, AND SUPPLEMENTS THERE TO.
2. THE CONTRACTOR SHALL USE RAISED PAVEMNT MAKER SOURCES AS LISTED IN OPL 76.
3. COLORS FOR REFLECTIVE ELEMENTS SHALL BE EITHER CLEAR, YELLOW, OR RED AS SPECIFIED.
4. THE SHELL OF THE REFLECTIVE MARKERS SHALL BE OF ONE COLOR OR OF A COMBINATION OF TWO COLORS, WHICH SHALL BE THE SAME AS THE REFLECTIVE ELEMENT.
5. THE SURFACE OF OPAQUE CERAMIC MARKERS SHALL BE GLAZED AND OF THE COLOR SPECIFIED IN THE PLANS WITH A WHITE, VITREOUS, CERAMIC BASE.
6. COLORS FOR ALL RAISED PAVEMENT MARKERS SHALL BE AS SPECIFIED IN THE PLANS.

DATE	REVISIONS
9-22-11	REV. DIMENSIONS, ADDED
	NOTES TO MARKERS
	AND REV. GEN. NOTES.

GEORGIA DEPARTMENT OF TRANSPORTATION
OFFICE OF TRAFFIC SAFETY & DESIGN

DETAILS OF
RAISED PAVEMENT MARKERS

NO SCALE JANUARY 2000

PCROSH

PCBOTB

9/22/2011 10:58:57 AM \\GDOT-DSN\GOPLOT\QCF\GO_K1p8000.qcf gowens V:\GARY\Raised Pavement markings\T15c.prf

Drawing File: G:\ACTIVE PROJECTS\2024-102 H - 2024 LMIG Roadway Striping\900-DRAWINGS\DWGS\2024-102.dwg
Plotted By: Jennifer Wiley
Plotted Date: Aug 01, 2024 - 5:27pm

GEORGIA811.COM DIAL 811

THIS DRAWING IS THE PROPERTY OF T. R. LONG ENGINEERING, P.C. AND MAY NOT BE REPRODUCED, EITHER IN PART OR WHOLLY, IN ANY MANNER WITHOUT THE EXPRESS WRITTEN PERMISSION OF T. R. LONG ENGINEERING, P.C.

THE CONTRACTOR SHALL VERIFY ALL DIMENSIONS CONTAINED WITHIN THIS SET OF DOCUMENTS AND SHALL REPORT ANY DISCREPANCIES TO T. R. LONG ENGINEERING, P.C. FOR IMMEDIATE RESOLUTION.

GSWCC# 00000002134

HINESVILLE:
114 North Commerce Street
Hinesville, Georgia 31313
(912) 368-5664

POOLER:
1000 Towne Center Blvd
Suite 304
Pooler, Georgia 31322
(912) 335-1046

TRLONG ENGINEERING, P.C.
www.trlongeng.com

2024 LIBERTY COUNTY ROADWAY
STRIPING CONTRACT
LIBERTY COUNTY, GEORGIA
LIBERTY COUNTY, GEORGIA

SHEET NAME:
T-15C RAISED PAVEMENT MARKERS

REVISIONS:
1.
2.
3.
4.
5.
6.
7.
8.
9.
10

INITIAL DATE: 07/22/2024
DRAWN BY: DRG
CHECKED BY: TRL
PROJECT #: 2024-102

SHEET NUMBER:
C7.3


TYPICAL PAVEMENT MARKINGS
(FOR CROSSINGS WITH ACTIVE DEVICES)

GUIDELINES FOR ADVANCE PLACEMENT OF WARNING SIGNS
(Source: 2009 Edition MUTCD)

SPEED (MPH)	ADVANCE PLACEMENT DISTANCE: CONDITION B (ACTIVE DEVICES CROSSING) MINIMUM	CONDITION A (PASSIVE DEVICES CROSSING ONLY) MINIMUM
0-20	100	225
25	100	325
30	100	460
35	100	565
40	125	670
45	175	775
50	250	885
55	325	990
60	400	1100
65	475	1200

* WHERE THIS DISTANCE IS DISRUPTED BY GRADES, CURVATURE, SIGHT DISTANCE, OR PHYSICAL CONDITIONS OF ROADWAY, ADJUSTMENTS WILL BE MADE ACCORDINGLY BY THE ENGINEER.

See Guidelines for X = Advance Placement of Warning Sign Distance Table

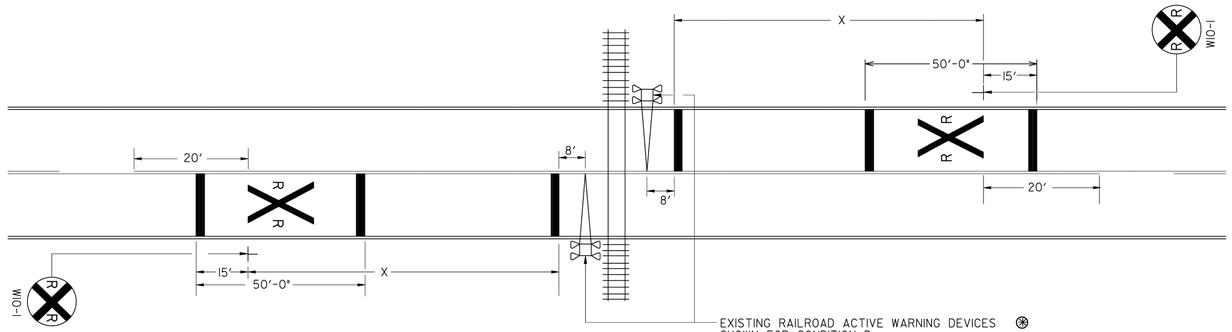


NOTES:
1. ROADWAY PAVEMENT MARKINGS SHALL BE ADDED FOR ALL RAILROAD CROSSING UPGRADES.
2. SEE MUTCD FOR DETAILS OF PAVEMENT MARKINGS AT PASSIVE RAILROAD CROSSINGS
3. SEE PLANS FOR STOP, YIELD AND RAILROAD WARNING SIGN LOCATIONS.
4. SEE PLANS IF NECESSARY FOR STOP OR YIELD AHEAD SIGNS.
5. CENTER LINE PROHIBITING PASSING IN APPROACH TO CROSSING SHALL EXTEND MINIMUM OF 20 FEET BEYOND RR WARNING SIGN (W10-1)
6. WHERE CENTERLINE AND/OR EDGE LINES DO NOT EXIST, RR SYMBOL MARKINGS SHALL EXTEND FROM THE EDGE OF PAVEMENT TO AT LEAST HALFWAY ACROSS THE PAVEMENT.


Ⓚ SEE MUTCD FOR CONDITION A (PASSIVE TRAFFIC CONTROL SYSTEMS)

STATE	PROJECT NUMBER	SHEET NO.	TOTAL SHEETS
GA.			


NOTES:
1. A W10-11 SIGN SUPPLEMENTED BY A W10-11A SIGN SHOULD BE USED WHERE THERE IS A HIGHWAY INTERSECTION IN CLOSE PROXIMITY TO THE GRADE CROSSING AND AN ENGINEERING STUDY DETERMINES THAT ADEQUATE SPACE IS NOT AVAILABLE TO STORE A DESIGN VEHICLE(S) BETWEEN THE HIGHWAY INTERSECTION AND THE TRAIN.
2. THE W10-11 AND W10-11a SIGNS SHOULD BE MOUNTED IN ADVANCE OF THE GRADE CROSSING AT AN APPROPRIATE LOCATION TO ADVISE DRIVERS OF THE SPACE AVAILABLE FOR HIGHWAY VEHICLE STORAGE BETWEEN THE HIGHWAY INTERSECTION AND THE GRADE CROSSING.
3. OPTIONAL - A STORAGE SPACE (W10-11B) SIGN MAY BE MOUNTED BEYOND THE GRADE CROSSING AT THE HIGHWAY INTERSECTION UNDER THE STOP OR YIELD SIGN OR JUST PRIOR TO THE SIGNALIZED INTERSECTION TO REMIND DRIVERS OF THE STORAGE SPACE BETWEEN THE TRACKS AND THE HIGHWAY INTERSECTION.

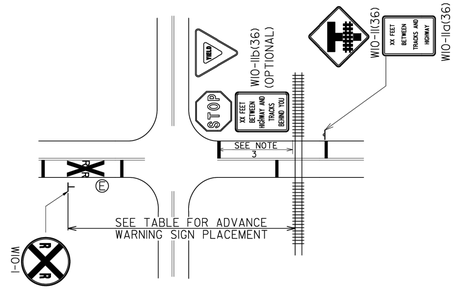

TYPICAL SIGN SYSTEM WHERE PARALLEL ROADWAY IS LESS THAN 100 FEET FROM CROSSING

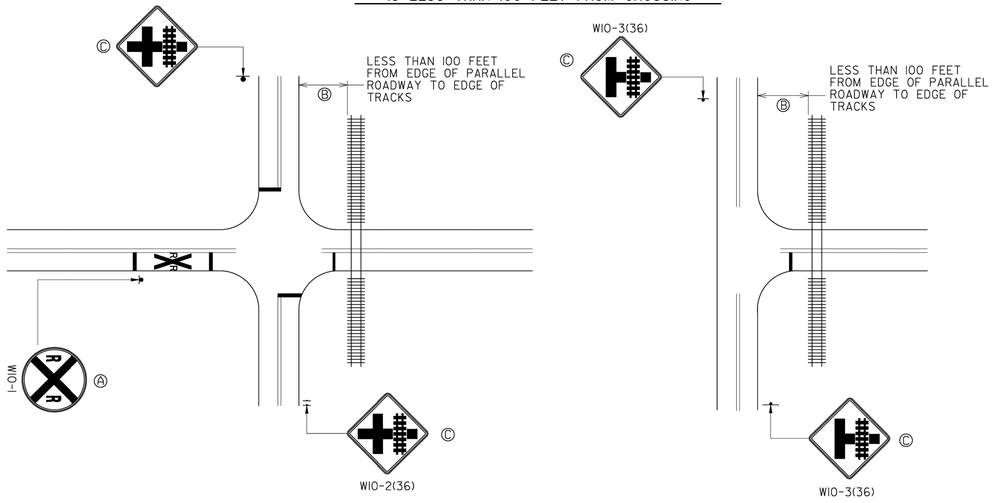

TYPICAL SIGN SYSTEM WHERE PARALLEL ROADWAY IS 100 FEET OR GREATER FROM CROSSING

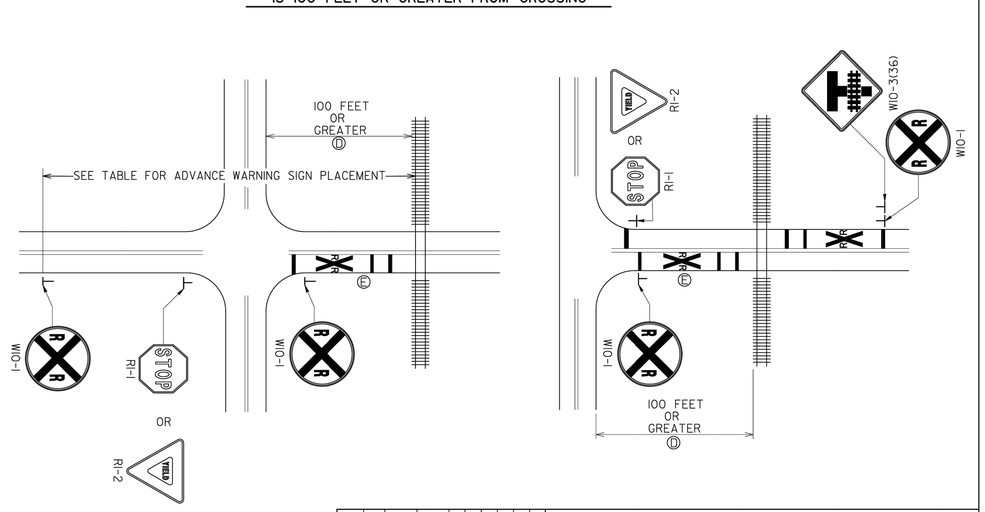

NOTES:

Ⓐ IF A YIELD AHEAD OR STOP AHEAD SIGN IS INSTALLED ON THE APPROACH TO THE CROSSING, THE W10-1 SIGN SHALL BE INSTALLED UPSTREAM FROM THE YIELD AHEAD OR STOP AHEAD SIGN. THE YIELD AHEAD OR STOP AHEAD SIGN SHALL BE LOCATED IN ACCORDANCE WITH TABLE 2C-4 OF THE M.U.T.C.D. THE MINIMUM DISTANCE BETWEEN THE SIGNS SHALL BE IN ACCORDANCE WITH SECTION 2C.05 AND TABLE 2C-4 OF THE M.U.T.C.D.

Ⓑ IF THE DISTANCE BETWEEN THE TRACKS AND A PARALLEL HIGHWAY, FROM THE EDGE OF THE TRACKS TO THE EDGE OF THE PARALLEL ROADWAY, IS LESS THAN 100 FEET, W10-2, W10-3, OR W10-4 SIGNS SHALL BE INSTALLED ON EACH APPROACH OF THE PARALLEL HIGHWAY TO WARN ROAD USERS MAKING A TURN THAT THEY WILL ENCOUNTER A GRADE CROSSING SOON AFTER MAKING A TURN, AND A W10-1 SIGN FOR THE APPROACH TO THE TRACKS SHALL NOT BE REQUIRED TO BE BETWEEN THE TRACKS AND THE PARALLEL HIGHWAY.

Ⓒ SIGN PLACEMENT SHOULD BE IN ACCORDANCE WITH THE GUIDELINES FOR INTERSECTION WARNING SIGNS IN THE M.U.T.C.D.

Ⓓ IF THE DISTANCE BETWEEN THE TRACKS AND THE PARALLEL HIGHWAY, FROM THE EDGE OF THE TRACKS TO THE EDGE OF THE PARALLEL ROADWAY, IS 100 FEET OR MORE, A W10-1 SIGN SHOULD BE INSTALLED IN ADVANCE OF THE GRADE CROSSING, AND THE W10-2, W10-3, OR W10-4 SIGNS SHOULD NOT BE USED ON THE PARALLEL HIGHWAY.

Ⓔ WHEN THE INTERSECTION ROADWAY IS CONTROLLED BY A STOP OR YIELD SIGN AT THE INTERSECTION APPROACH TO THE CROSSING, THEN PAVEMENT MARKINGS SHOULD BE PLACED BETWEEN THE PARALLEL ROADWAY AND THE TRACKS WHERE THERE IS OVER 100 FT BETWEEN THE EDGE OF THE TRACKS AND THE EDGE OF PARALLEL ROADWAY.

Ⓕ IDENTICAL MARKINGS SHALL BE PLACED IN EACH APPROACH LANE ON ALL PAVED APPROACHES TO GRADE CROSSINGS WHERE SIGNALS OR AUTOMATIC GATES ARE LOCATED, AND AT ALL OTHER GRADE CROSSINGS WHERE THE POSTED OR STATUTORY HIGHWAY SPEED IS 40 MPH OR GREATER.

DATE	REVISION	BY
2-2-17	REV. NOTE 2 & Ⓚ COND. NOTE FW SEE 9023A TO SEE MUTCD	CJB
2-18-14	CORRECTED SPCL CONDITIONS	MDN
	REVISED ADVANCE PLACEMENT CHART TO M.U.T.C.D. 2009 ED.	
	R.R. STANDARD MARKINGS RELOCATED	
10-15-96	Ⓚ COND. NOTES	R.M.U.
12-29-93	R.R. MARKINGS RELOCATED	R.M.U.
1- 9-92	ADD'L SPEC. COND.	R.M.U.
2 - 1-89	UPDATE TO M.U.T.C.D.	R.M.U.
9-10-86	ADD W 10 - 1301 SIGNS	R.M.U.
DATE	REVISION	BY

DEPARTMENT OF TRANSPORTATION
STATE OF GEORGIA

STANDARD
RAILROAD GRADE CROSSINGS
SIGNING & MARKING AT CROSSINGS
WITH RR SIGNALS AND/OR GATES

NO SCALE — SEPT., 1982

DES. ____
REV. R.M.U.
TRA. G.M.E.
CHK. R.K.C.

(SUBMITTED) STATE DESIGN POLICY ENGINEER
(APPROVED) CHIEF ENGINEER

NUMBER 9024A

GEORGIA811.COM DIAL 811

THIS DRAWING IS THE PROPERTY OF T. R. LONG ENGINEERING, P.C. AND MAY NOT BE REPRODUCED, EITHER IN PART OR WHOLLY, IN ANY MANNER, WITHOUT THE EXPRESS WRITTEN PERMISSION OF T. R. LONG ENGINEERING, P.C.

THE CONTRACTOR SHALL VERIFY ALL DIMENSIONS CONTAINED WITHIN THIS SET OF DOCUMENTS AND SHALL REPORT ANY DISCREPANCIES TO T. R. LONG ENGINEERING, P.C. FOR IMMEDIATE RESOLUTION.

GSWCC# 0000002134

HINESVILLE:
114 North Commerce Street
Hinesville, Georgia 31313
(912) 368-5664

POOLER:
1000 Towne Center Blvd
Suite 304
Pooler, Georgia 31322
(912) 335-1046

T.R. LONG ENGINEERING, P.C.
www.trlongeng.com

2024 LIBERTY COUNTY ROADWAY STRIPING CONTRACT
LIBERTY COUNTY, GEORGIA
LIBERTY COUNTY, GEORGIA

SHEET NAME:
9024A RAILROAD GRADE CROSSINGS SIGNING & MARKING

REVISIONS:
1.
2.
3.
4.
5.
6.
7.
8.
9.
10

INITIAL DATE: 07/22/2024
DRAWN BY: DRG
CHECKED BY: TRL
PROJECT #: 2024-102

SHEET NUMBER:
C7.4

Drawing File: G:\ACTIVE PROJECTS\2024-102 H - 2024 LMIG Roadway Striping\900-DRAWINGS\DWG\2024-102.dwg
Drawing Tab: 9024A
Plotted Date: Aug 01, 2024 - 5:27pm